



0m 1m 2m 3m 4m 5m


VISUAL SCALE 1:100 @ A1

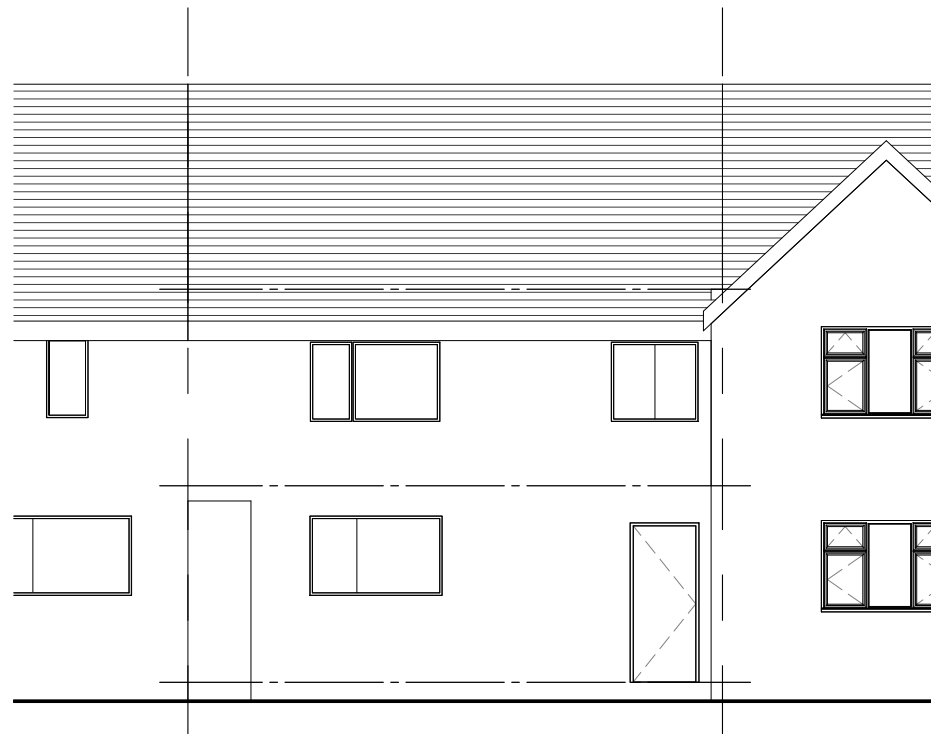


01-E-Elevation
1 : 100

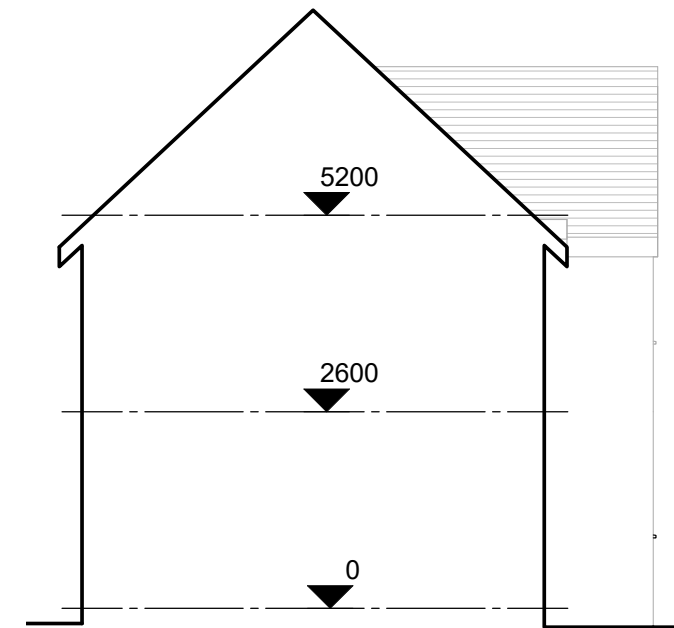

02-E-Elevation
1 : 100

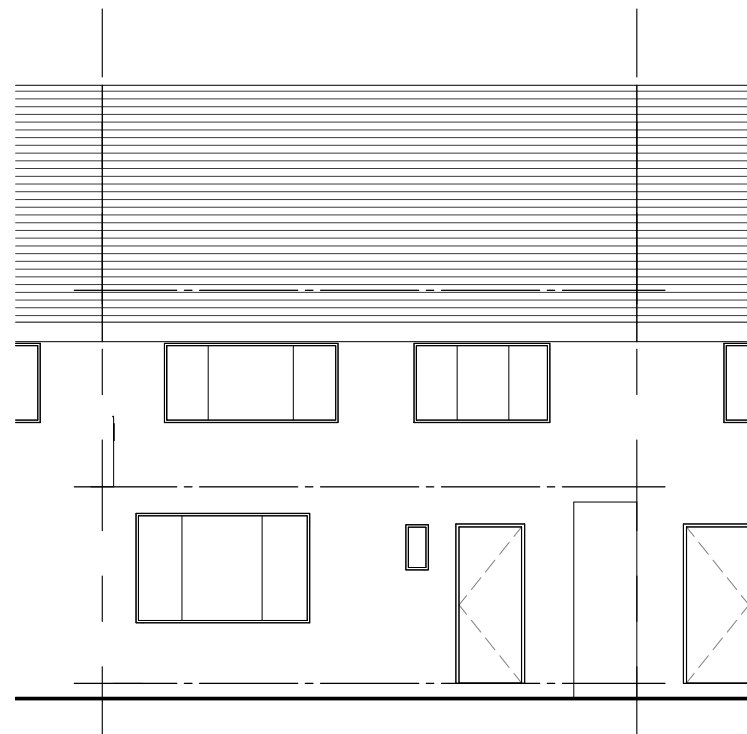

03-E-Elevation
1 : 100

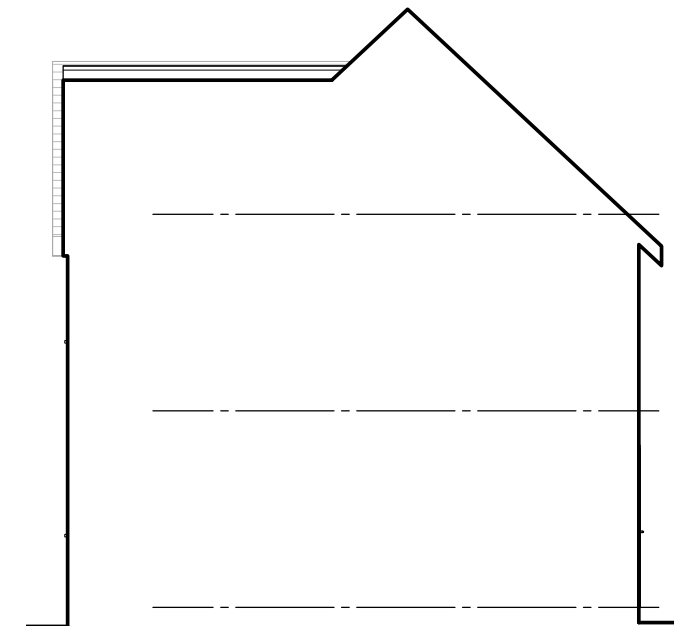

04-E-Elevation
1 : 100

COPYRIGHT © ALL RIGHTS RESERVED BY VIKAS ALYAS LTD. DO NOT SCALE FROM DRAWING. DRAWING INDICATES DESIGN INTENT ONLY. REPORT ANY DISCREPANCIES TO CLIENT / VA LTD. NOT TO BE USED FOR CONSTRUCTION UNLESS STATED SO. TO BE READ IN CONJUNCTION WITH OTHER DRAWINGS OR SPECIFICATION WHERE PROVIDED.

ARCHITEK
BUILDING DESIGN CONSULTANCY

0161 511 8479

vikas@architek.uk
916 Stockport Road, Levenshulme, Manchester, M19 3AB

No.	Description	Date
P1	Issue to Planning	30.06.2022

PROJECT

Single storey rear extension and Loft conversion,
roof dormer extension to front and rear elevations

Manchester City Council

PURPOSE OF ISSUE

PLANNING

ADDRESS

551 Altrincham Rd Baguley, Wythenshawe,
Manchester M23 1DN

SHEET

Existing Elevations

CLIENT

Mr Radoslaw Jachimowski

Date

21.03.2022

Project number

1148

Scale (@ A3)

1 : 100

Drawn by

VA

DRAWING NUMBER

A103

REV

P1