


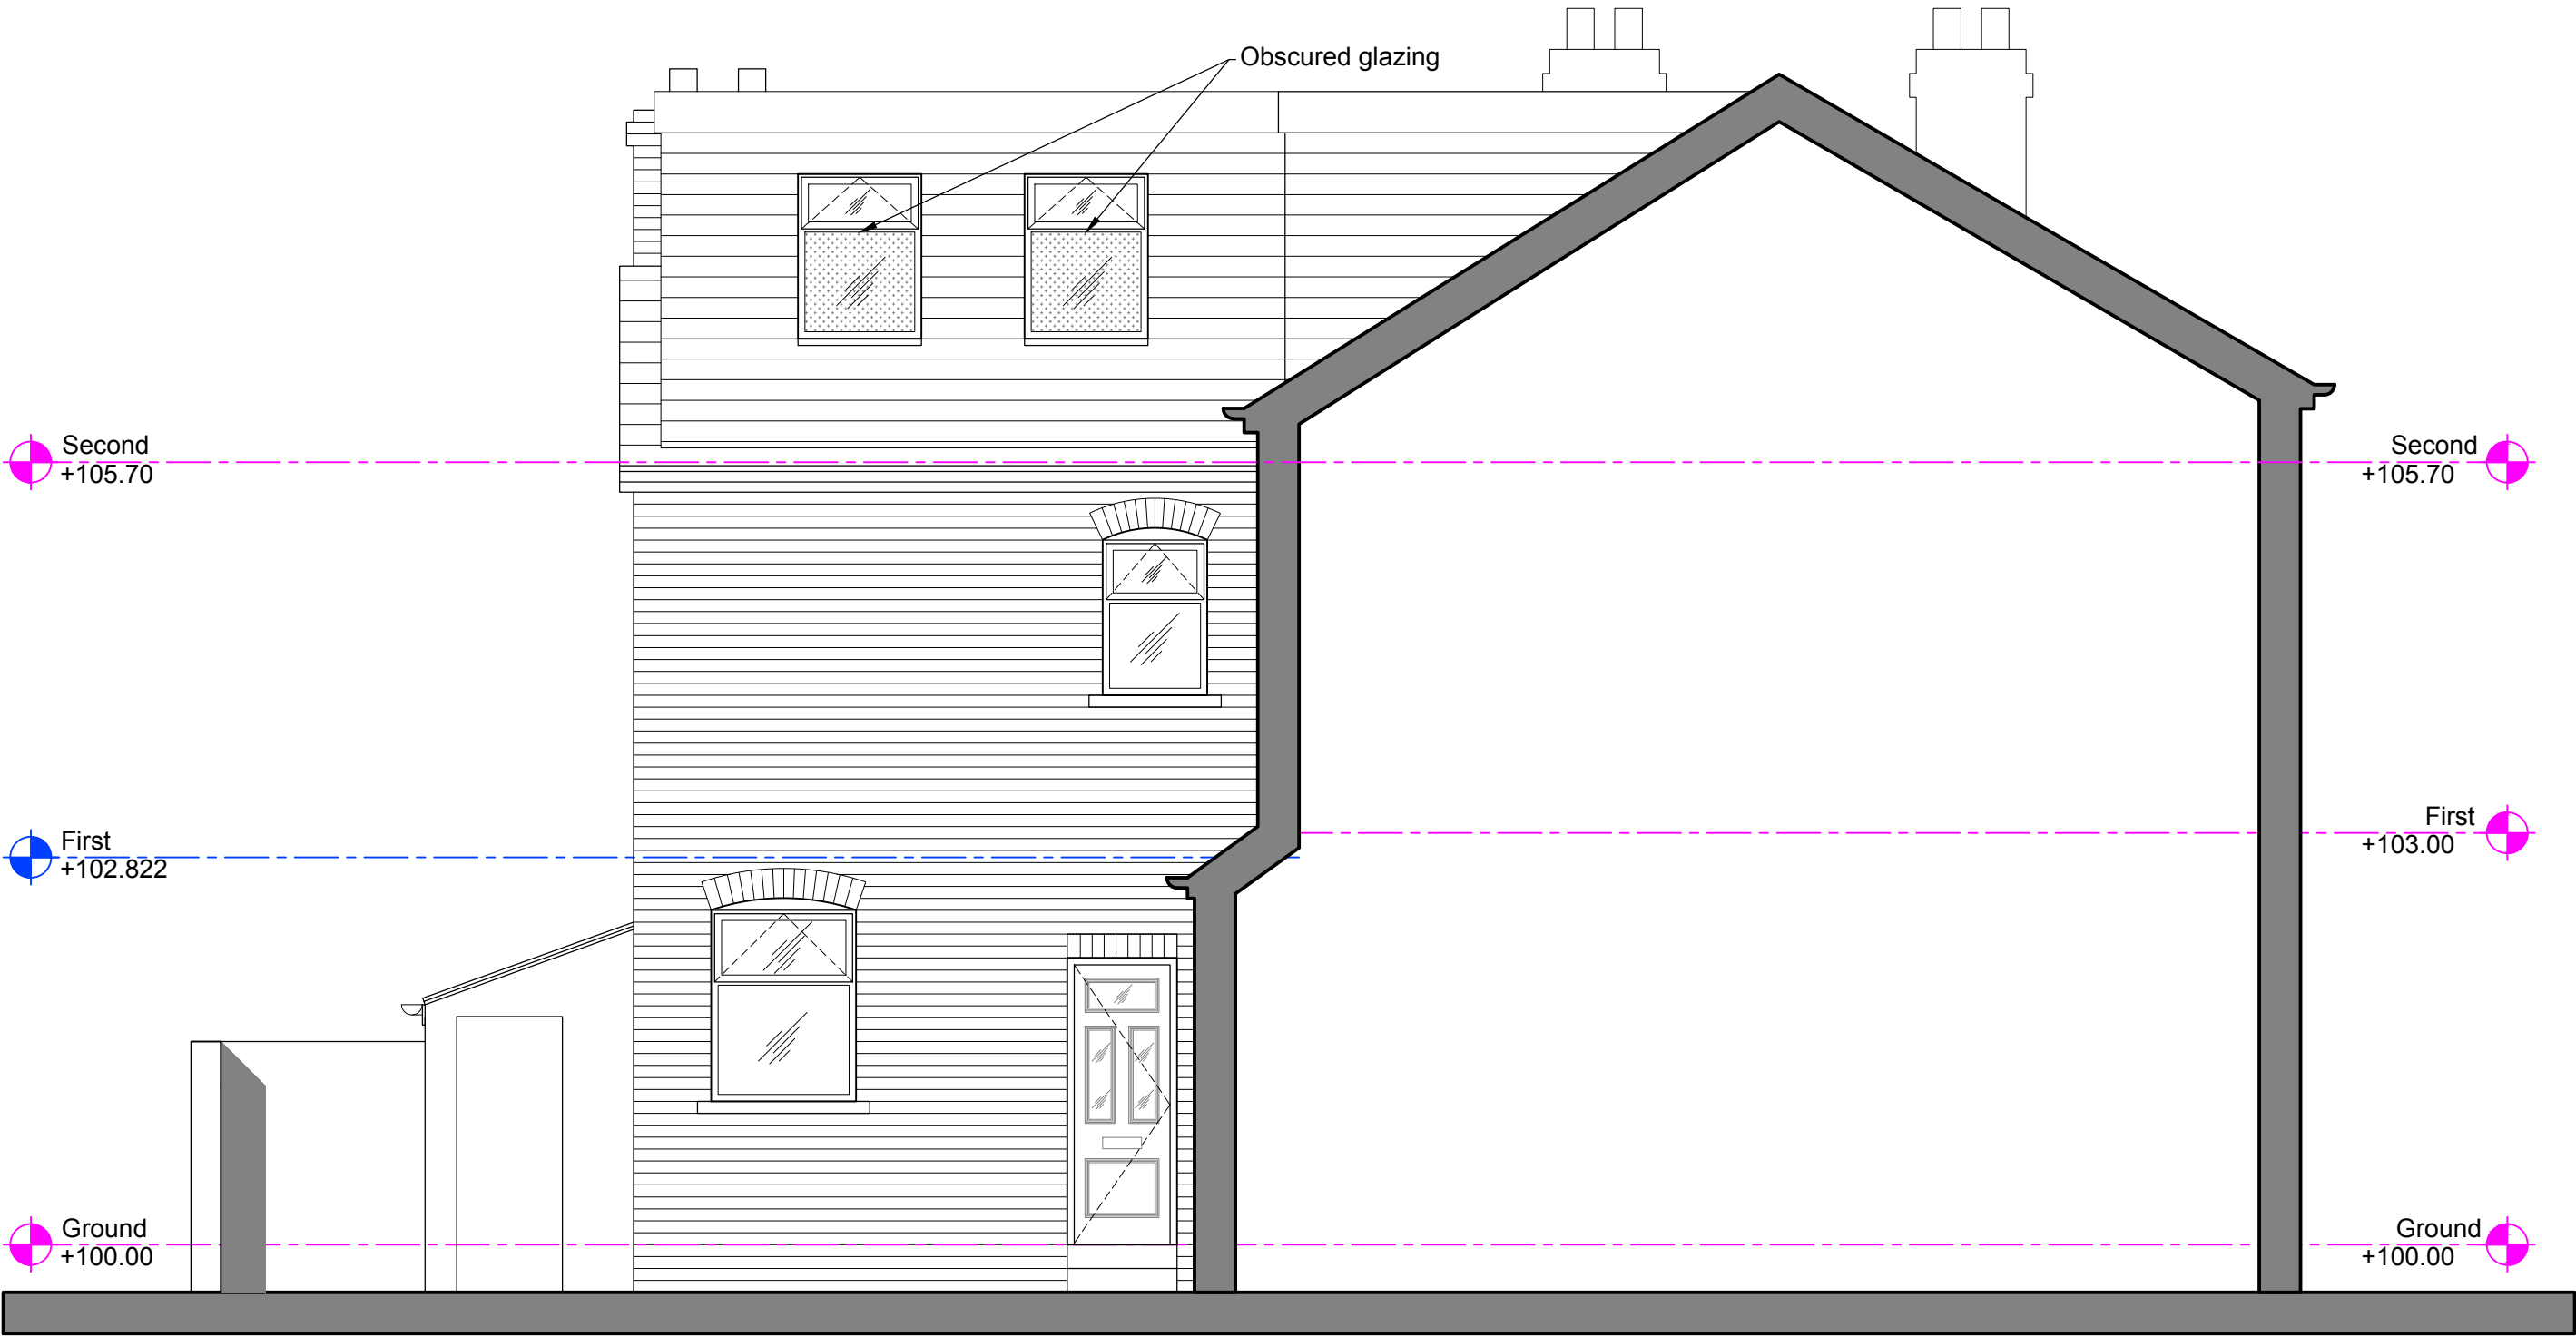

_____ East

Revision	Description	Date
----------	-------------	------

PLANNING		Project:	
		8 Bankfield Avenue M13 0XZP	
		Loft conversion with dormer	
		Client:	
J&R Patrick Ltd		Drawing Title:	
Drawing No:		PROPOSED	
2071-PL-2008		EAST ELEVATION	
Drawn By:		Scale:	
1:50@A3		Date:	
27.06.22			