


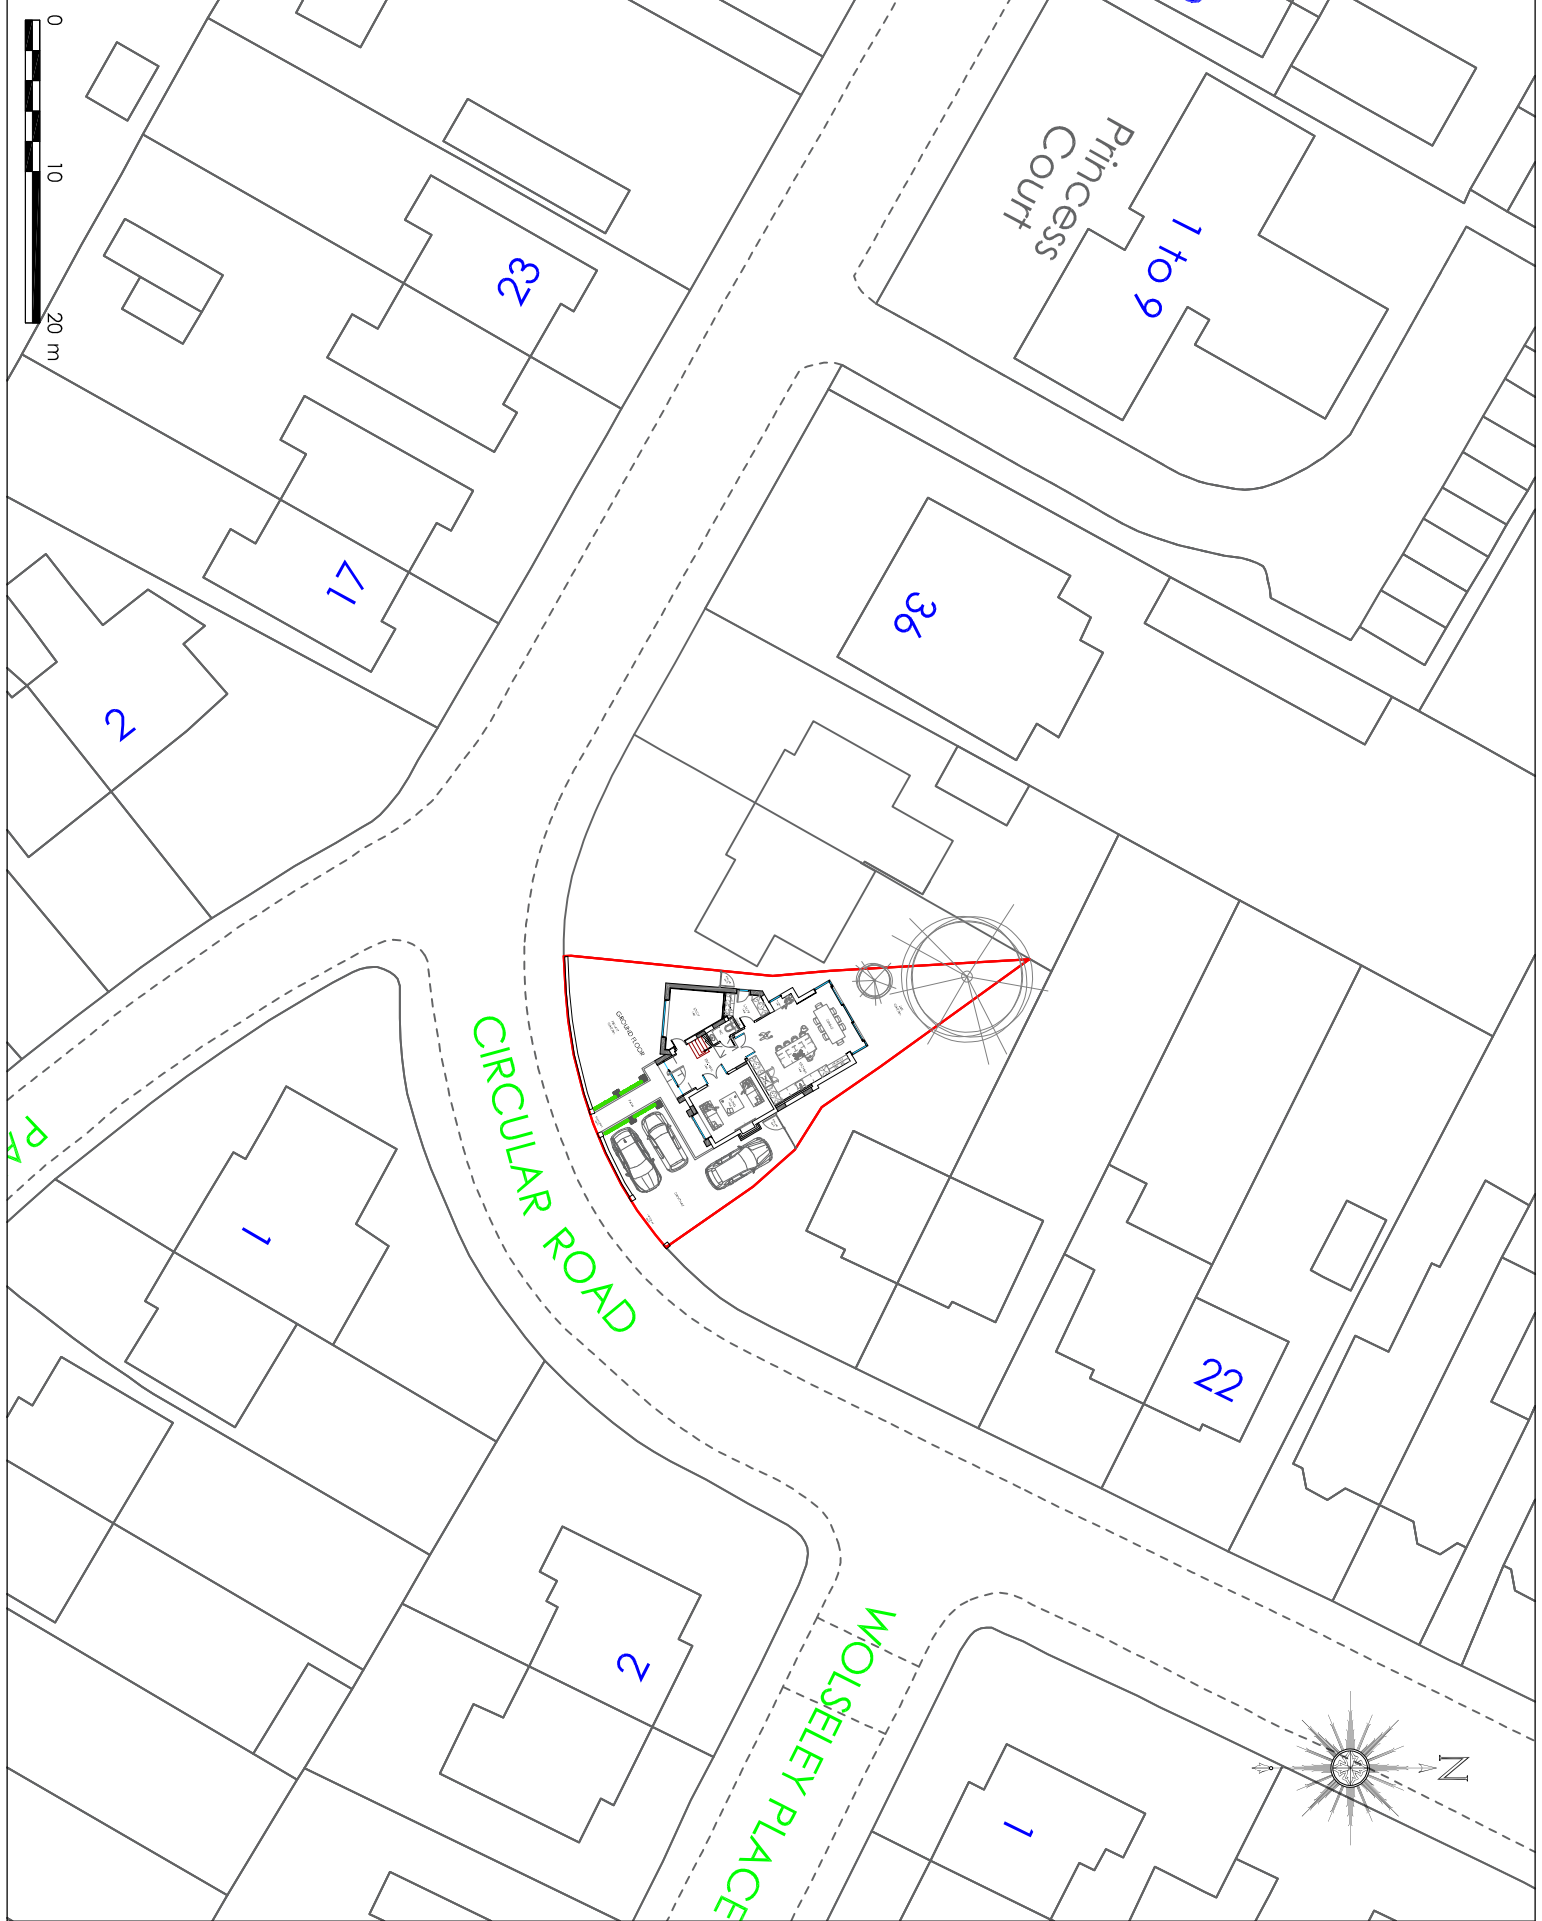

PROJECT # 22048  
DRAWING # 220  
SCALE 1:500 @ A4  
RIBA # arb  
Contract Ref: 22048

CLIENT  
MR & MRS SALVA  
30 CIRCULAR ROAD  
DIDSBURY  
MANCHESTER  
M20 3LE

PROJECT  
EXTENSION & RENOVATIONS  
INTERNAL & EXTERNAL REMODELING  
ASSOCIATED LANDSCAPING

DRAWING TITLE  
PROPOSED SITE PLAN  
PLANNING