




NOTE:
ALL MEASUREMENTS TO INTERNAL AREAS OF SALES FLOOR ARE TAKEN TO THE SHOP FIT INSTALLATION, AS ALL WALLS ARE CONCEALED OR INACCESSIBLE
ALSO, INTERNAL MEASUREMENTS WERE RESTRICTED DUE TO THE STORAGE AND GOODS WITHIN STORAGE AREAS, ETC.
IT IS RECOMMENDED THAT FURTHER CHECK DIMENSIONS OF WALL POSITIONS ARE MADE FOLLOWING THE REMOVAL OF THE EXISTING SHOP FIT INSTALLATION AND GOODS, ETC.

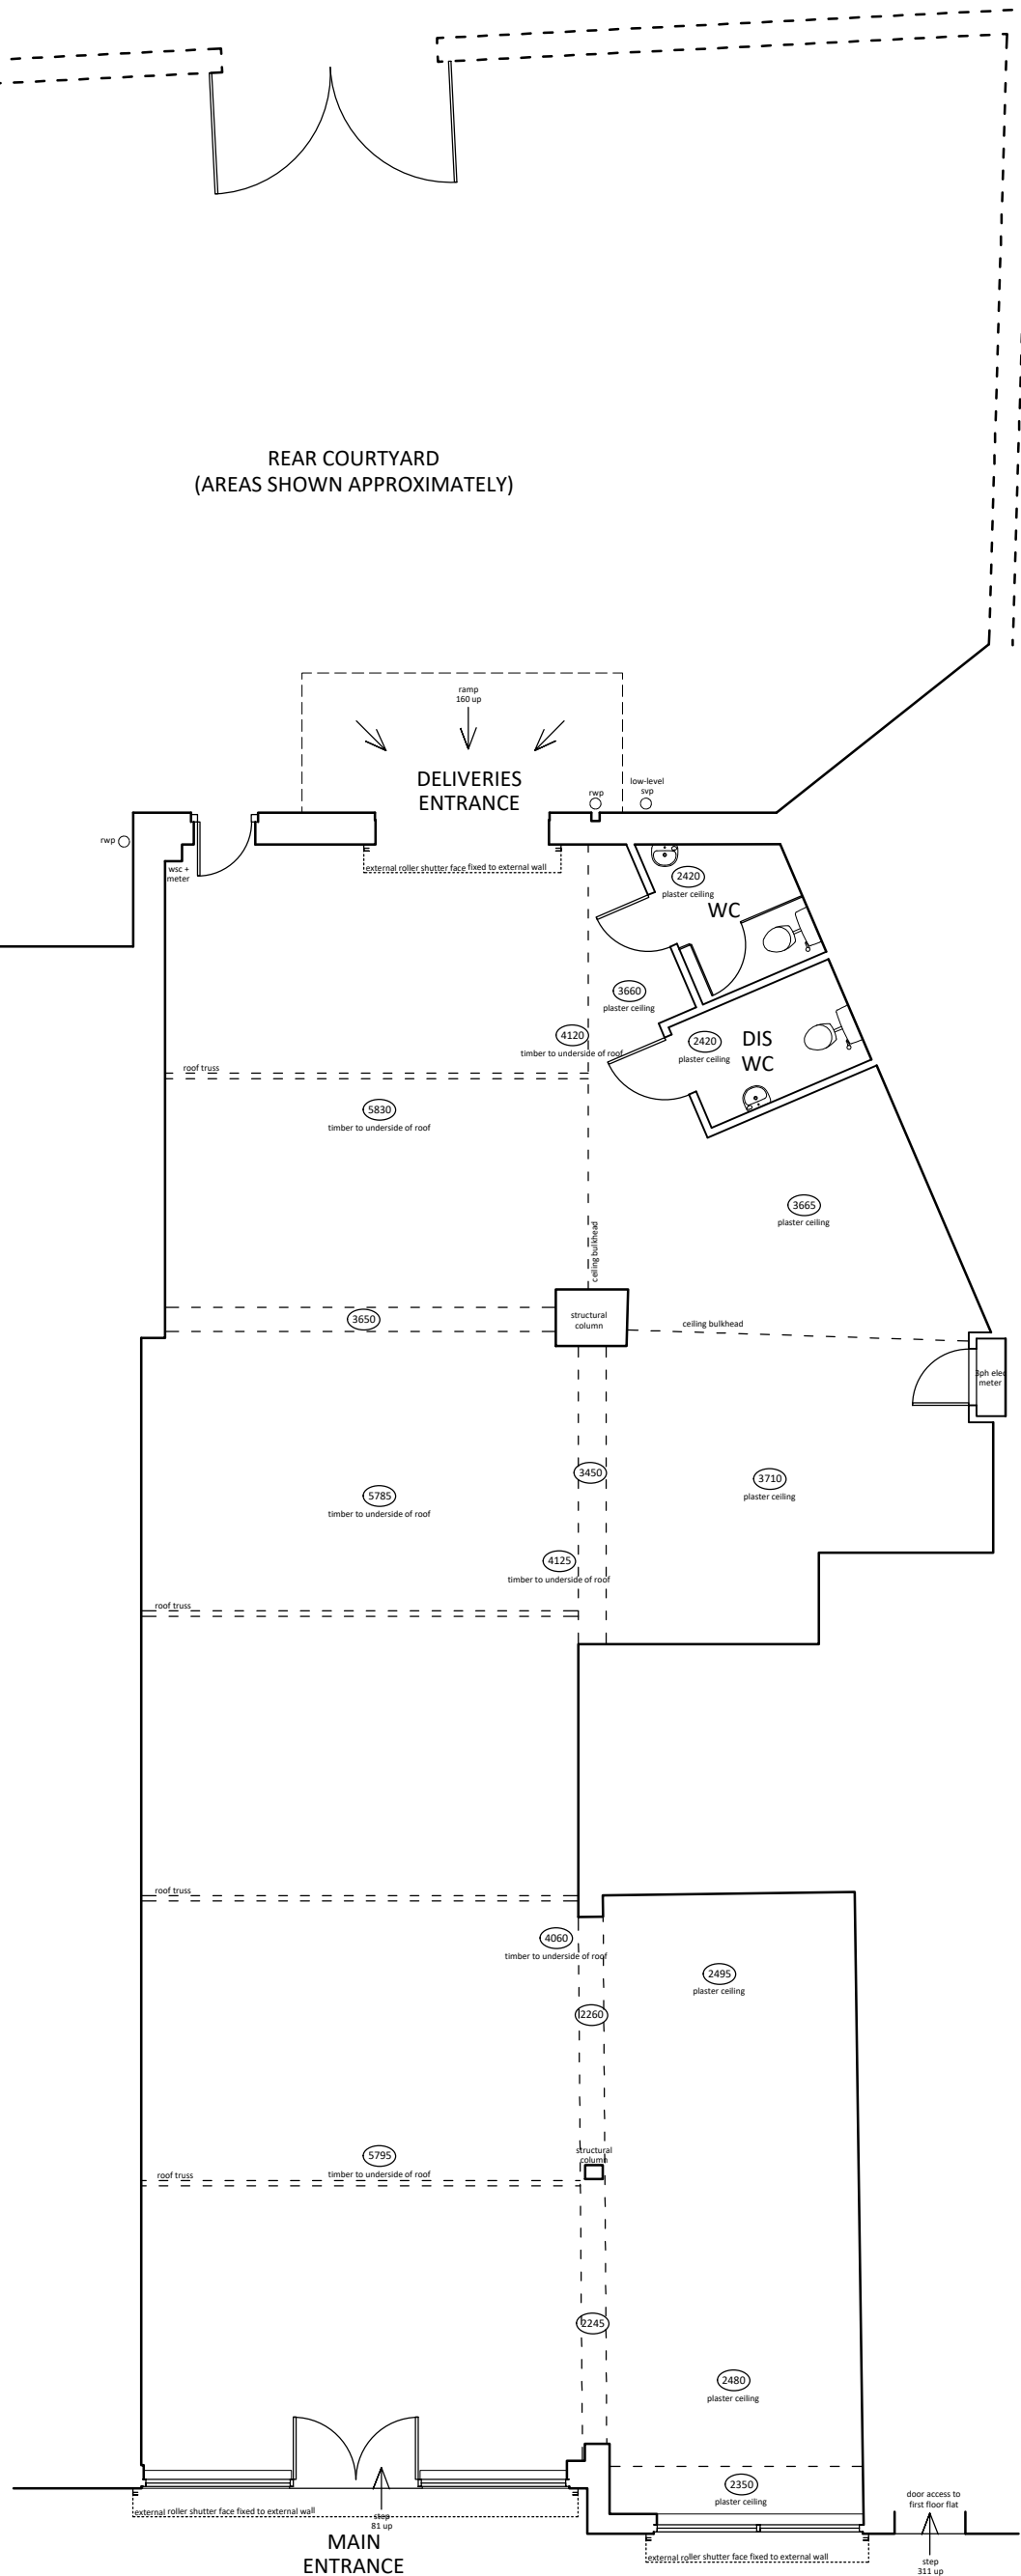

Existing Ground Floor Plan
scale 1:100@ A1

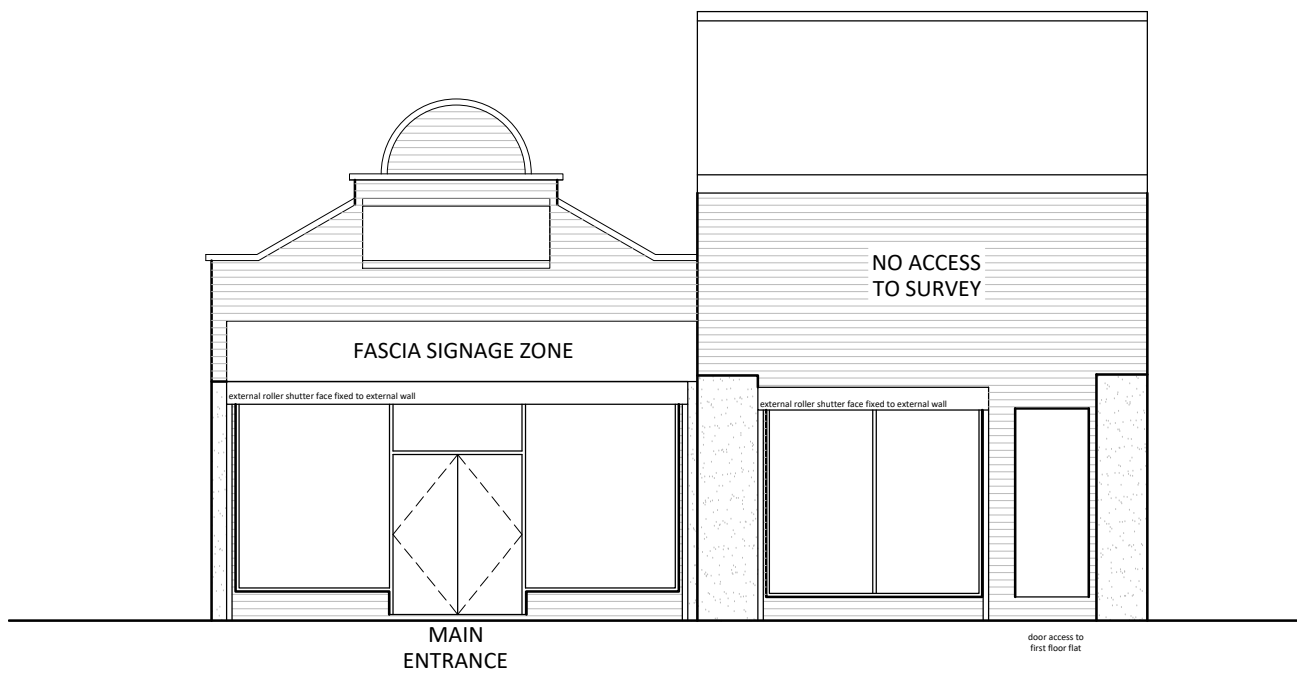


Existing Front Elevation
scale 1:100@ A1

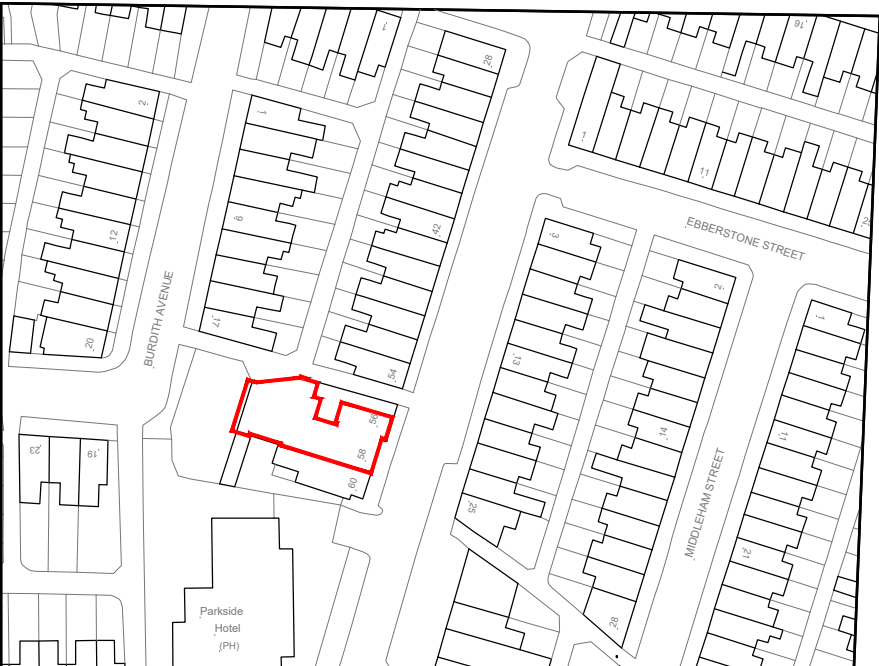


©Crown Copyright and database rights 2022 OS Licence no. AC0000849896


Location Plan
scale 1:1250 @ A1

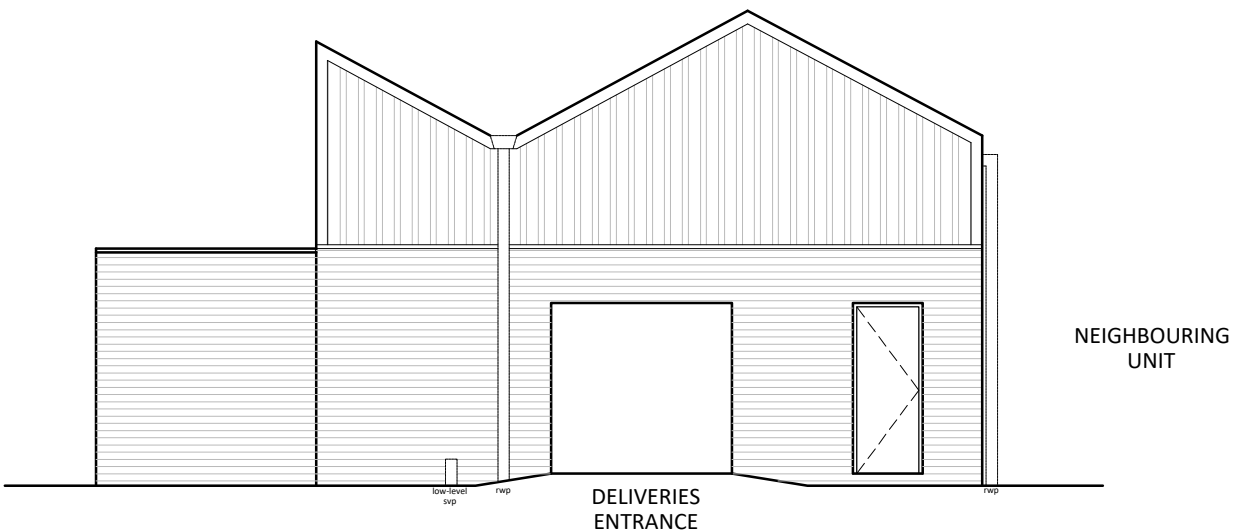

Existing Rear Elevation
scale 1:100@ A1

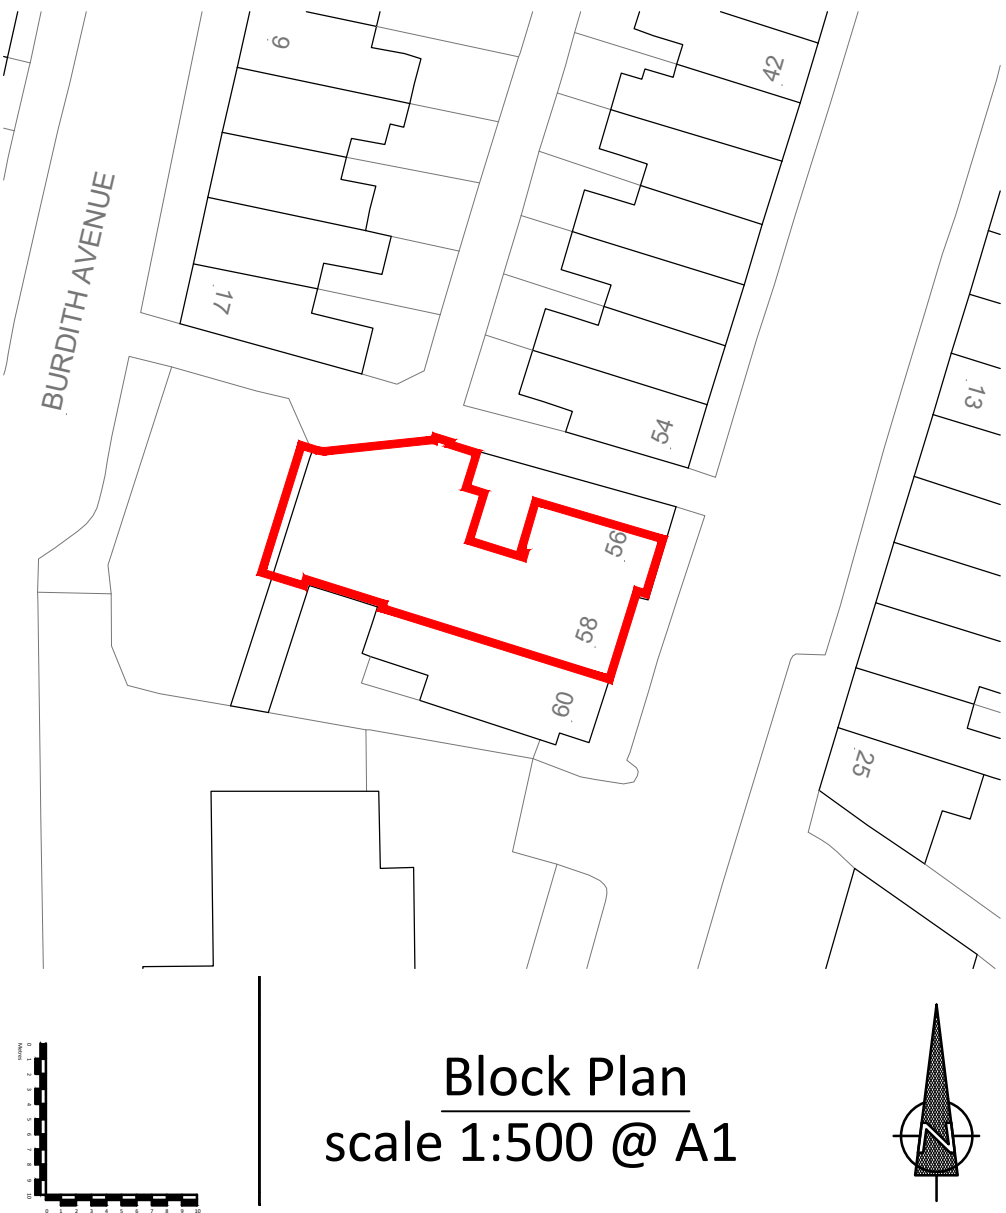

Block Plan
scale 1:500 @ A1

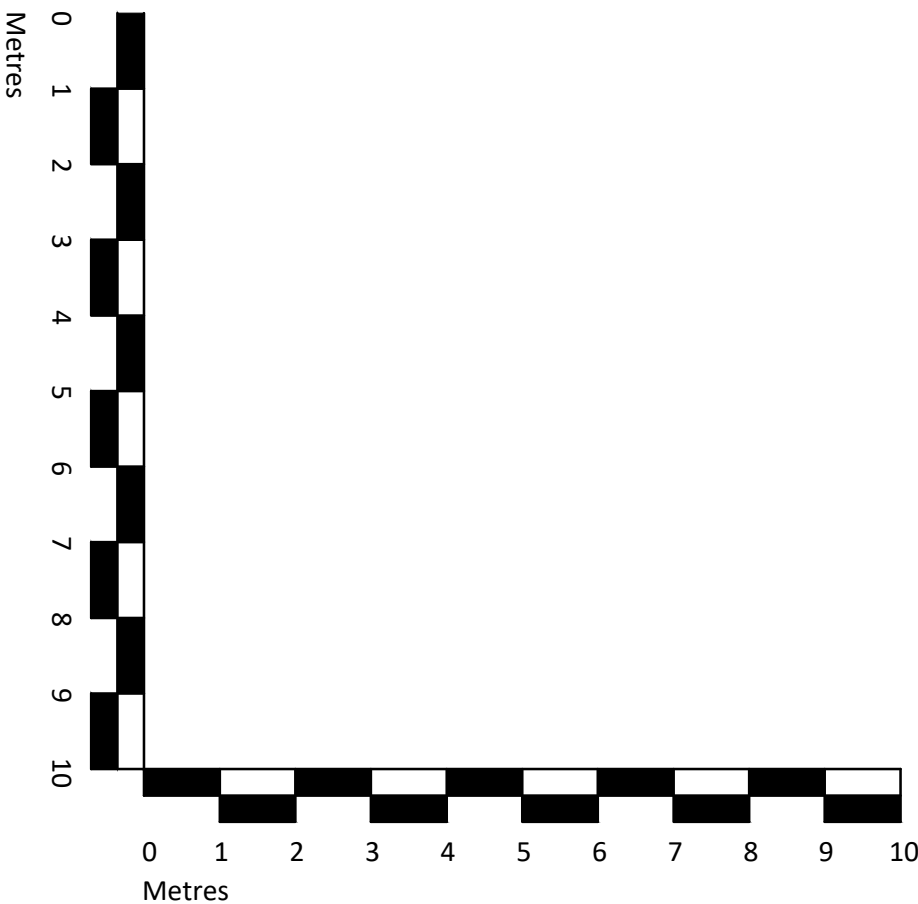

REV	DESCRIPTION	DATE	INIT	CHKD
-----	-------------	------	------	------



Client
One Stop Stores Limited
Project
Ground Floor Commercial Unit 56-58 Lloyd Street South Manchester M14 7HT
Title
Existing Ground Floor Plan & Elevations - Planning
Scale
Varies@A1
Date
30.06.2022
Drawn By
PAL
Checked By
PM
Project No:
B220023
Drawing No:
B 101
Revision
-

Stewart Court 214a Hagley Road Edgbaston Birmingham B16 9PH
0121 454 1688
calfordseaden LLP is a Limited Liability Partnership Registered in England & Wales number OC115818
ORPINGTON | LONDON | BIRMINGHAM | SOUTHEAST-ON-SEA | WINCHESTER

calfordseaden.co.uk

EXISTING - PLANNING