



1. SITE PLAN SHOWING BOUNDARIES

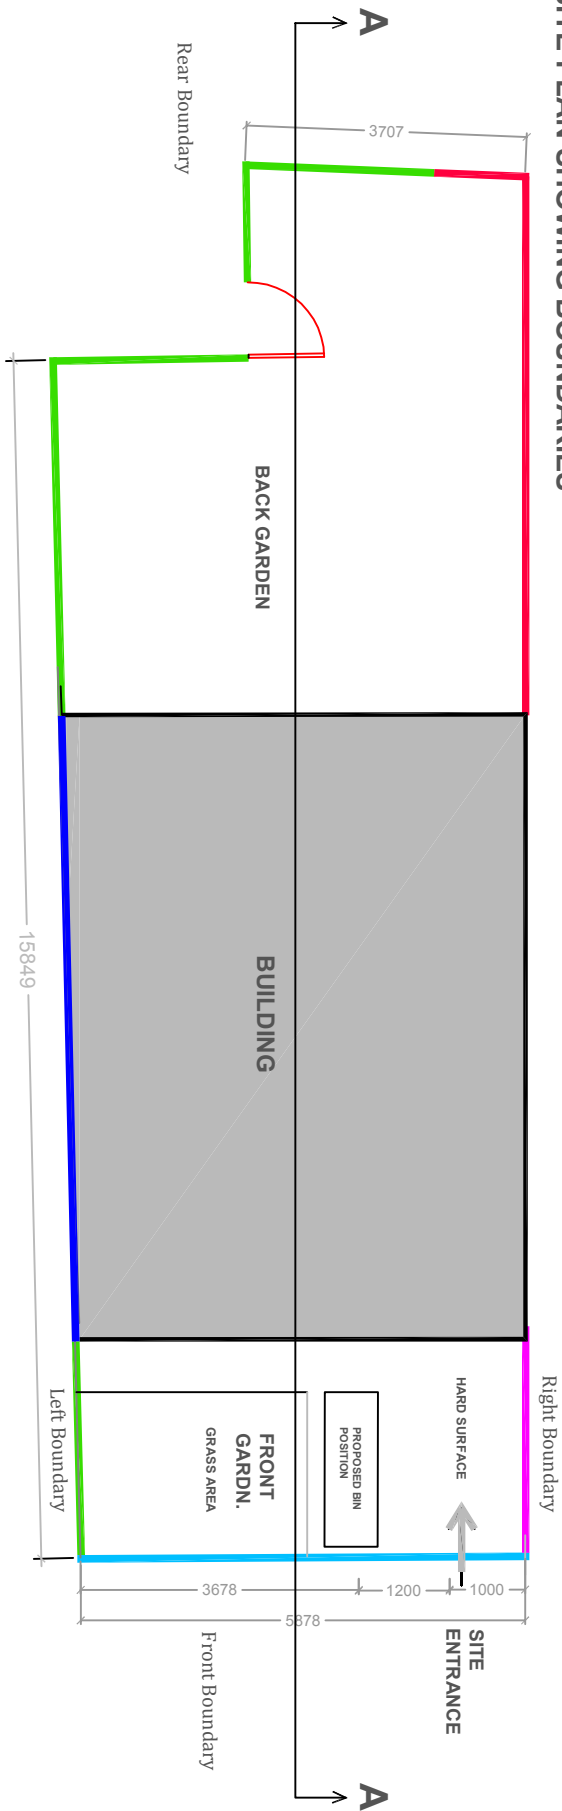


- LEGEND**
- Newly Built (2m) Concrete Post and Timber Panel/Fencing within the Existing Compound
 - Existing Worm Out (1.9m) Concrete Post and Timber Panel Fencing (Proposed to Be Replaced with Similar)
 - External Brick Wall of Proposed Building Forming Portion of the Left Side Boundary
 - Low Brick Fence With Pillars & Metal Railings
 - Newly Built Temporary Concrete Post and Timber Panel Fencing within the Existing Compound
 - Proposed 1m Access to Public Walkway to Replace Existing 2.5m Access Gate


2. PROPOSED LEFT SIDE FENCE ELEVATION

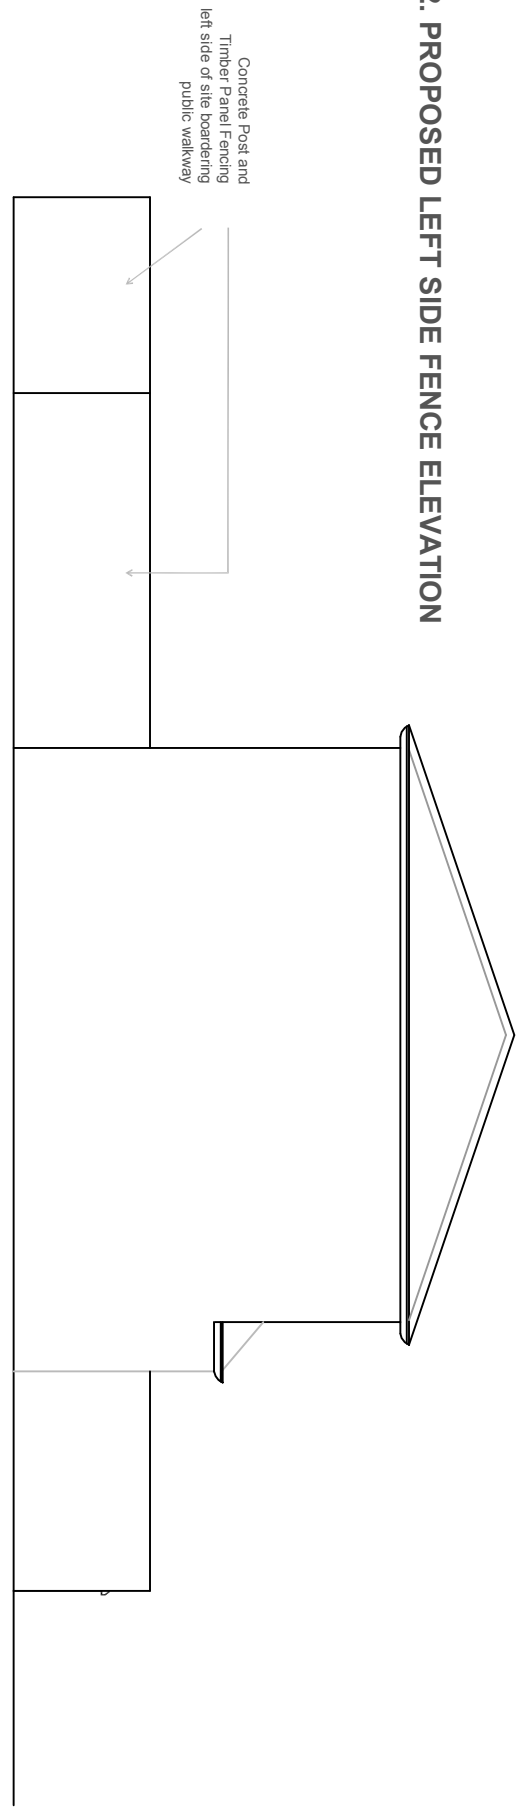

3. BOUNDARY DETAIL SECTION A-A

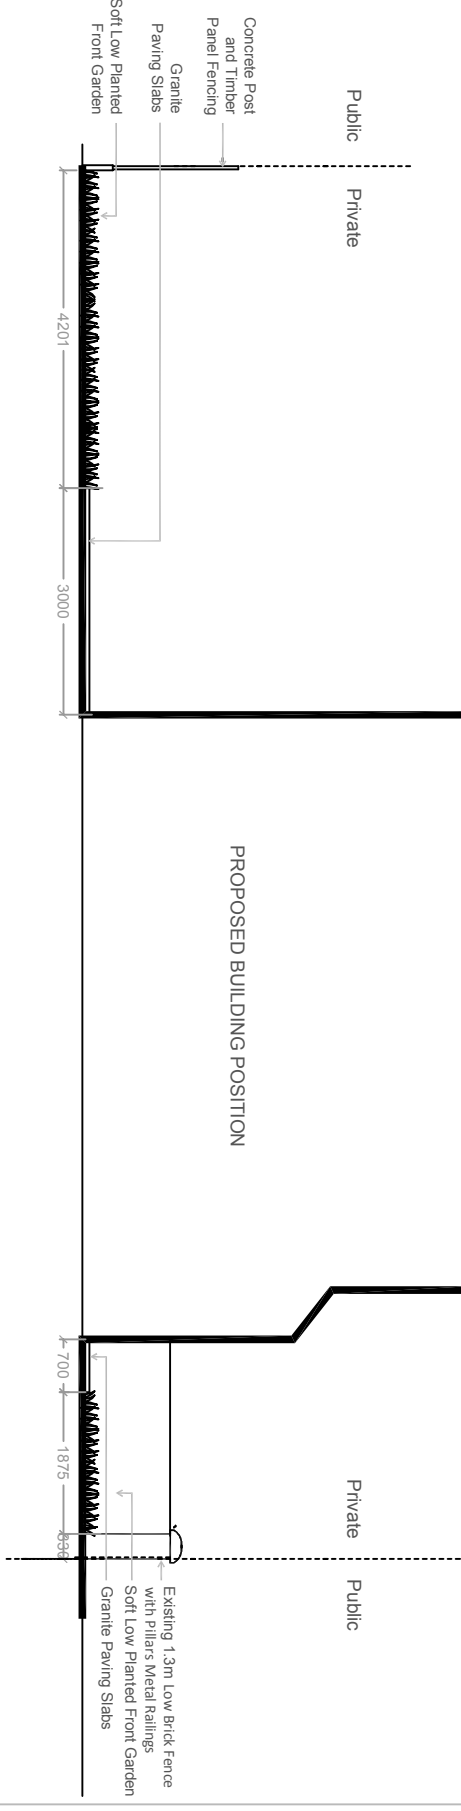

4. PROPOSED FRONT BOUNDARY ELEVATION

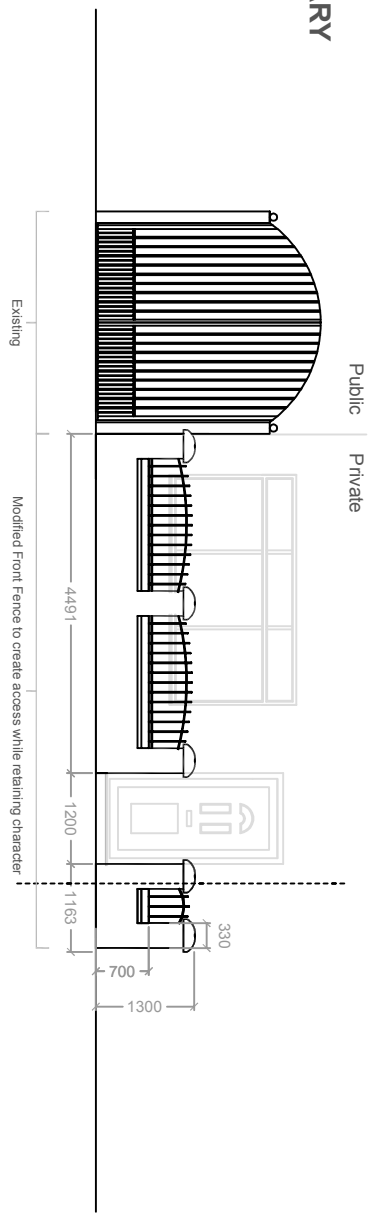

5. EXISTING BOUNDARY IMAGES



RESIDENTIAL RE-DESIGN

21 Goodman Street, Manchester
M9 4FD
BOUNDARY TREATMENT DETAIL

Scale 1:100
Ref: AA2022006/06
Date: MAY 2022