


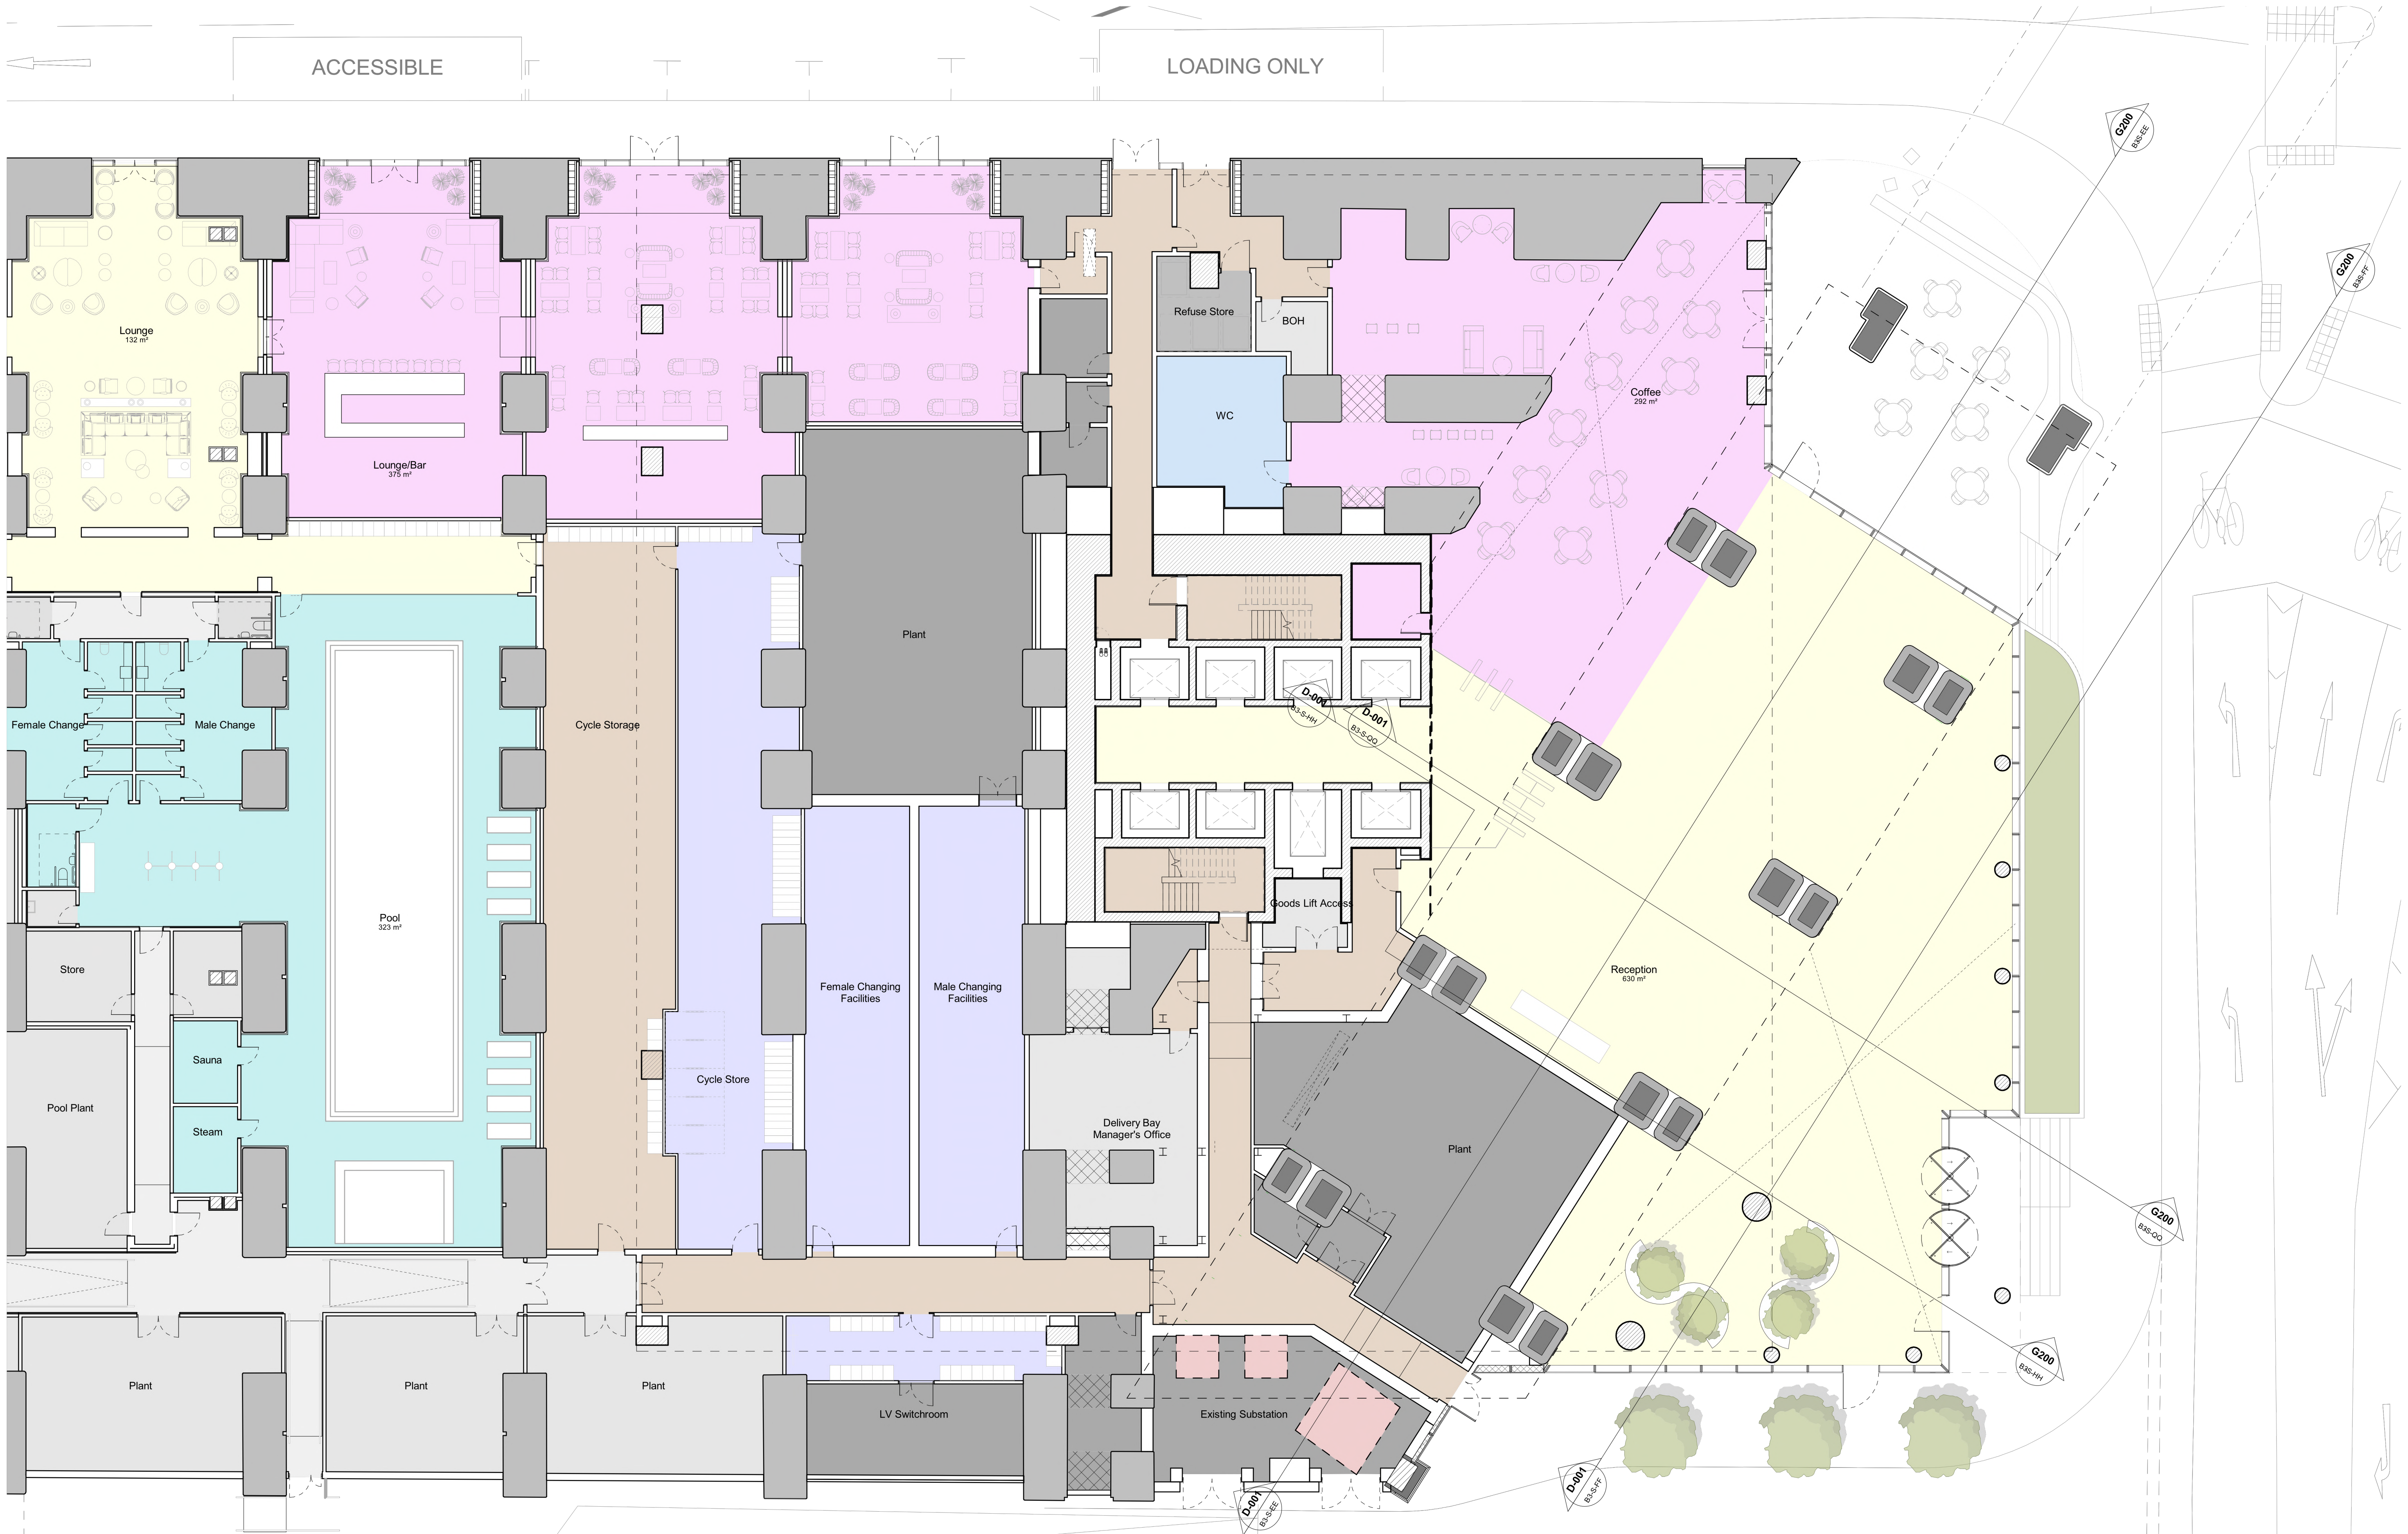

This drawing is copyright Do not scale off dimensions. All dimensions to be checked on site by contractor. Contractor to report any dimensional discrepancies, errors or omissions prior to commencing on site.	Rev	Date	Description	Rev	Date	Description	North	Project Title	Status				MANCHESTER Riverside, 4 Commercial St Manchester M1 1BQ +44 (0)161 835 2345 www.simpsonhaugh.com LONDON 2-8 Roberts Place London EC1R 6BB +44 (0)20 7549 4000 mail@simpsonhaugh.com
	00	17-03-2017	Planning Issue					Former Bauer Millet Site	Planning				
	01	30-04-2020	Minor Material Amendment Application					Drawing Title	Job No	Drawing No	Revision		
	02	29-05-2020	Minor Material Amendment Application					Building 3 - Ground Floor Plan	10053	10053-B3-A-B5D9-G200-P-00-001	05		
	03	15-12-2020	Non-Material Amendment Application										
	04	19-02-2021	Non-Material Amendment Application										
	05	04-04-2022	Minor Material Amendment Application										