



nudge@phaus.co.uk
0161 222 5141
22 Lever Street
Manchester M1 1EA
phaus.co.uk

DRAWING NUMBER: PH0241-002.1 STATUS: FOR APPROVAL REV: C
CLIENT: SAN JUAN
PROJECT NAME: SAN JUAN_BEECH ROAD - CHORLTON
DRAWING TITLE: PROPOSED FIRST FLOOR LAYOUT
SCALE: 1:50 @ A3
DATE: 11.20
DRAWN BY: HA CHECKED BY: PS




REV:	DATE:	NOTE:	BY:
A	280322	INTERNAL LAYOUTS AMENDED	PS
B	070422	ISSUED FOR PLANNING	PS
C	080622	ACOUSTIC TREATMENT TO PARTY WALL UPDATED	PS

NOTES

- DO NOT SCALE FROM THIS DRAWING.
- IF ANY DISCREPANCIES ARE FOUND, NOTIFY PHAUS.
- THIS DRAWING IS THE PROPERTY OF PHAUS AND IS NOT TO BE REPRODUCED WITHOUT OUR CONSENT.
- CONTRACTORS TO PERFORM THEIR OWN DIMENSION CHECK ON SITE.

© Phaus, 2013. All Rights Reserved.

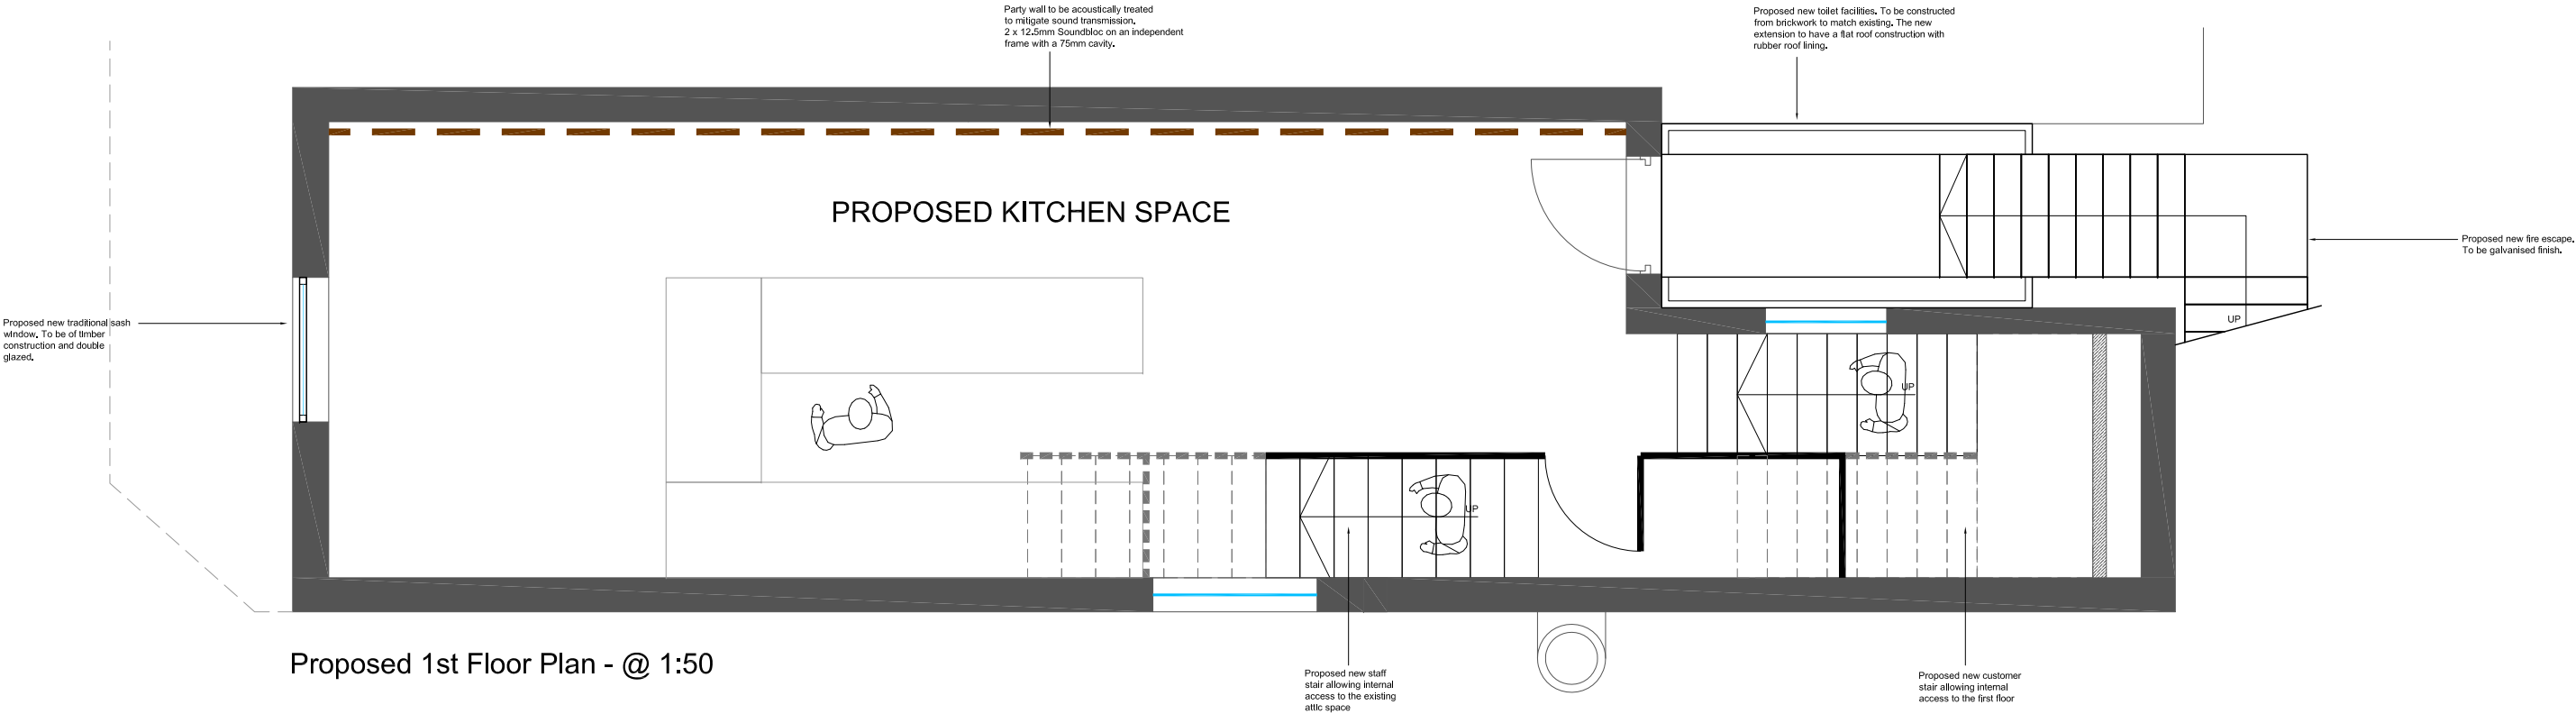

Proposed 1st Floor Plan - @ 1:50