

GOODCHILD DESIGN
PARTNERSHIP

0161 850 8586
07764 772 622

nick@goodchild-design.co.uk

132-134 Great Ancoats St
Manchester M4 6DE



The Contractor is responsible for checking and confirming dimensions at the job site. Goodchild Design Partnership will not be responsible for construction means, methods, techniques, sequences, or procedures, or for safety precautions and programs in connection with the project.

**NOT FOR STATUTORY APPROVAL
OR CONSTRUCTION -FOR
DISCUSSION & APPRAISAL ONLY**

Atlas Property Group
Limited

480 Wilmslow Road
Manchester M20 3BG

2 Storey Rear Extension

Rev:

Rev
A

Ch
LP

Date	Change Name
06/06/22	+ security measures

Project Status:

Feasibility

Design	Construction
1. Design 2. Design Construction

Planning

As Built

Scale:



As indicated @A3

Sheet: 1.01


Existing & Proposed Site Plans

N1305a(P)


Printed: 06/06/2022

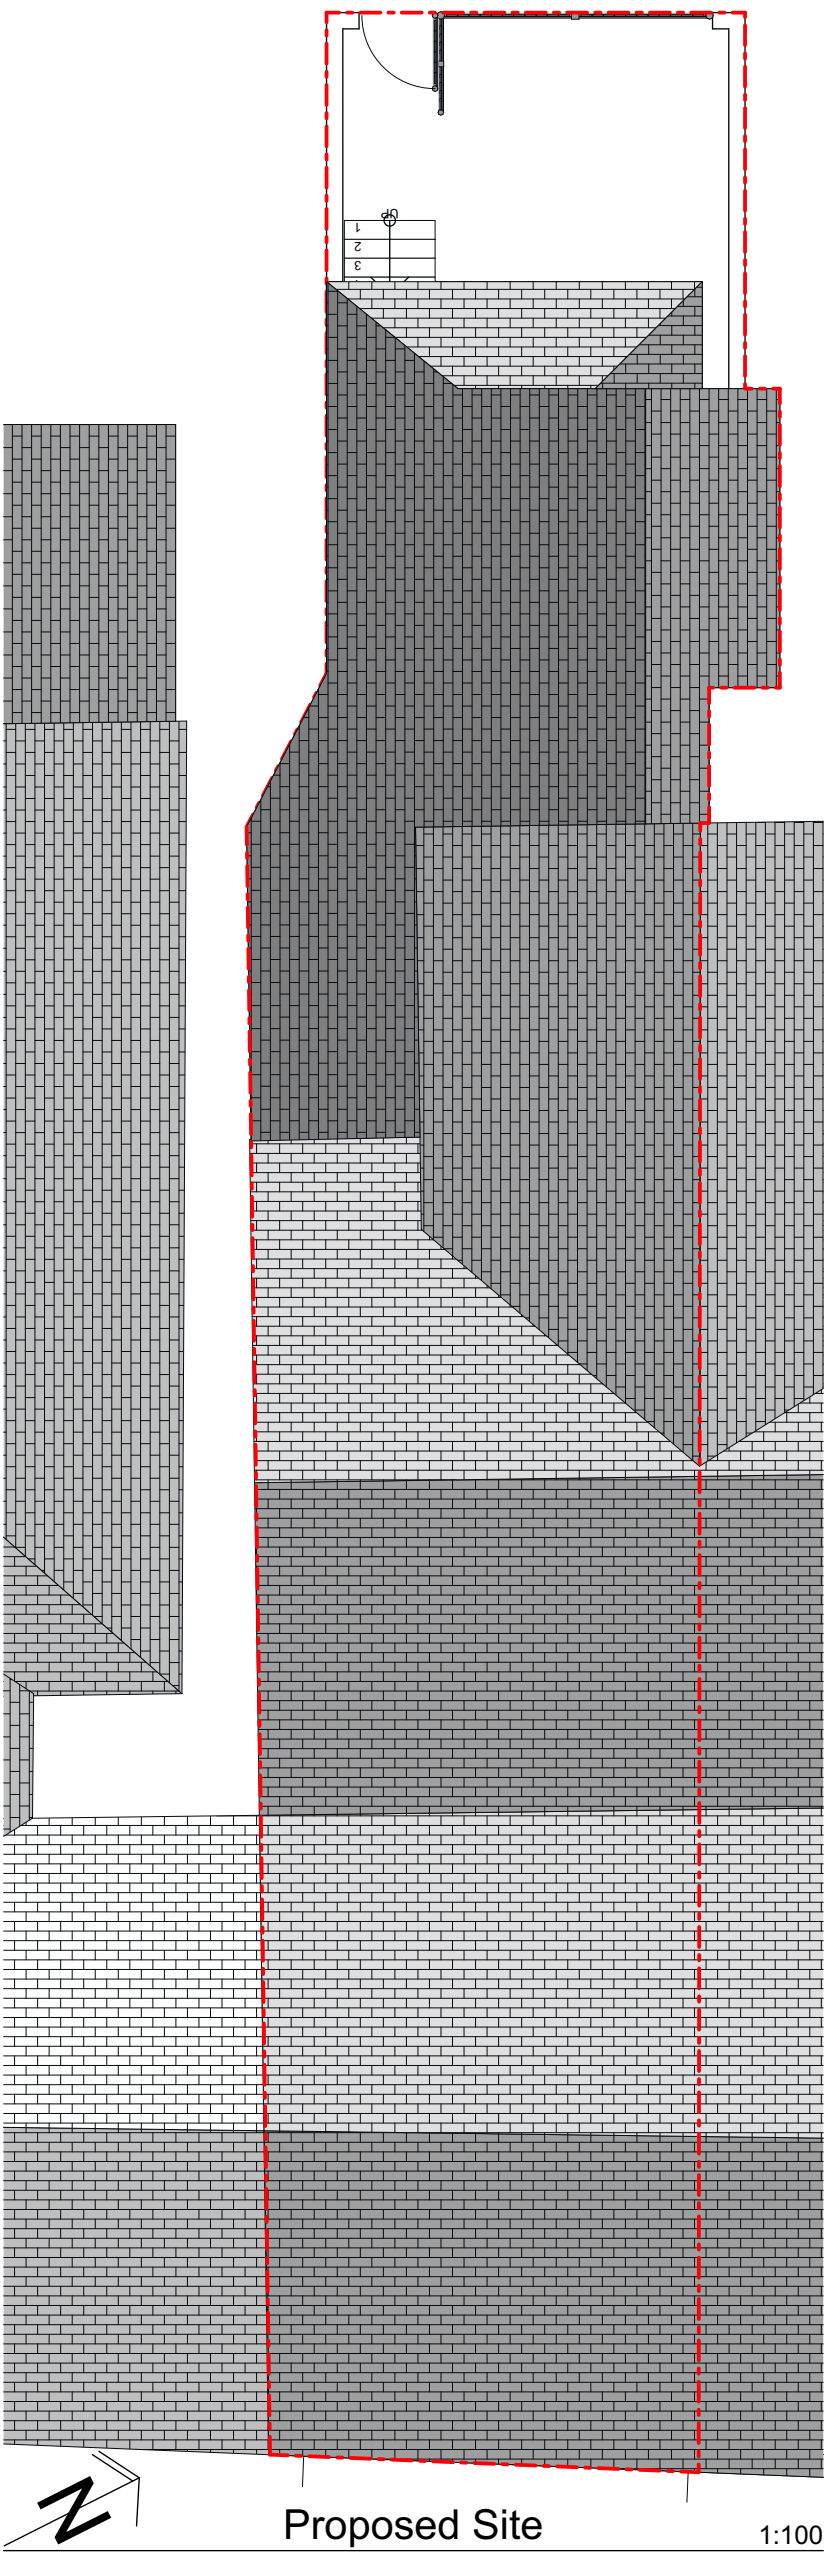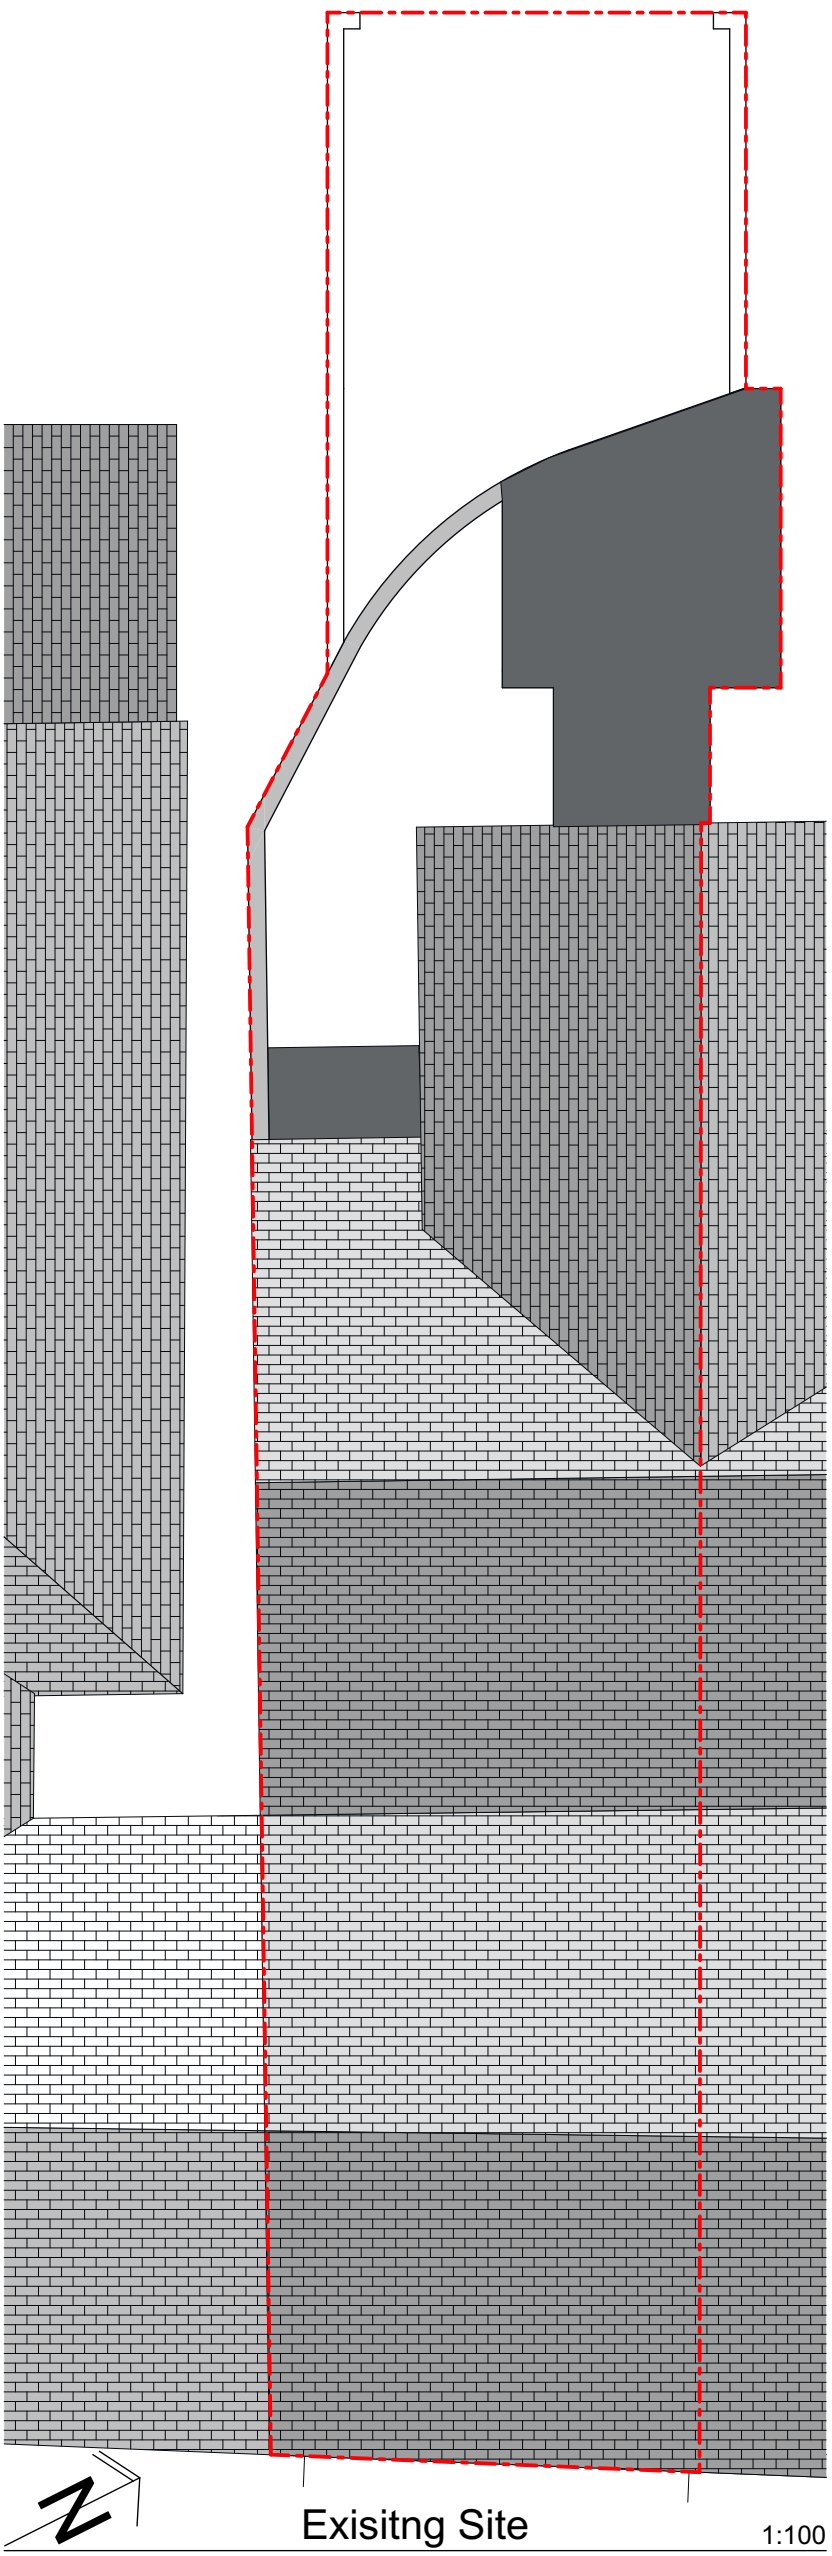


This drawing and the design shown remain the COPYRIGHT of Goodchild Design Partnership © no copy or alteration to the drawing may be made without our prior written authorisation.

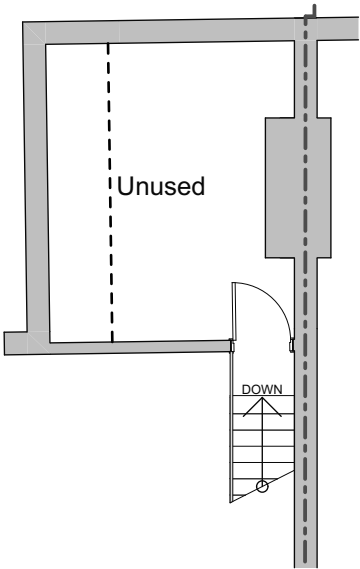


Exisitng Second Floor 1:100

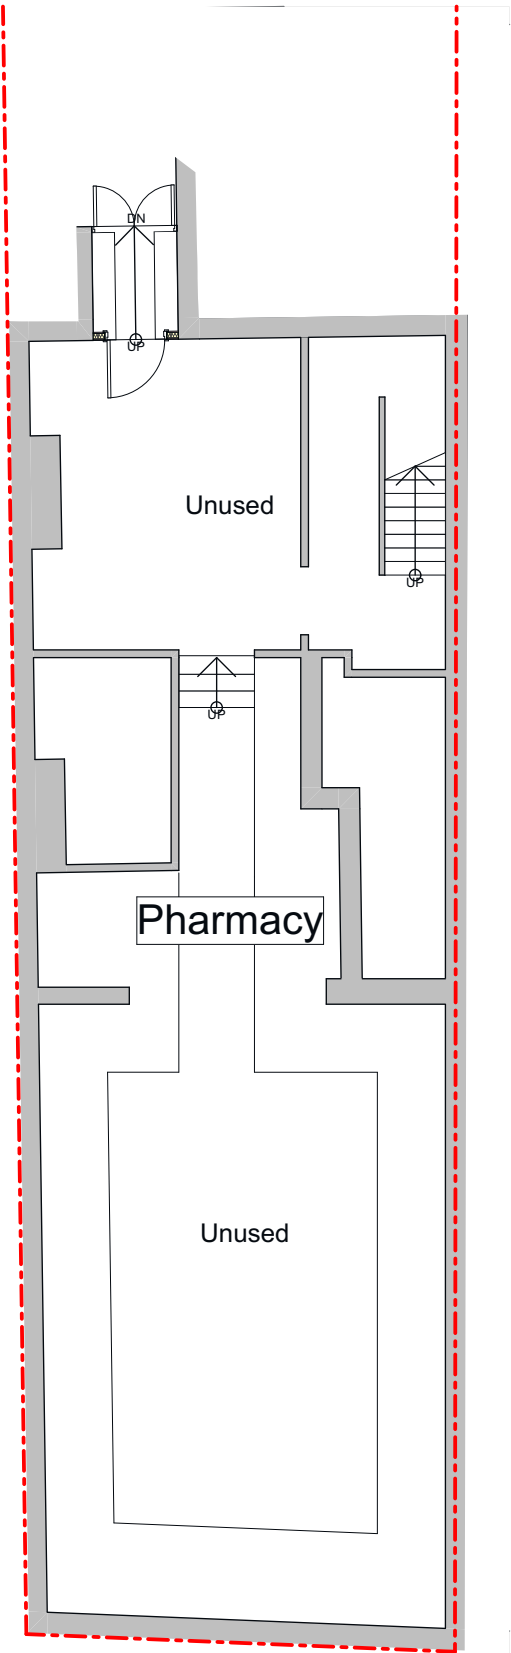

Existing Basement 1:100

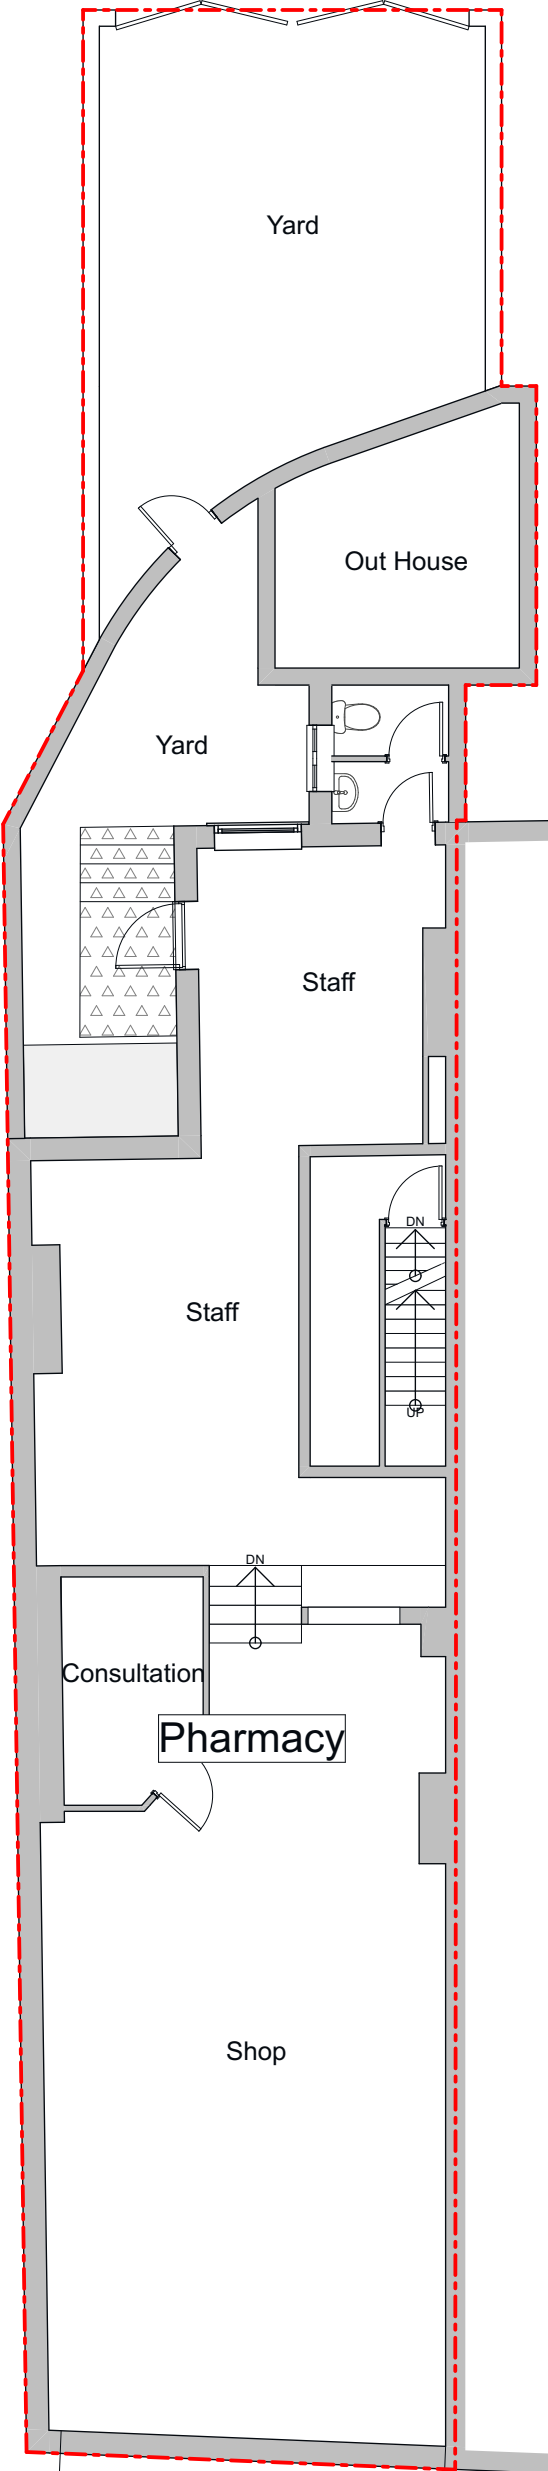

Exisitng Ground Floor1:100

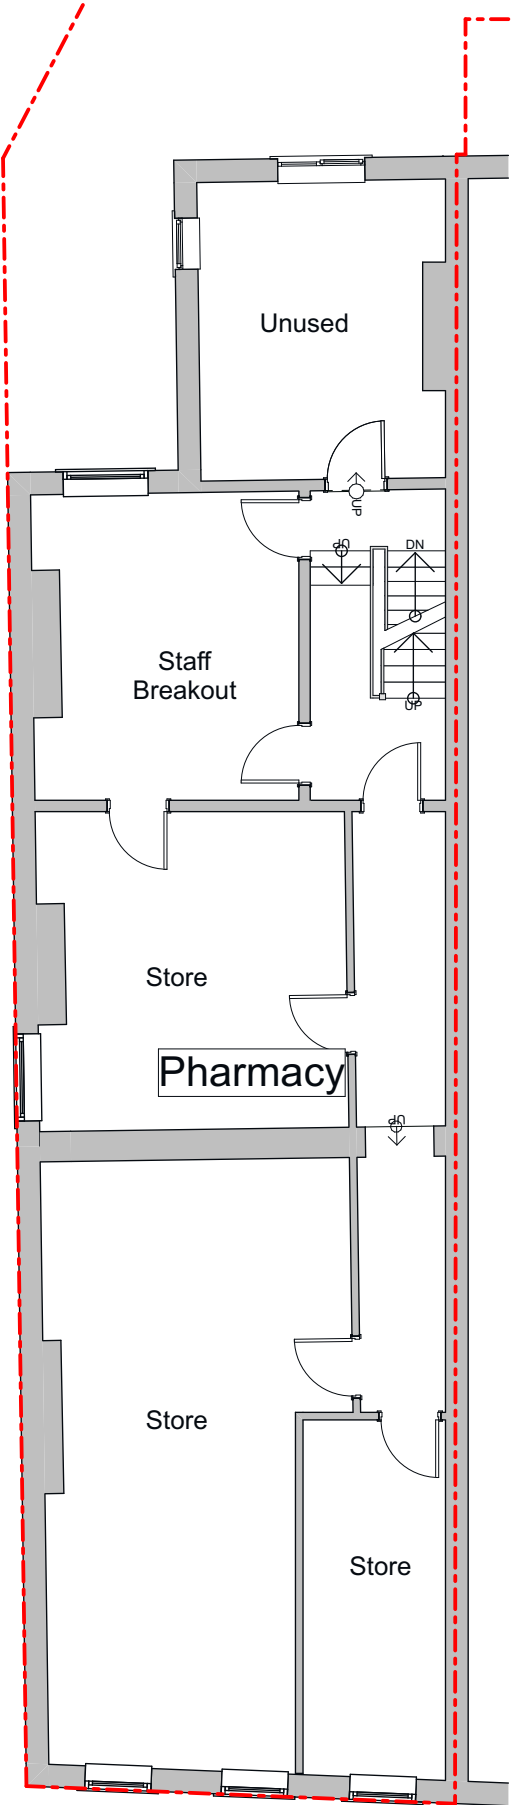

Exisitng First Floor 1:100

GOODCHILD DESIGN PARTNERSHIP		0161 850 8586 07764 772 622		nick@goodchild-design.co.uk 132-134 Great Ancoats St Manchester M4 6DE		The Contractor is responsible for checking and confirming dimensions at the job site. Goodchild Design Partnership will not be responsible for construction means, methods, techniques, sequences, or procedures, or for safety precautions and programs in connection with the project. DO NOT SCALE FROM THIS DRAWING		NOT FOR STATUTORY APPROVAL OR CONSTRUCTION -FOR DISCUSSION & APPRAISAL ONLY		Atlas Property Group Limited		480 Wilmslow Road Manchester M20 3BG		2 Storey Rear Extension		Rev: A	ChID LPA	Change Name + security measures	Date 06/06/22	Project Status:		Feasibility	Detailed Design	Design	Construction	Planning	As Built	Scale: As indicated @ A3	Sheet: 1.02	Existing Floor Plans		N1305a(P)		Printed: 06/06/2022	
---------------------------------	--	--------------------------------	--	--	--	---	--	---	--	---------------------------------	--	---	--	----------------------------	--	--------	----------	---------------------------------	---------------	-----------------	--	-------------	-----------------	--------	--------------	----------	----------	--------------------------	-------------	----------------------	--	-----------	--	---------------------	--

GOODCHILD DESIGN
PARTNERSHIP

0161 850 8586

07764 772 622

nick@goodchild-design.co.uk

132-134 Great Ancoats St

Manchester M4 6DE



The Contractor is responsible for checking and confirming dimensions at the job site. Goodchild Design Partnership will not be responsible for construction means, methods, techniques, sequences, or procedures, or for safety precautions and programs in connection with the project.

NOT FOR STATUTORY APPROVAL

OR CONSTRUCTION -FOR

DISCUSSION & APPRAISAL ONLY


Atlas Property Group
Limited

480 Wilmslow Road
Manchester M20 3BG


2 Storey Rear Extension

[illegible]

This drawing and the design shown remain the COPYRIGHT of Goodchild Design Partnership © no copy or alteration to the drawing may be made without our prior written authorisation.

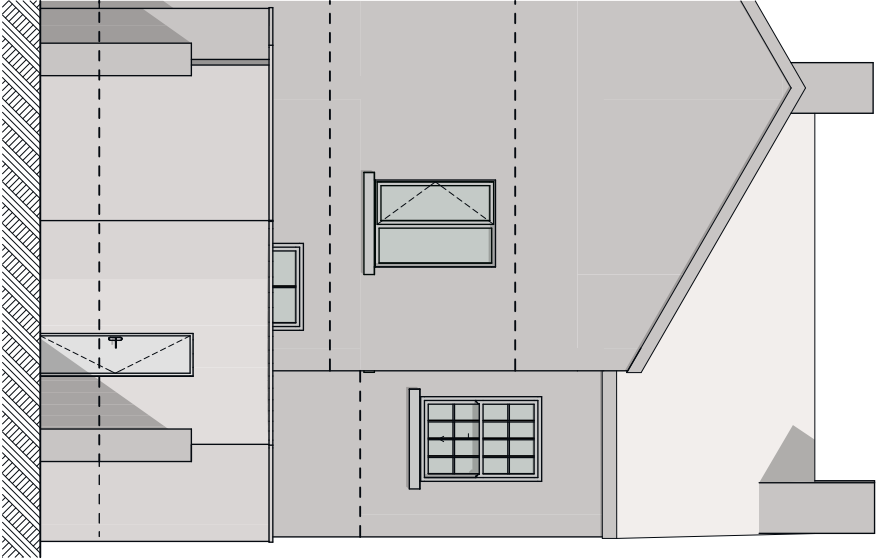


Existing North West Elevation

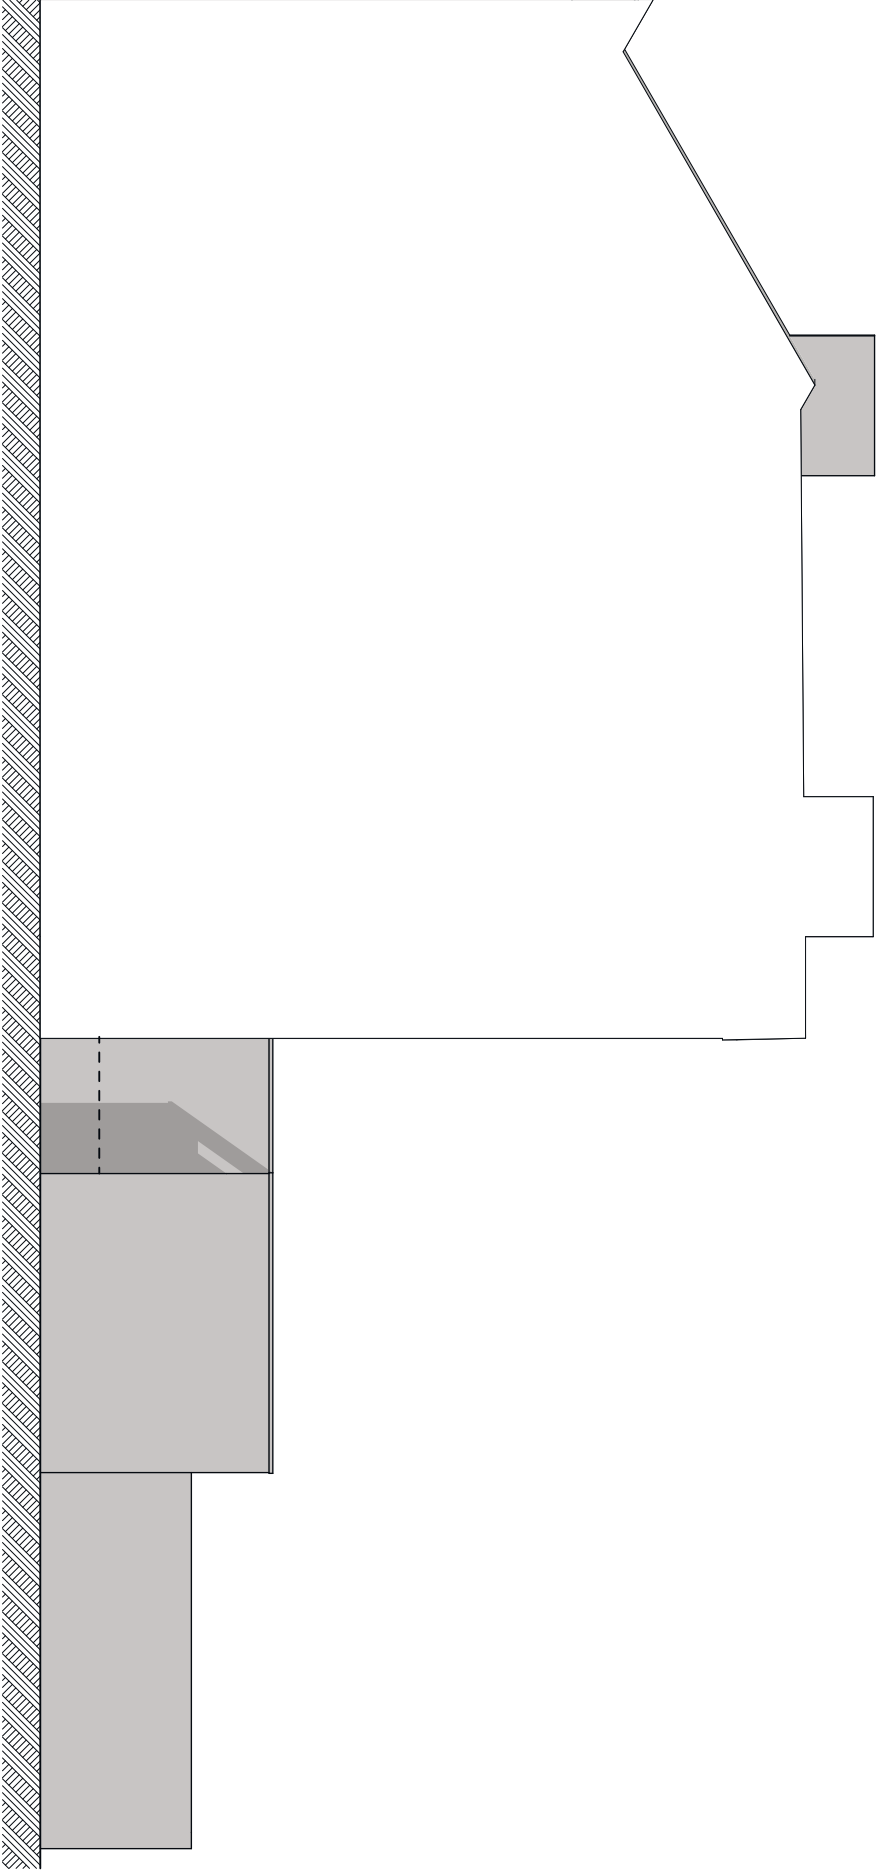

Existing North East Elevation


1:100

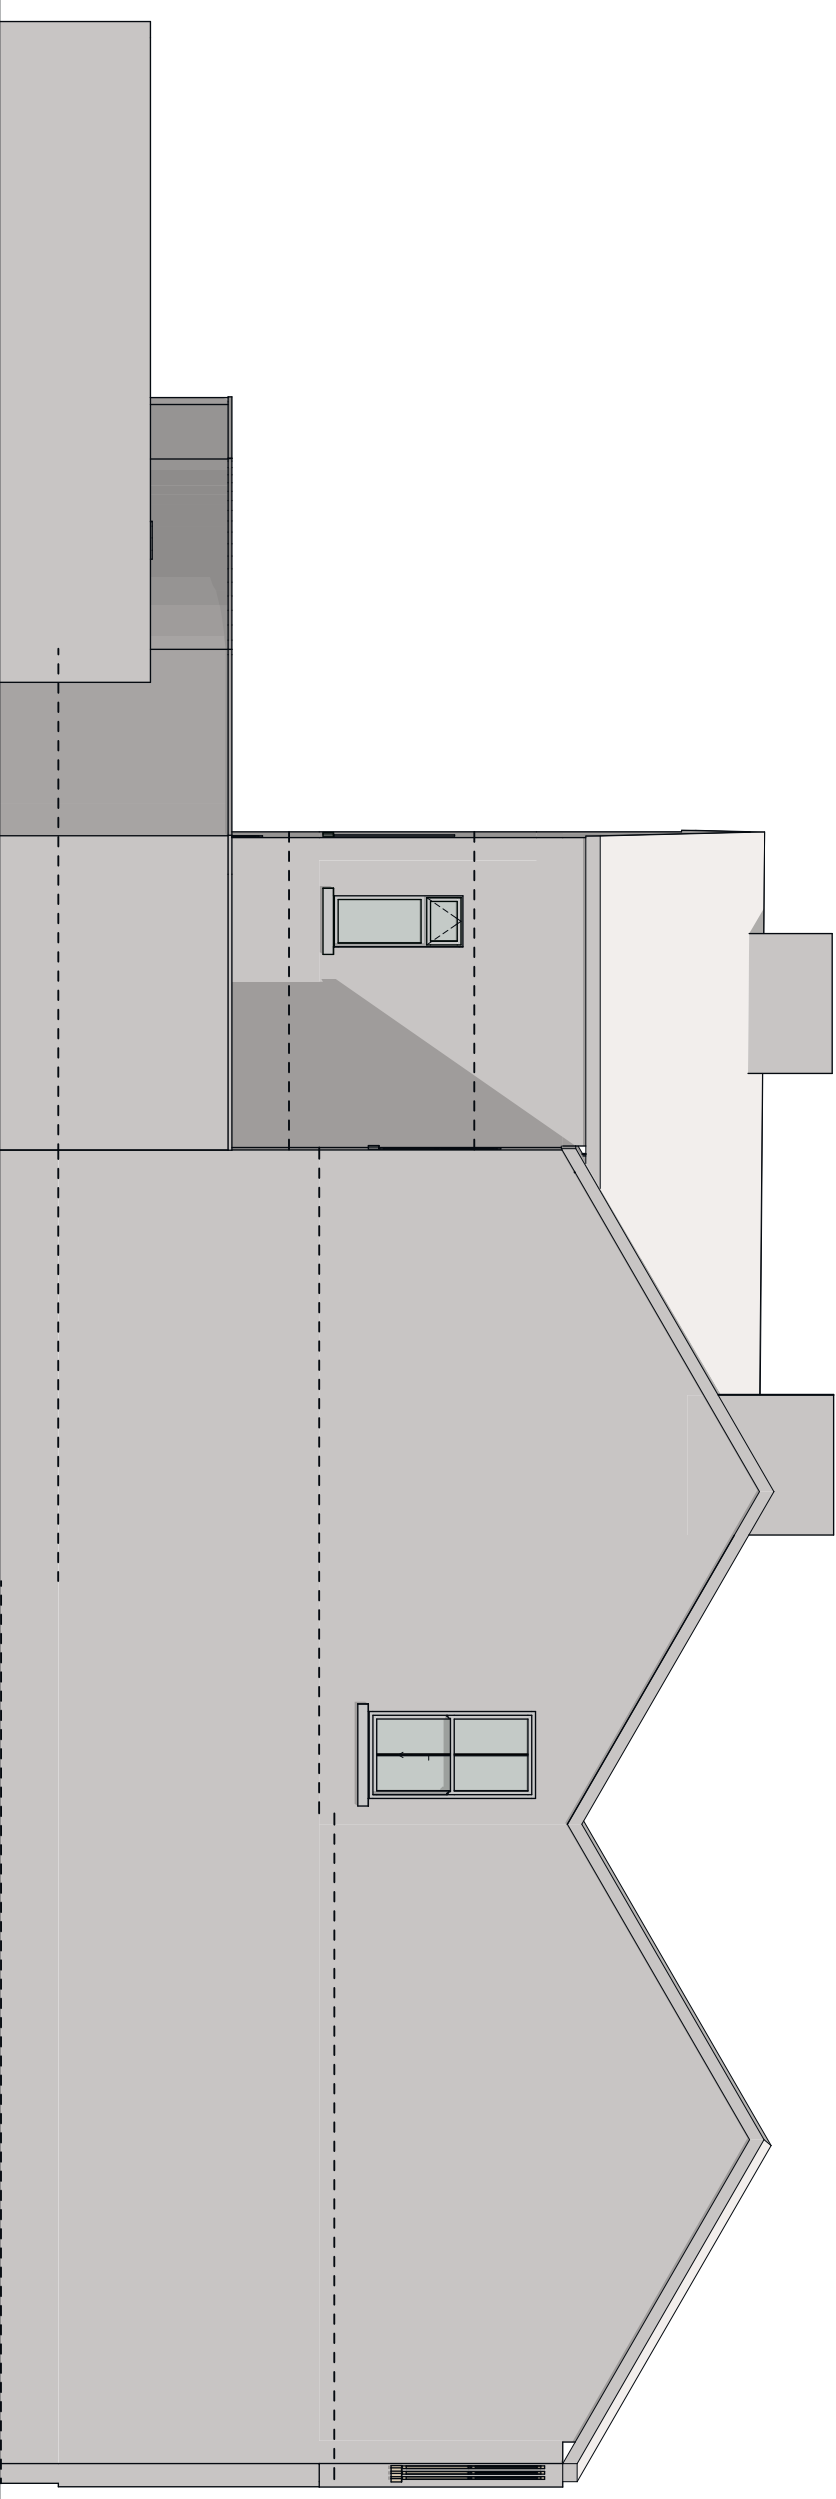


Existing South West Elevation

1:100


GOODCHILD DESIGN PARTNERSHIP										
0161 850 8586										
07764 772 622										
 nick@goodchild-design.co.uk										
132-134 Great Ancoats St Manchester M4 6DE										
The Contractor is responsible for checking and confirming dimensions at the job site. Goodchild Design Partnership will not be responsible for construction means, methods, techniques, sequences, or procedures, or for safety precautions and programs in connection with the project. DO NOT SCALE FROM THIS DRAWING NOT FOR STATUTORY APPROVAL OR CONSTRUCTION -FOR DISCUSSION & APPRAISAL ONLY Atlas Property Group Limited 480 Wilmslow Road Manchester M20 3BG 2 Storey Rear Extension										
Rev:	A									
ChID	LPA									
Change Name	+ security measures									
Date	06/06/22									
Project Status:										
Feasibility	Detailed Design									
Design	Construction									
Planning	As Built									
Scale: As indicated @ A3										
Sheet: 1.03										
Existing Elevations										
N1305a(P)										
Printed: 06/06/2022										

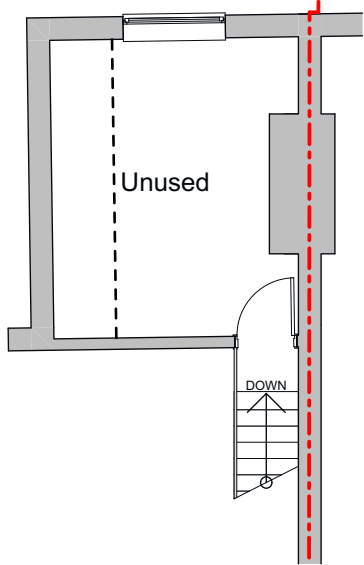


Proposed Second Floor 1:100

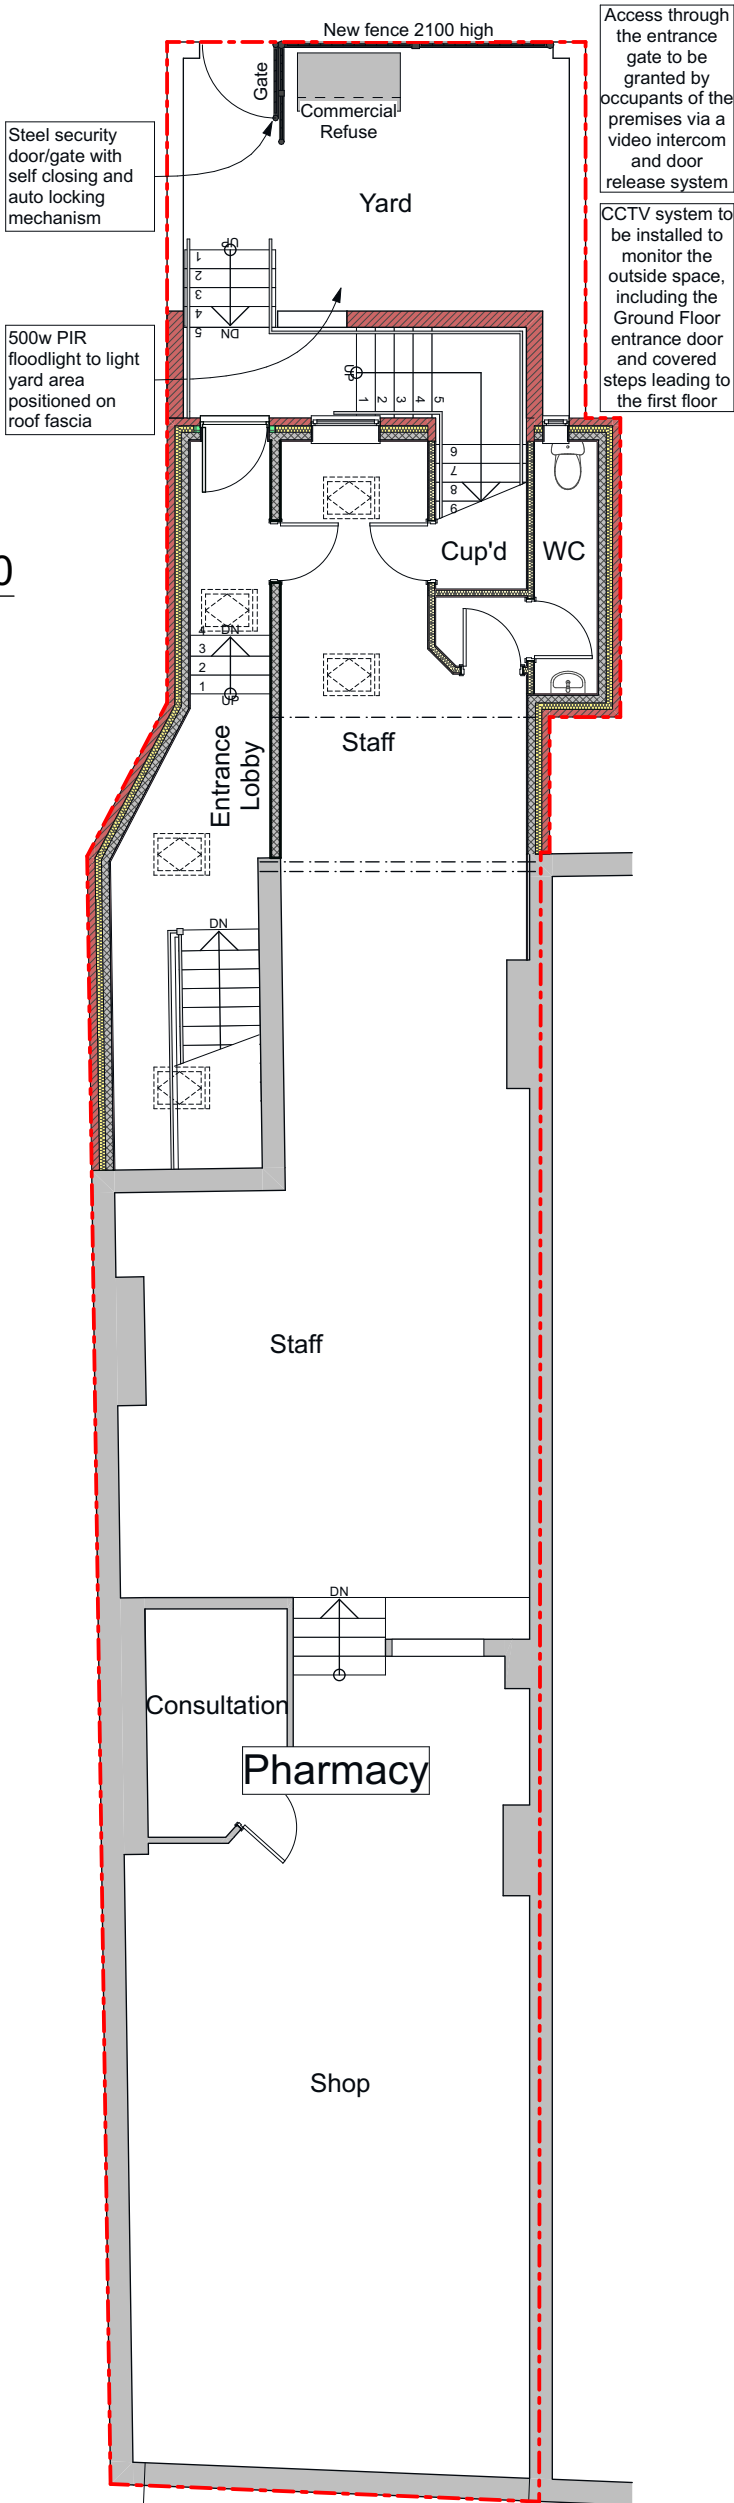

Proposed Ground Floor 1:100

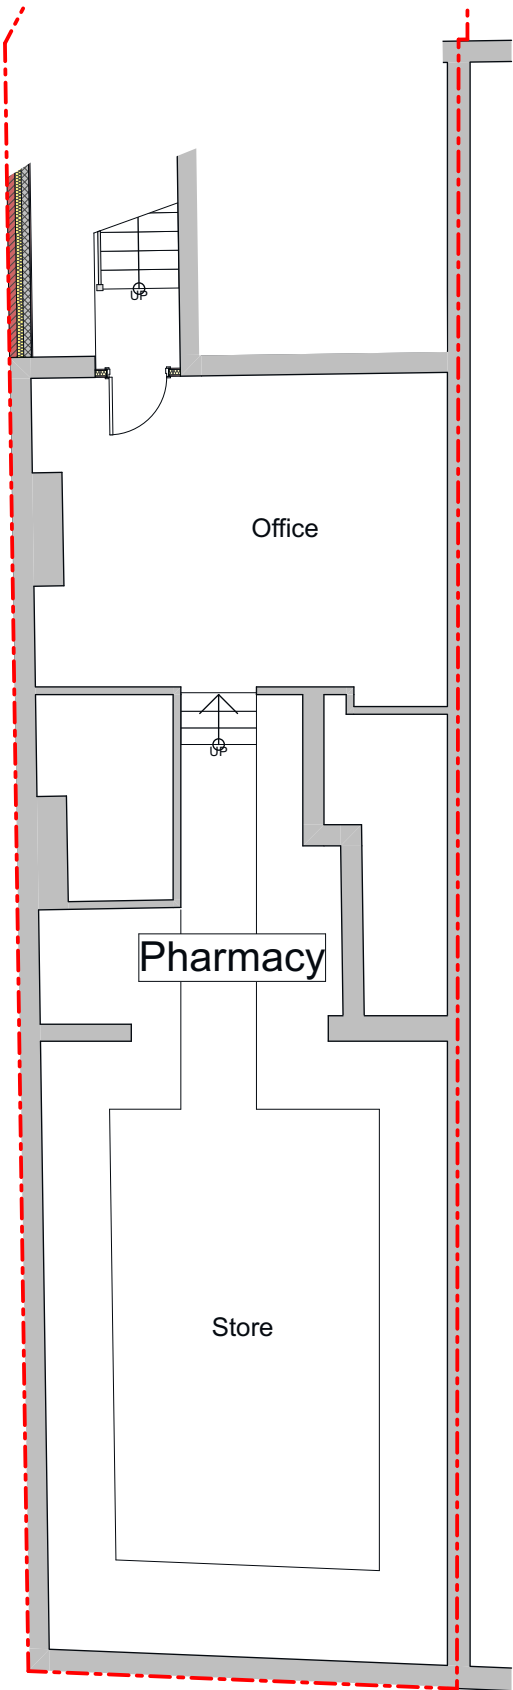

Proposed Basement 1:100

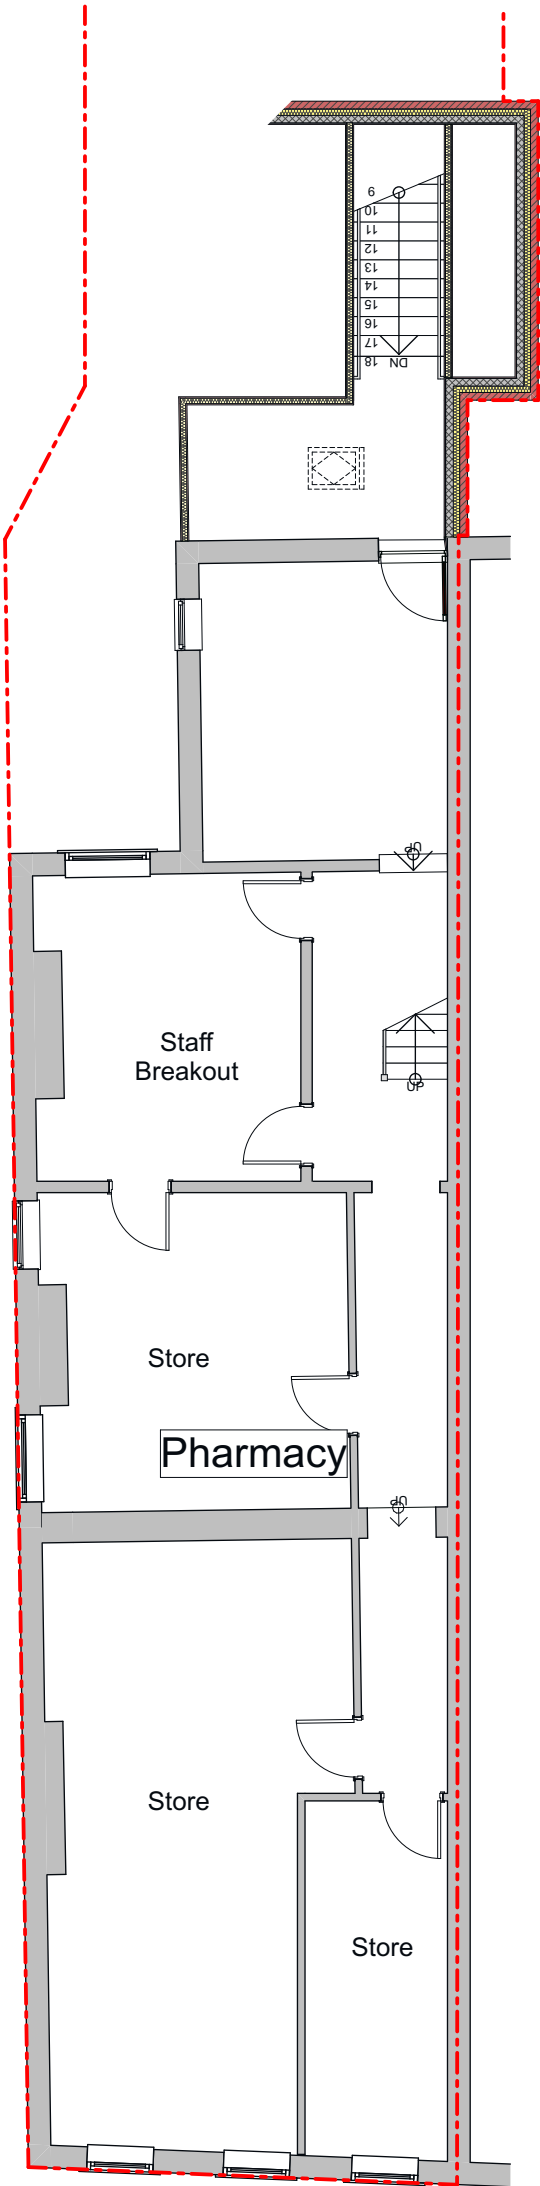

Proposed First Floor 1:100

GOODCHILD DESIGN
PARTNERSHIP

01 61 850 8586
077 64 772 622
nick@goodchild-design.co.uk
132-134 Great Ancoats St
Manchester M4 6DE

The Contractor is responsible for checking and confirming dimensions at the job site. Goodchild Design Partnership will not be responsible for construction means, methods, techniques, sequences, or procedures, or for safety precautions and programs in connection with the project. DO NOT SCALE FROM THIS DRAWING

NOT FOR STATUTORY APPROVAL
OR CONSTRUCTION -FOR
DISCUSSION & APPRAISAL ONLY

Atlas Property Group
Limited
480 Wilmslow Road
Manchester M20 3BG

2 Storey Rear
Extension

Rev:	Rev:	ChID	Change Name	Date
A		LPA	+ security measures	06/06/22

Project Status:

Feasibility

Design

Planning

Detailed Design

Construction

As Built

Scale:
As indicated @ A3

Sheet: 2.01

Proposed Floor Plans

N1305a(P)

Printed: 06/06/2022



The Contractor is responsible for checking and confirming dimensions at the job site. Goodchild Design Partnership will not be responsible for construction means, methods, techniques, sequences, or procedures, or for safety precautions and programs in connection with the project. DO NOT SCALE FROM THIS DRAWING


**NOT FOR STATUTORY APPROVAL
OR CONSTRUCTION -FOR
DISCUSSION & APPRAISAL ONLY**

Atlas Property Group
Limited

480 Wilmslow Road
Manchester M20 3BG


2 Storey Rear
Extension

Rev:	Rev	ChID	Change Name	Date												
	A	LPA	+ security measures	06/06/22												
Project Status:																
Feasibility					Detailed Design											
Design					Construction											
Planning					As Built											
Scale:					As indicated @ A3											
Sheet: 2.02																
Proposed Elevations																
N1305a(P)																
Printed: 06/06/2022																

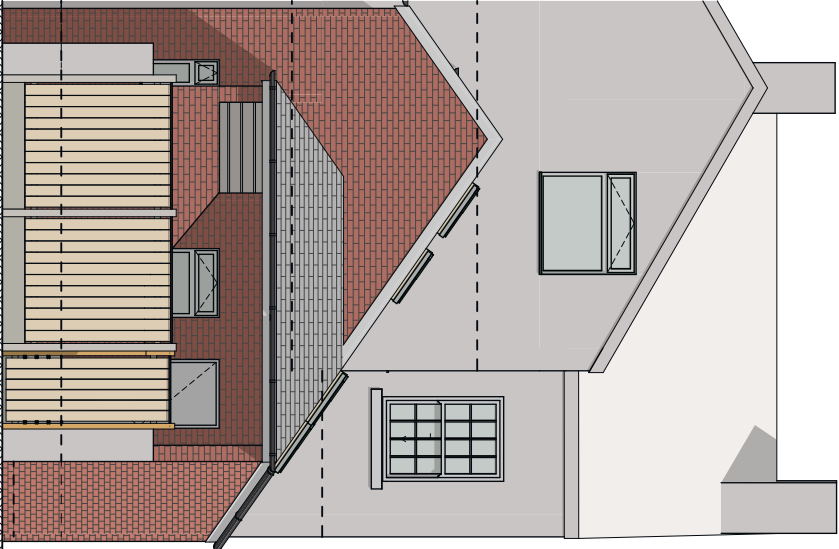


Proposed North West Elevation

1:100

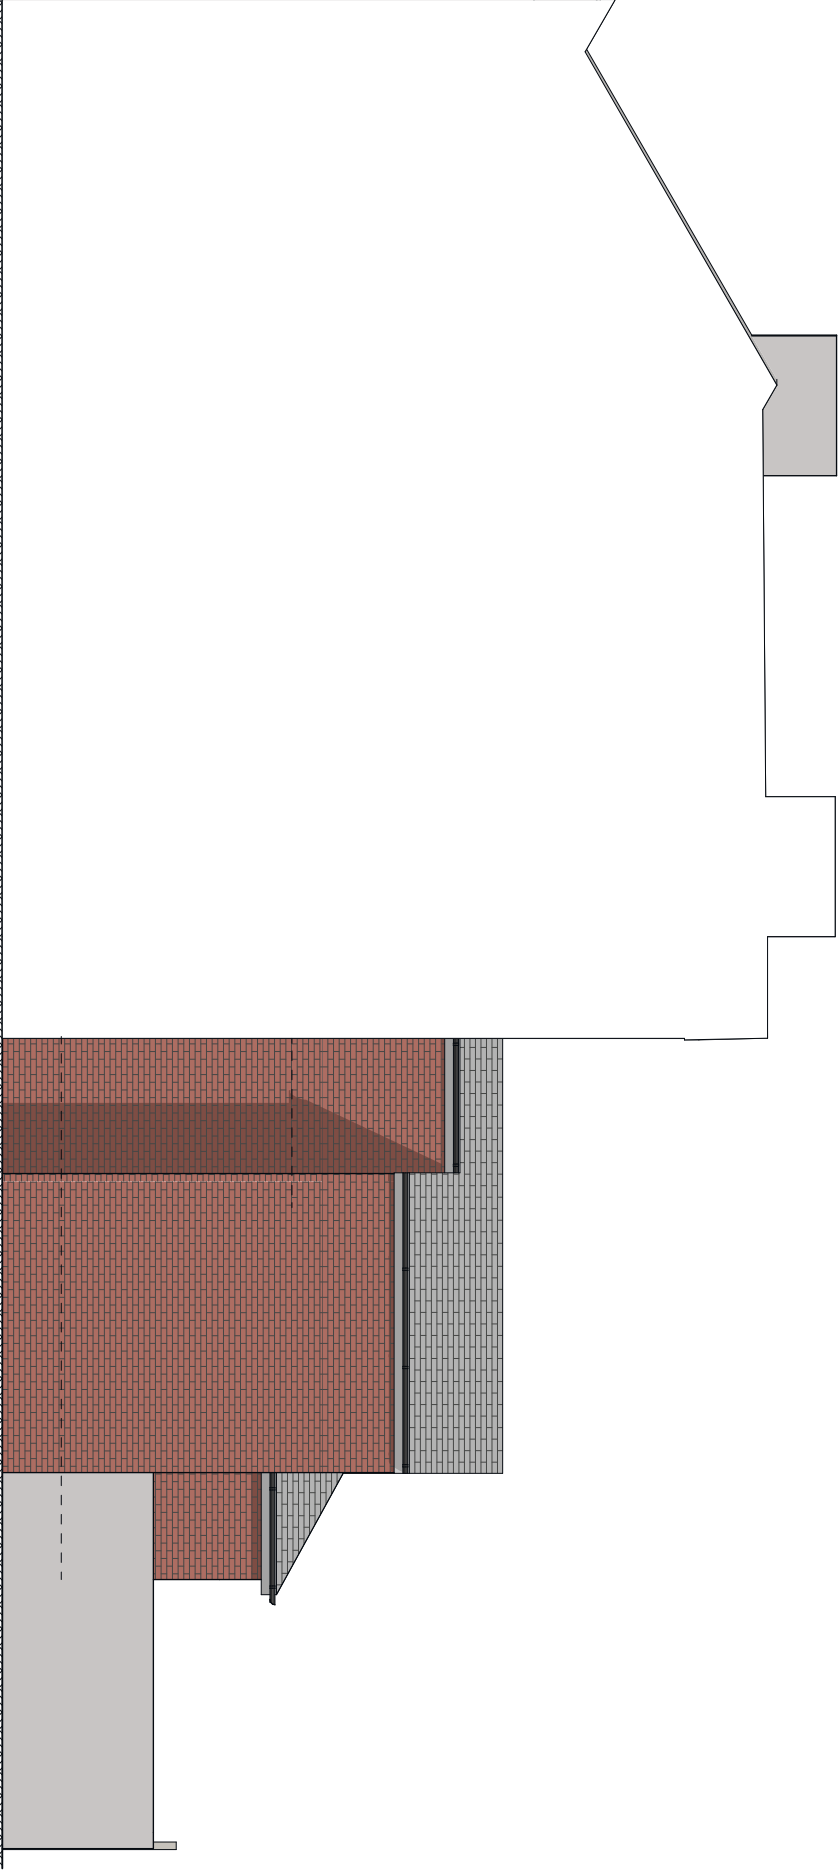

Proposed North East Elevation

1:100

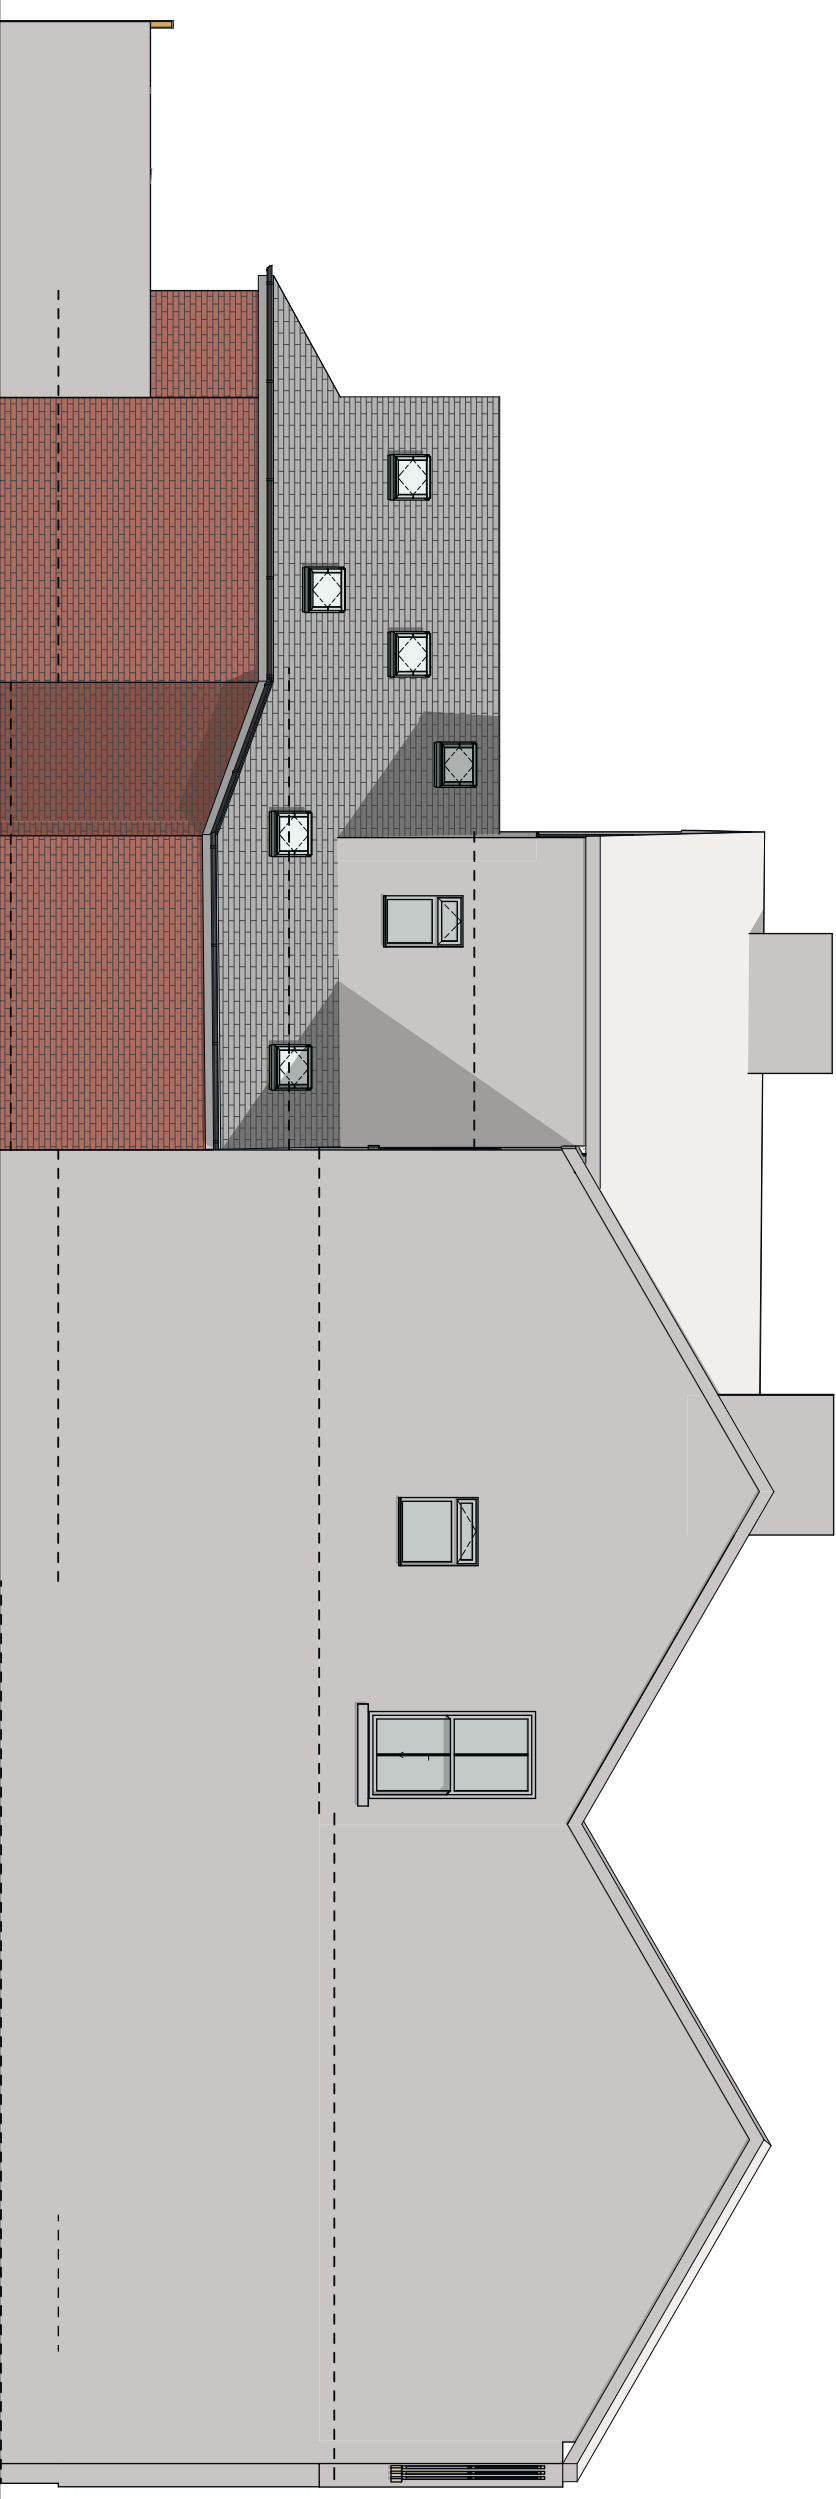

Proposed South West Elevation

1:100