





1 Existing Site Plan



3 Locationn Plan



2 Proposed Site Plan

 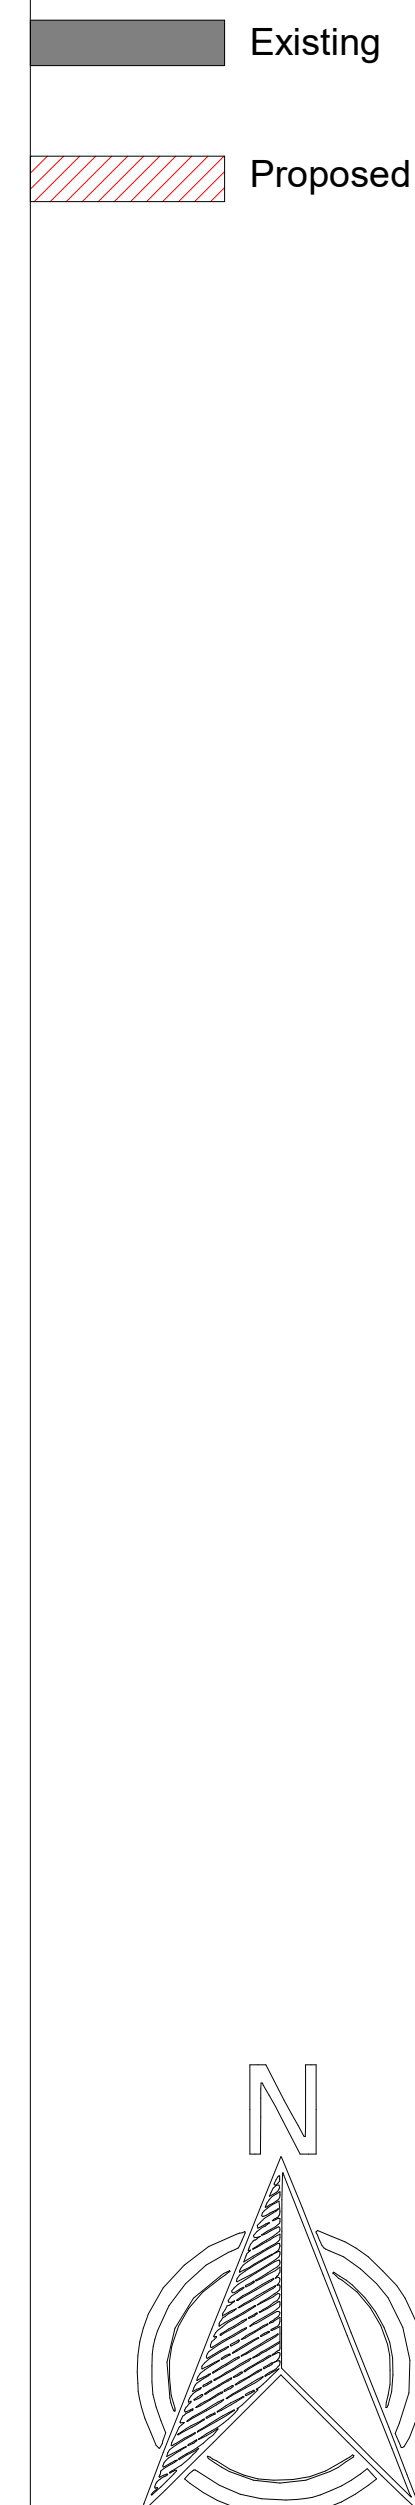

Rev	Description	Issued	Chk	Dwn
-----	-------------	--------	-----	-----

Project
Manchester North SDA Church -
Single Floor Extension

Scale	Date	Drawn	Checked
	06/18/22	-	-

Drawing Title

Existing & Proposed/Location
Plan

Drawing No.	Re
00-4004	01-4102