

 


# Clothorn Road

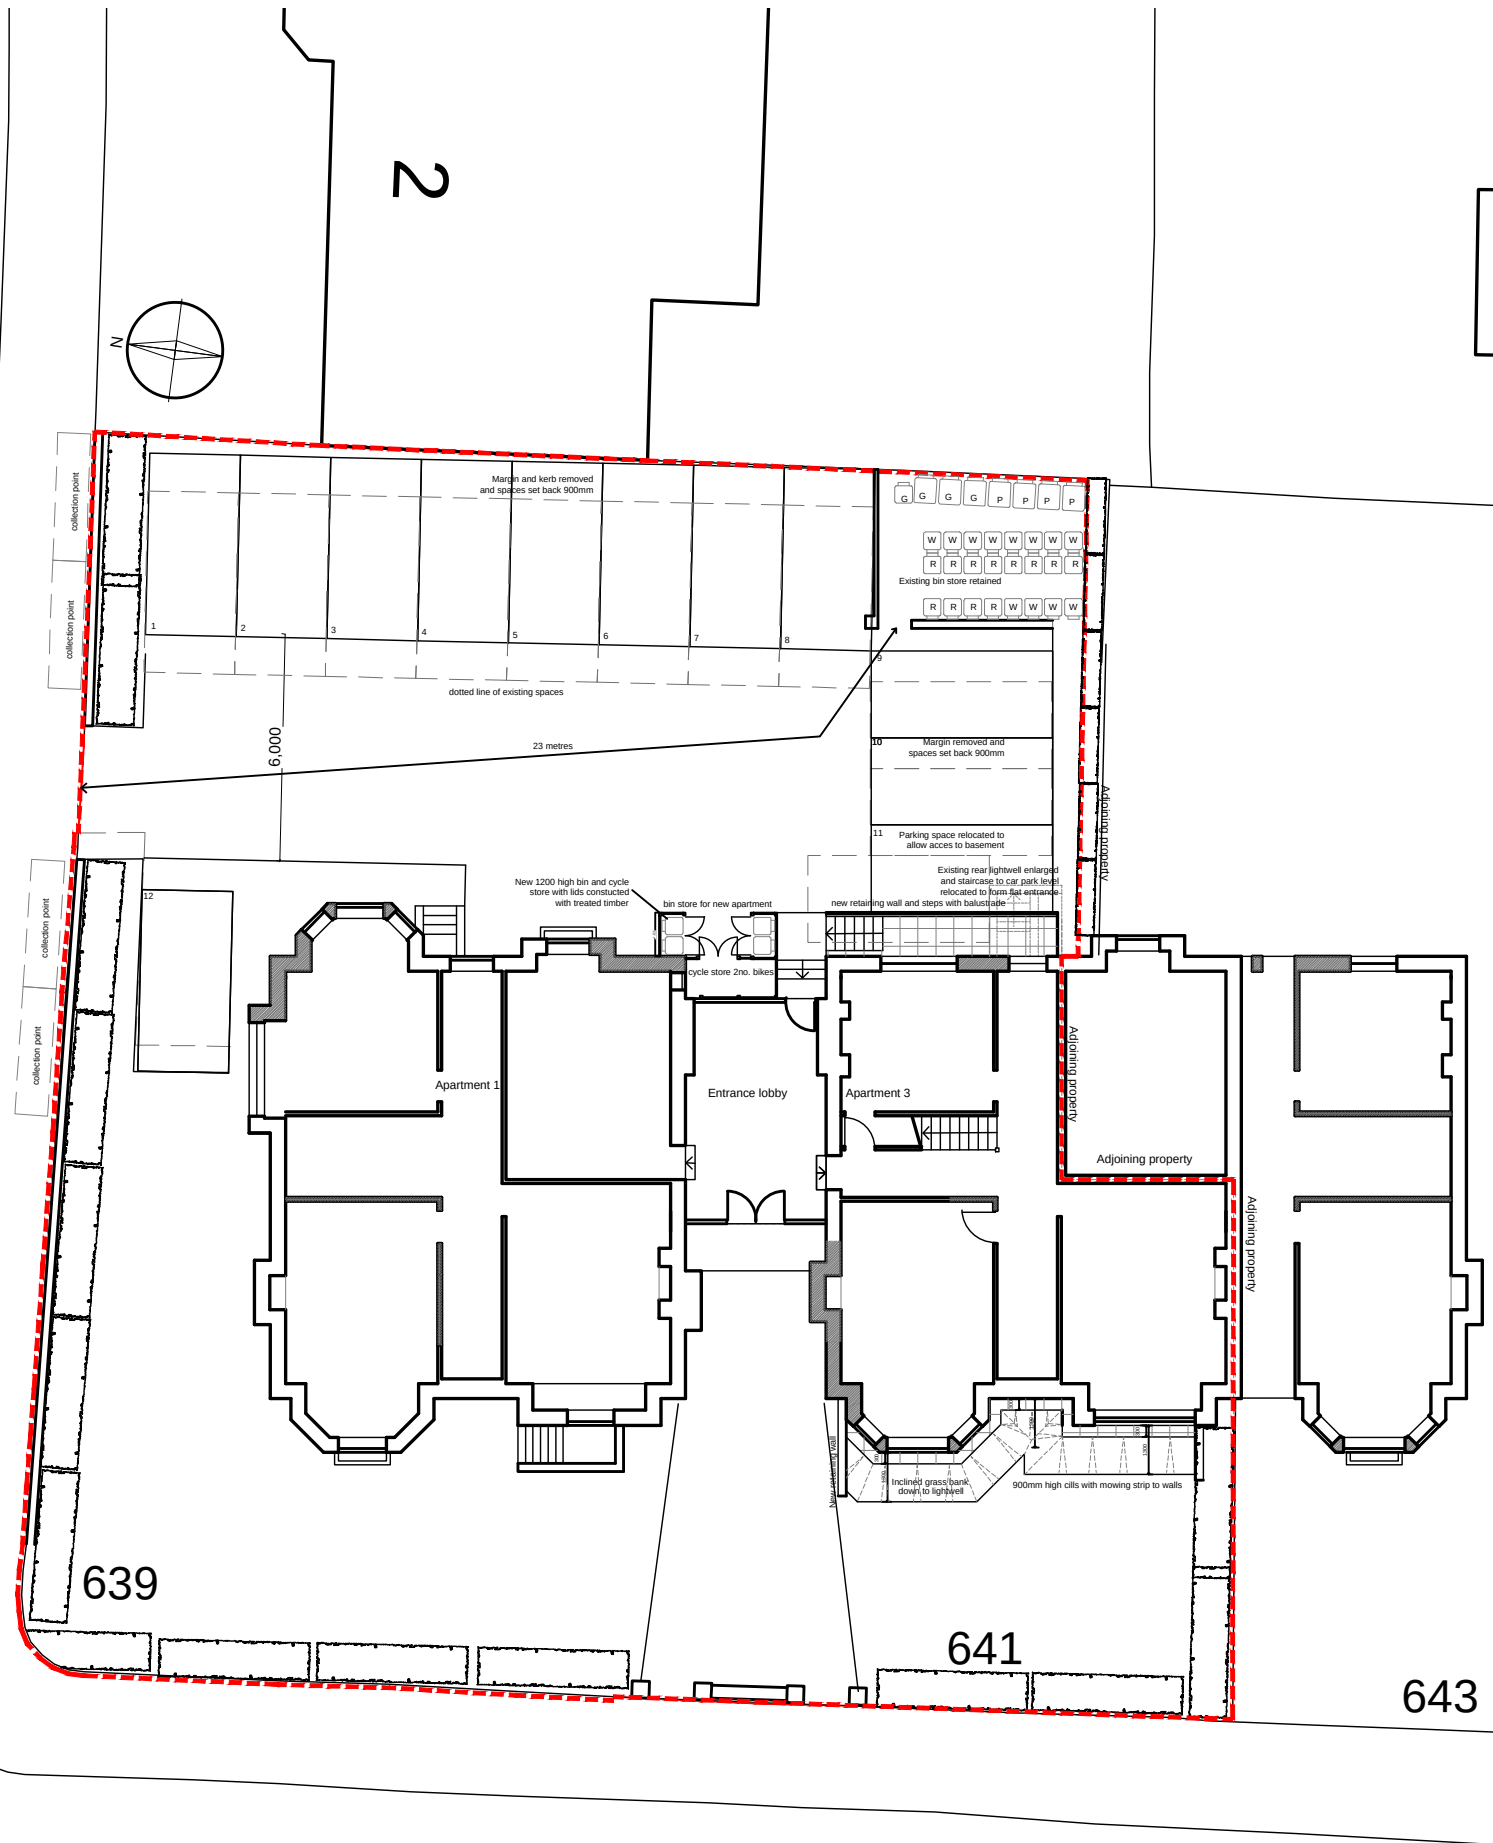

Site layout scale 1:200

# Wilmslow Road

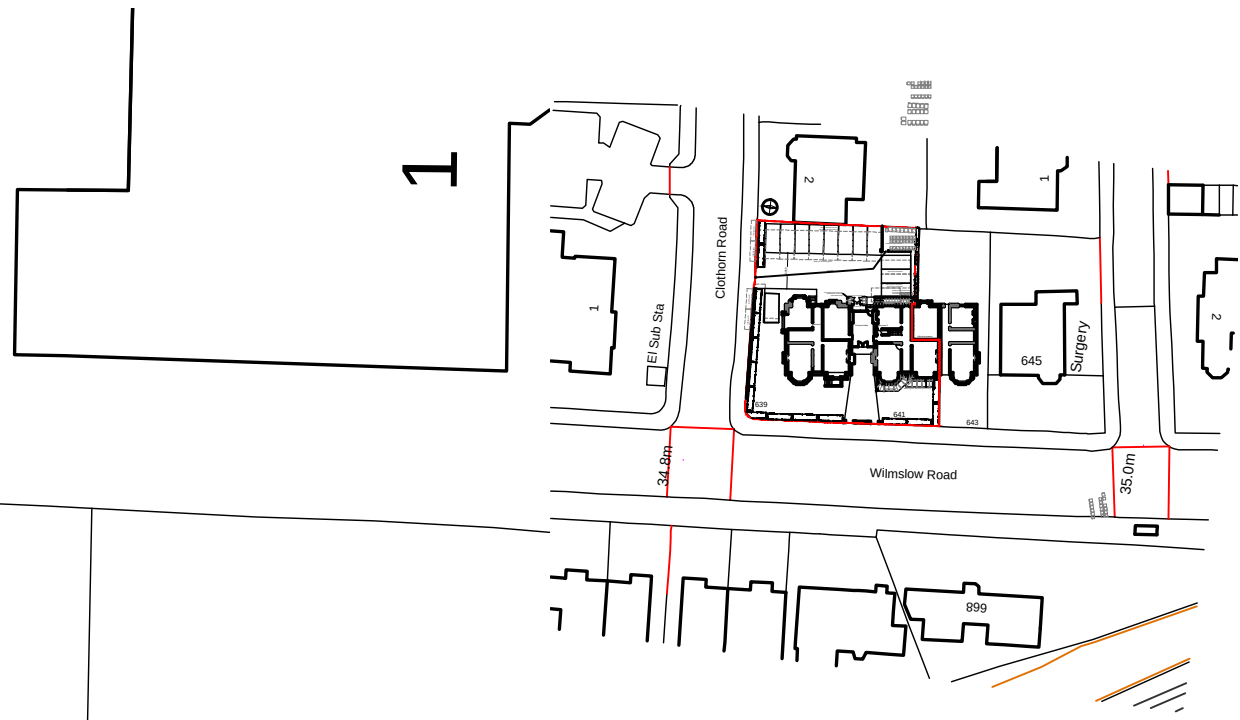

Site location scale 1:1250

645

643

Rev. F 12/07/22 Further details of existing provision added  
Rev. E 22/06/22 Bin store revised to show existing bin store retained with new independent bin and cycle store to serve new apartment added adjoining rear entrance door  
Rev. D 10/06/22 Bin store revised to show relocated 1400mm high wall to form enlarged bin store to accommodate additional bins. New timber bin store omitted  
Rev. C 28/02/22 Lightwell slope to 1300  
Rev. B 14/02/22 Lightwell further reduced.  
Rev. A 01/02/22 Lightwell reduced. Patio doors amended to windows

|             |                                               |              |   |       |                       |                 |
|-------------|-----------------------------------------------|--------------|---|-------|-----------------------|-----------------|
| project     | 641 Wilmslow Road, Didsbury                   |              |   |       |                       |                 |
| client      | Tennant Management                            |              |   |       |                       |                 |
| dwg         | Proposed Site location with ground floor plan | date created |   | tel   | 0161 480 9900         | Donn Design Ltd |
|             |                                               | Nov 2020     |   | fax   | 0161 480 9905         | 51 Greek St     |
|             |                                               |              |   | email | team@donndesign.co.uk | Stockport       |
|             |                                               |              |   | web   | donndesign.co.uk      | SK3 8AX         |
| project no. | 21.03                                         |              |   |       |                       |                 |
| dwg no.     | 10F                                           | status       | feasibility   |       |                       |                 |
| scale       | 1:200 & 1:1250 @A3                            |              | QA   |       |                       |                 |
|             |                                               |              | this drawing is to be read in conjunction with all related drawings. do not scale from this drawing. all dimensions must be checked on site. any errors or omissions must be reported to the architect. this drawing is copyright of donn design ltd. |       |                       |                 |