


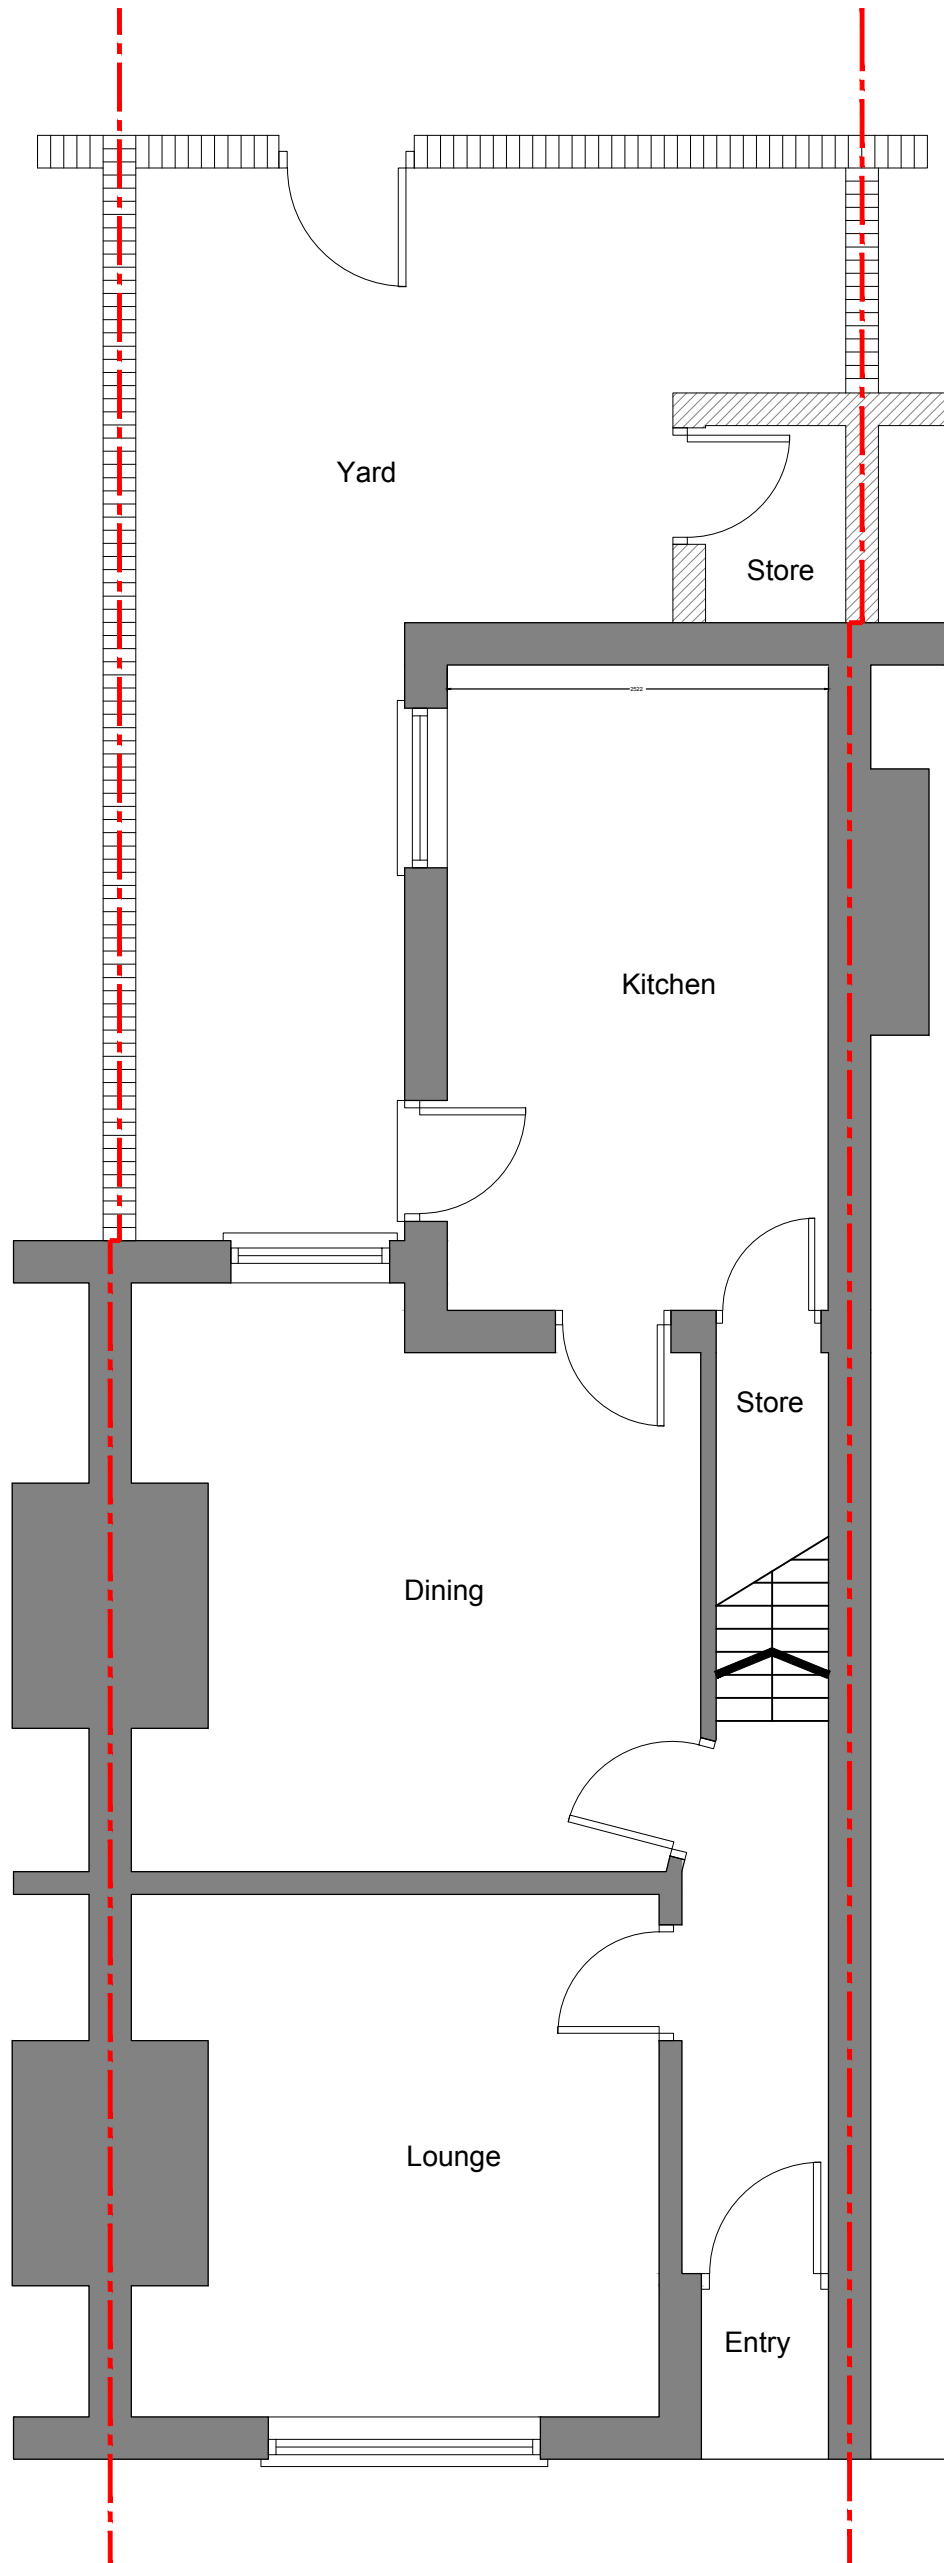

Ground

PLANNING		Project:	
		8 Bankfield Avenue	
		Loft conversion with dormer	
		J&R Patrick Ltd	
Drawing No:		Drawing Title:	
2071-P_1003		EXISTING	
Rev:		GROUND FLOOR PLAN	
-			
Drawn By:	Checked:	Scale:	Date:
		1:50@A3	27.06.22