




South East Elevation (Buxton Avenue) - Existing
1 : 100

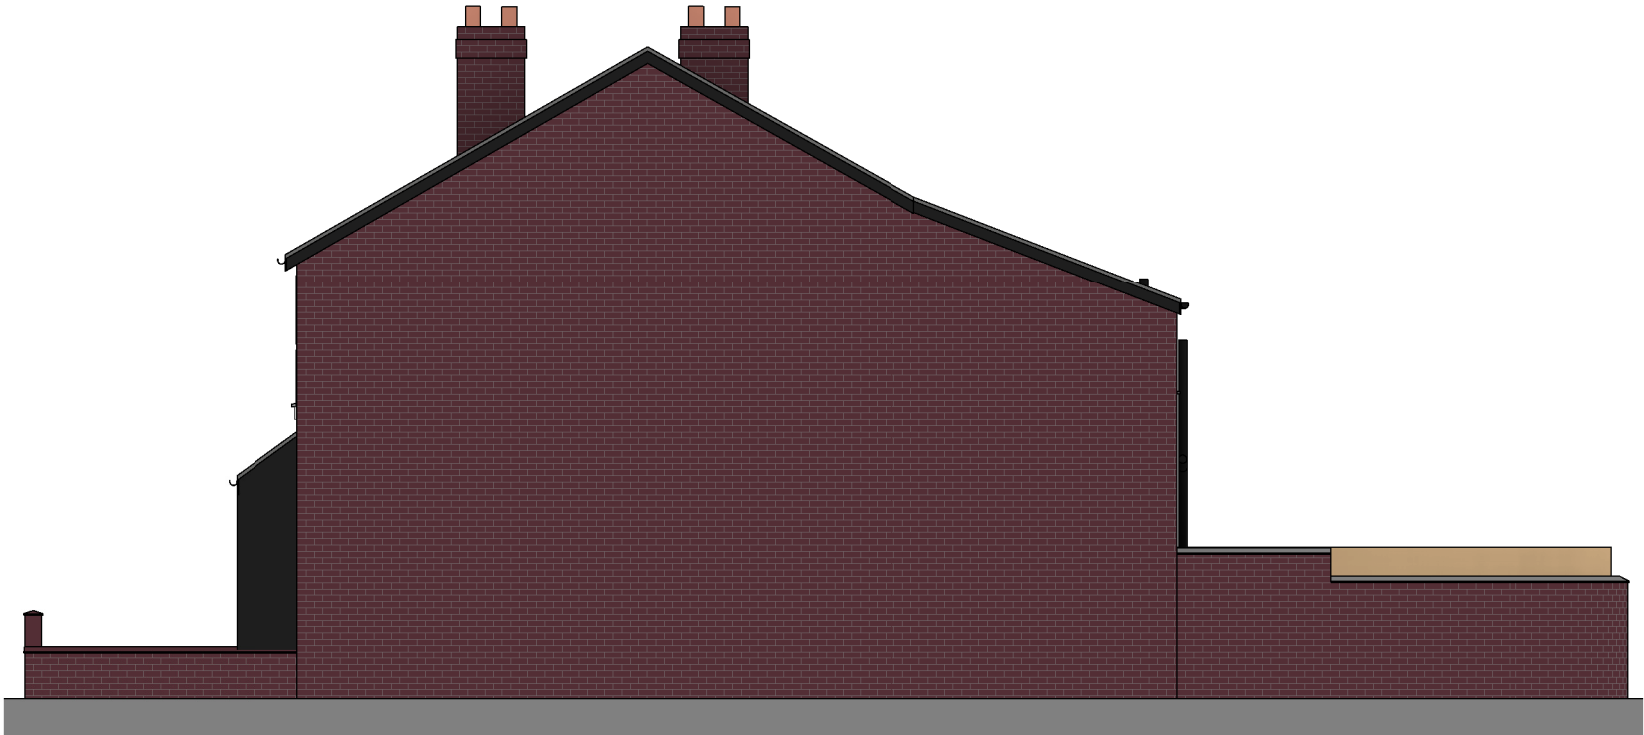


North East Elevation (Side) - Existing
1 : 100



North West Elevation (Rear) - Existing
1 : 100



South West Elevation (Side) - Existing
1 : 100

 

© COPYRIGHT
This drawing remains the copyright of Gareth King Architects Limited and may not be reproduced in any form without written consent.

DO NOT SCALE FROM THIS DRAWING
The Contractor shall check and verify all dimensions and conditions on site and report any discrepancies before commencing.

A	16/06/22	Planning Issue
Rev	Date	Amendment

Client -

Project 23 Buxton Avenue, Didsbury

Drawing Existing Elevations

Ref. 22004-1003-A

Date 07/04/22

Scale 1 : 100 @ A3

Status	Design	Planning	Tender	Construction	As Built
--------	--------	----------	--------	--------------	----------

Gareth King Architects

56 Welman Way
Altrincham
WA15 8WD

07812 346 283
gk@garethkingarchitects.com
www.garethkingarchitects.com