



Dimensioning

Figured dimensions only to be taken from these designs and drawings. Work to annotated dimensions only. All dimensions to be checked on site. Architectural designers to be informed immediately of any discrepancies before work proceeds. Drawings are to be read in conjunction with relevant specifications, structural engineers and service engineers' drawings.

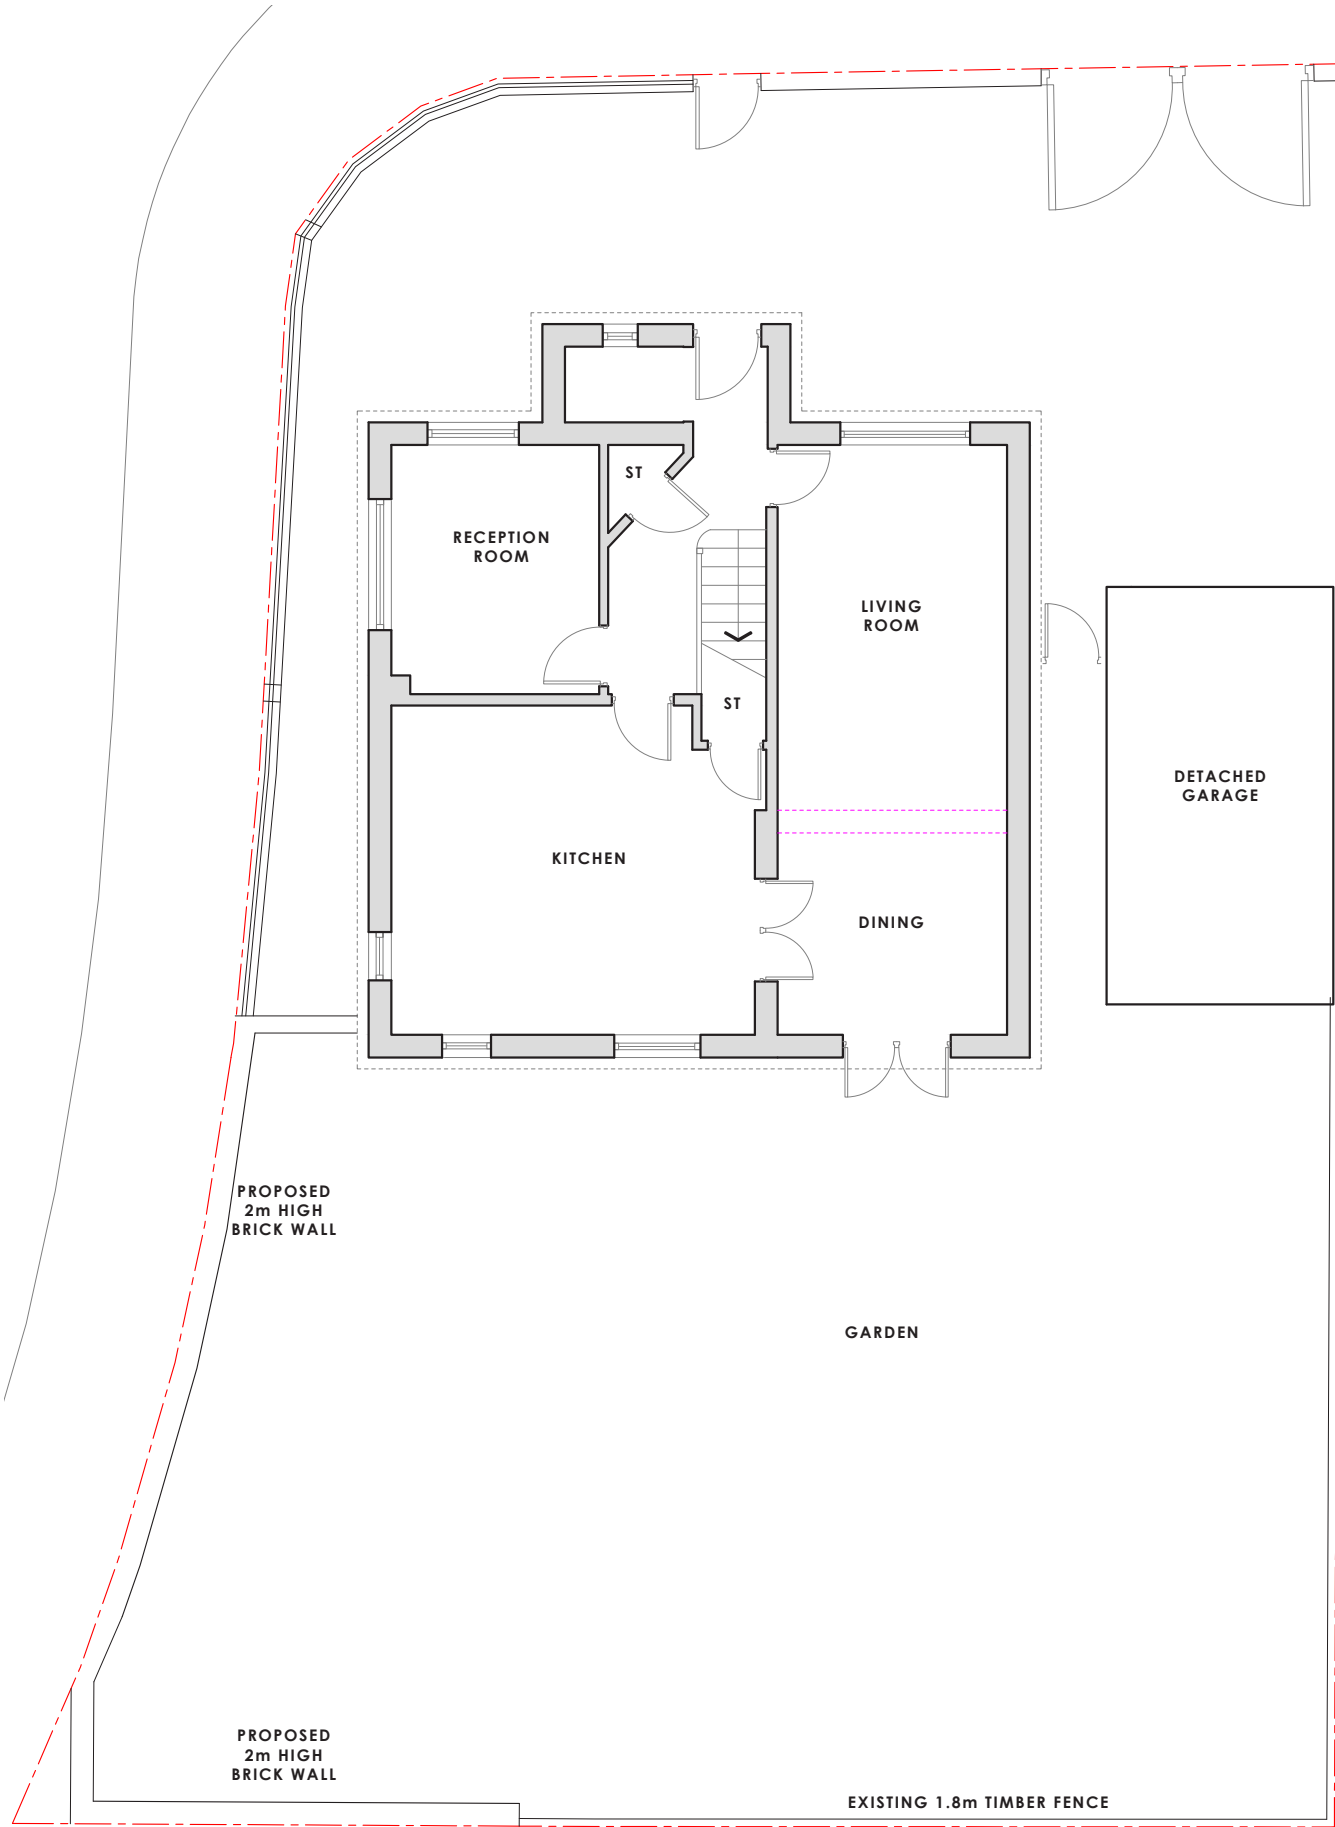

PROPOSED GROUND FLOOR PLAN
1:100 @ A3

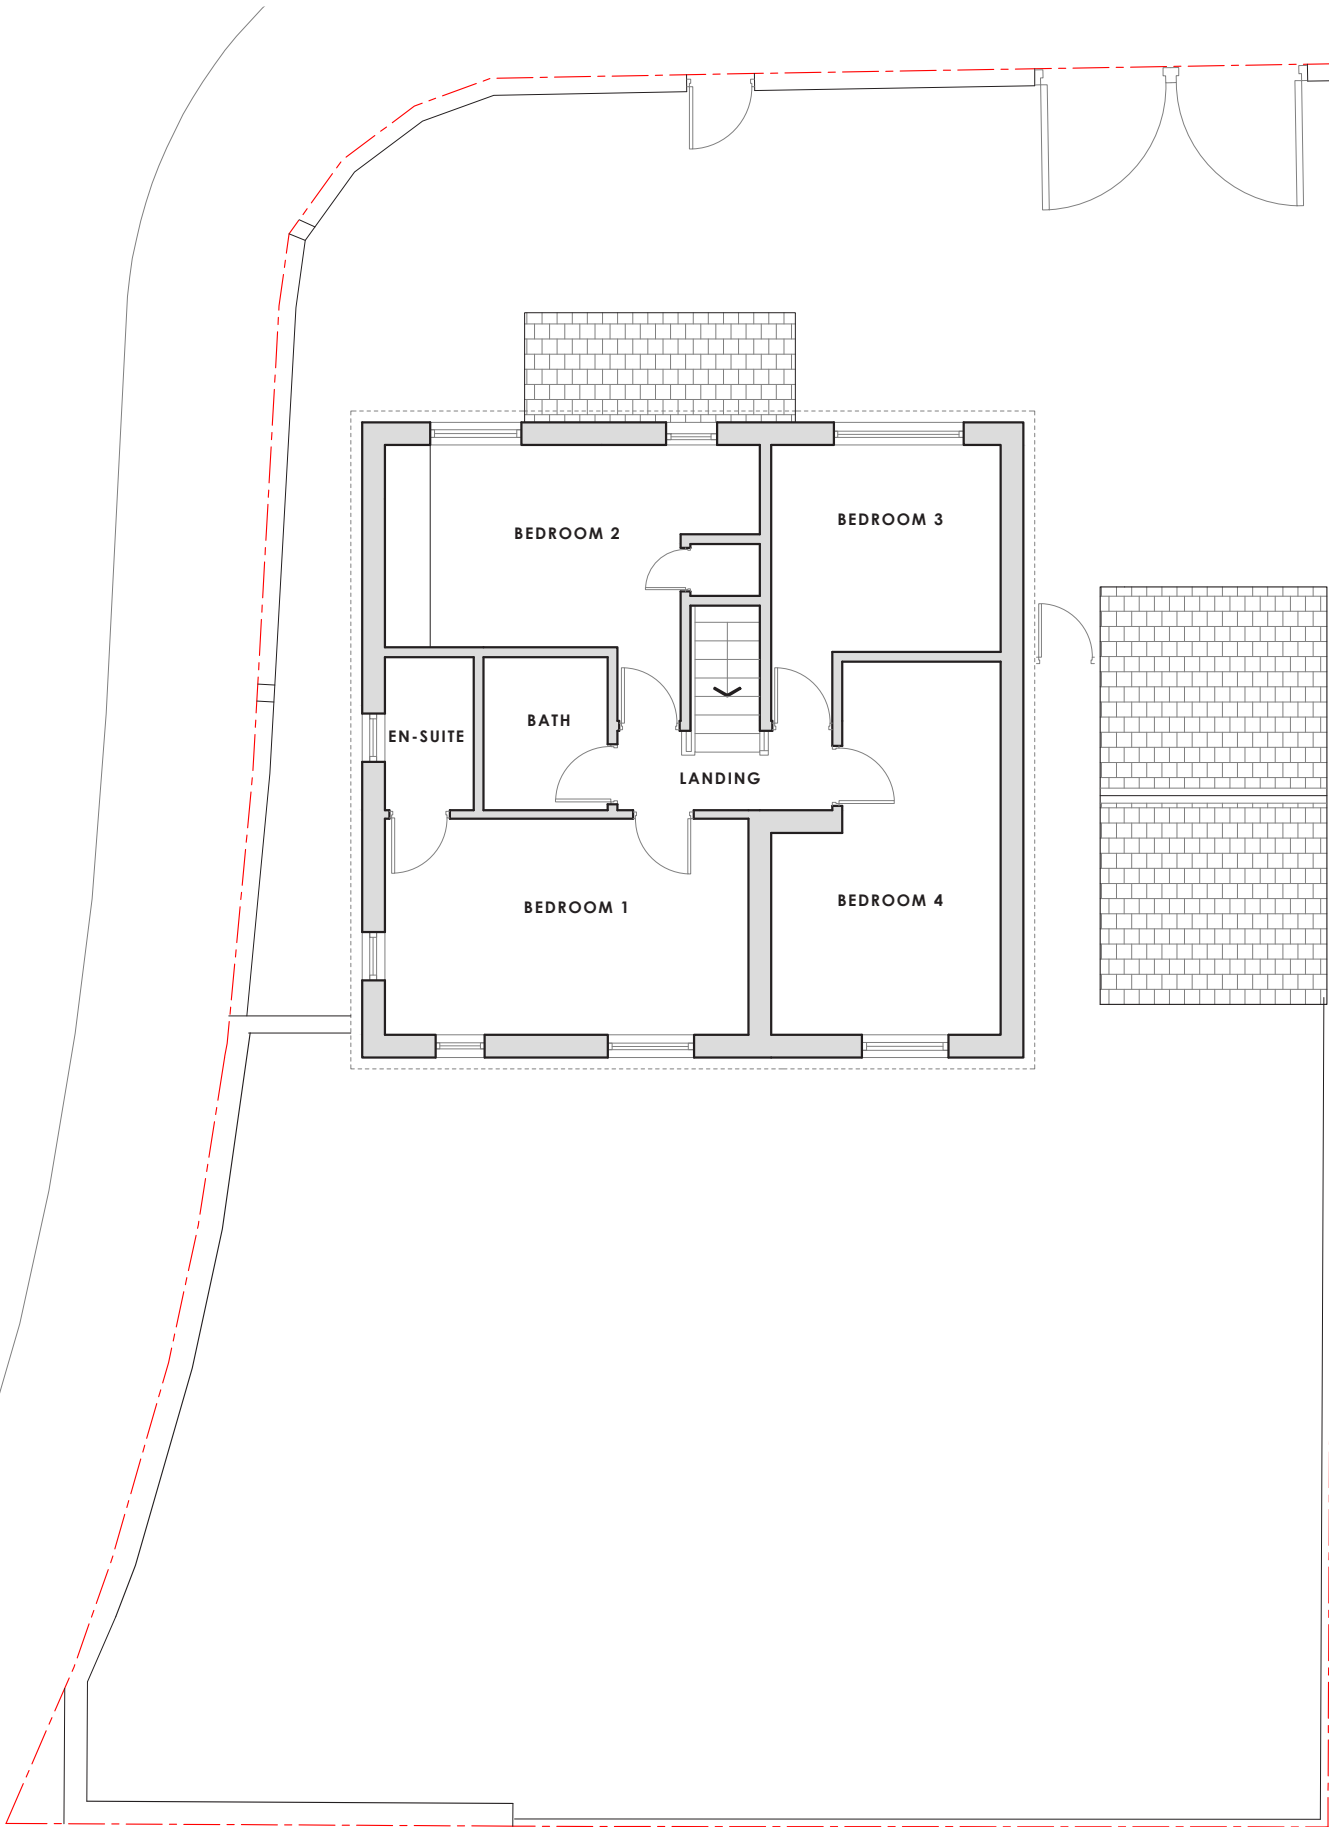

PROPOSED FIRST FLOOR PLAN
1:100 @ A3

Rev	Description	Date
-	Issued to client for comments	12/06/22
A	Issued for Planning	15/06/22
B	Revised boundary wall	15/07/22
C	Revised boundary wall	31/07/22



SALEEM
ARCHITECTS

Client
Mr

Project
31 Chataway Road
Cheetham
M8 5UU

Drawing Title Proposed Plans	Revision C
Scale 1:100 @ A3	Date June 2022
Drawing No. : Sheet 3	