


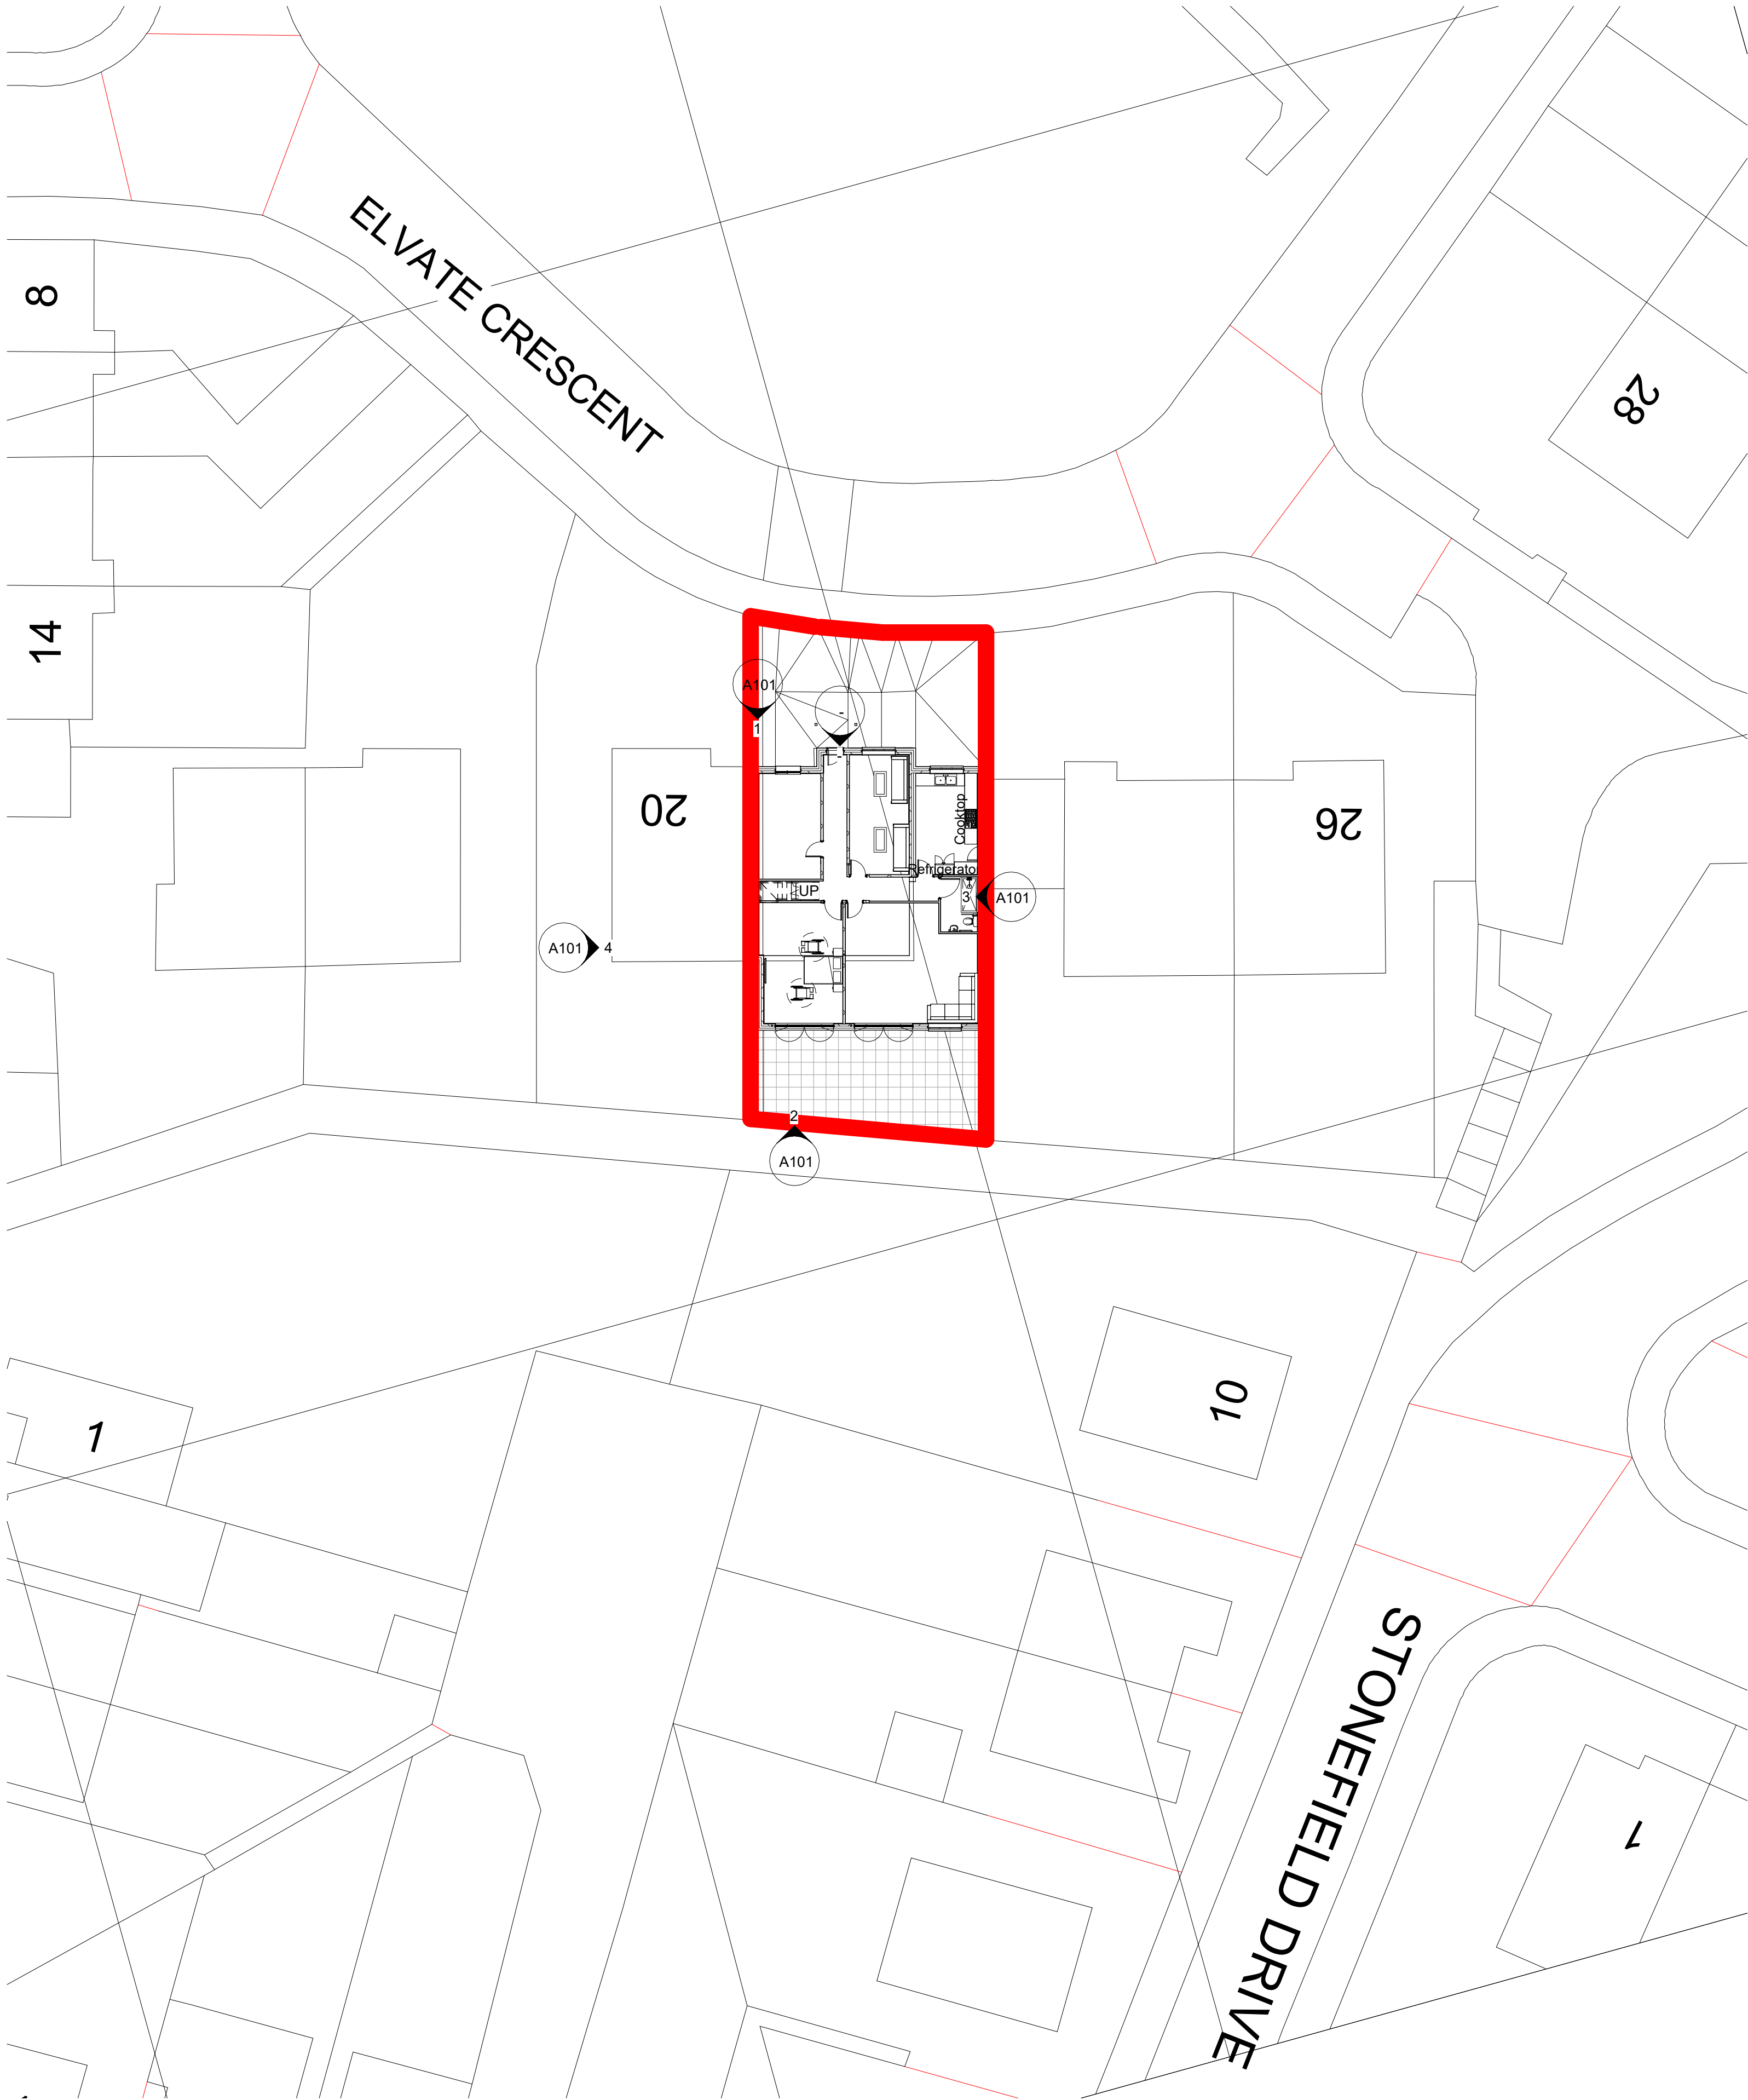

2 PROPOSED SITE PLAN
1 : 200



1 LOCATION PLAN
1 : 1250

RED LINE INDICATING SITE BOUNDARY
22 ELVATE CRESCENT CHEETHAM HILL
M8 8DE

Rev	Description	Date	Dr by	App by
original by	date created	07/06/21	approved by	NK



client name	OWNER
project	22 ELVATE CRESCENT CHEETHAM HILL M8 8DE - SINGLE SIDE STOREY - EXTENSION
drawing	EXISTING AND PROPOSED SITE AND LOCATION PLAN
computer file	C:\Users\NKARK\Dropbox\NKARC\22 Elvate Crescent - 19m\22 ELVATE CRESCENT - SINGLE STOREY.rvt
plot date	
project number	2021.00713.8821
scale	As indicated @A1
drawing number	A103
rev	B
issue status	BUILDING REGS

This drawing is to be read in conjunction with all related drawings. All dimensions must be checked and verified on site before commencing any work or producing shop drawings. The originator should be notified immediately of any discrepancy. This drawing is copyright and remains the property of NK Architectural.