




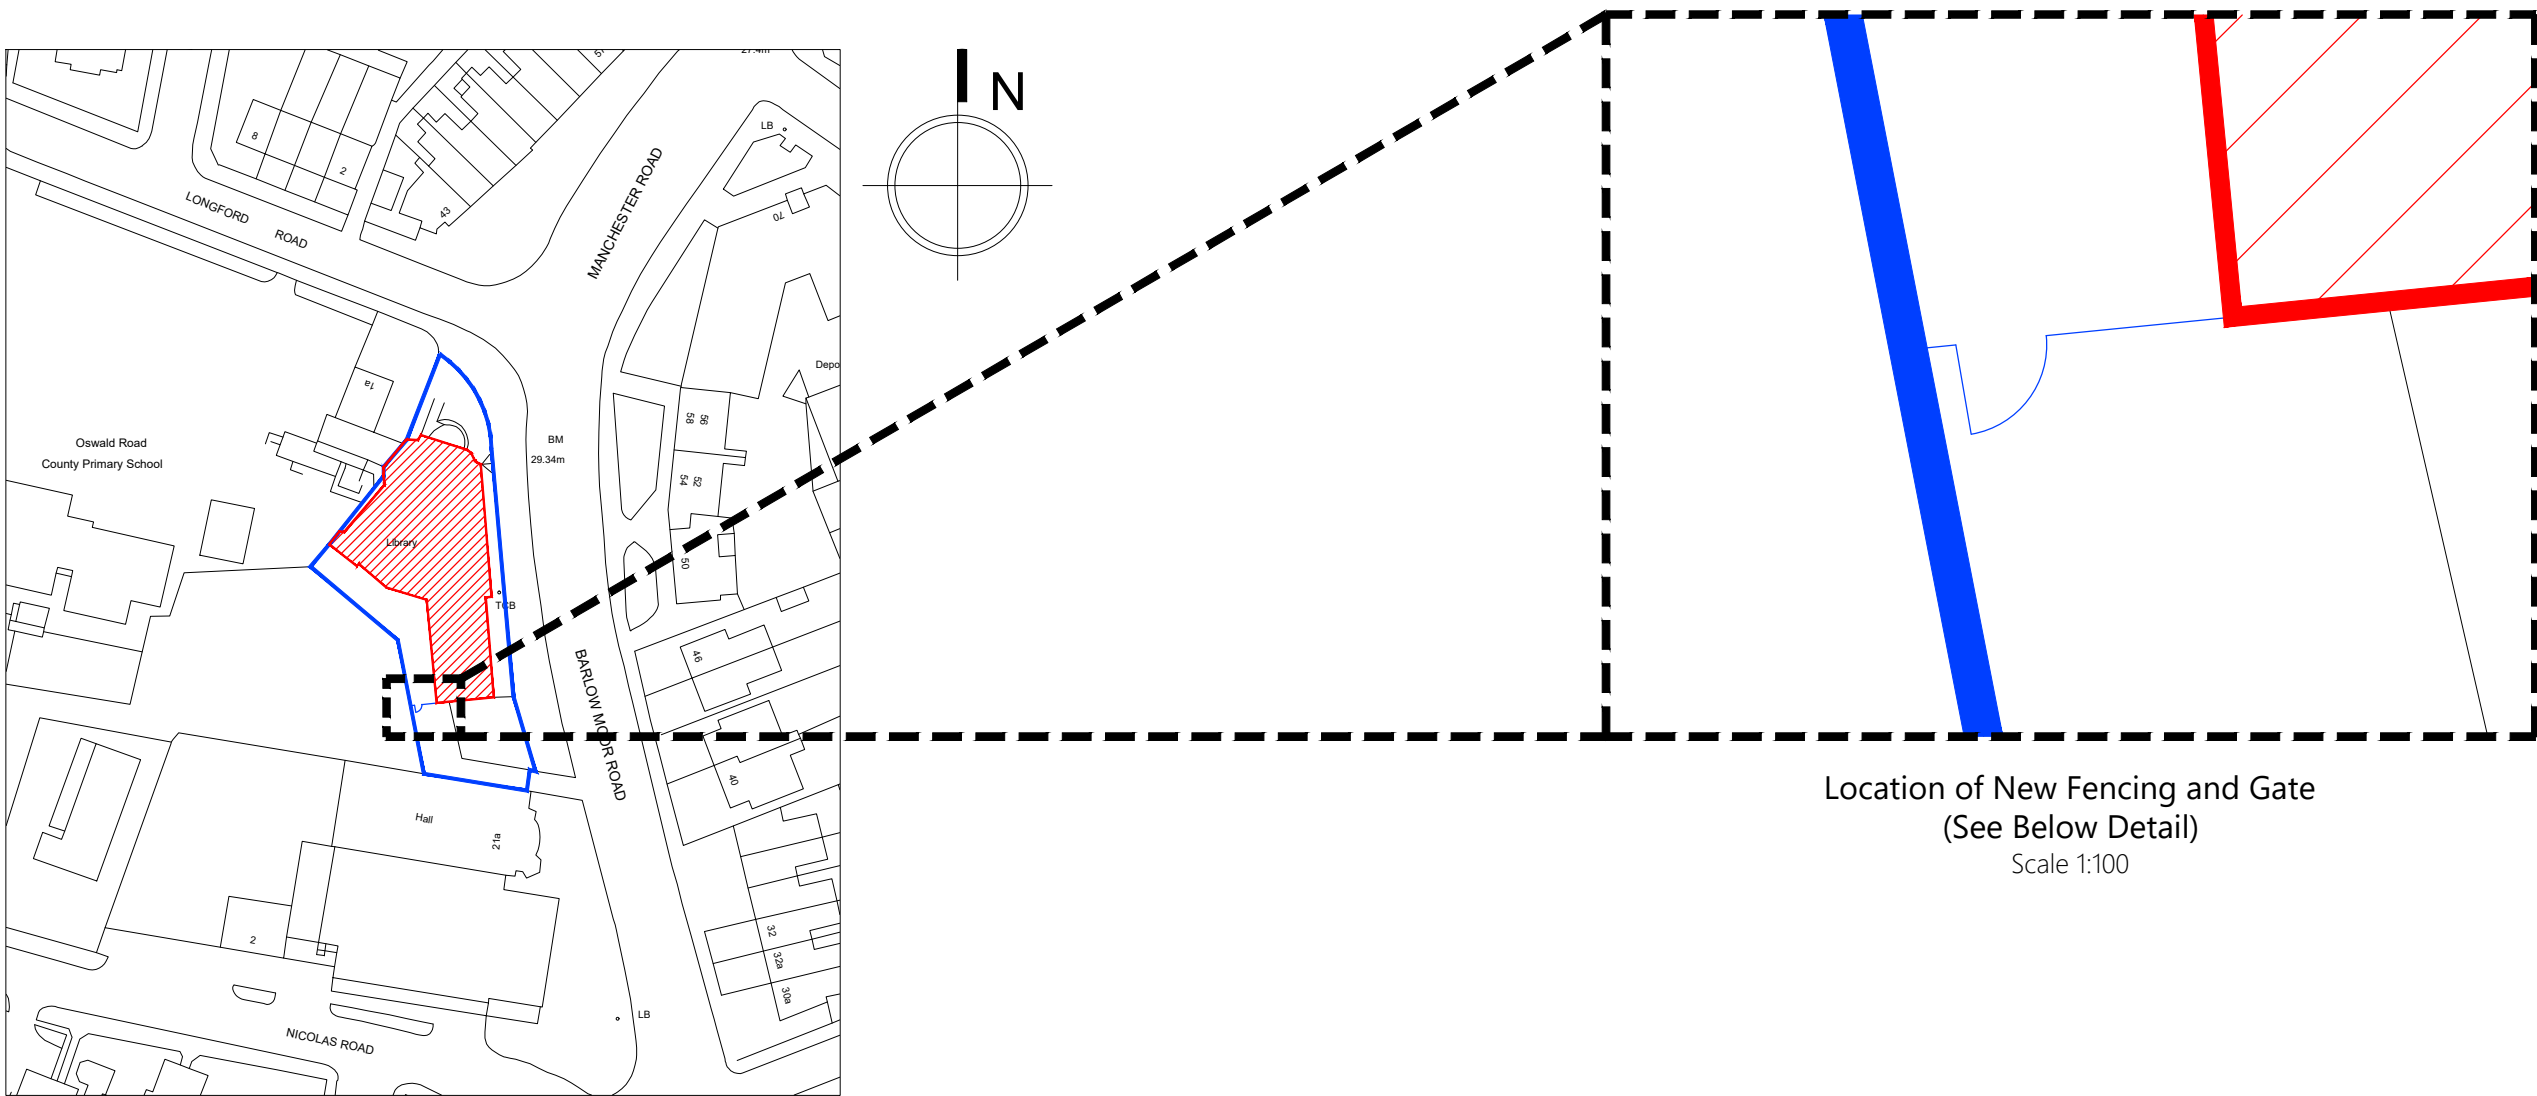


Location Plan as Proposed
Scale 1:1250

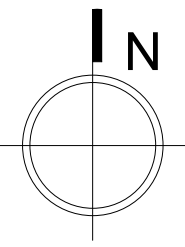

Location of New Fencing and Gate
(See Below Detail)
Scale 1:100

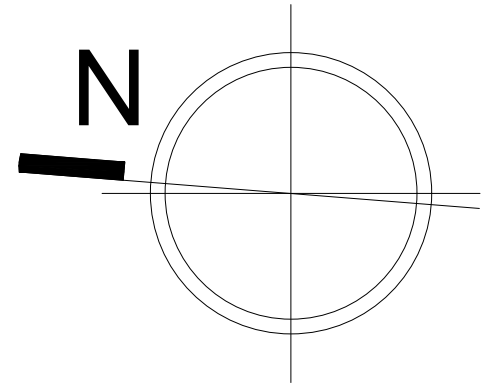


1. DO NOT SCALE FROM THIS DRAWING - USE FIGURED DIMENSIONS ONLY.
2. READ IN CONJUNCTION WITH ALL OTHER CONSULTANTS / SPECIALISTS DRAWINGS, REPORT ANY DISCREPANCIES BEFORE AFFECTED WORK COMMENCES.
3. ALL SETTING OUT DIMENSIONS TO BE CHECKED ON SITE BY CONTRACTOR BEFORE WORK COMMENCES.
4. THIS DRAWING REMAINS COPYRIGHT OF KEPczyk PEARCE SANDERSON LTD. COPY / DISTRIBUTE ONLY WITH CONSENT OF THE AUTHOR.

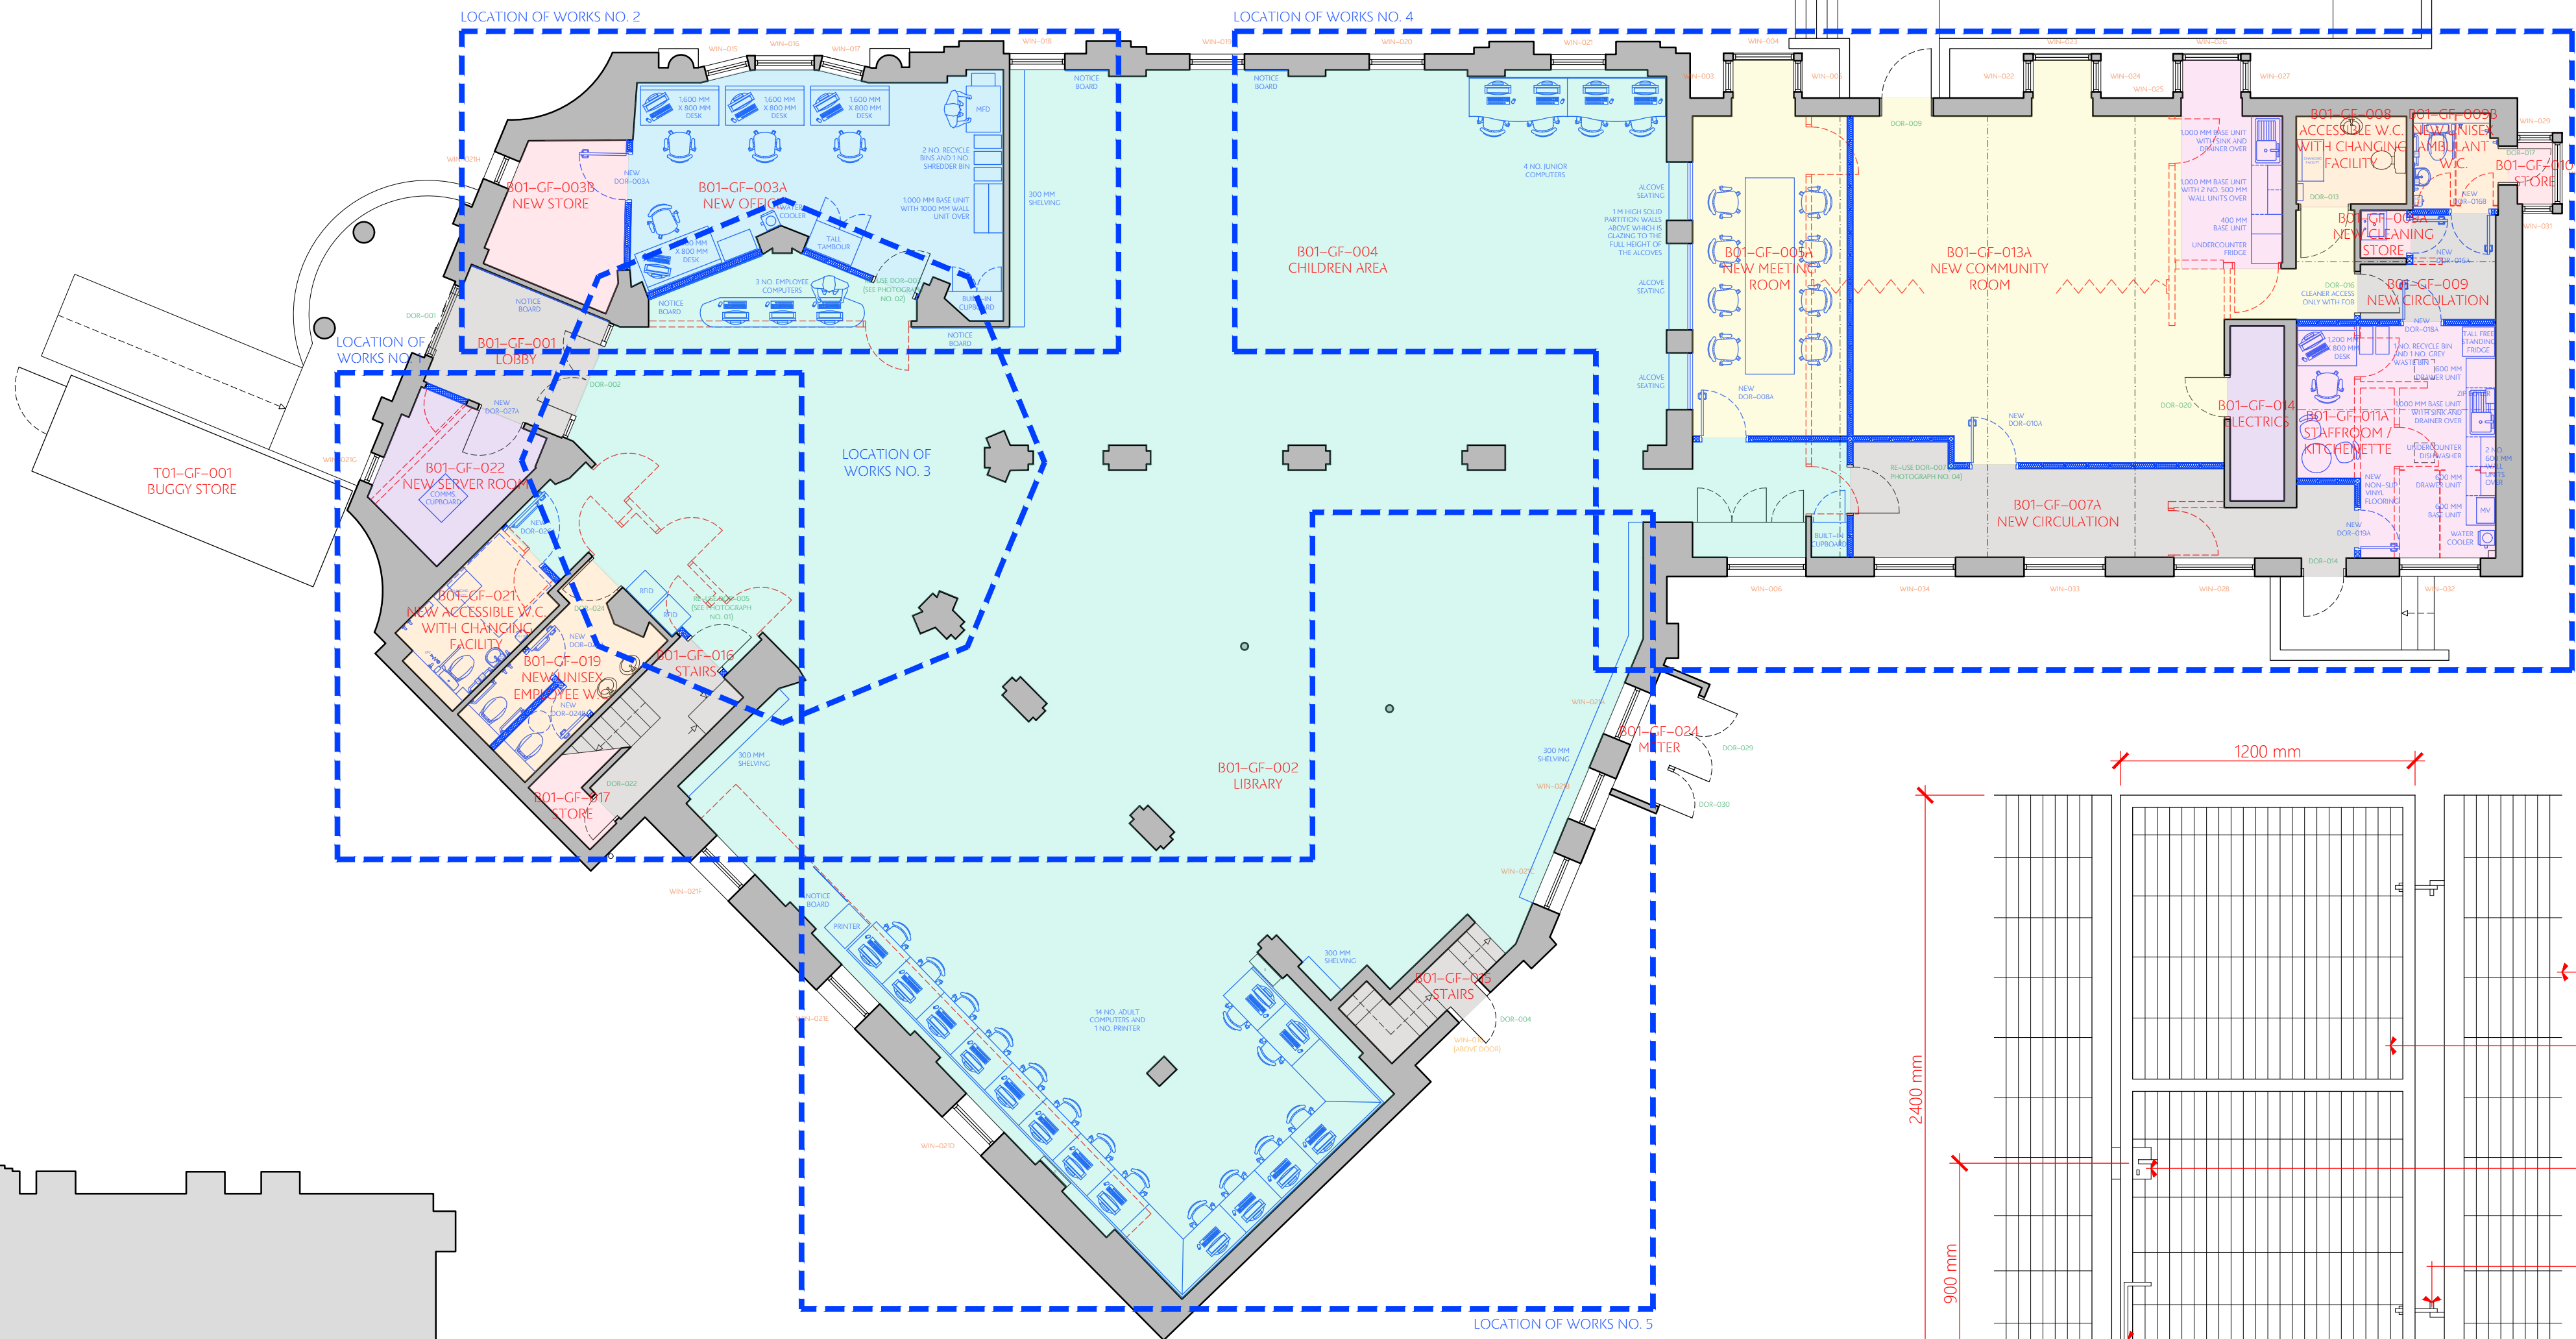


Ground Floor Plan as Proposed
Scale 1:100

KEY	
	PUBLIC
	MEETING
	CLERICAL
	KITCHEN
	RESTROOM
	M&E
	STORAGE
	CIRCULATION
	ROOM REFERENCES
	DOOR REFERENCES
	WINDOW REFERENCES
	RADIATOR
	REMOVALS AS PROPOSED
	NEW WORKS AS PROPOSED

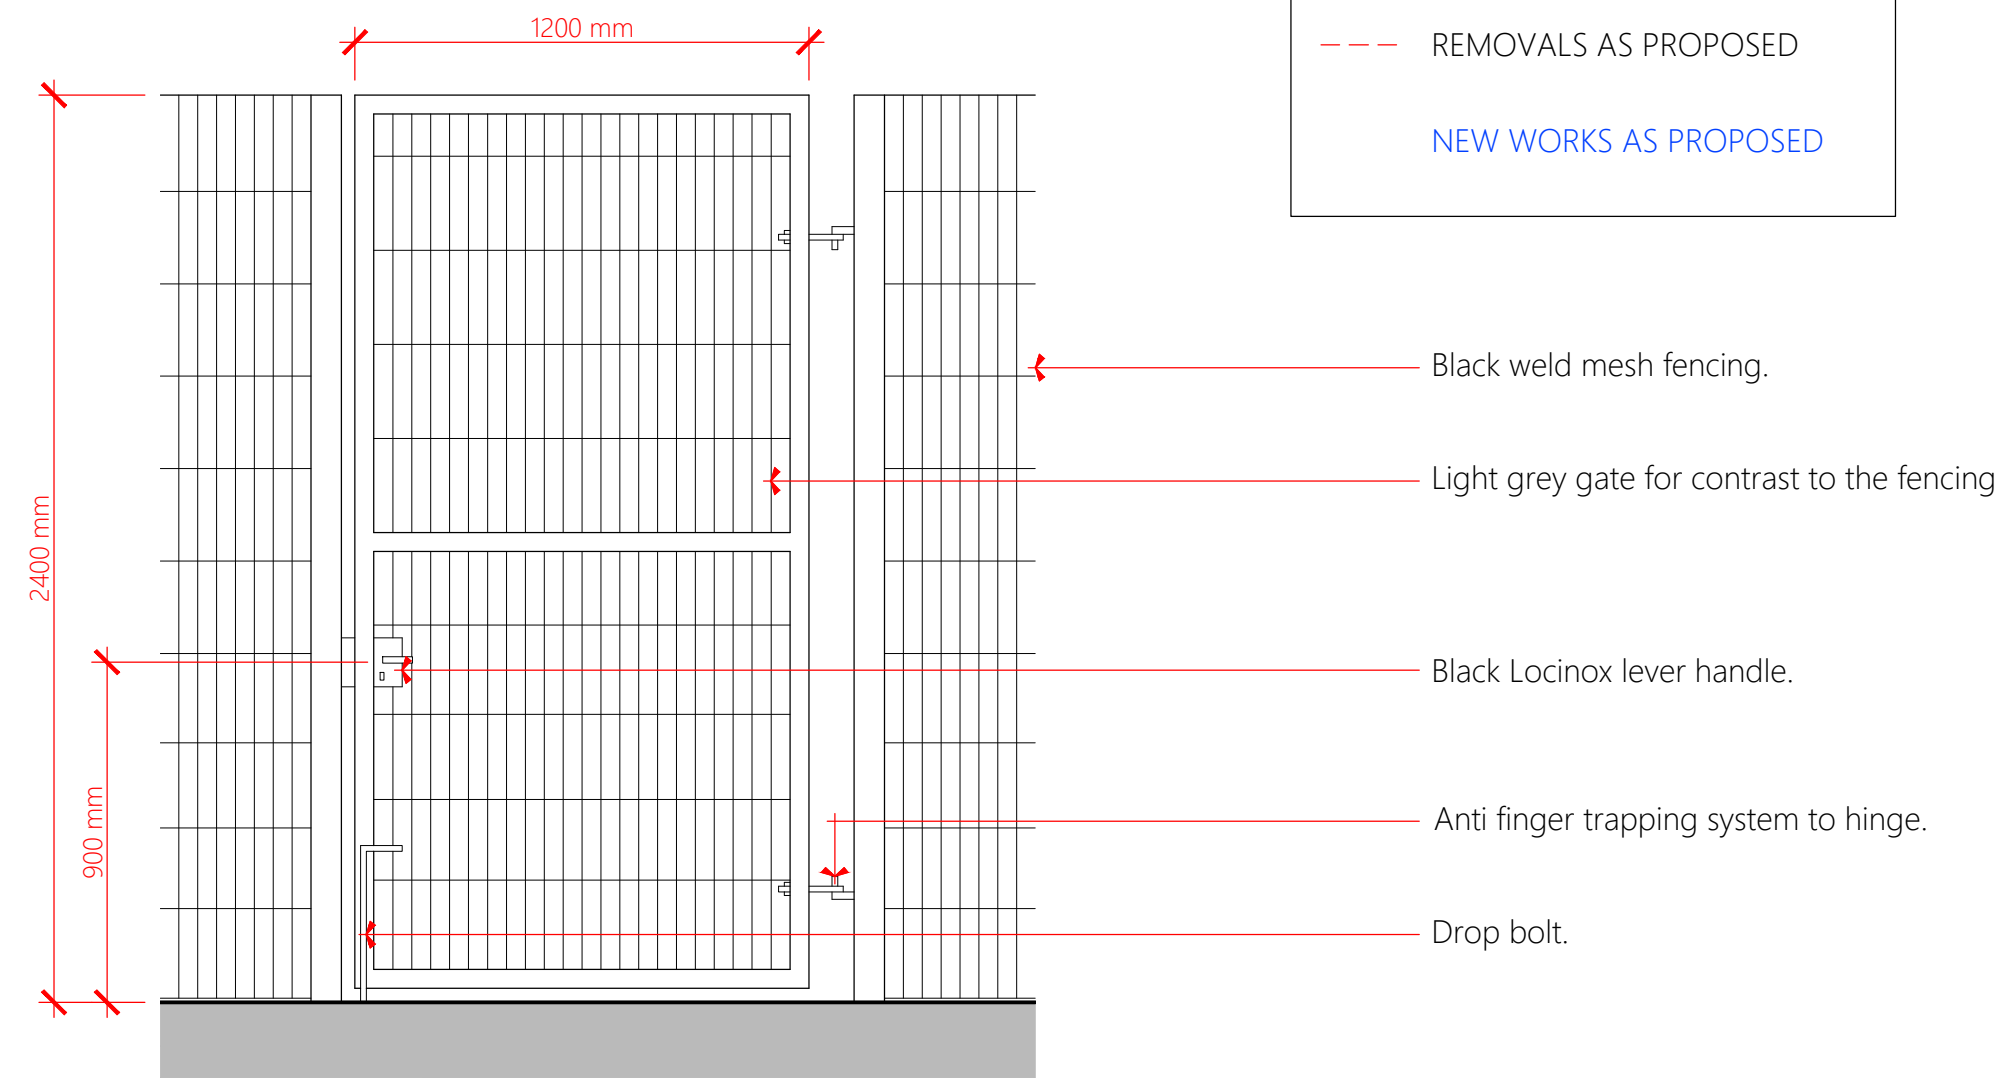

Typical Weld Mesh Fencing and
Gate Arrangement as Proposed
Scale 1:20

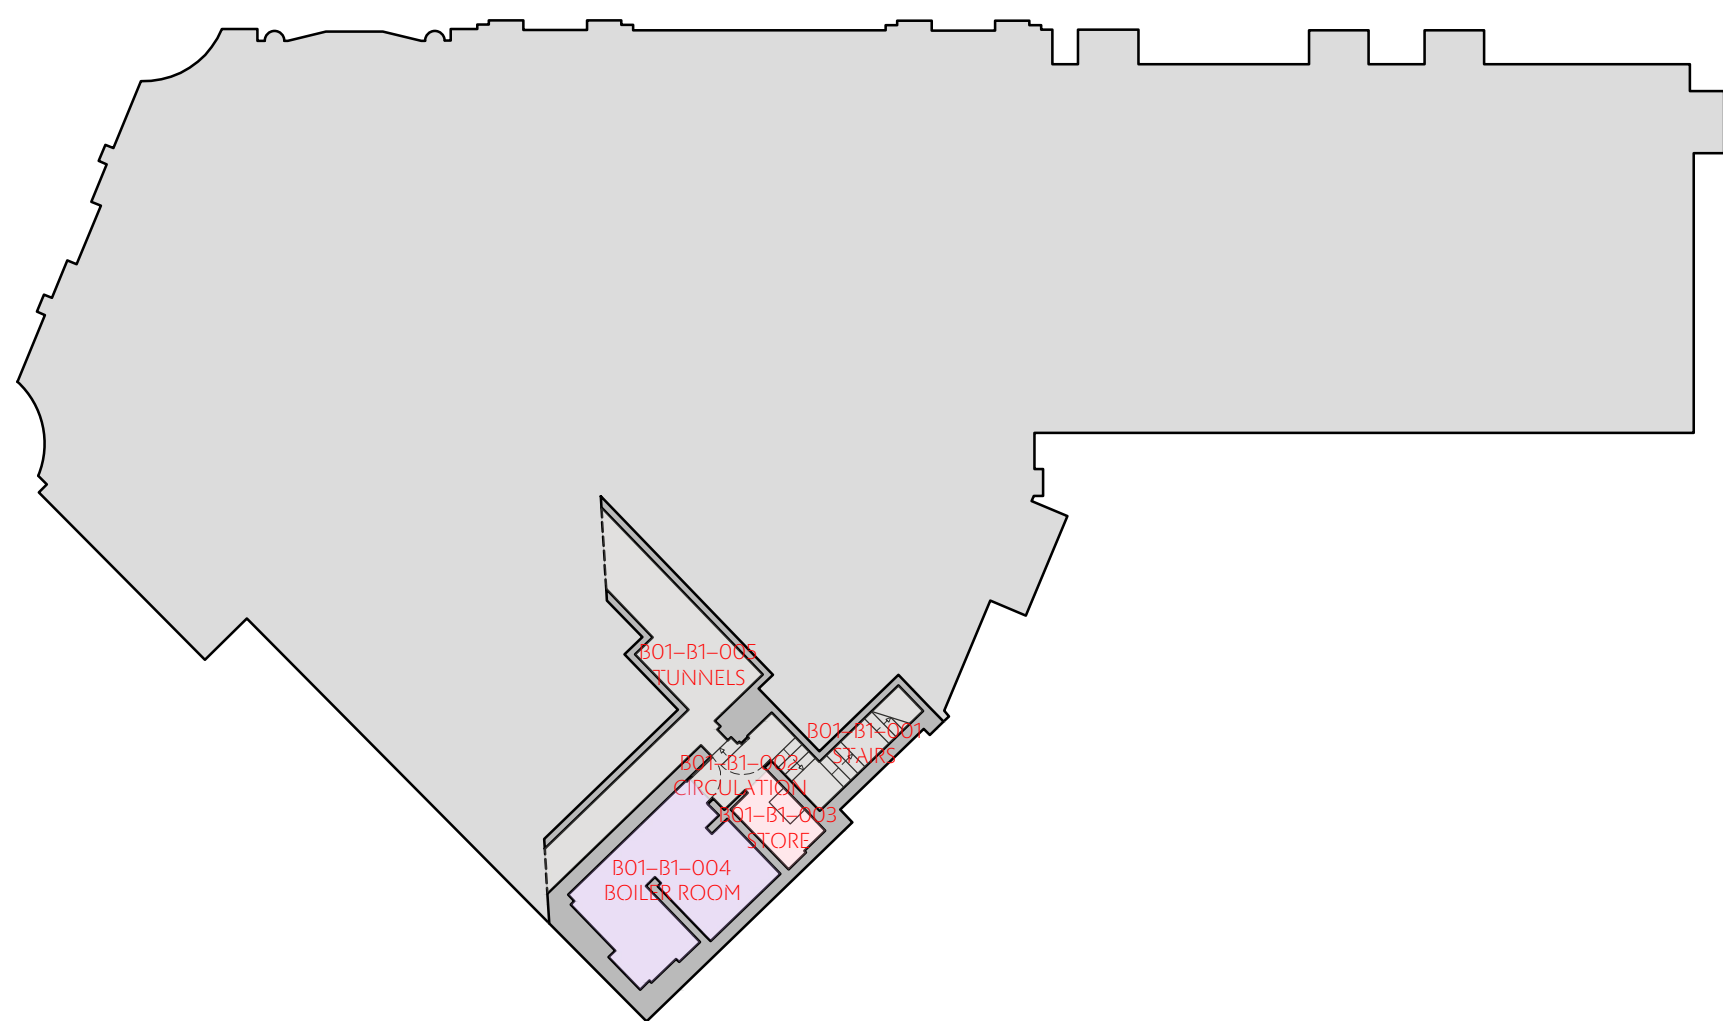

Basement Floor Plan as Proposed
[UNCHANGED]
Scale 1:200

Rev. B Revised Layout of Adult Computers and B01-GF-022 and Added Fencing and Gate Arrangement (LMC | 2022 07 08)
Rev. A Amended North Symbols (LMC | 2022 07 05)

Contract	Open Libraries Development	Basement and Ground Floor Plans as Proposed			
Client	Manchester City Council	Contract No.	2141	Drawn	LMC
Building / Structure	Chorlton District Library, Chorlton-cum-Hardy	Date	May 2022	Revision	B
KEPCZYK PEARCE SANDERSON ARCHITECTS, SURVEYORS & HISTORIC BUILDING CONSULTANTS		Address: 75 Wilmslow Road, Handforth, Cheshire SK9 3EN Tel: 01625 400103			
		Drawing No.	FR 002		
		Scale	Various @ A1		