


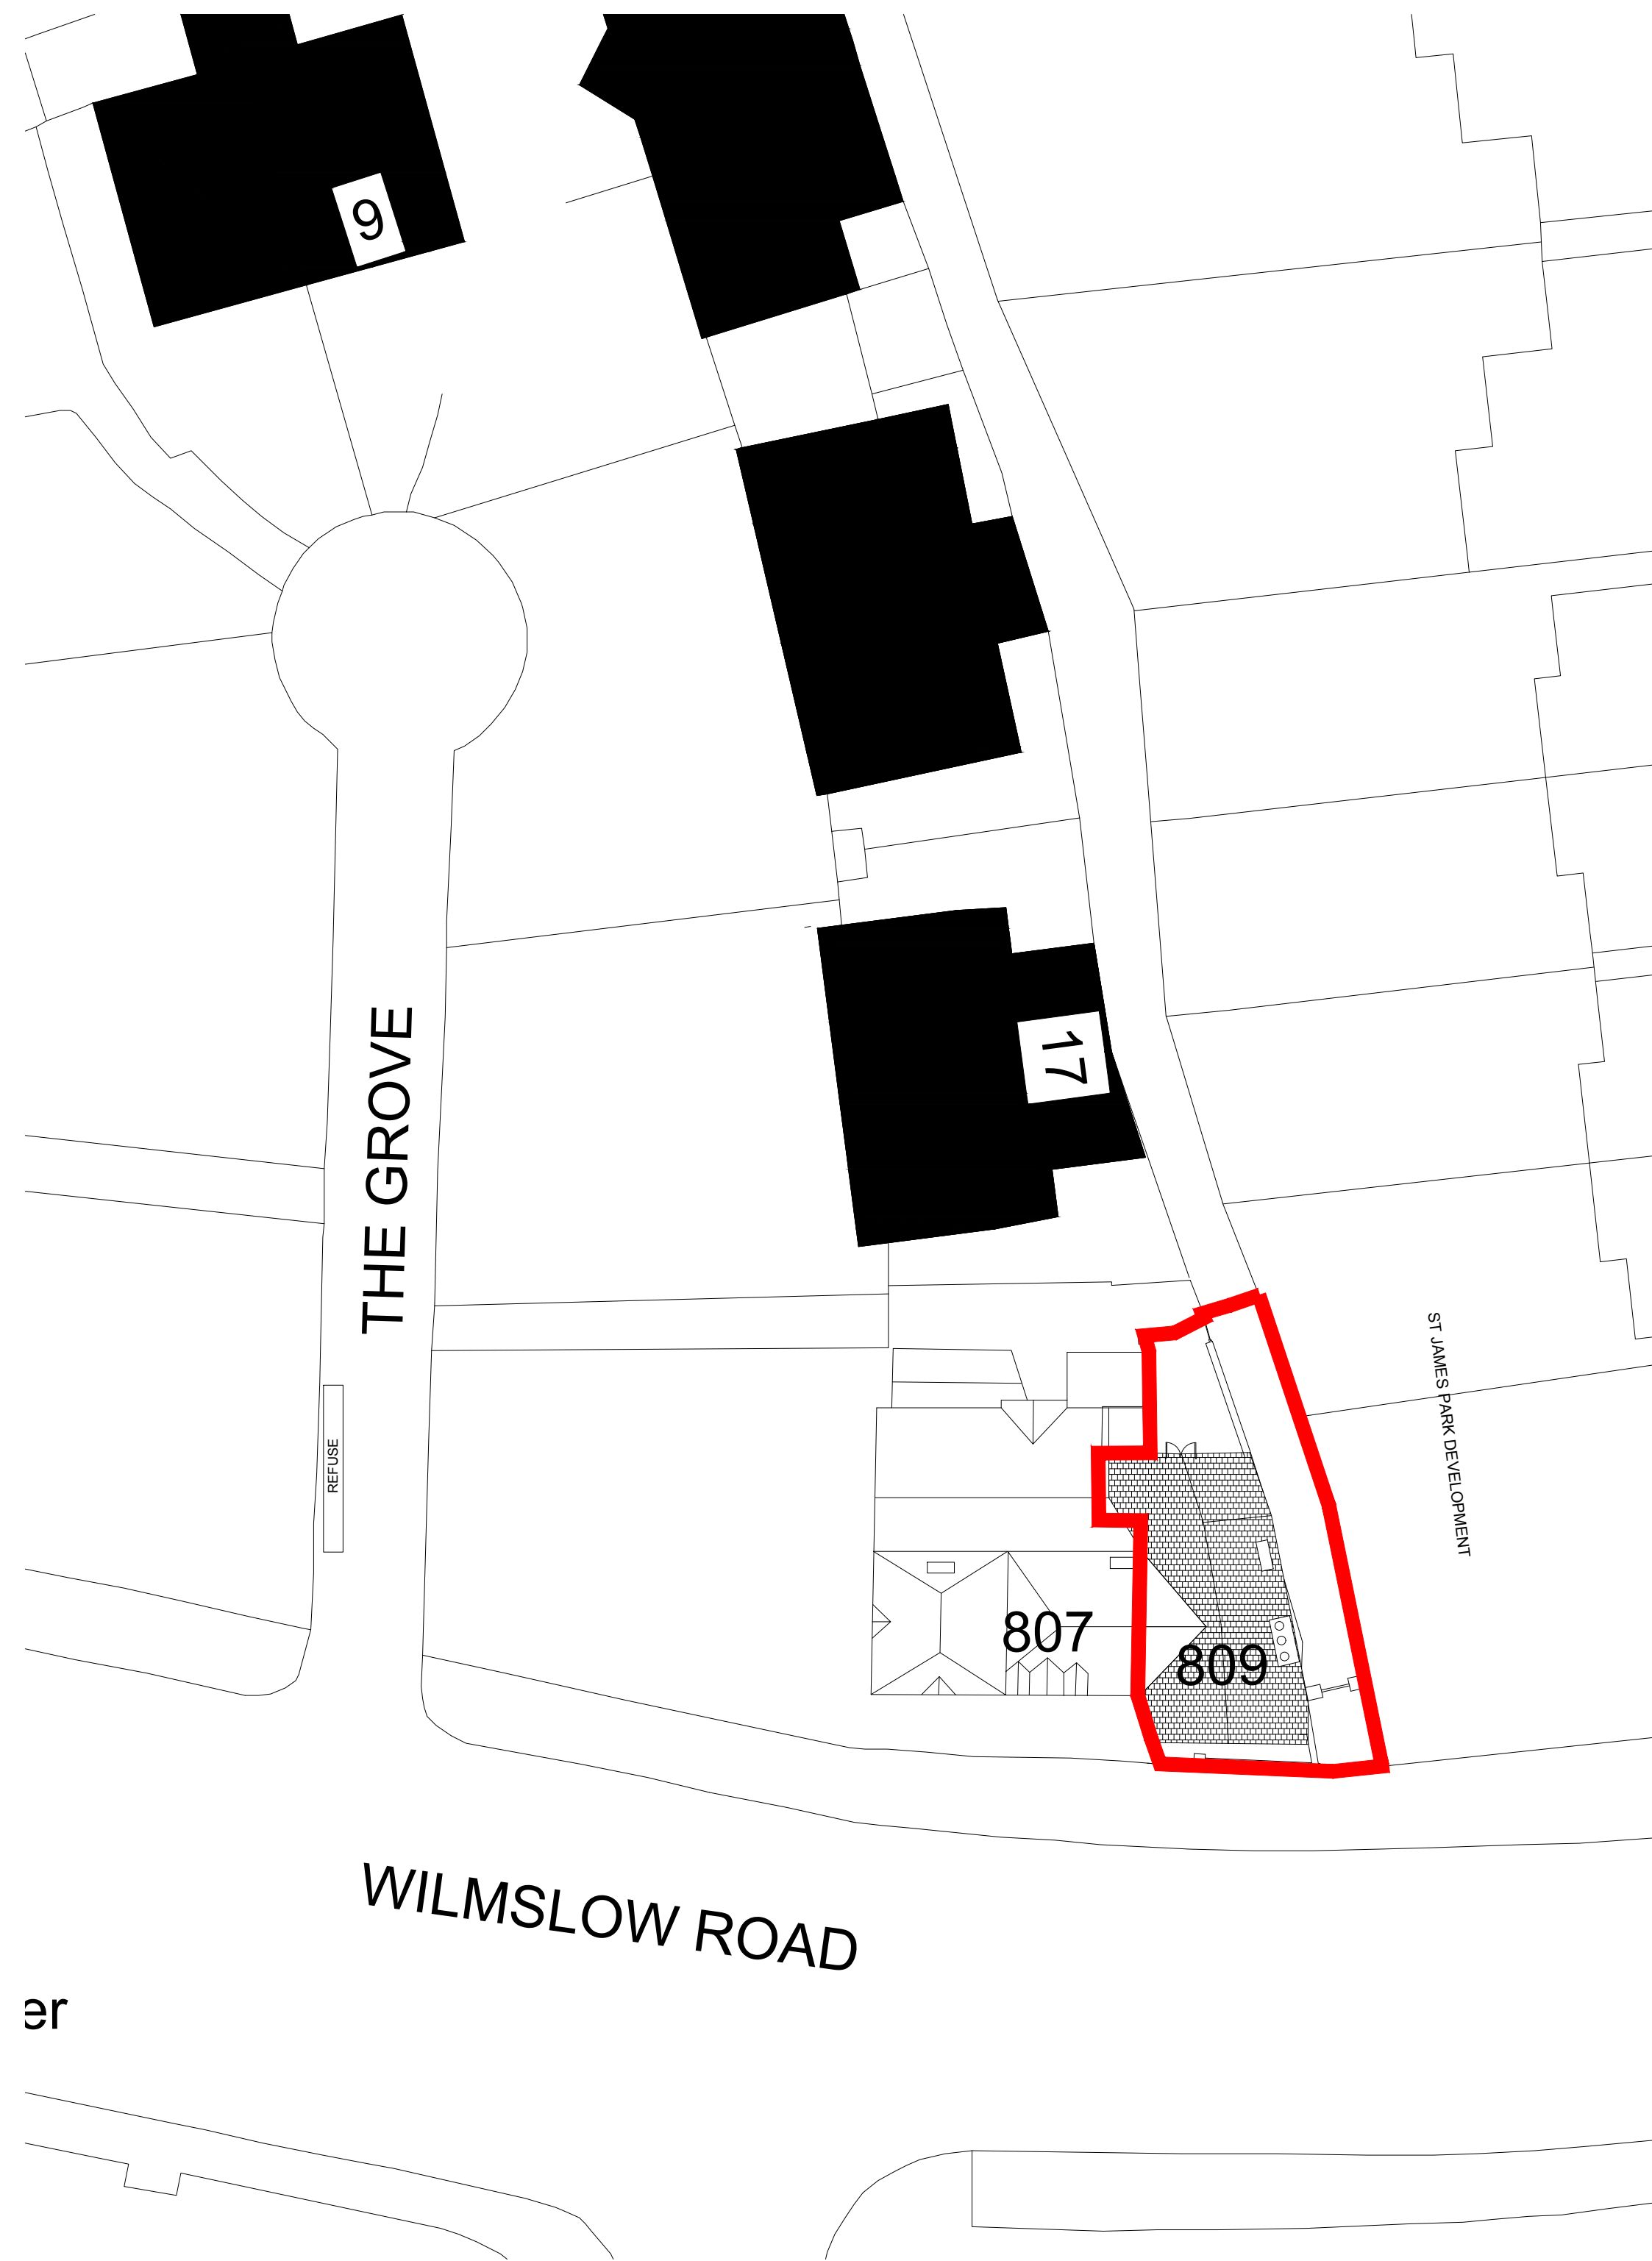


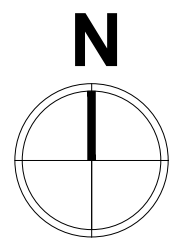

Existing site plan 1:200

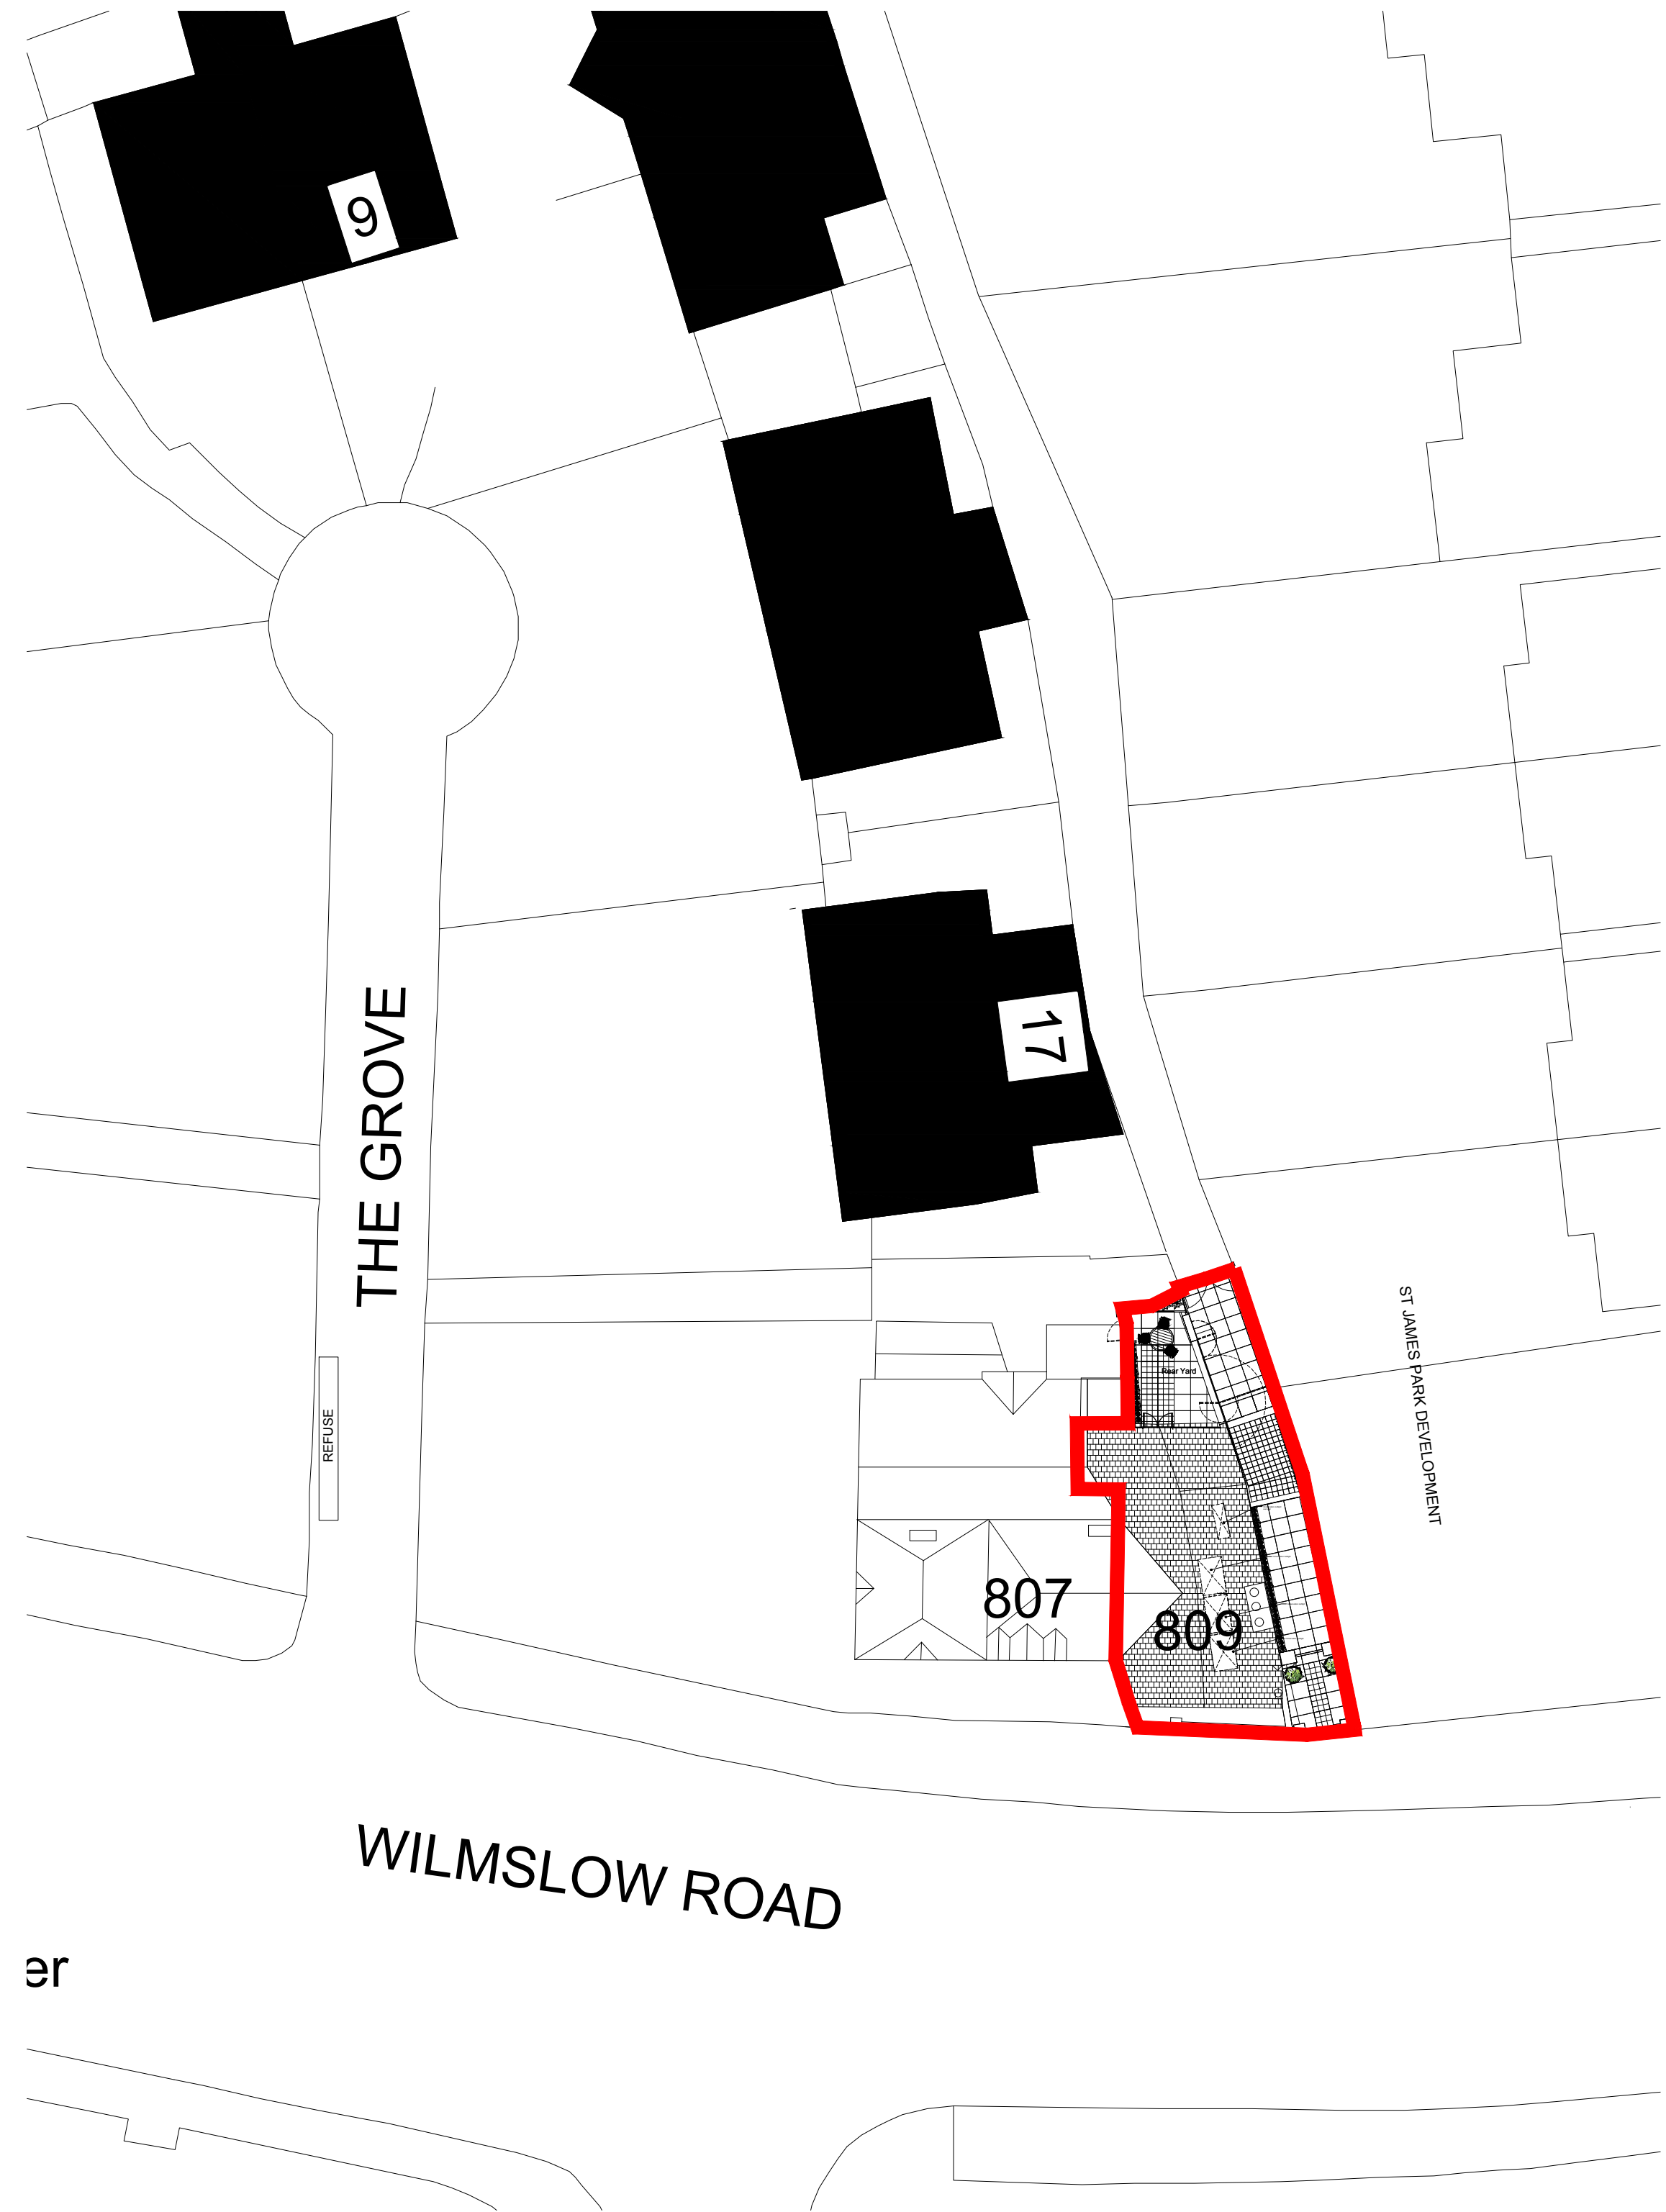

Proposed site plan 1:200

 

THIS DRAWING IS FOR STATUTORY APPROVALS ONLY AND IS NOT TO BE USED FOR CONSTRUCTION.

| REV | DATE | DESCRIPTION | DRN | CHK | <div>ARCHITECTS</div> <div>EOHMA</div> <div>www.eohma.com</div> |  | DRAWING TITLE                |  | CLIENT            |  |          |                |
|-----|------|-------------|-----|-----|-----------------------------------------------------------------|--|------------------------------|--|-------------------|--|----------|----------------|
|     |      |             |     |     |                                                                 |  | Existing/Proposed Site Plans |  | Peter Hill        |  |          |                |
|     |      |             |     |     |                                                                 |  | ADDRESS                      |  | PROJECT           |  |          |                |
|     |      |             |     |     |                                                                 |  | 809 Wilmslow Road, Didsbury  |  | 809 Wilmslow Road |  |          |                |
|     |      |             |     |     |                                                                 |  |                              |  | DRAWN BY          |  | SCALE    | DATE           |
|     |      |             |     |     |                                                                 |  |                              |  | -                 |  | 1:200@A1 |                |
|     |      |             |     |     |                                                                 |  |                              |  | CHECKED BY        |  | REV.     | DRAWING NUMBER |
|     |      |             |     |     |                                                                 |  |                              |  | -                 |  | -        |                |
|     |      |             |     |     |                                                                 |  |                              |  |                   |  |          |                |
|     |      |             |     |     |                                                                 |  |                              |  |                   |  |          |                |