




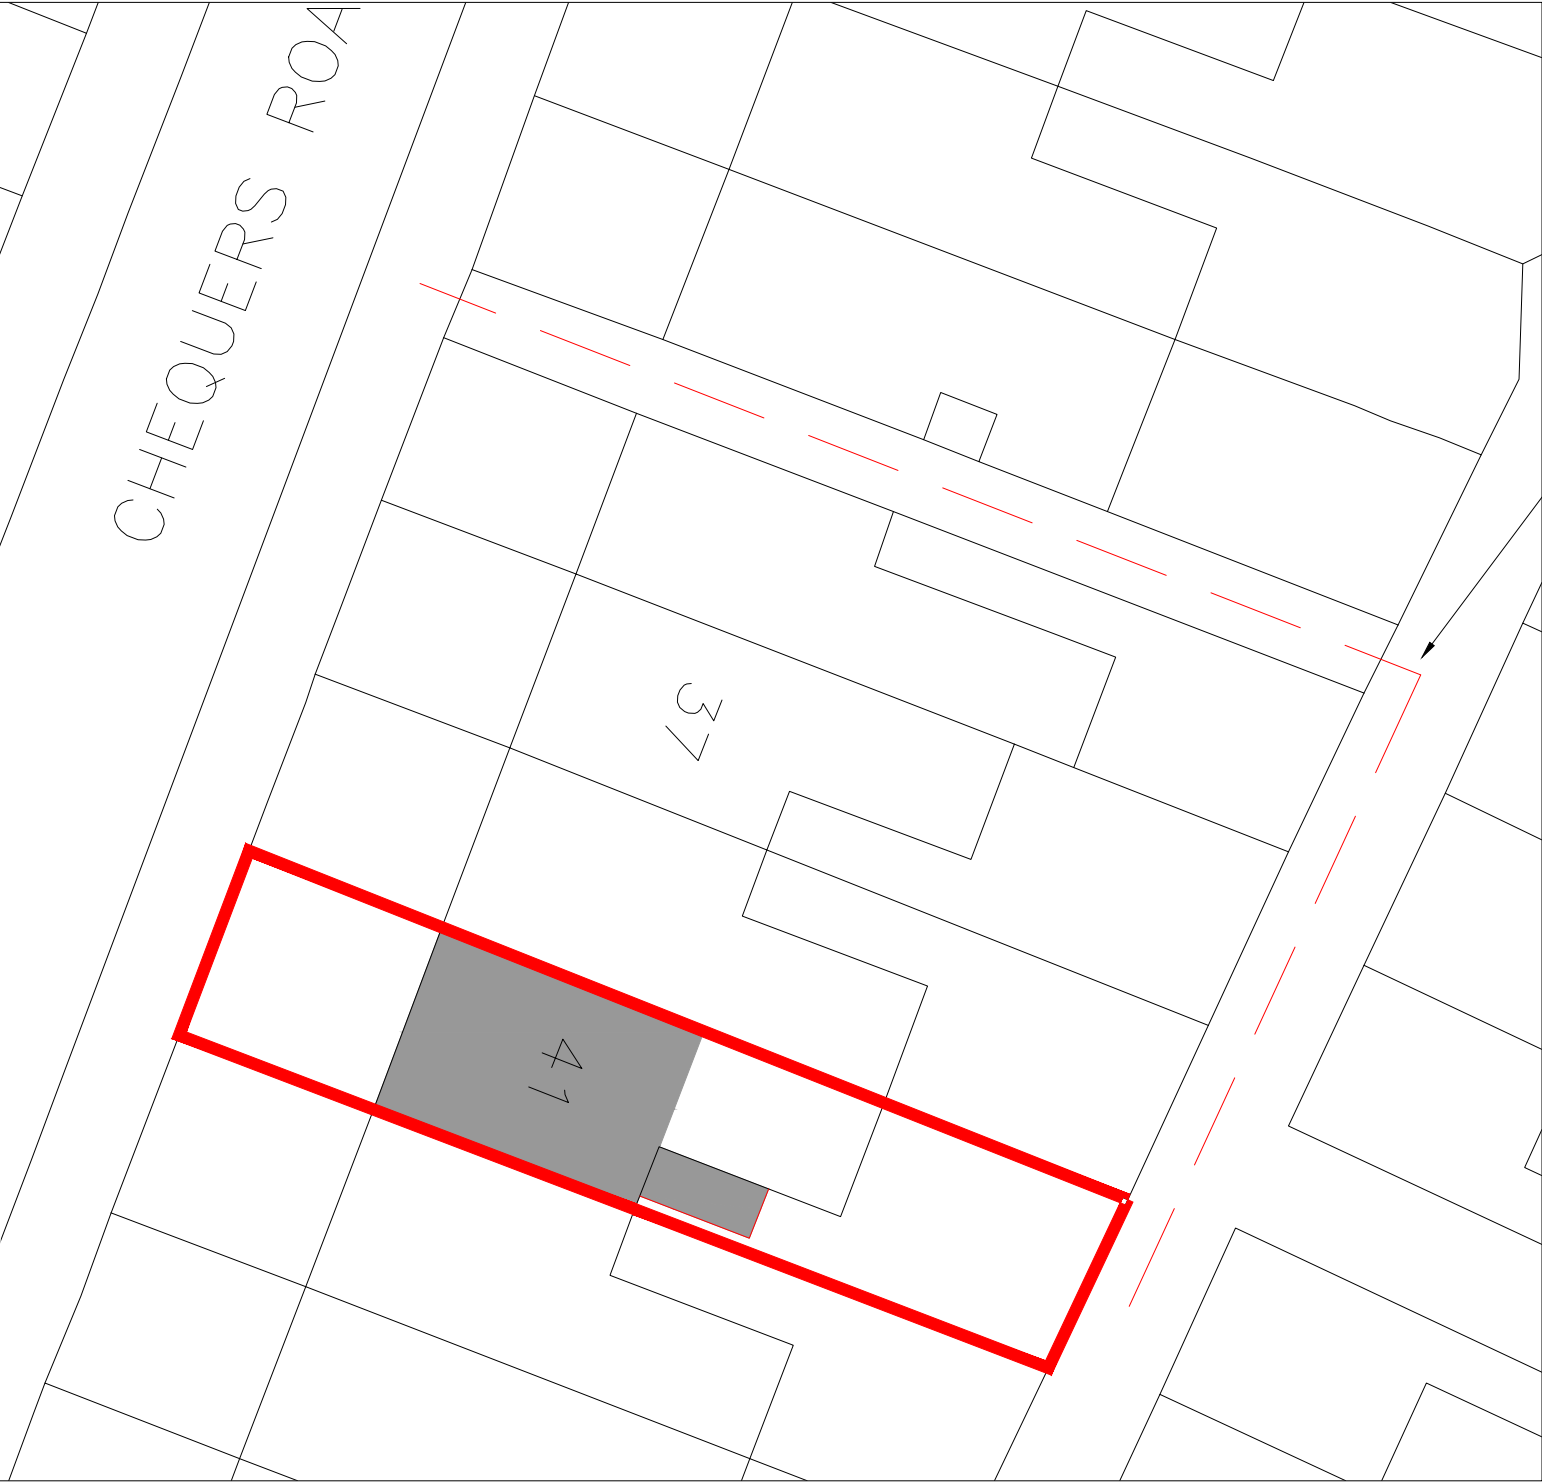

SITE PLAN - 1:200

 

Transit route for removal of waste

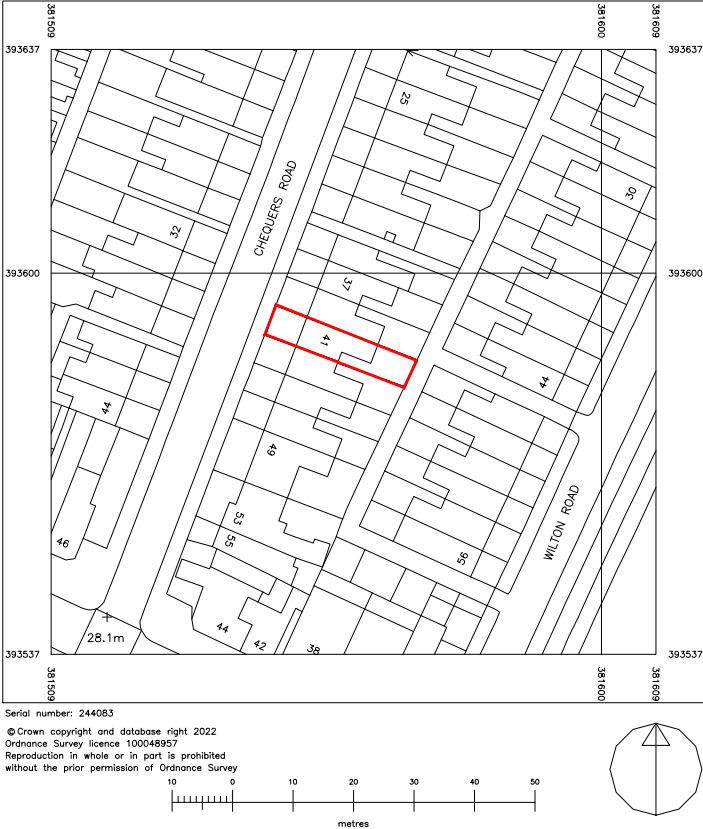

LOCATION PLAN - 1:1250

Notes:

- PRIOR TO COMMENCEMENT OF WORKS ON SITE. THE CONTRACTOR IS TO CHECK & VERIFY ALL BUILDING AND SITE DIMENSIONS, ALL DISCREPANCIES ARE TO BE REPORTED TO THE DESIGNER (G.FARMER) BEFORE WORK COMMENCES.
- THIS DRAWING IS TO BE READ WITH & CHECKED AGAINST ANY STRUCTURAL OR SPECIALIST DRAWINGS PROVIDED.
- THIS DRAWING IS SUBJECT TO COPYRIGHT & IS NOT TO BE REPRODUCED WITHOUT APPROVAL.

SITE: 41 Chequers Road,
Chorlton, Manchester, M21 9DX

TITLE: Site and location plans -
Basement conversion & External steps.

100
DRAWING NO.

•
SCALE AT A3.

GF
DRAWN.

1154
PROJECT NO.

CHECKED.

07.07.22
DATE.

•
REVISION.

Maple Building Design Ltd
8 Linden Grove
Bramhall, Stockport,
SK7 1HT
Telephone: 07961 979264
Email: gfarmer@outlook.com