




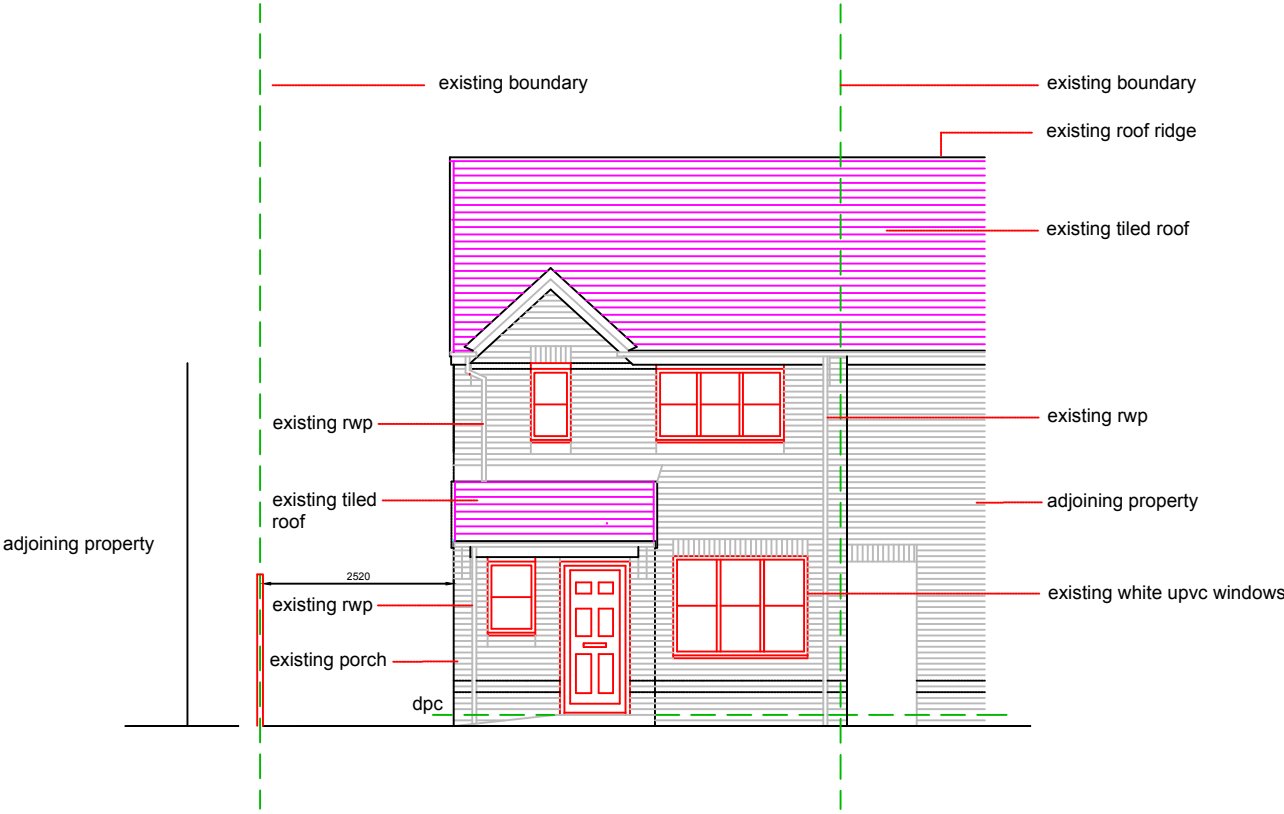


EXISTING FRONT ELEVATION

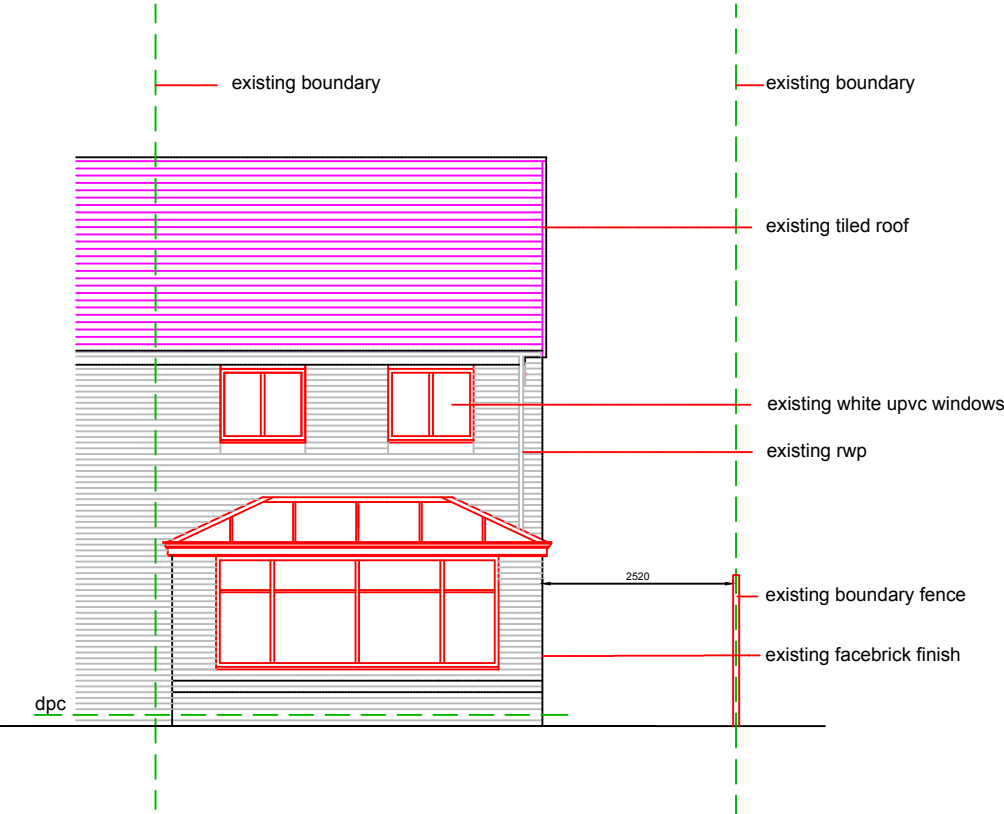


EXISTING REAR ELEVATION

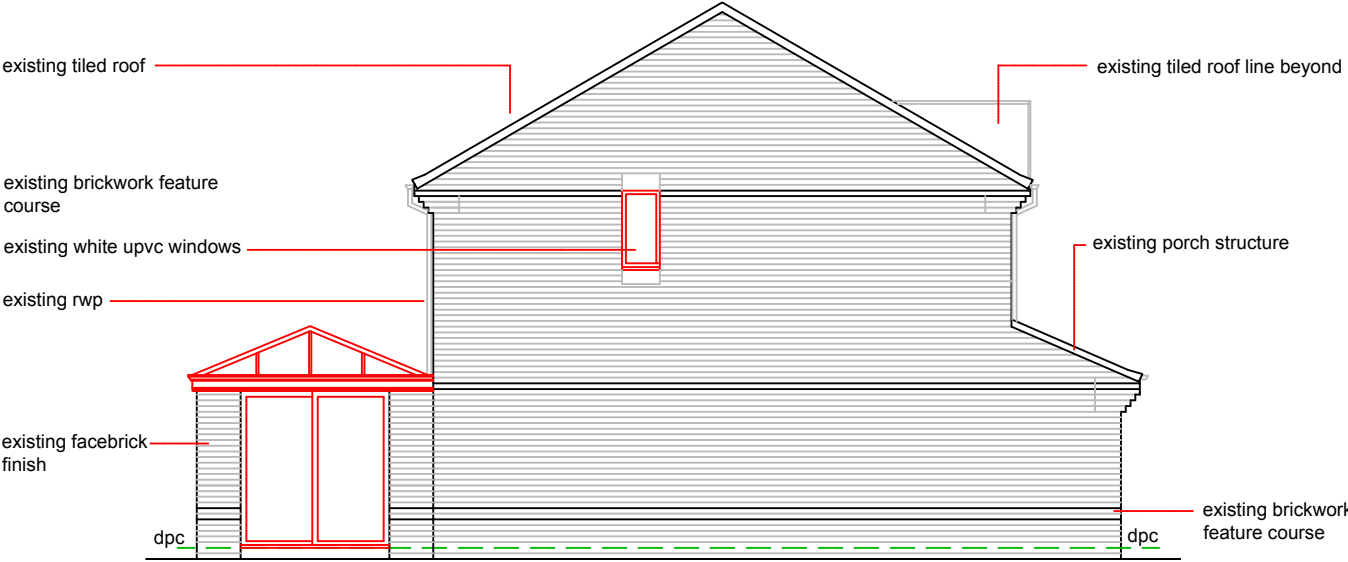

EXISTING SIDE ELEVATION

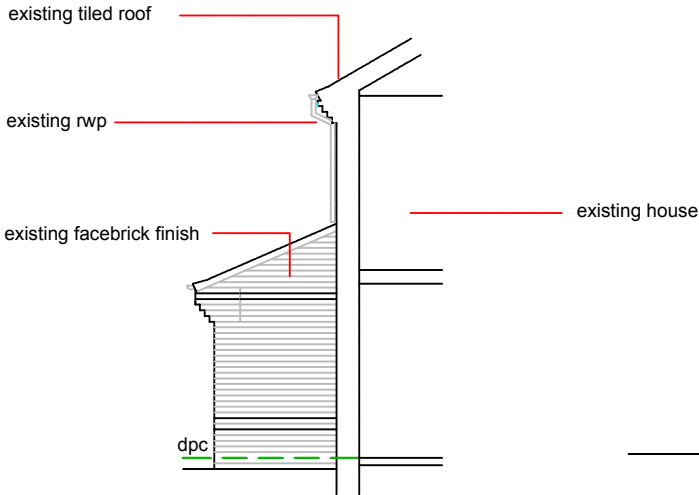

EXISTING PORCH SIDE ELEVATION

 

5 Shadowbrook Ave.,
MANCHESTER
M23 2BD
for Mr & Mrs. S. Taneja

DRAWING STATUS :- PLANNING-ISSUE	
TITLE: Existing Elevations	SCALE 1:100@A3
	ISSUE DATE 30-06-2022
DRAWING NUMBER 1086/04	REVISION A

DO NOT SCALE FROM THIS DRAWING.
ANY DISCREPANCIES BETWEEN DRAWINGS OR BETWEEN DRAWINGS AND ACTUAL SITE CONDITIONS SHOULD IMMEDIATELY BE BROUGHT TO THE ATTENTION OF THE ARCHITECTS.