



1 LOCATION PLAN
1 : 1250

RED LINE INDICATING SITE BOUNDARY
1016 - 1018 STOCKPORT ROAD,
LEVENSHULME, MANCHESTER ,
M19 3WN

Rev	Description	Date	Dr	App
original by		date created	by	by
NK		20/11/21		NK

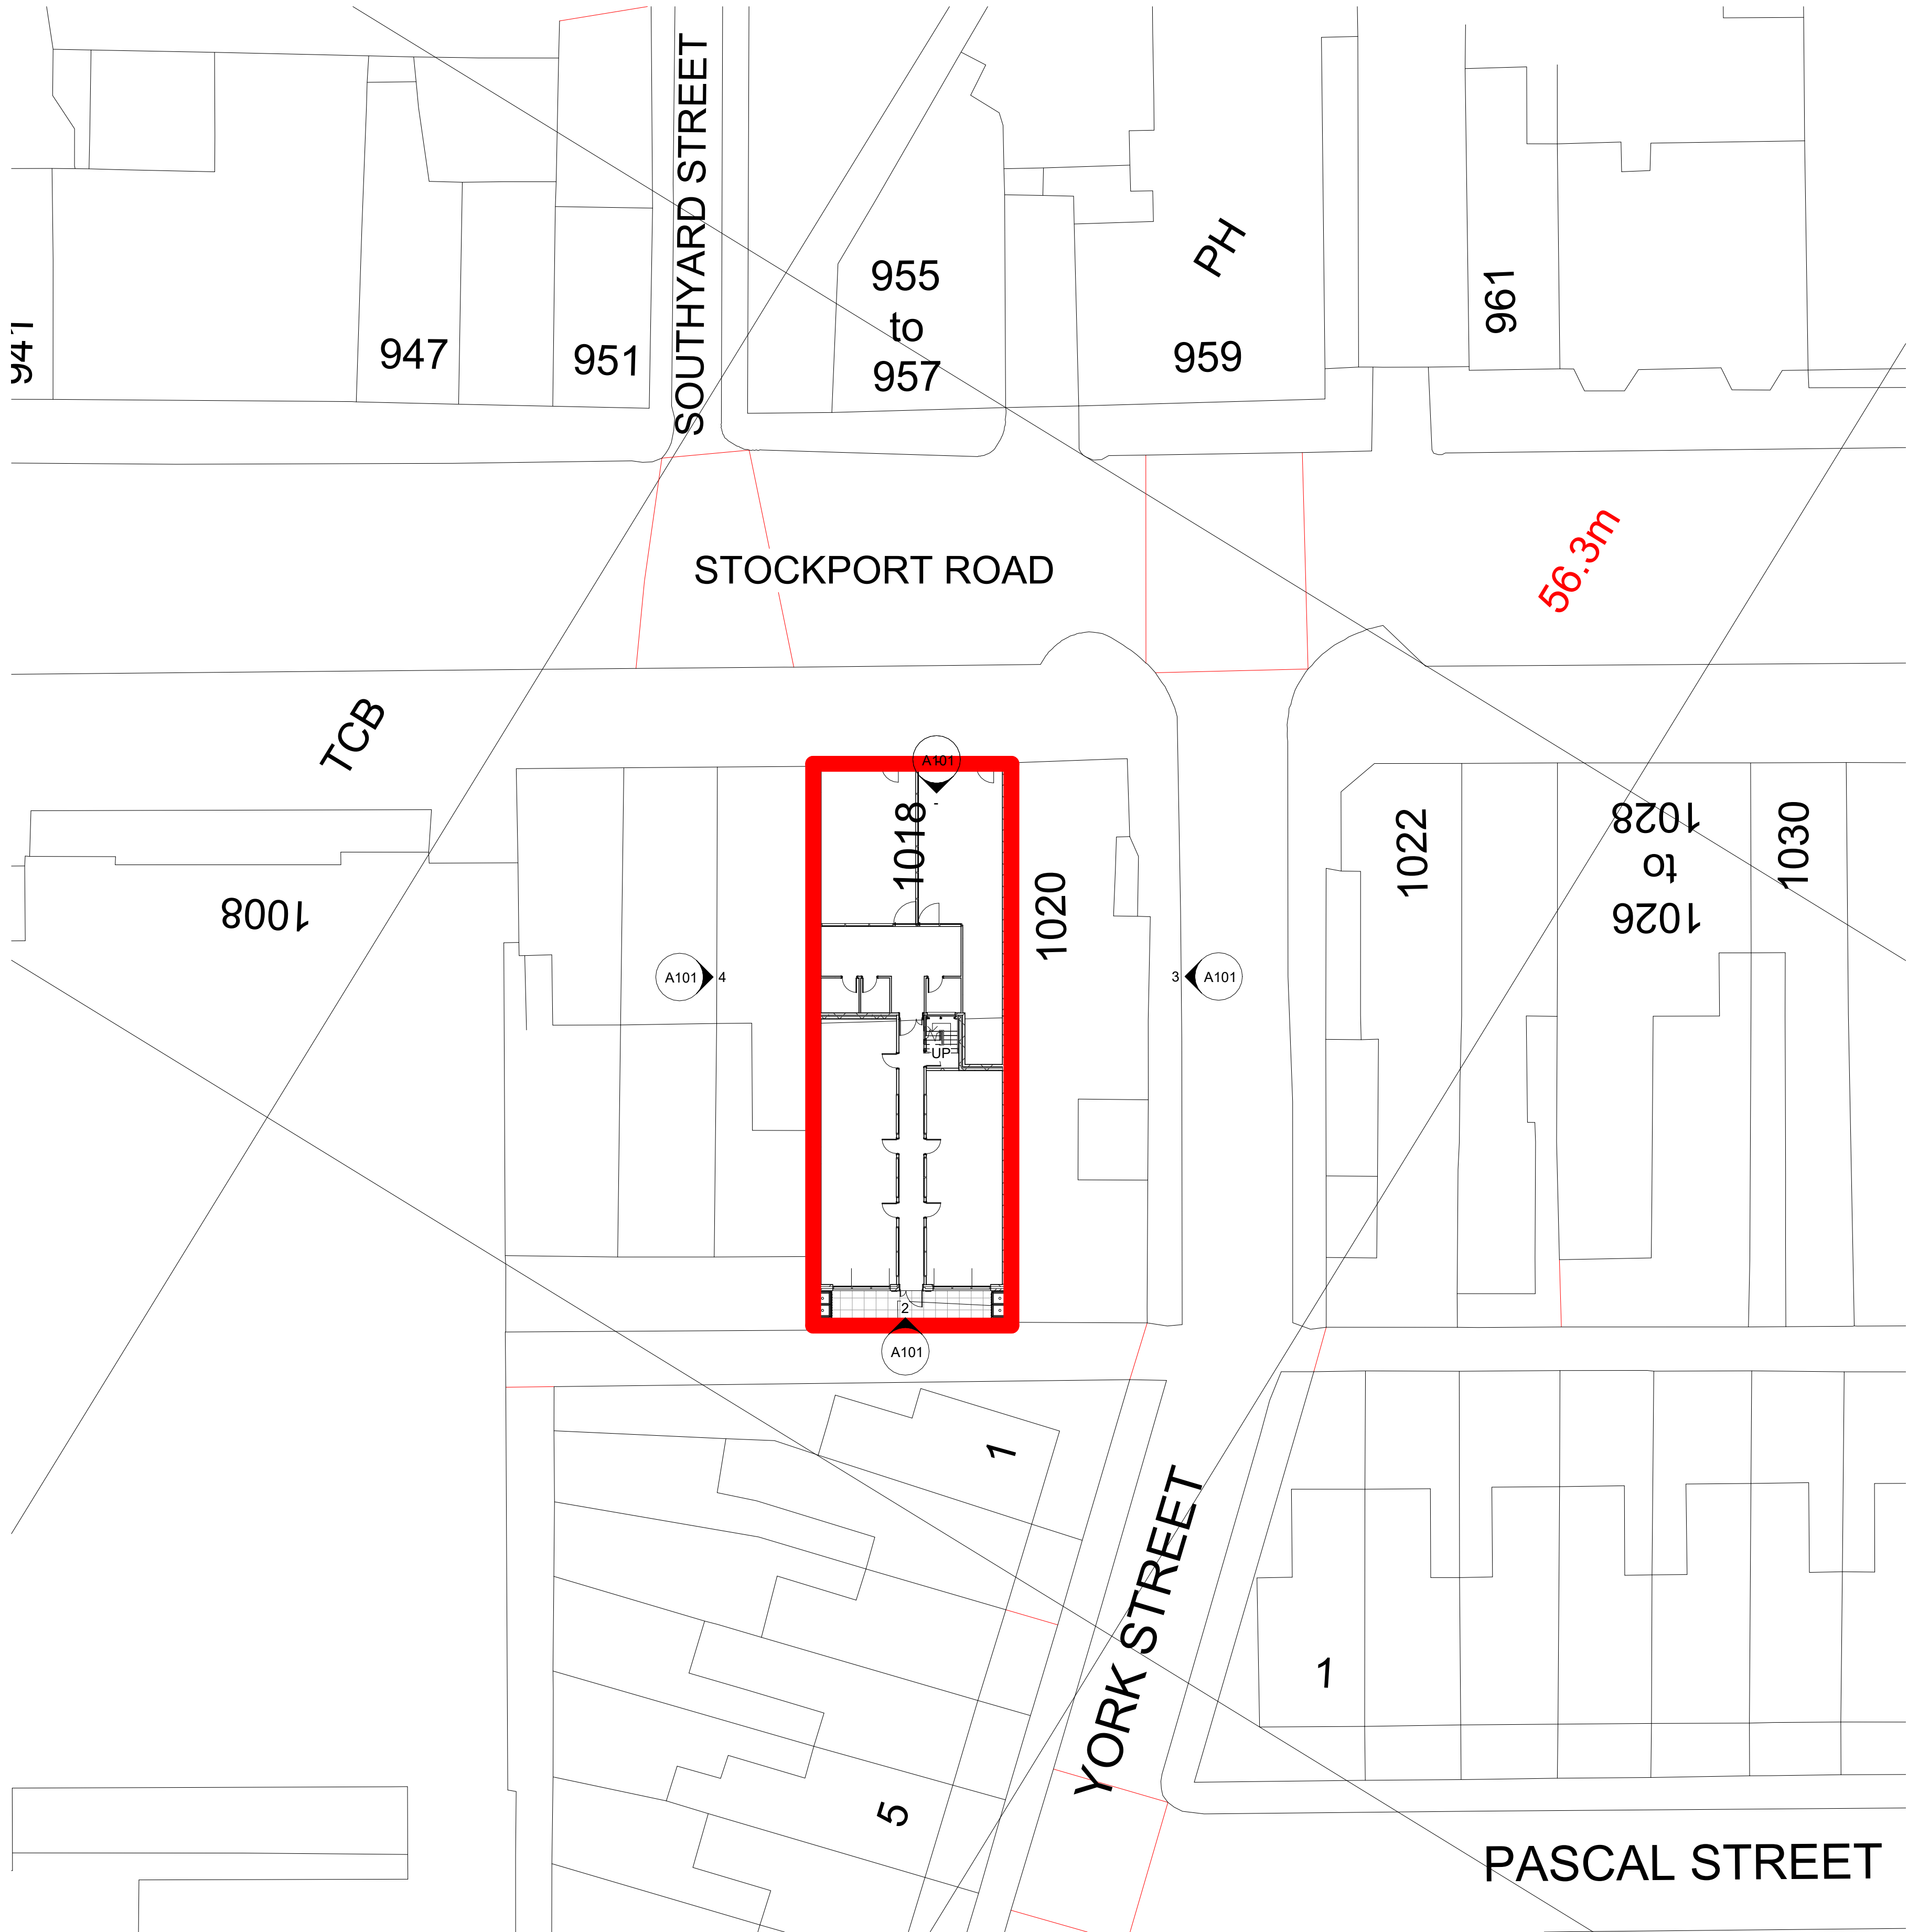

NK Architectural Services
Office 03, 1st Floor,
227 Finney Lane, Heald Green
Cheshire
SK8 6PX
0161 818 7185
www.nkarchitecturalservices.co.uk
enquiries@nkarchitecturalservices.co.uk

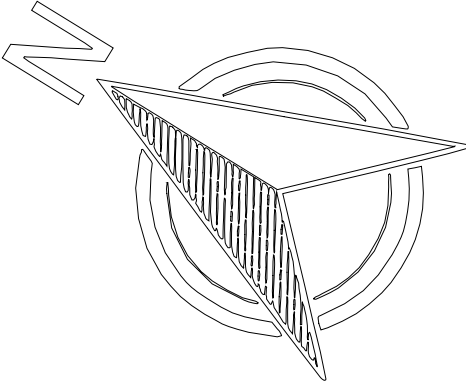

2 SITE PLAN
1 : 200

client name OWNER			
project 1016 - 1018 STOCKPORT ROAD, LEVENSHULME, MANCHESTER , M19 3WN			
drawing SITE AND LOCATION PLAN			
computer file C:\Users\NKAR\Dropbox\NKARC\1016 - 1018\1016 - 1018 two storey extension and basement v2.rvt		plot date	
project number 2021.00713.8844834		scale As indicated @A1	
drawing number A103		rev	issue status

This drawing is to be read in conjunction with all related drawings. All dimensions must be checked and verified on site before commencing any work or producing shop drawings. The originator should be notified immediately of any discrepancy. This drawing is copyright and remains the property of NK Architectural Services.