




Key Plan

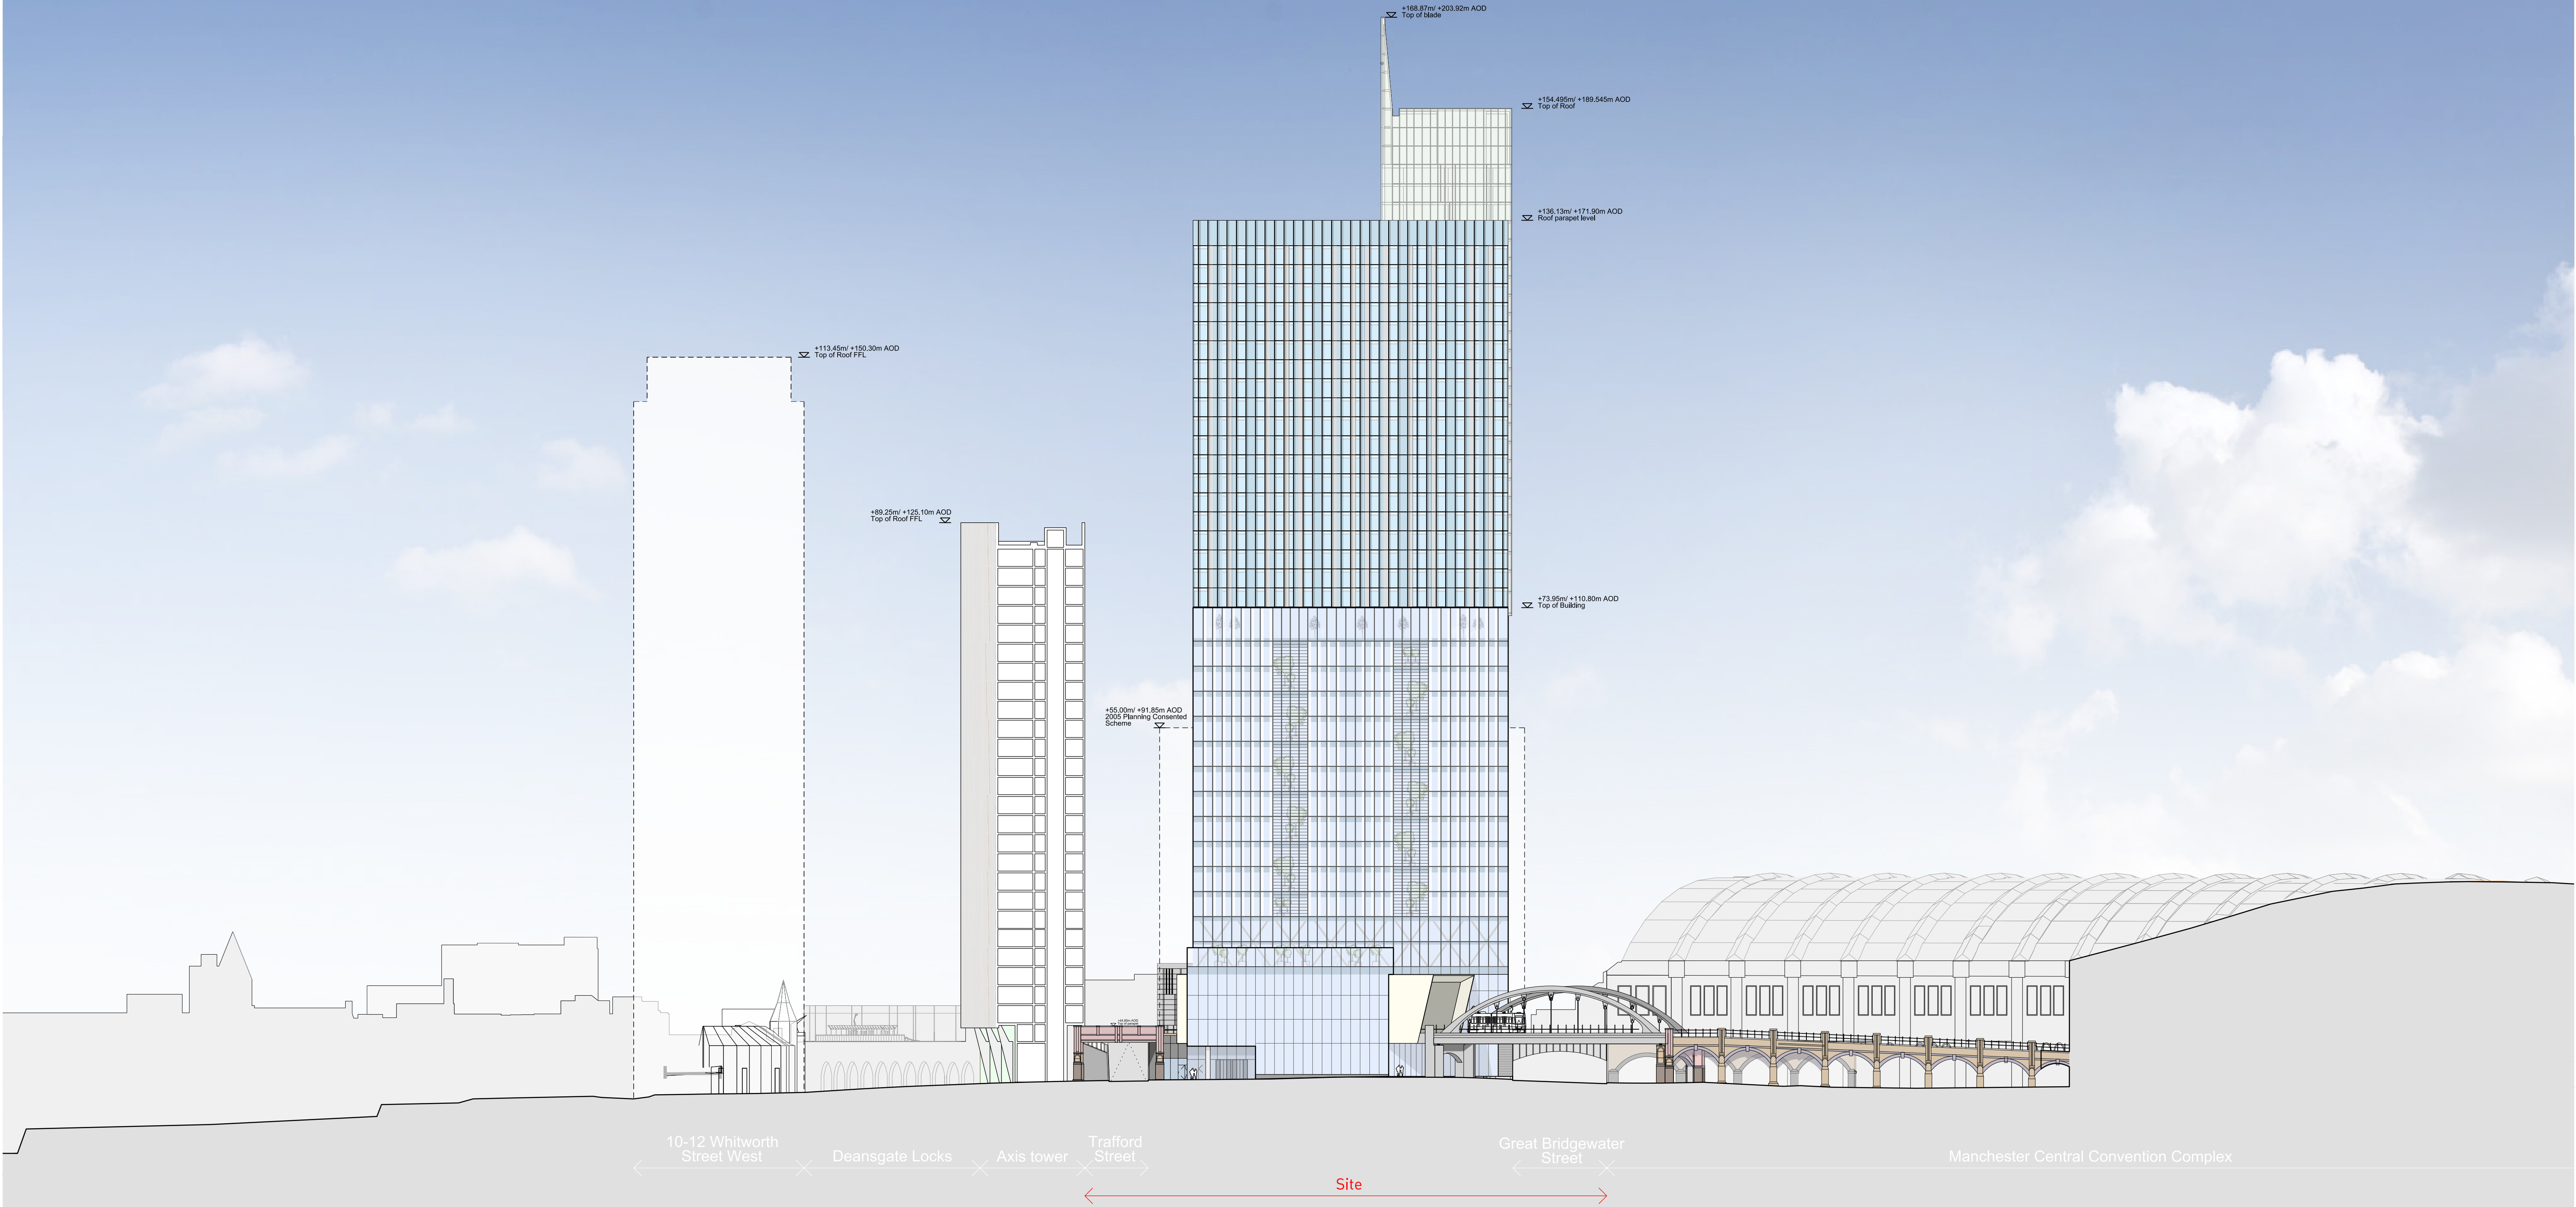

East Elevation

This drawing is copyright Do not scale off dimensions. All dimensions to be checked on site by contractor. Contractor to report any dimensional discrepancies, errors or omissions prior to commencing on site.	Rev	Date	Description	Rev	Date	Description	North	Project Title		Status		simpsonhaugh MANCHESTER Riverside, 4 Commercial St Manchester M16 4RD +44 (0)161 835 2342 www.simpsonhaugh.com LONDON 5-8 Roberts Place London EC1R 6BB +44 (0)20 7549 4900 mail@simpsonhaugh.com
	00	17-03-2017	Planning Issue					Former Bauer Millet Site		Planning		
	01	30-04-2020	Minor Material Amendment Application					Scale		Date		
	02	04-04-2022	Minor Material Amendment Application					1:1000 @ A3 / 1:500 @ A1		March 2017		
								Drawing Title		Job No		
								Masterplan - Proposed East Elevation		10053		
										Drawing No		
										10053-MP-A-B5D9-G200-E-E-001		
										Revision		
										02		