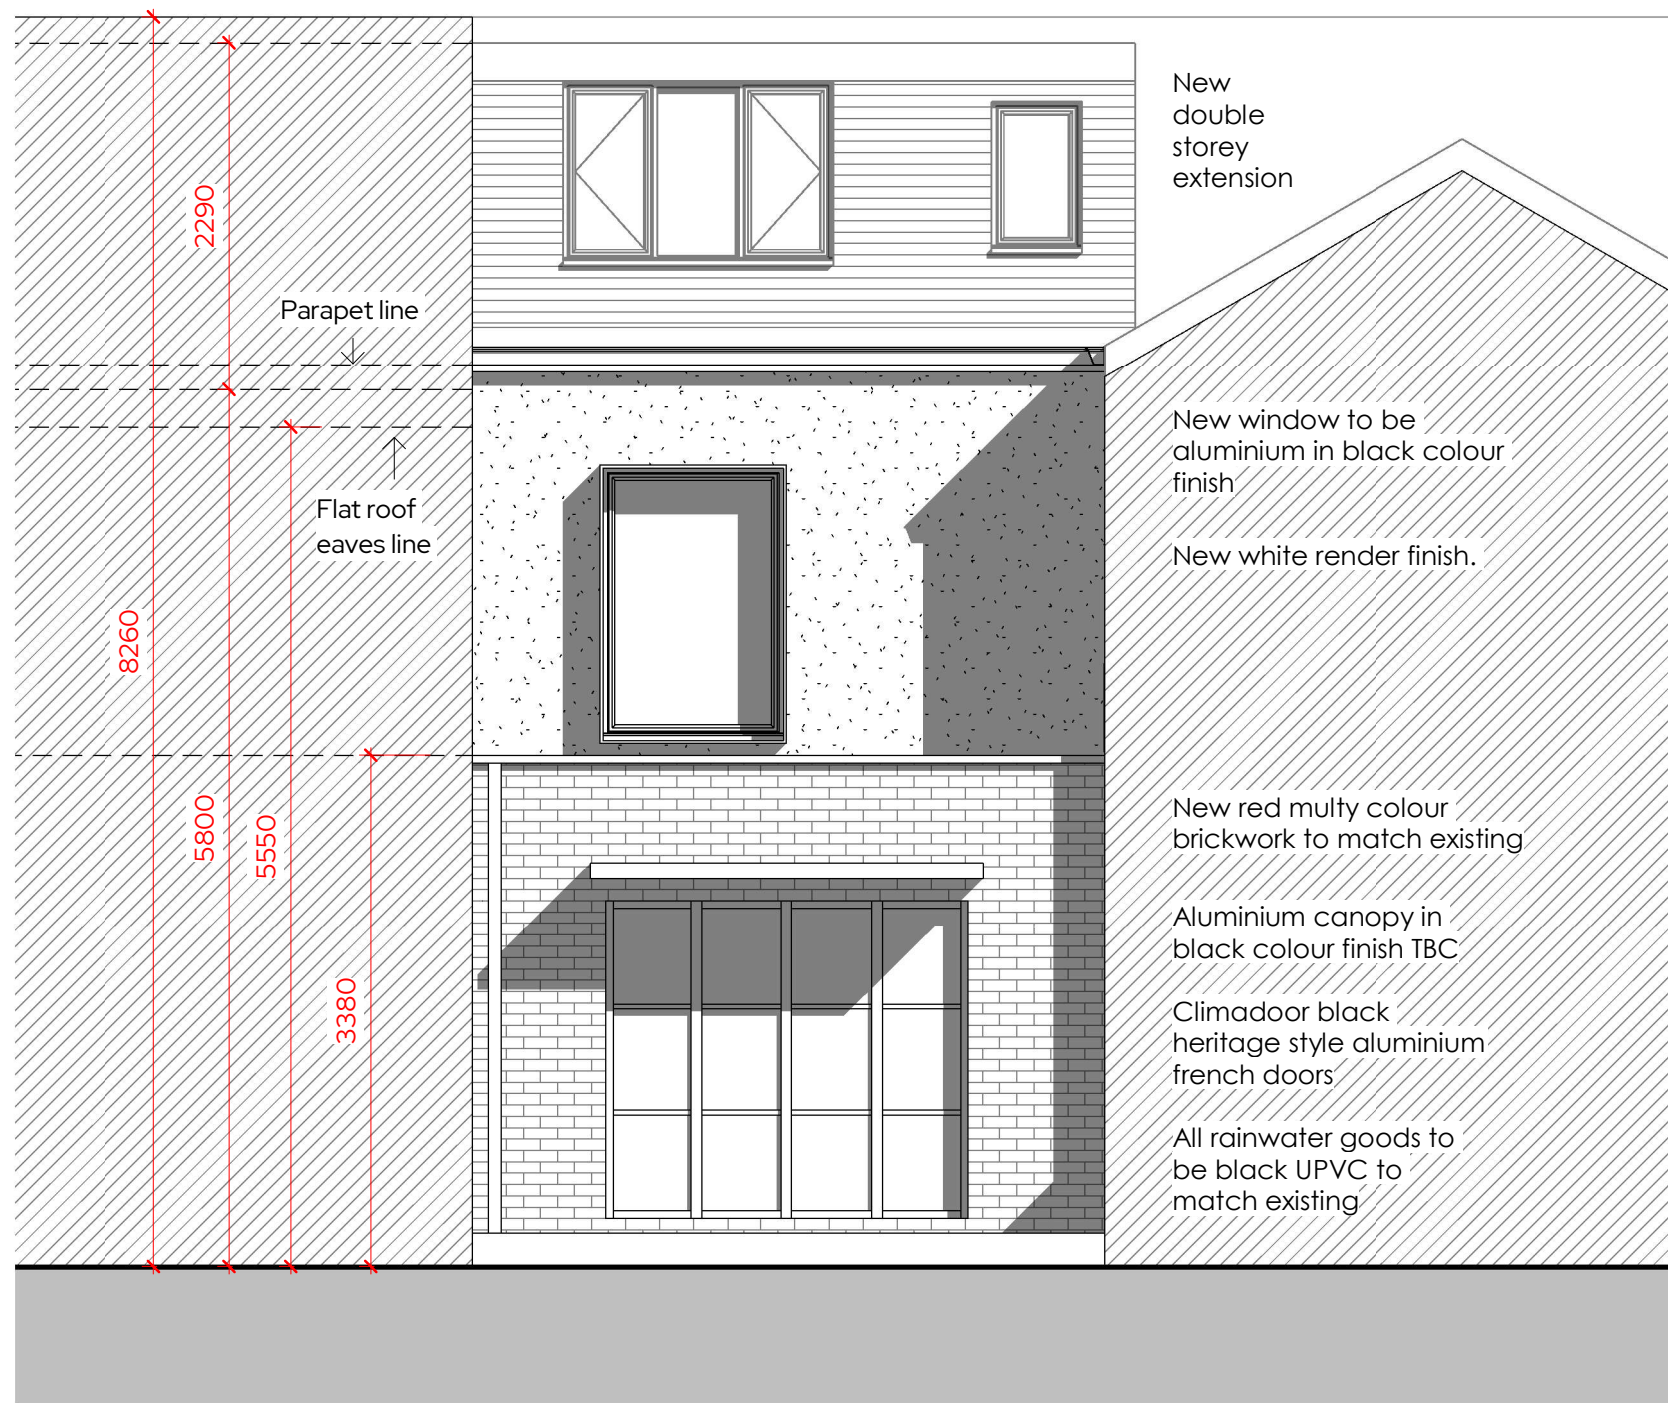


REV	Date	Description	Issued	Additional Notes	Project Title	Title						
1	29/06/2022	Planning Issue	RJ		1201 – 1 Eleanor Road, M21 9FZ	Rear Elevation - Proposed						
2						Drawing No. 1201-02-04-003 Rev 1						
					Client Name	Dan Procter						
					Project Address	1 Eleanor Road, M21 9FZ						
					Scale	1:50	Sheet Size	A3	Drawn by	RJ	Checked by	DRB

ARCHIPHONIC

Positive Change through Architectural Design

Unit 256, Slater Studios, 9 Slater Street, Liverpool, L1 4BW
info@ArchiPhonic.co.uk / +44 (0)151 345 7600