

Dimensioning

Figured dimensions only to be taken from these designs and drawings. Work to annotated dimensions only. All dimensions to be checked on site. Architectural designers to be informed immediately of any discrepancies before work proceeds. Drawings are to be read in conjunction with relevant specifications, structural engineers and service engineers' drawings.

Rev	Description	Date
-	Issued to client for comments	21/06/22
A	Issued for Planning	03/07/22



SALEEM
ARCHITECTS

Client
Mr Khalid

Project
31 Haversham Road,
Crumpsall,
M8 4JB


Drawing Title
Existing Plans

Revision
A


Scale
1:100 @ A3

Date
June 2022

Drawing No. :
Sheet 2

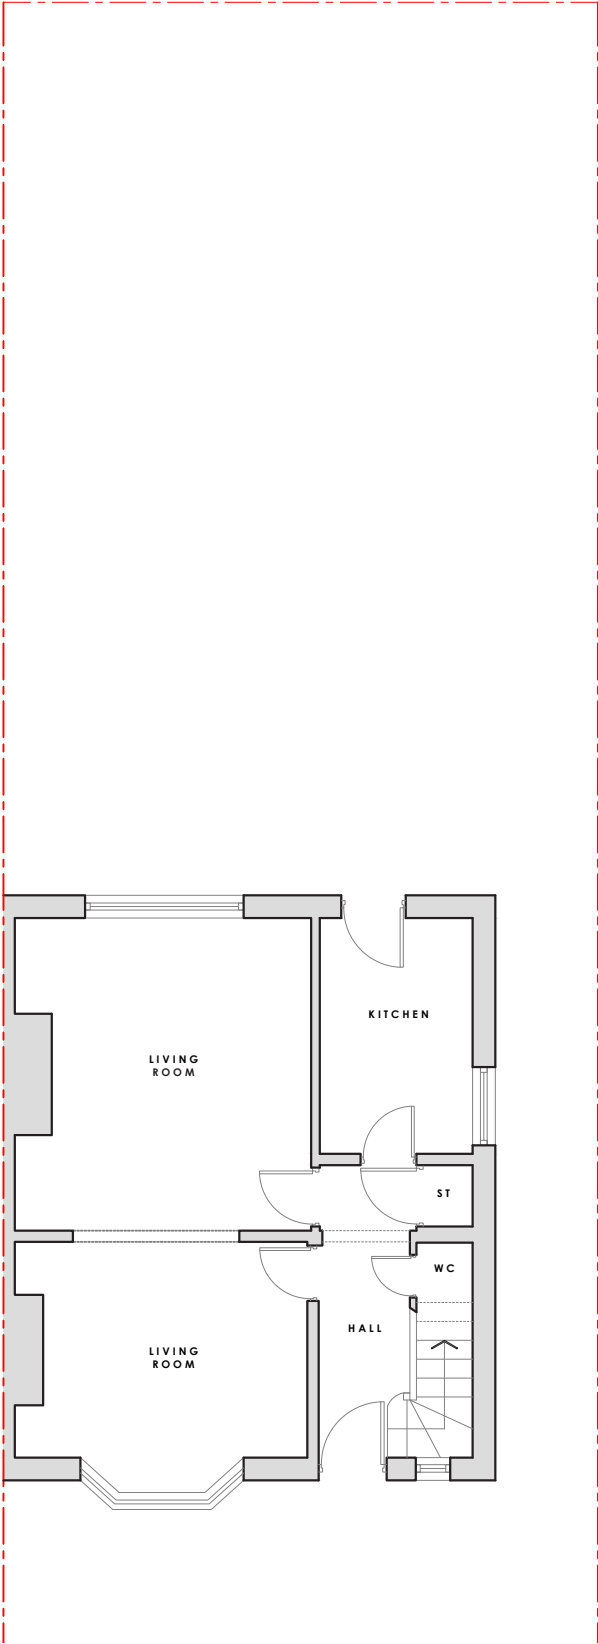

EXISTING GROUND FLOOR PLAN
1:100 @ A3

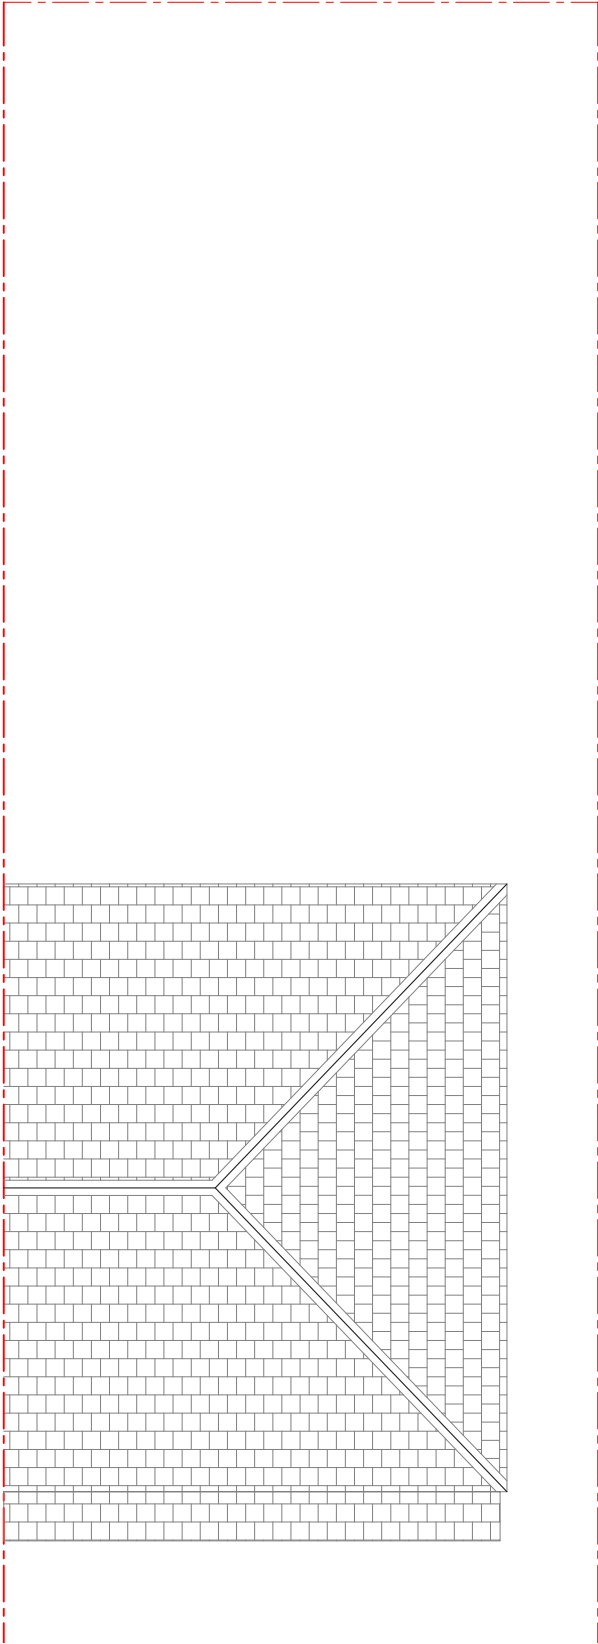

EXISTING ROOF PLAN
1:100 @ A3