


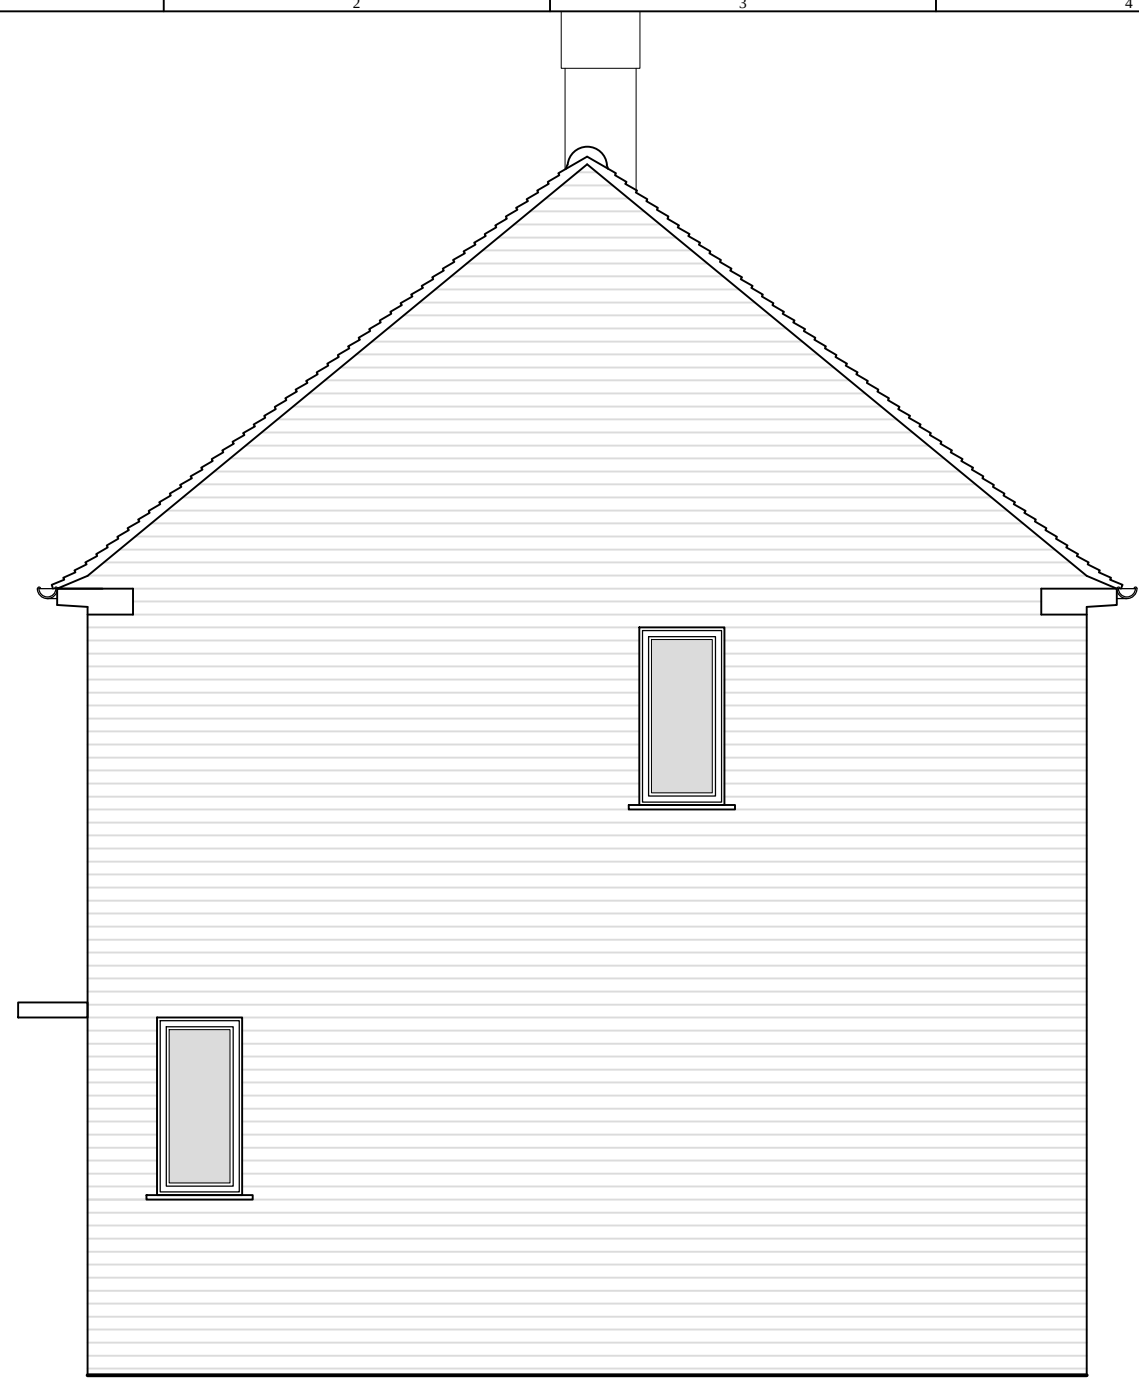



North elevation




West elevation




East, principal, elevation

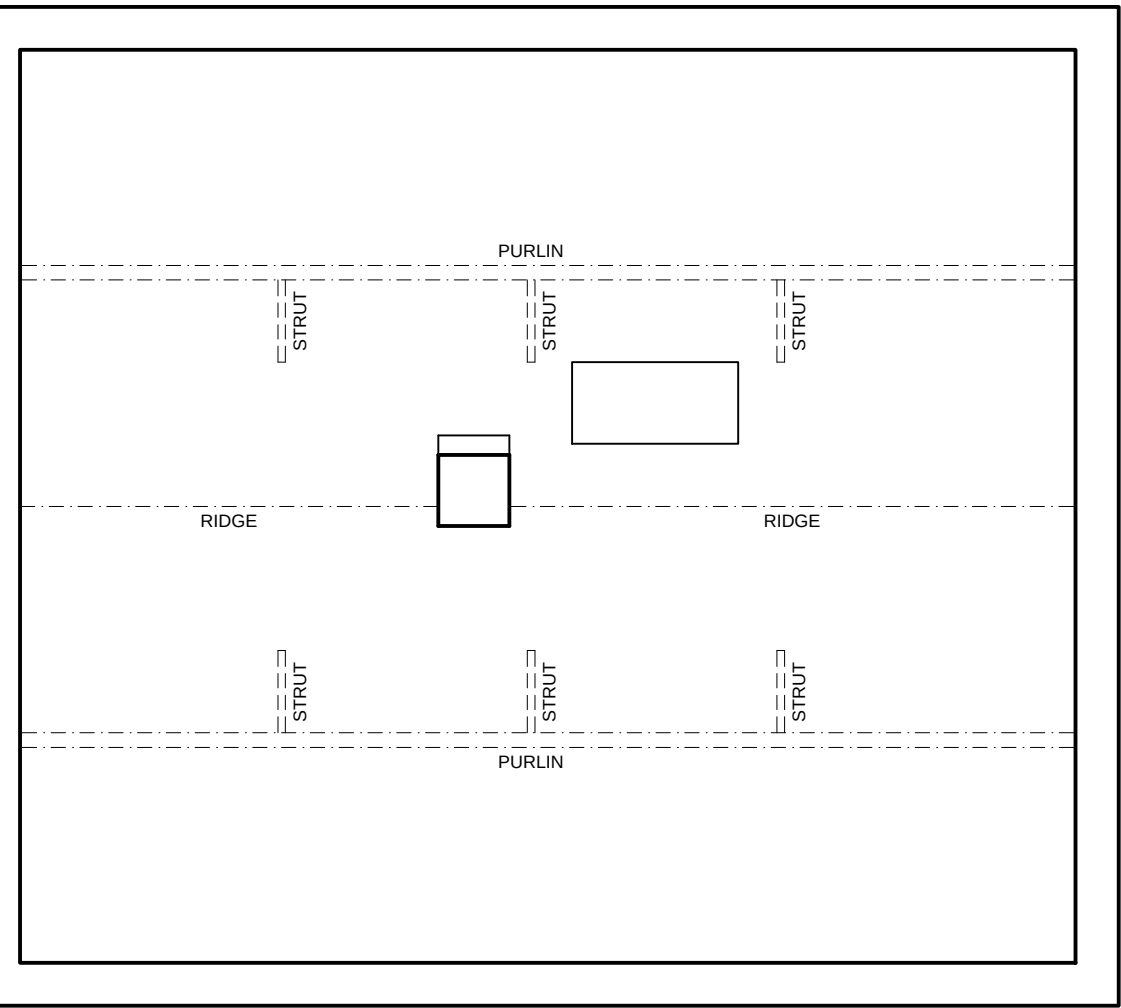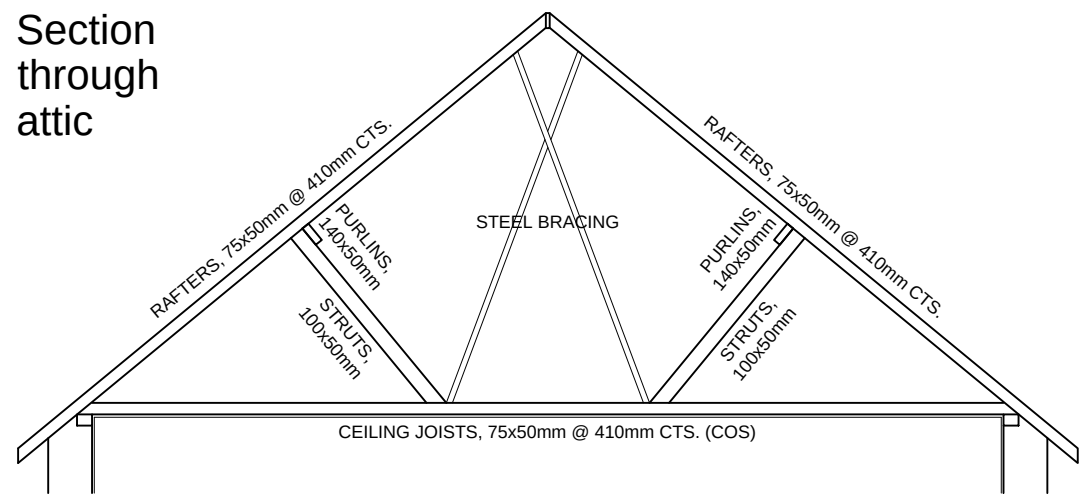

Attic plan

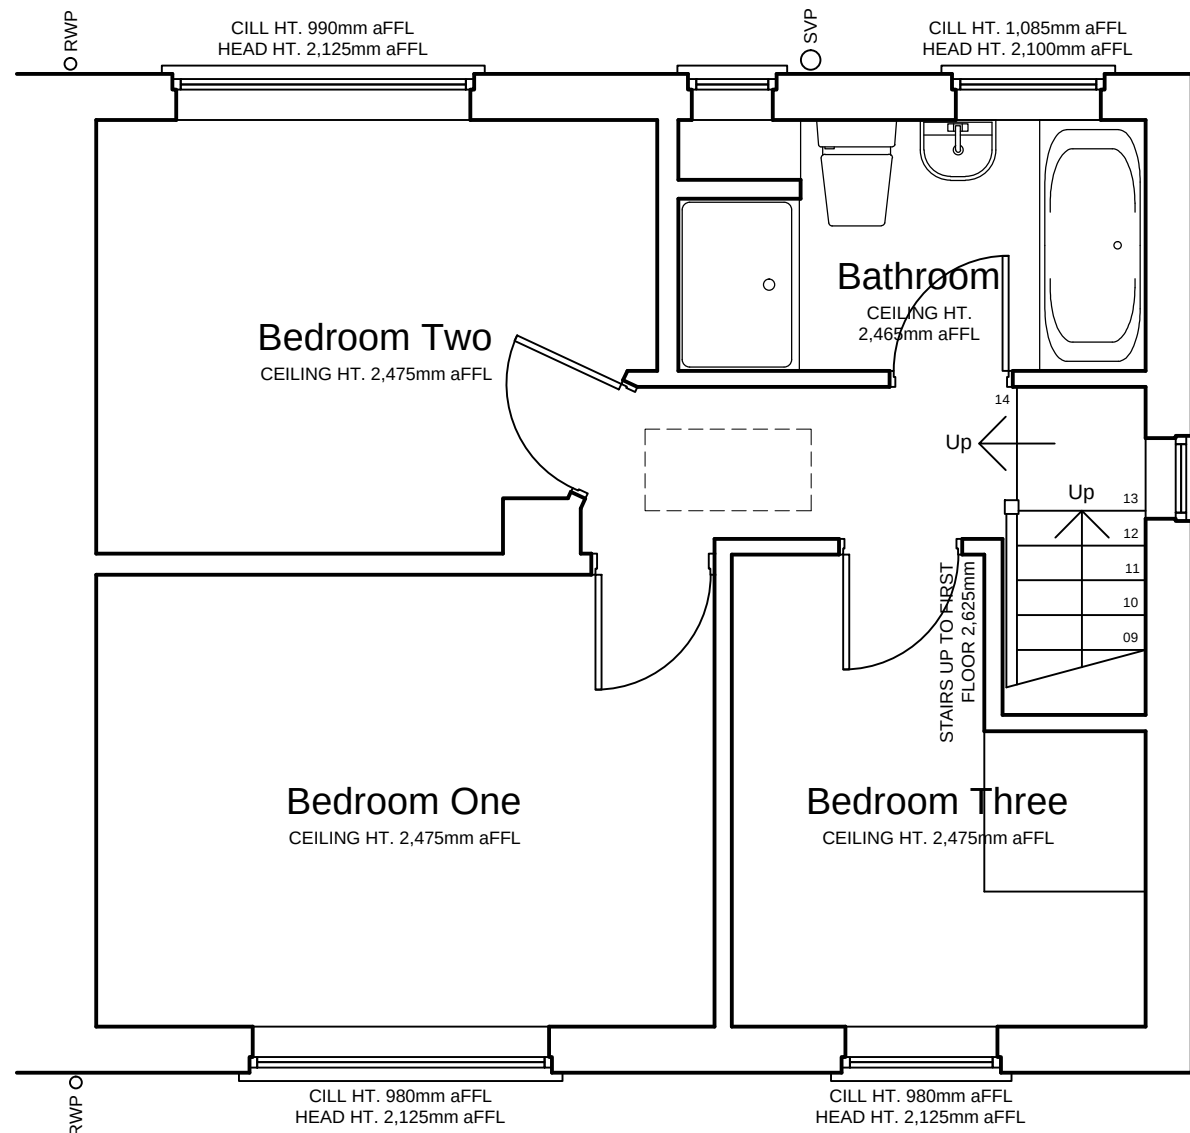


First floor plan

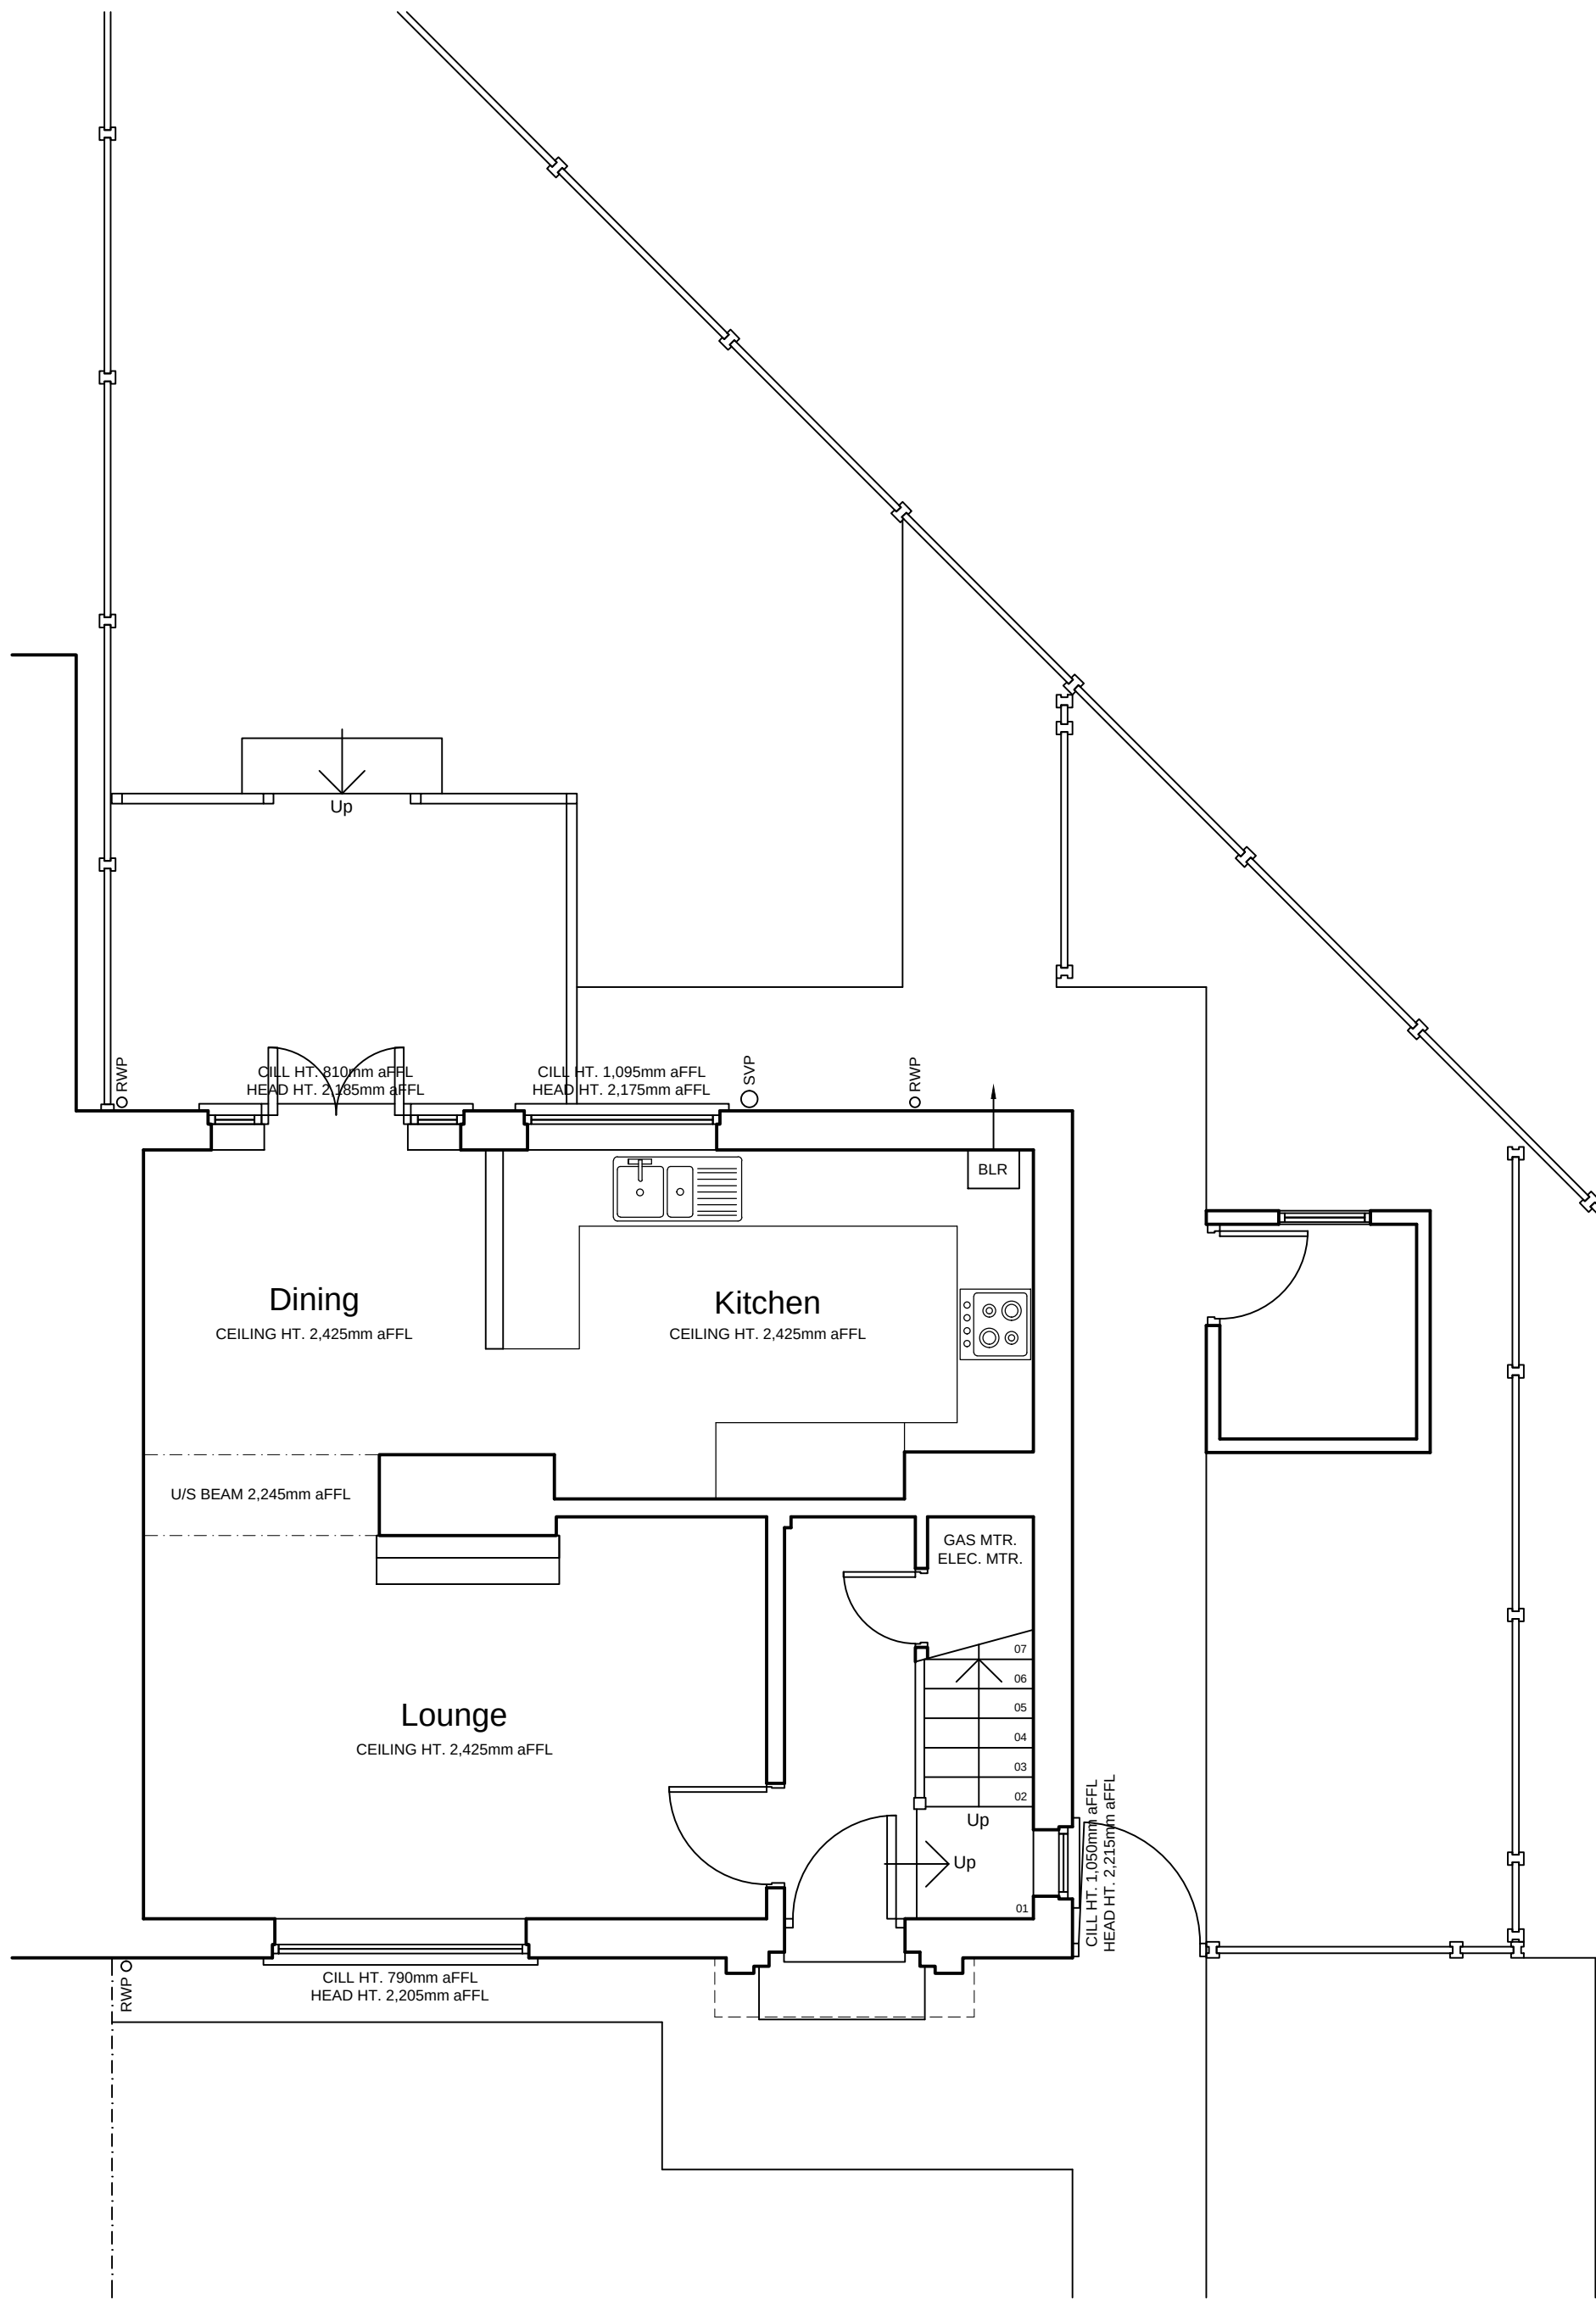

© Dickinson Waugh Architecture Ltd

Do not scale from this drawing

Dimensions are to be checked on site

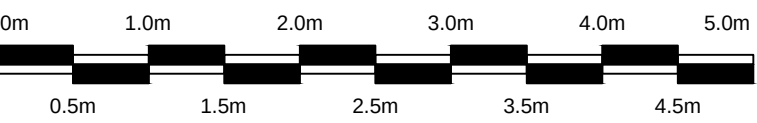

REVISIONS

Rev Description

Date

DICKINSON WAUGH

ARCHITECTURE

The Cart House, Hollins Farm, Twemlow Lane, Cranage, Cheshire, CW4 8GE

dwarchitecture.co.uk post@dwarchitecture.co.uk 01565 655830

Ms E Crompton,
2 Bibury Avenue,
Wythenshawe,
Manchester, M22 1RH

Single storey extension to side; and
and, porch to front

Existing plans and elevations

PLANNING CONSENT ONLY

PROJECT REF: 2616 DRAWING REF: PL2 SCALE: 1:50 DATE: 20/06/2022 SIZE: A1