




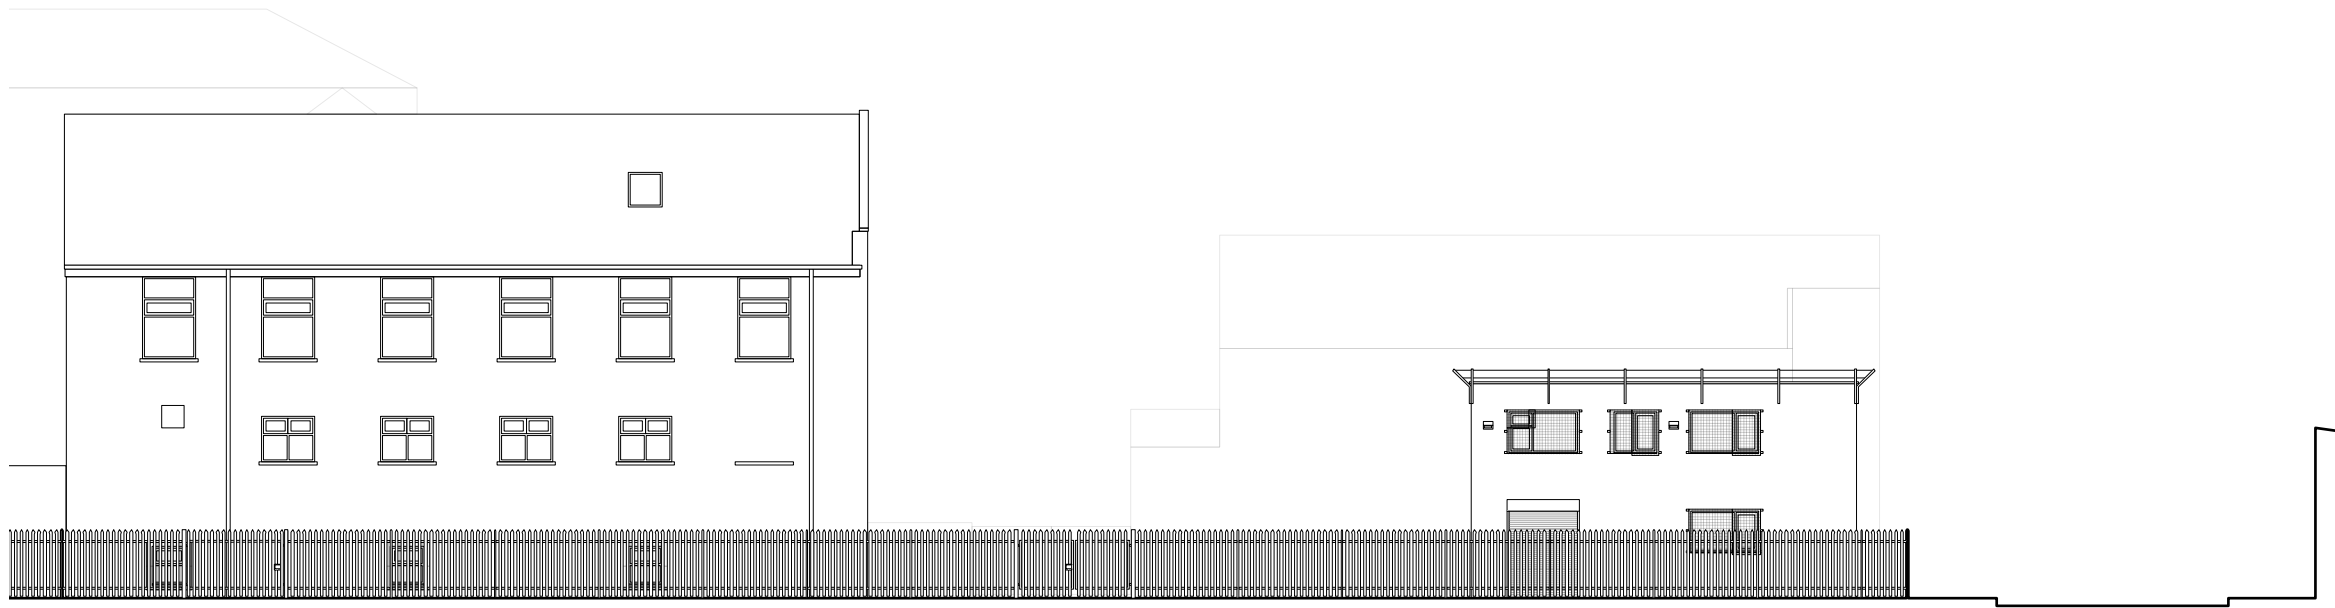

FRONT ELEVATION C-C'

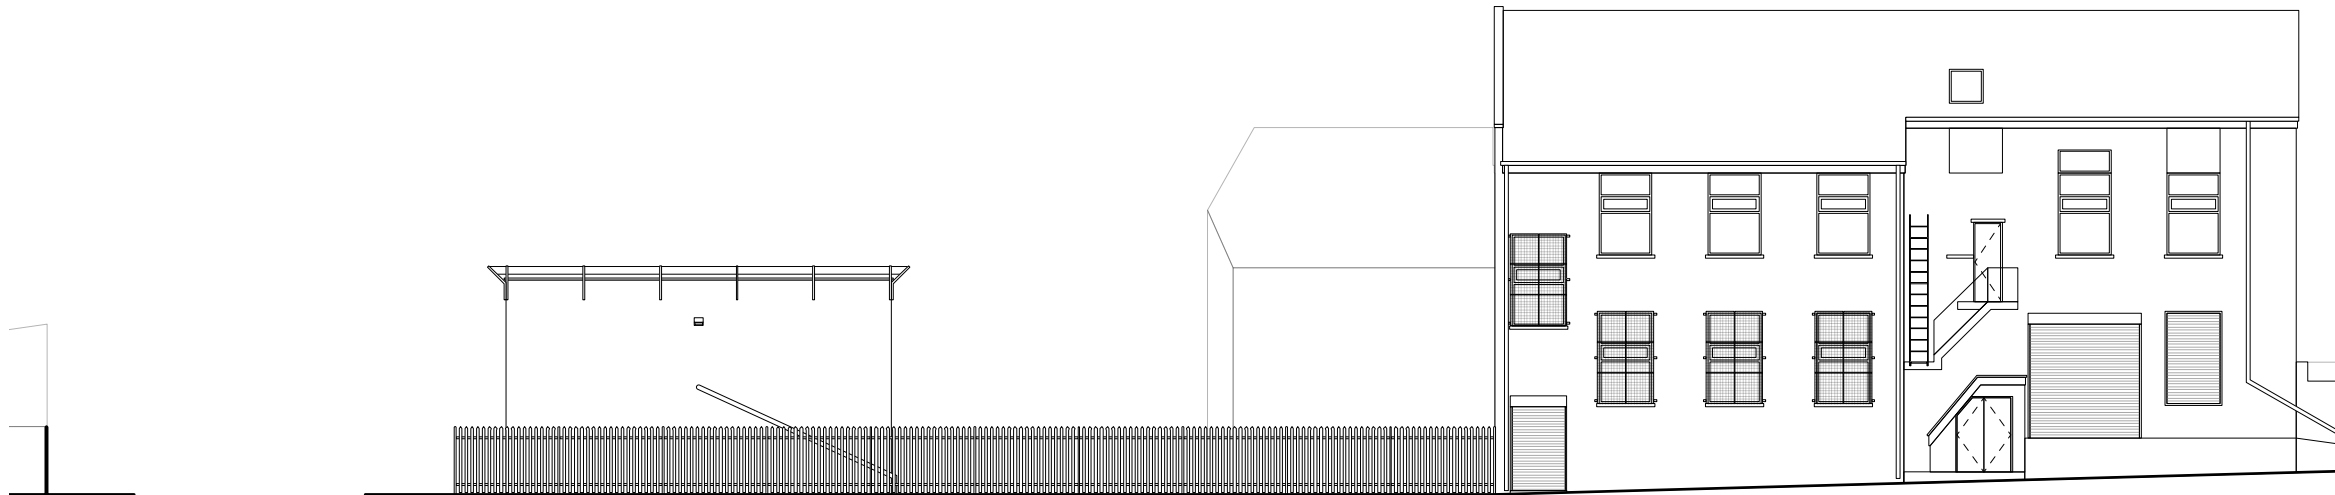

FRONT ELEVATION D-D'

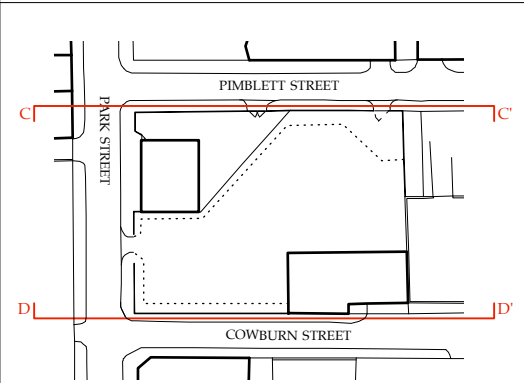

Rev*: First Issue

FOR: PLANNING
CHECKED BY: TW | DRAWN BY: AK

SCALE: 1:200

PAPER SIZE: A3

JOB: PARK STREET 495 - Containers

C-0.202_Rev

FIRST ISSUE: 15.02.22

EXISTING ELEVATIONS - 02