




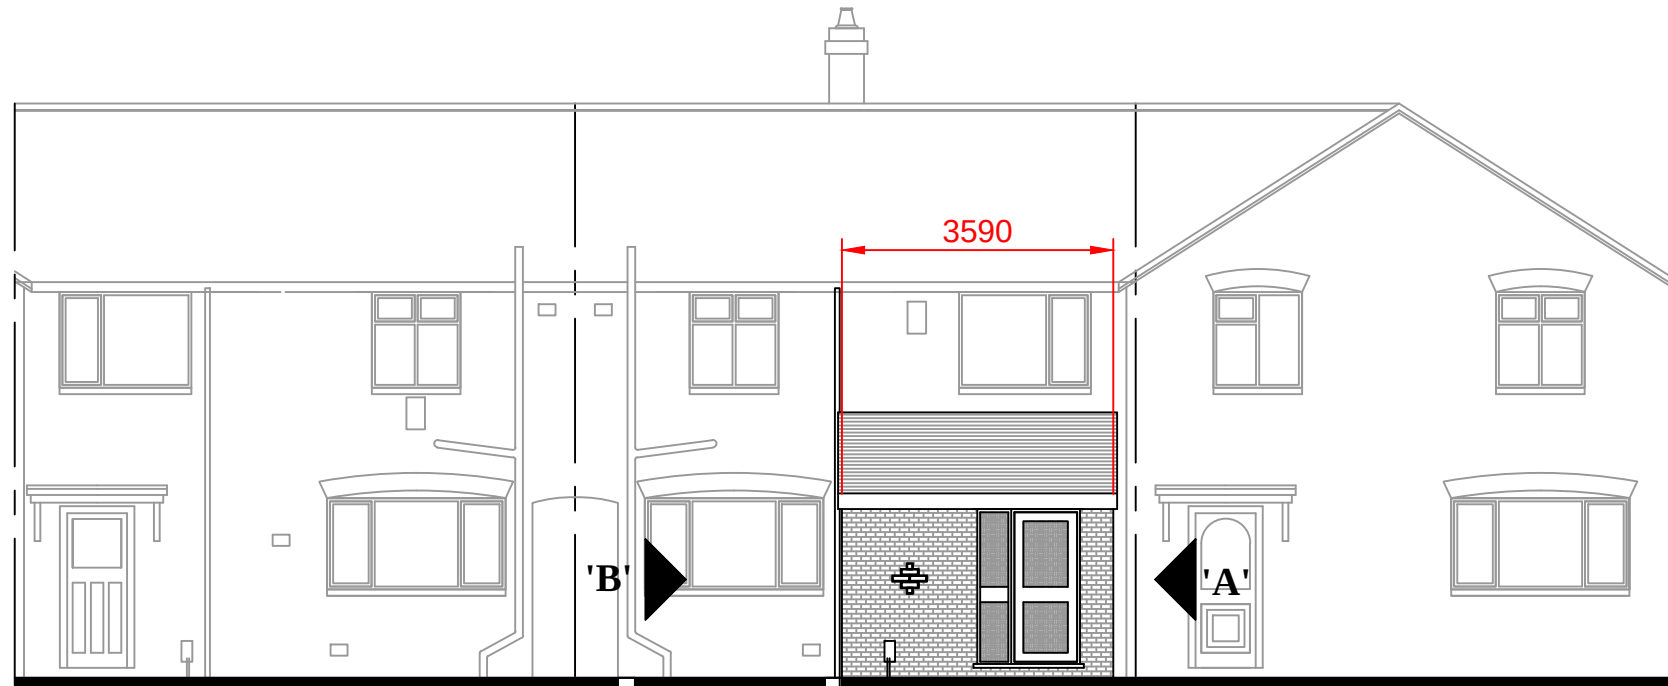


PROPOSED FRONT ELEVATION

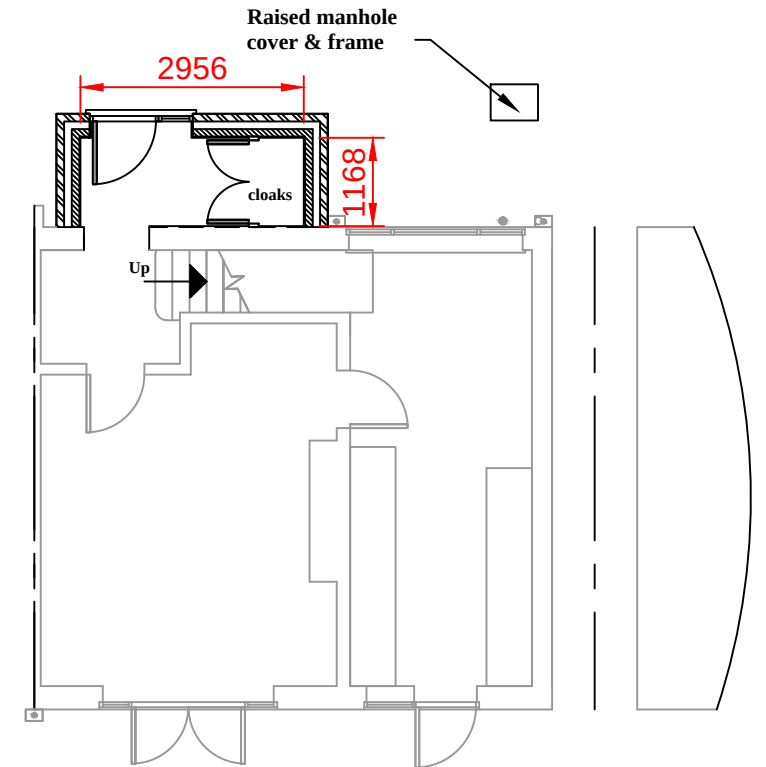

PROPOSED GROUND FLOOR PLAN

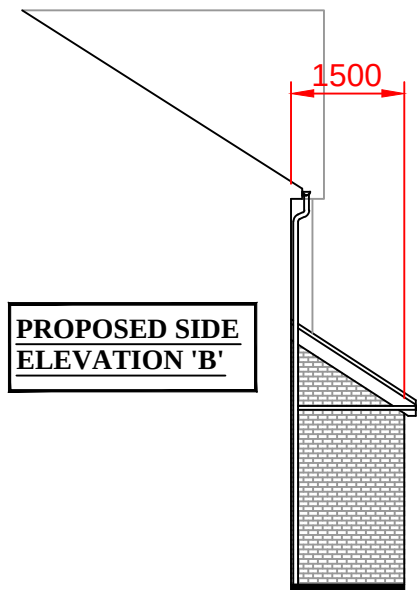


PROPOSED SIDE ELEVATION 'B'

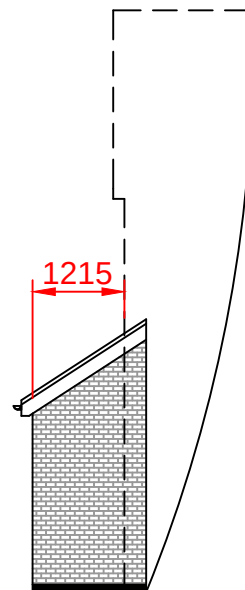

PROPOSED SIDE ELEVATION 'A'

NOTE ALL NEW EXTERNAL BUILDING MATERIALS MUST MATCH THE EXISTING MAINHOUSE FOR TYPE COLOUR TEXTURE AND WHERE POSSIBLE MANUFACTURE OR BE AS CLOSE AS PRACTICALLY POSSIBLE

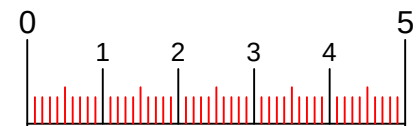

SCALE BAR : METRES

x	xxx	xxx	xx/xx/xx
Rev	Description	By	Date
Initial Issue: xx/xx/xx			

Project Title:	PROPOSED EXTENSION		
Project Address:	40 EMERY AVENUE MANCHESTER M21 7LF		
Drawn by: DAC	Checked by: DAC		
Date: 10/05/22	Scale: 1:100 @ A3		

DAC Designs	
100 Cromwell Road Stretford Manchester M32 8QL	
Tel:- 0161 865 9340 Mob:- 07857 656 323	
Drawing No. 10-05-22-2	Revision -