
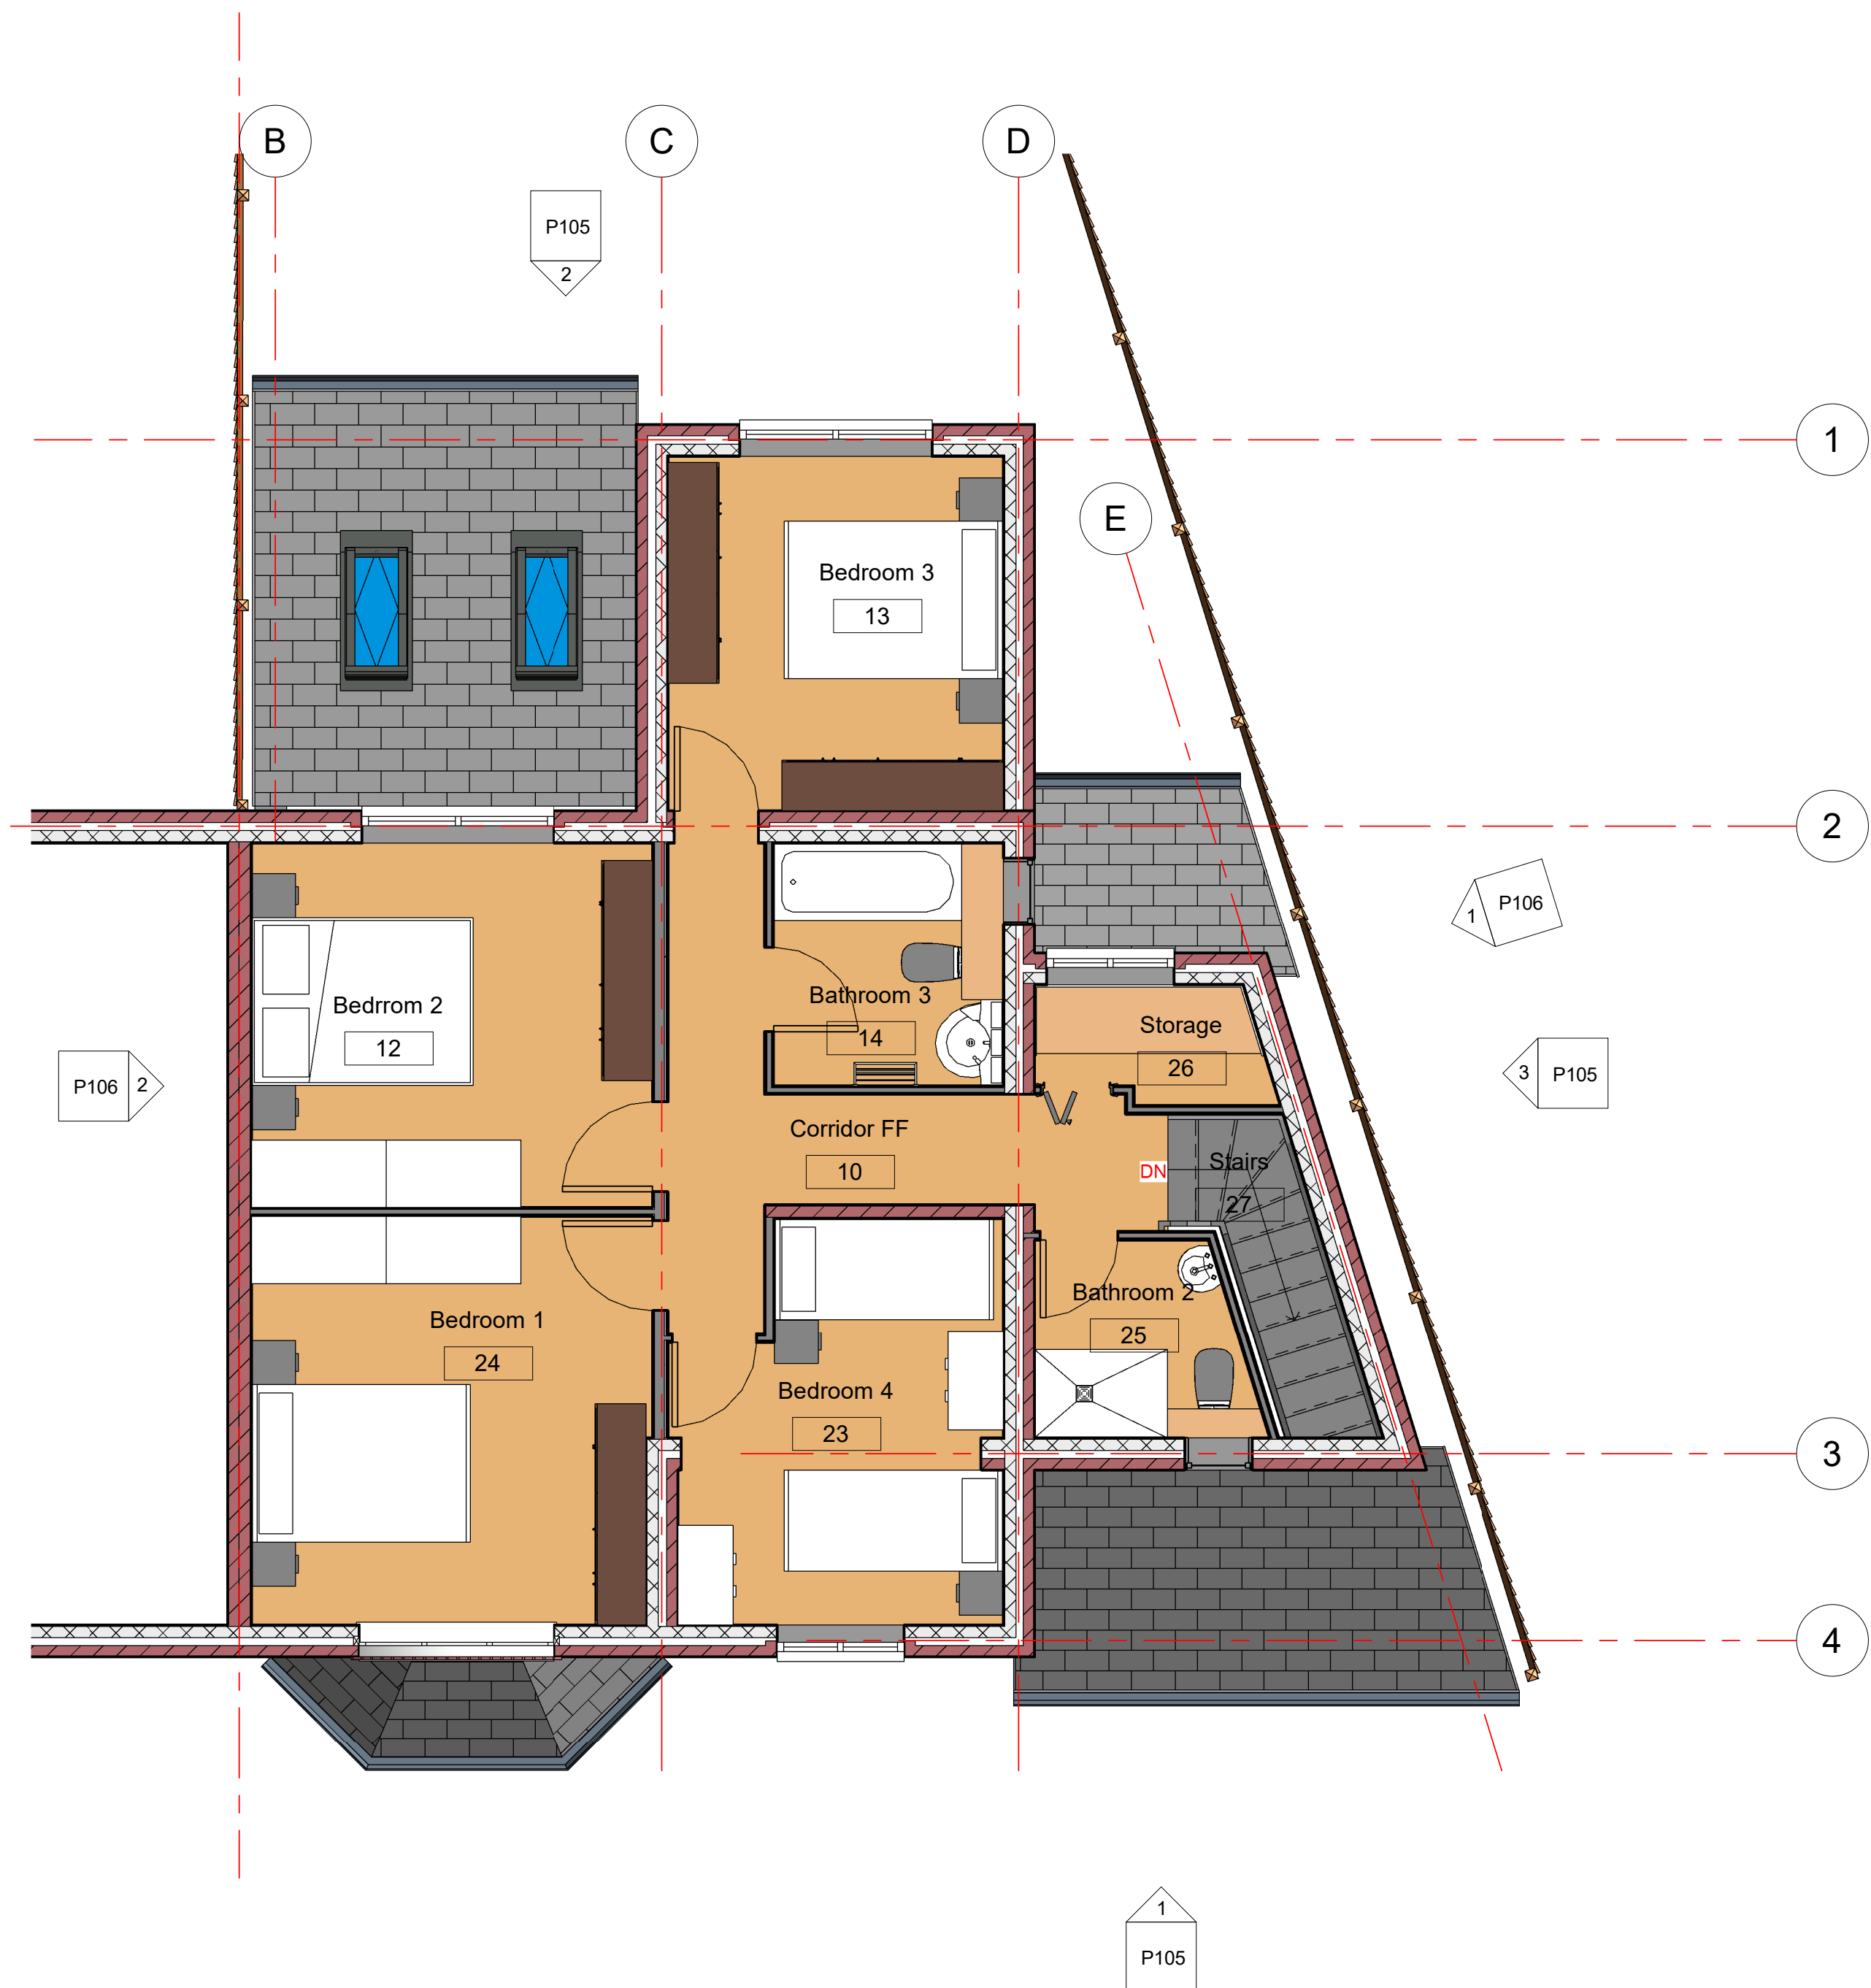


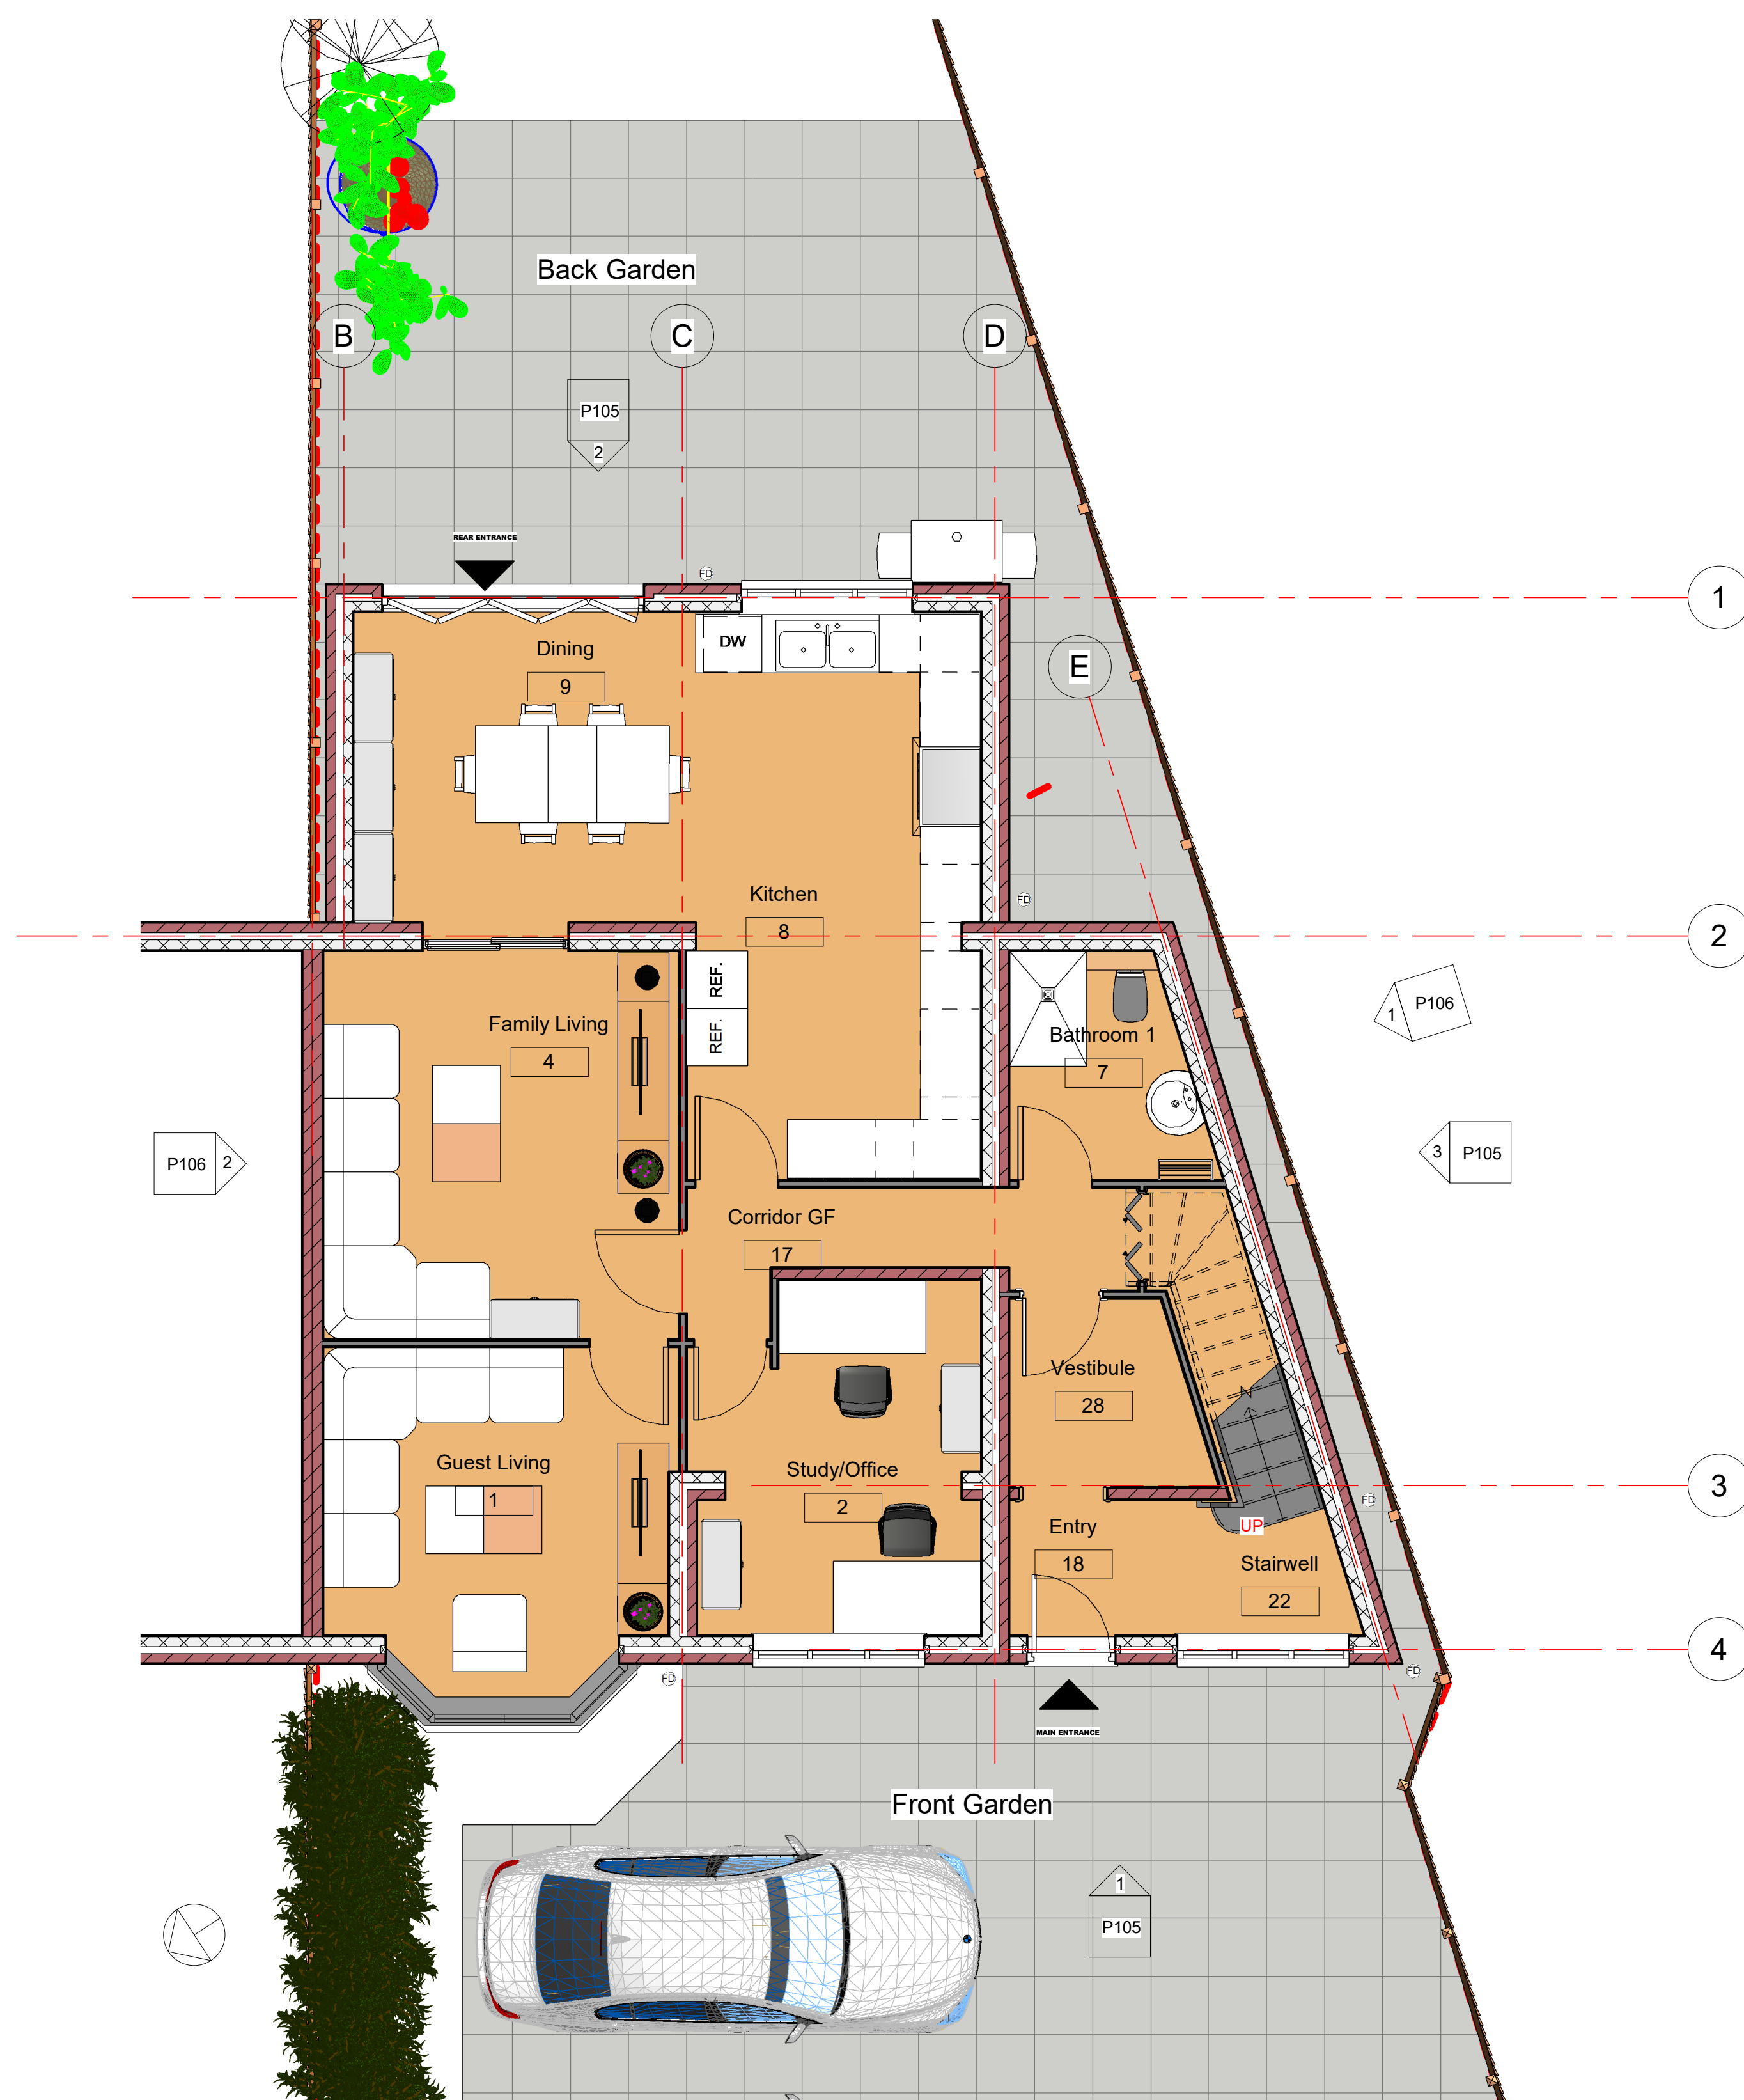


NOTES

Copyright in this drawing remains with AECDesign. Do not scale from this drawing, work to figured dimensions. Check all dimensions on-site. In the event of any discrepancy, please refer query to AECDesign.

[illegible]

Revision

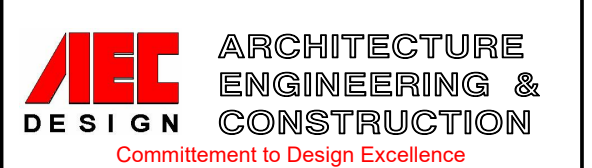

Contact:
Tel: 07424723798
Email: aecdesign.co.uk@outlook.com
www.aecdesign.co.uk

Project Name
**House Front, Side and Rear Ground
and First Floor Extension**

Project No.	AECD M20 1BU 2022 0001
-------------	-------------------------------

Drawing No.	M201BU 2022 P103 01
-------------	---------------------

Date	Issue Date	Drawn-by	AECDesign
------	------------	----------	-----------

Status	Proposal	Checked by	AECDesign
--------	----------	------------	-----------

Sheet Size	A1	Approved by	AECDesign
------------	-----------	-------------	------------------

Sheet Name **Floor Plans (Furniture)**

Scale	1 : 50
-------	--------

Client Name	Khaled Muwahed
-------------	----------------

Project Address	Sheet No.
-----------------	-----------

4/9 Princess Road Manchester M20 1BU	P103
--	------