




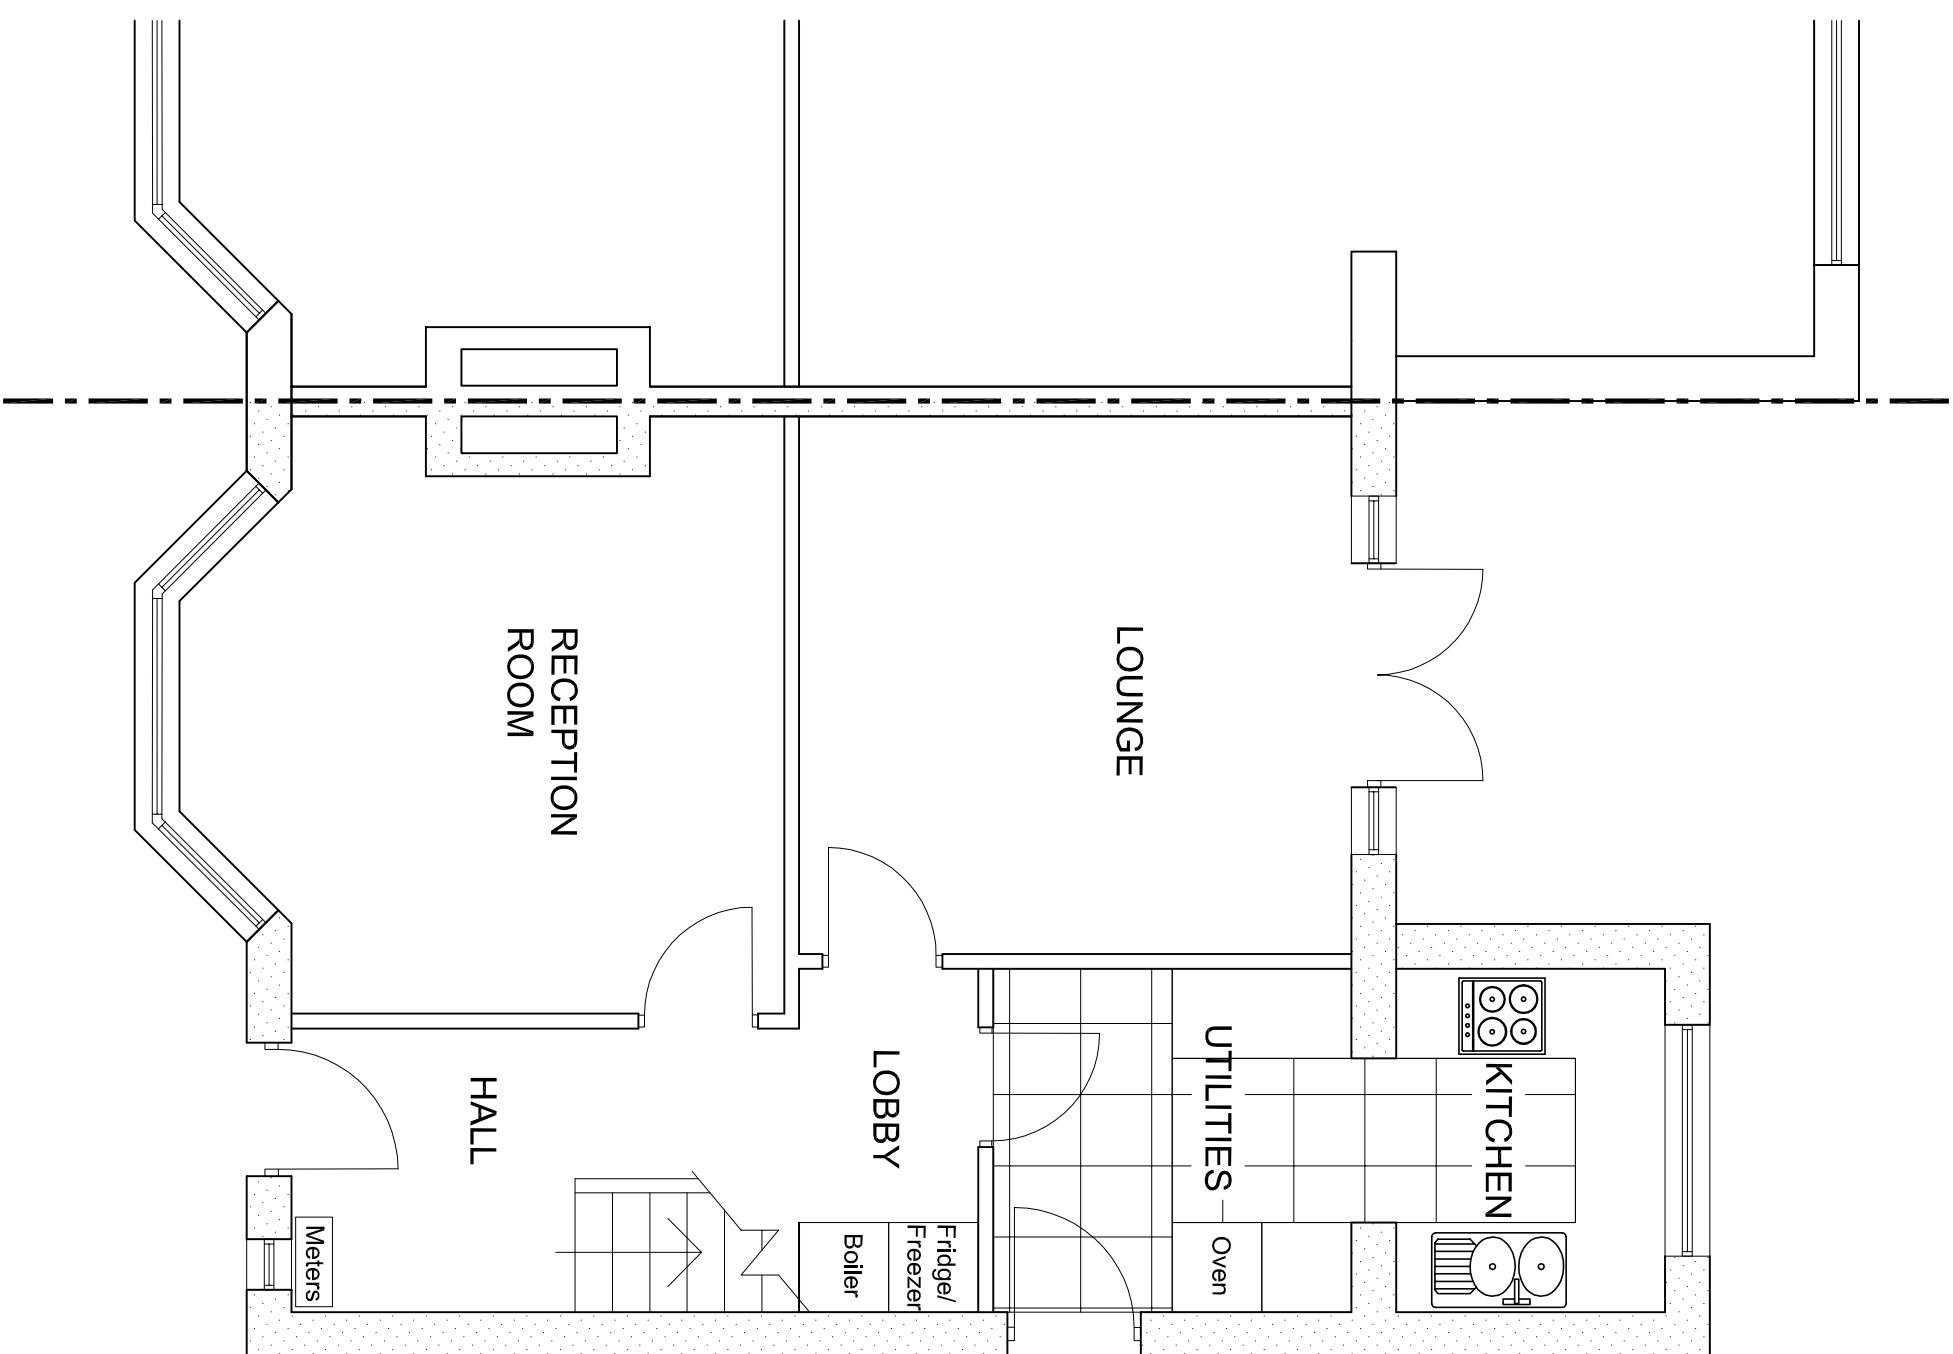


GROUND FLOOR PLAN

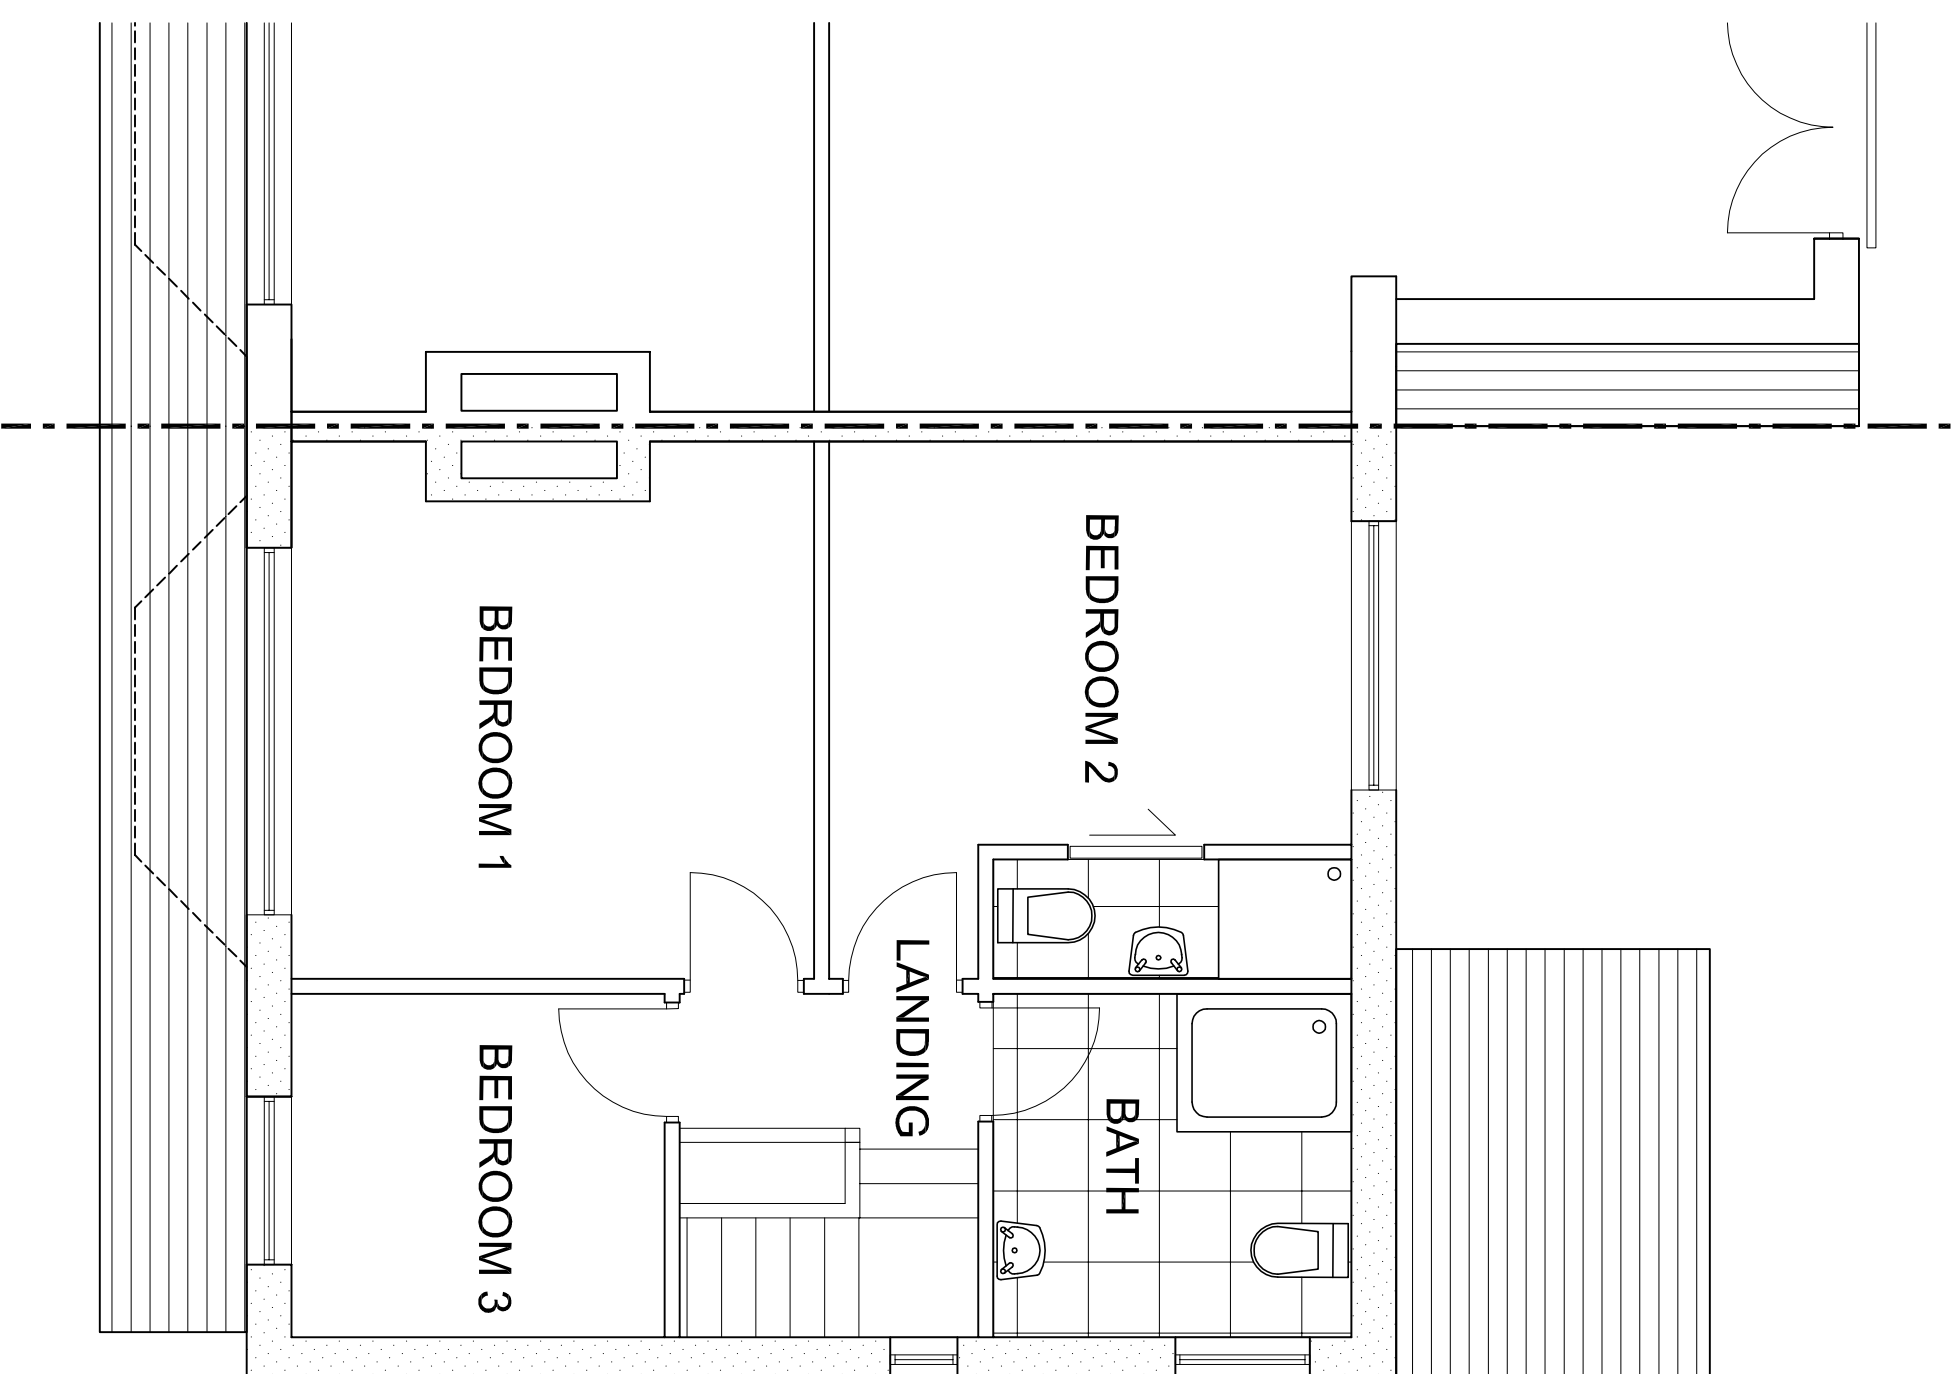

FIRST FLOOR PLAN

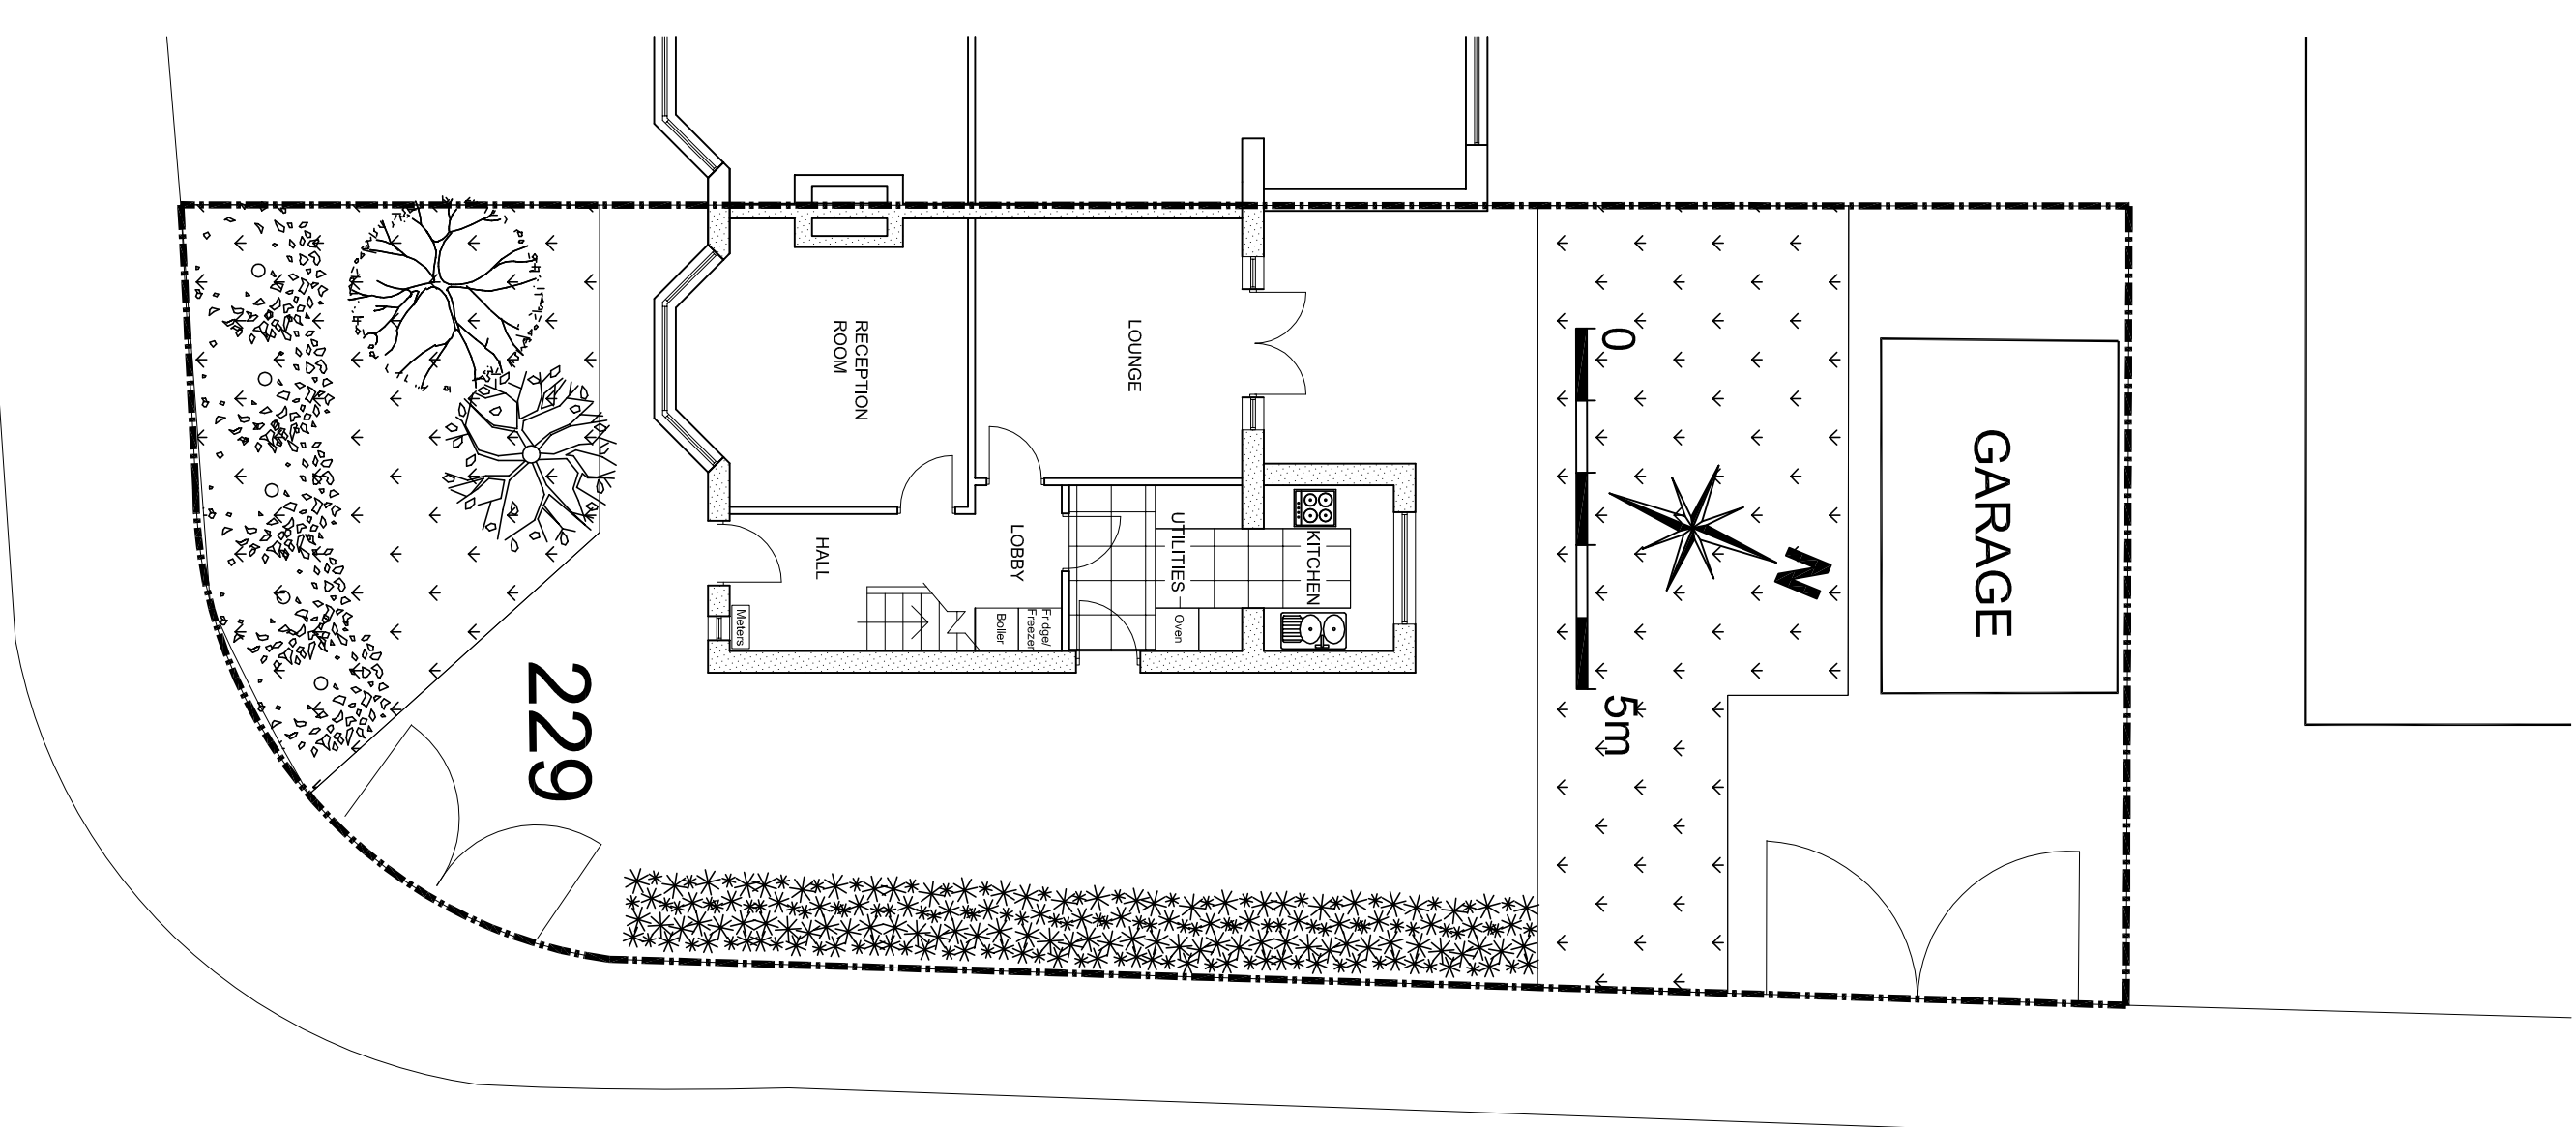

EXISTING SITE PLAN
SCALE 1:100 @A1

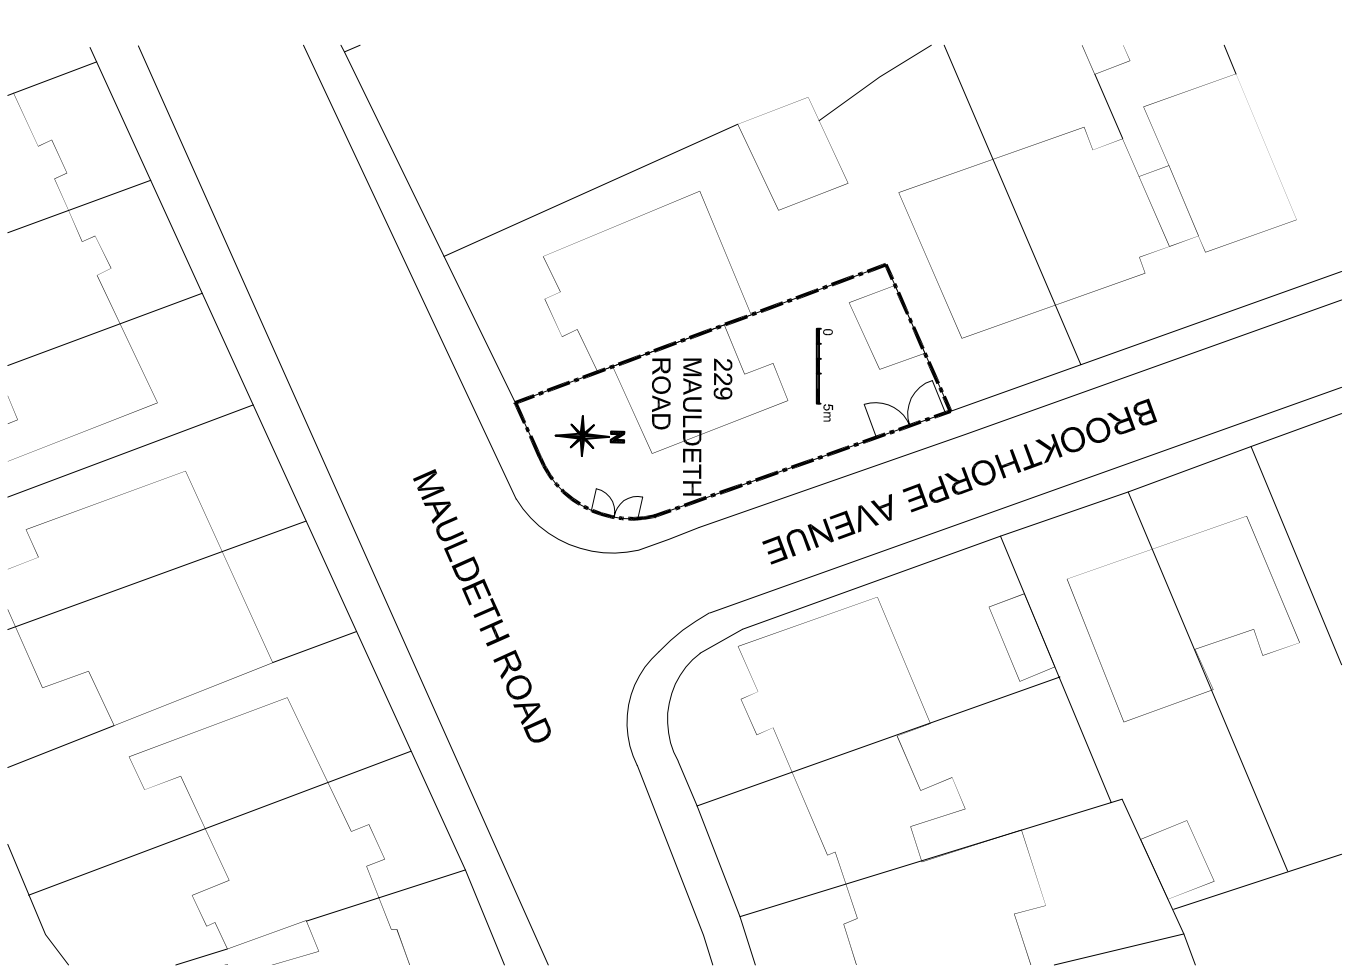

BLOCK PLAN
SCALE 1:500 @A1

REV:	DATE:	DETAILS:
------	-------	----------

**BM ARCHITECTURAL DESIGNS,
128 GLOSSOP ROAD,
MARPLE BRIDGE,
STOCKPORT
TEL: 07415 493002**

email- benjamin.maguire10@gmail.com

Project: PROPOSED CHANGE OF USE AT
229 MAULDETH ROAD, BURRIDGE,
MANCHESTER M19 1AB

Title: EXISTING LAYOUT- SITE PLAN, PLANS
AND BLOCK PLAN

Client: MS. ASFA SONI

Scale: 1:50 @A1 Date: 12/2021 Drawn: BM

Status: **PLANNING**

Drawing no: BM/1221/MAULD/PL1 Rev: