



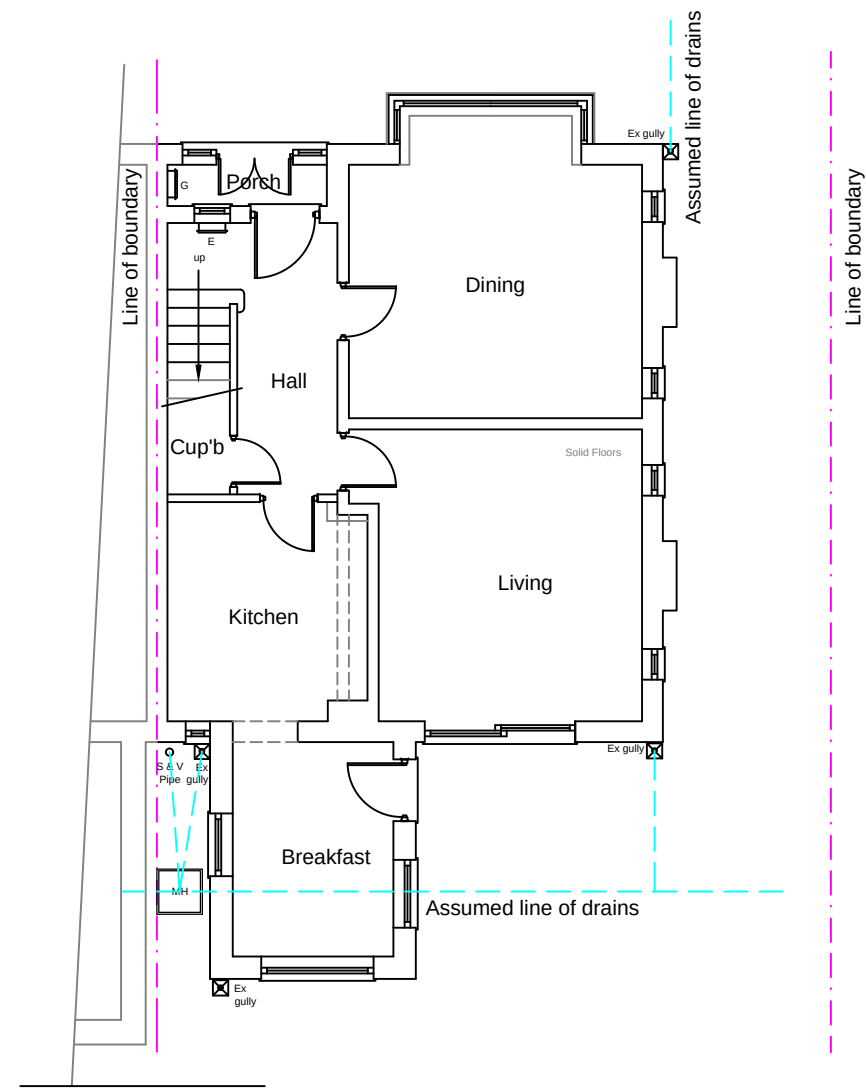


Existing Ground Floor Plan

1:100

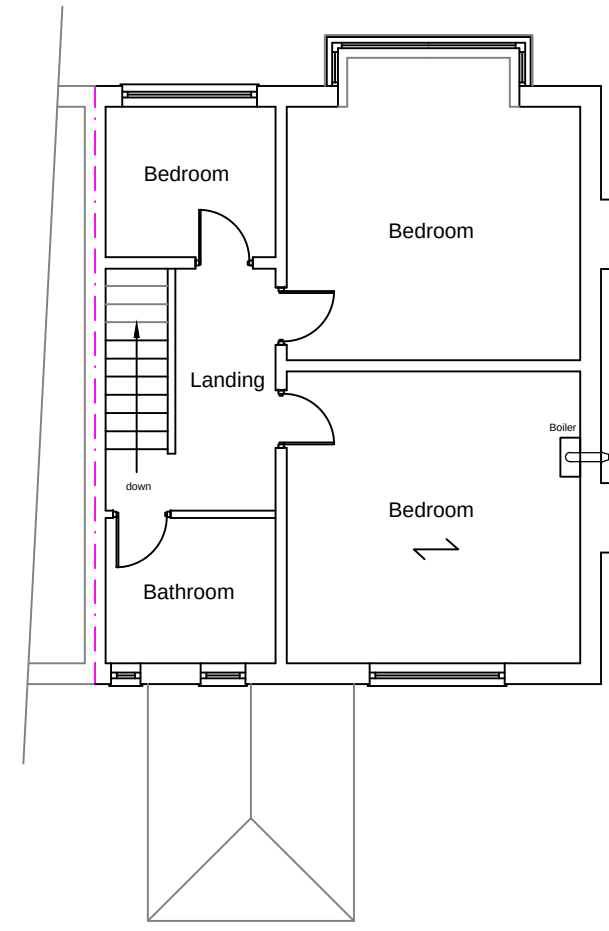

Existing First Floor Plan

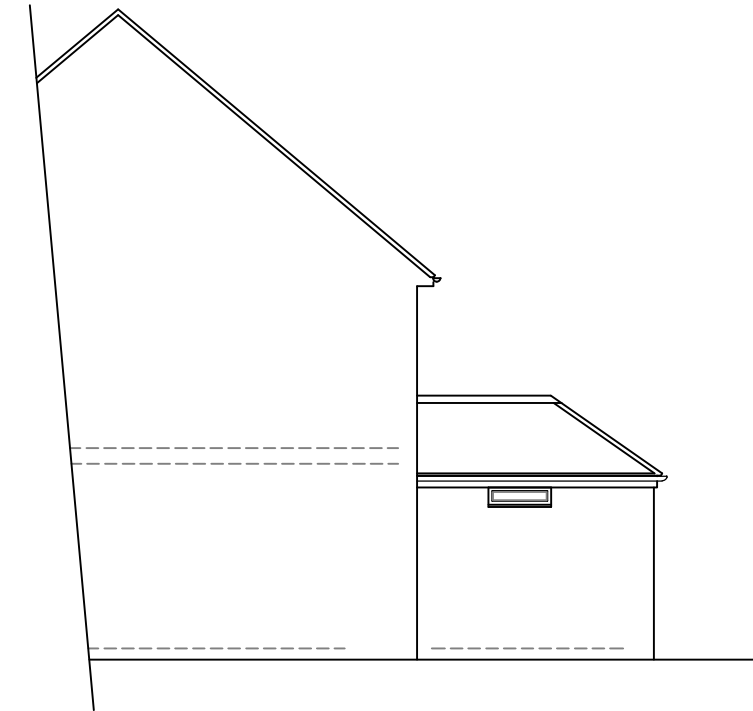

Existing Side Elevation




Existing Rear Elevation

1:100




Existing Side Elevation

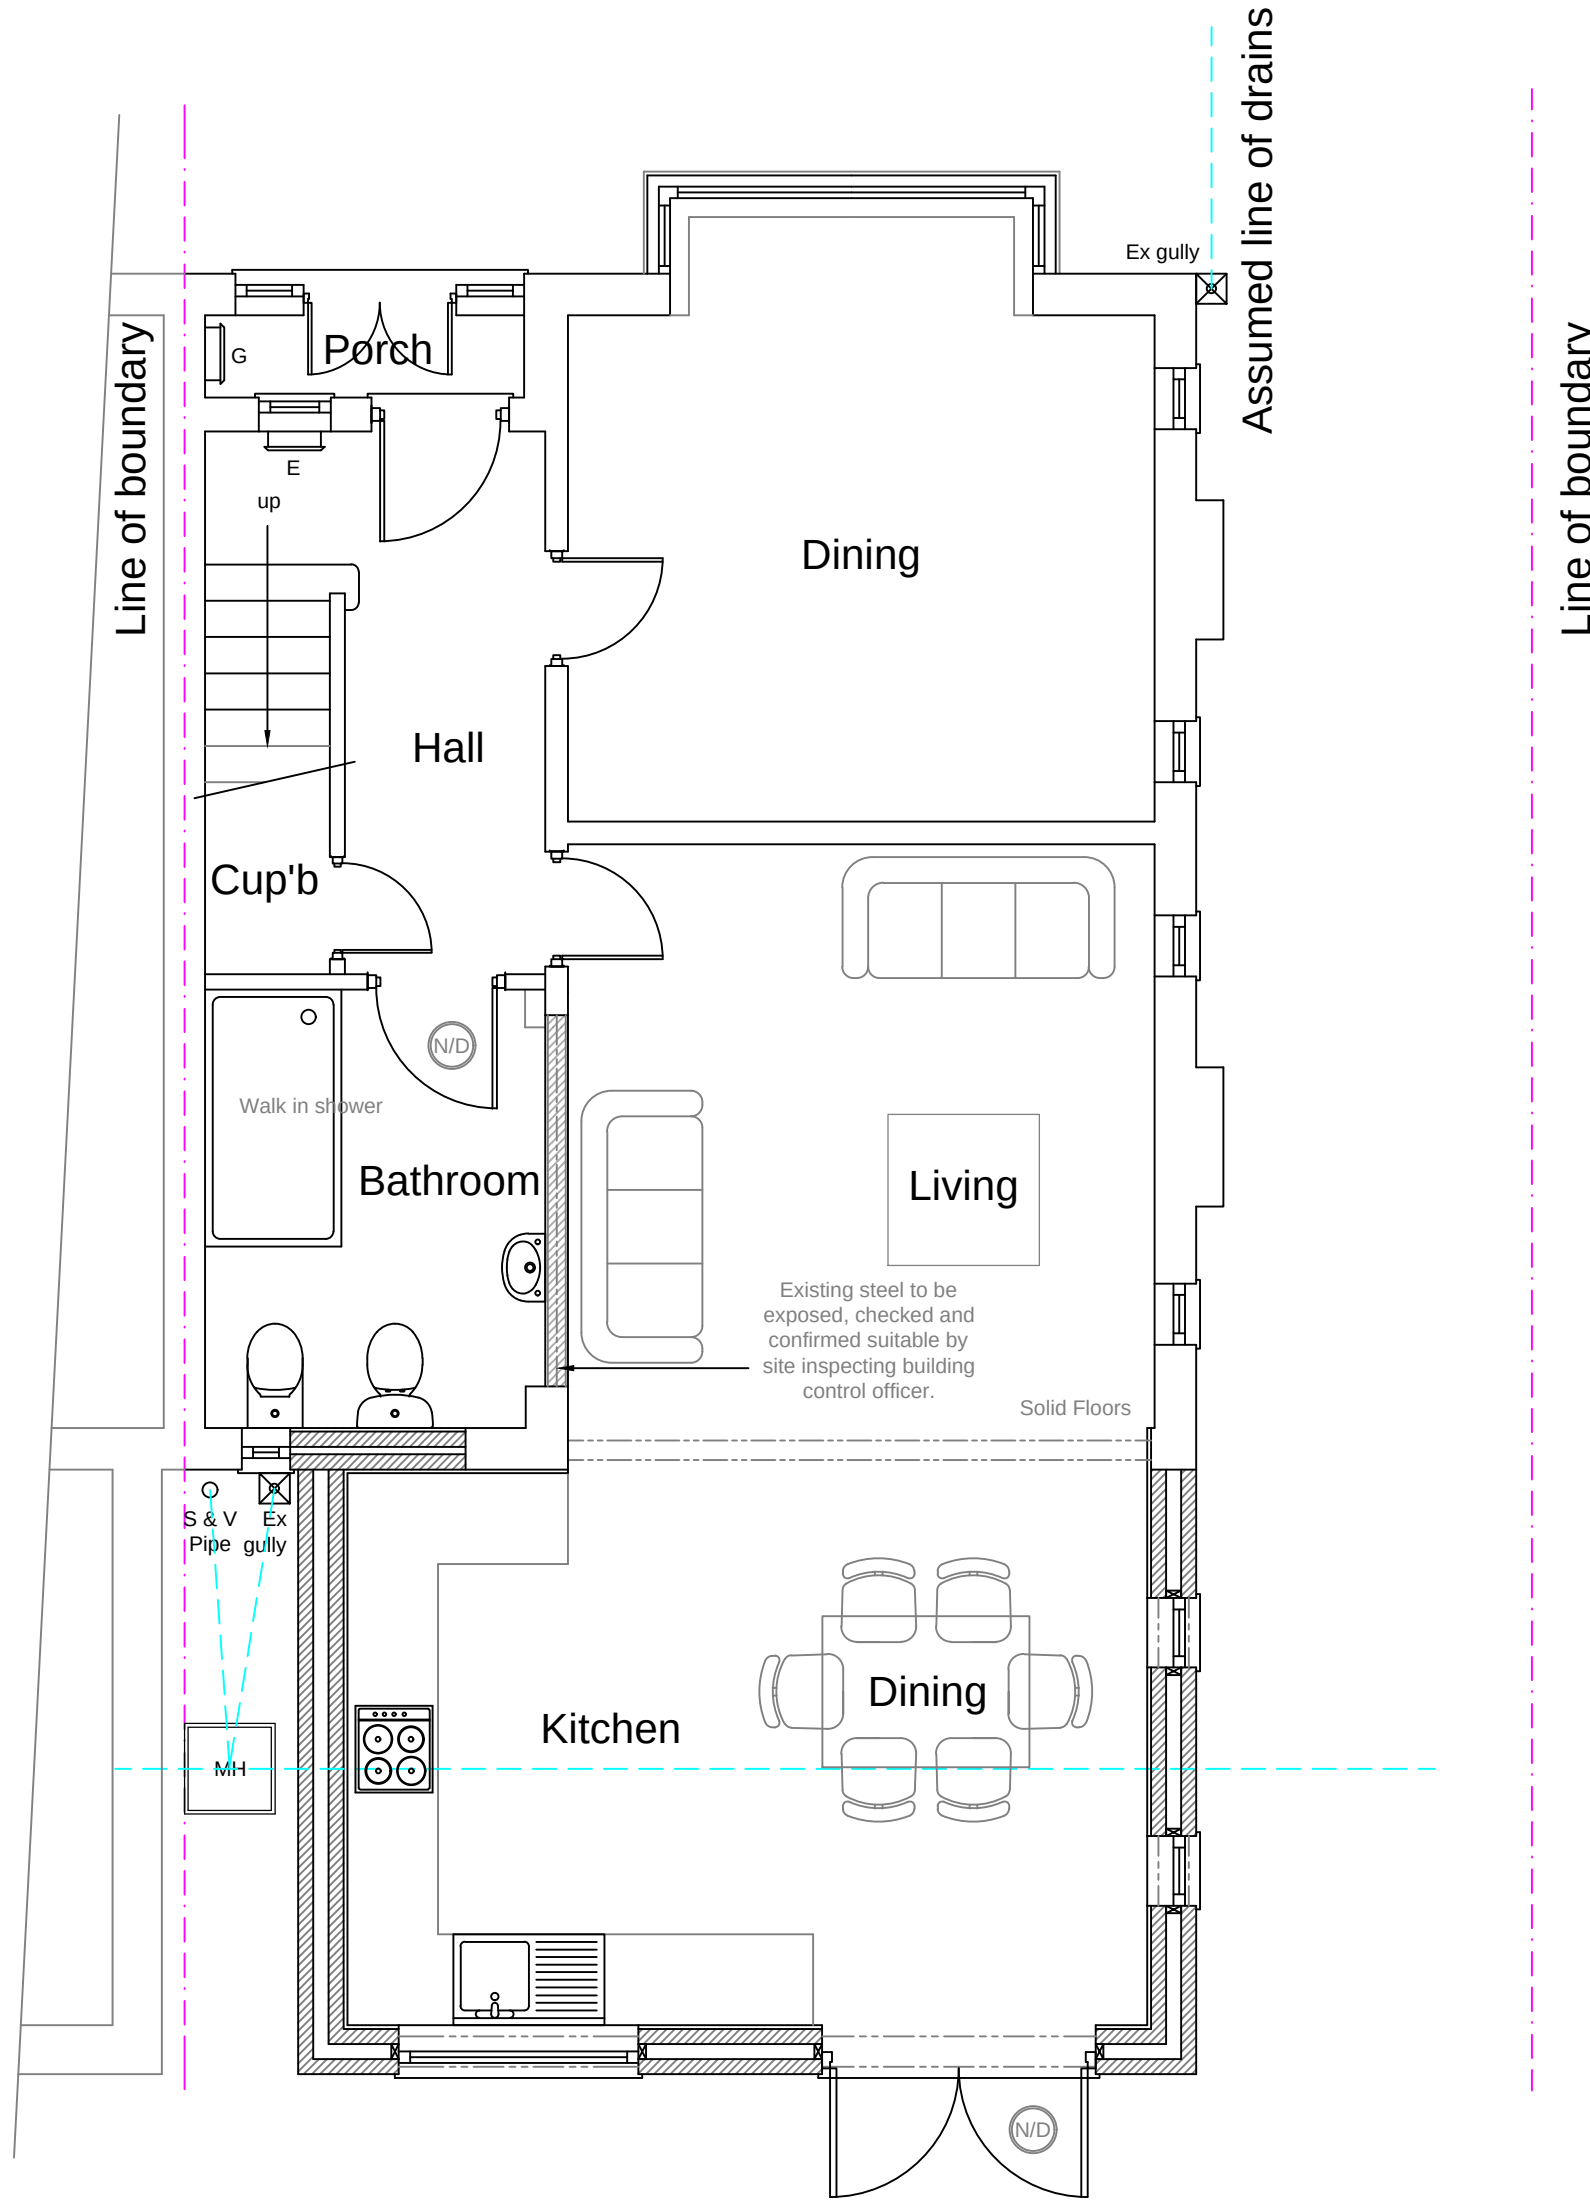


Proposed Ground Floor Plan


1:50

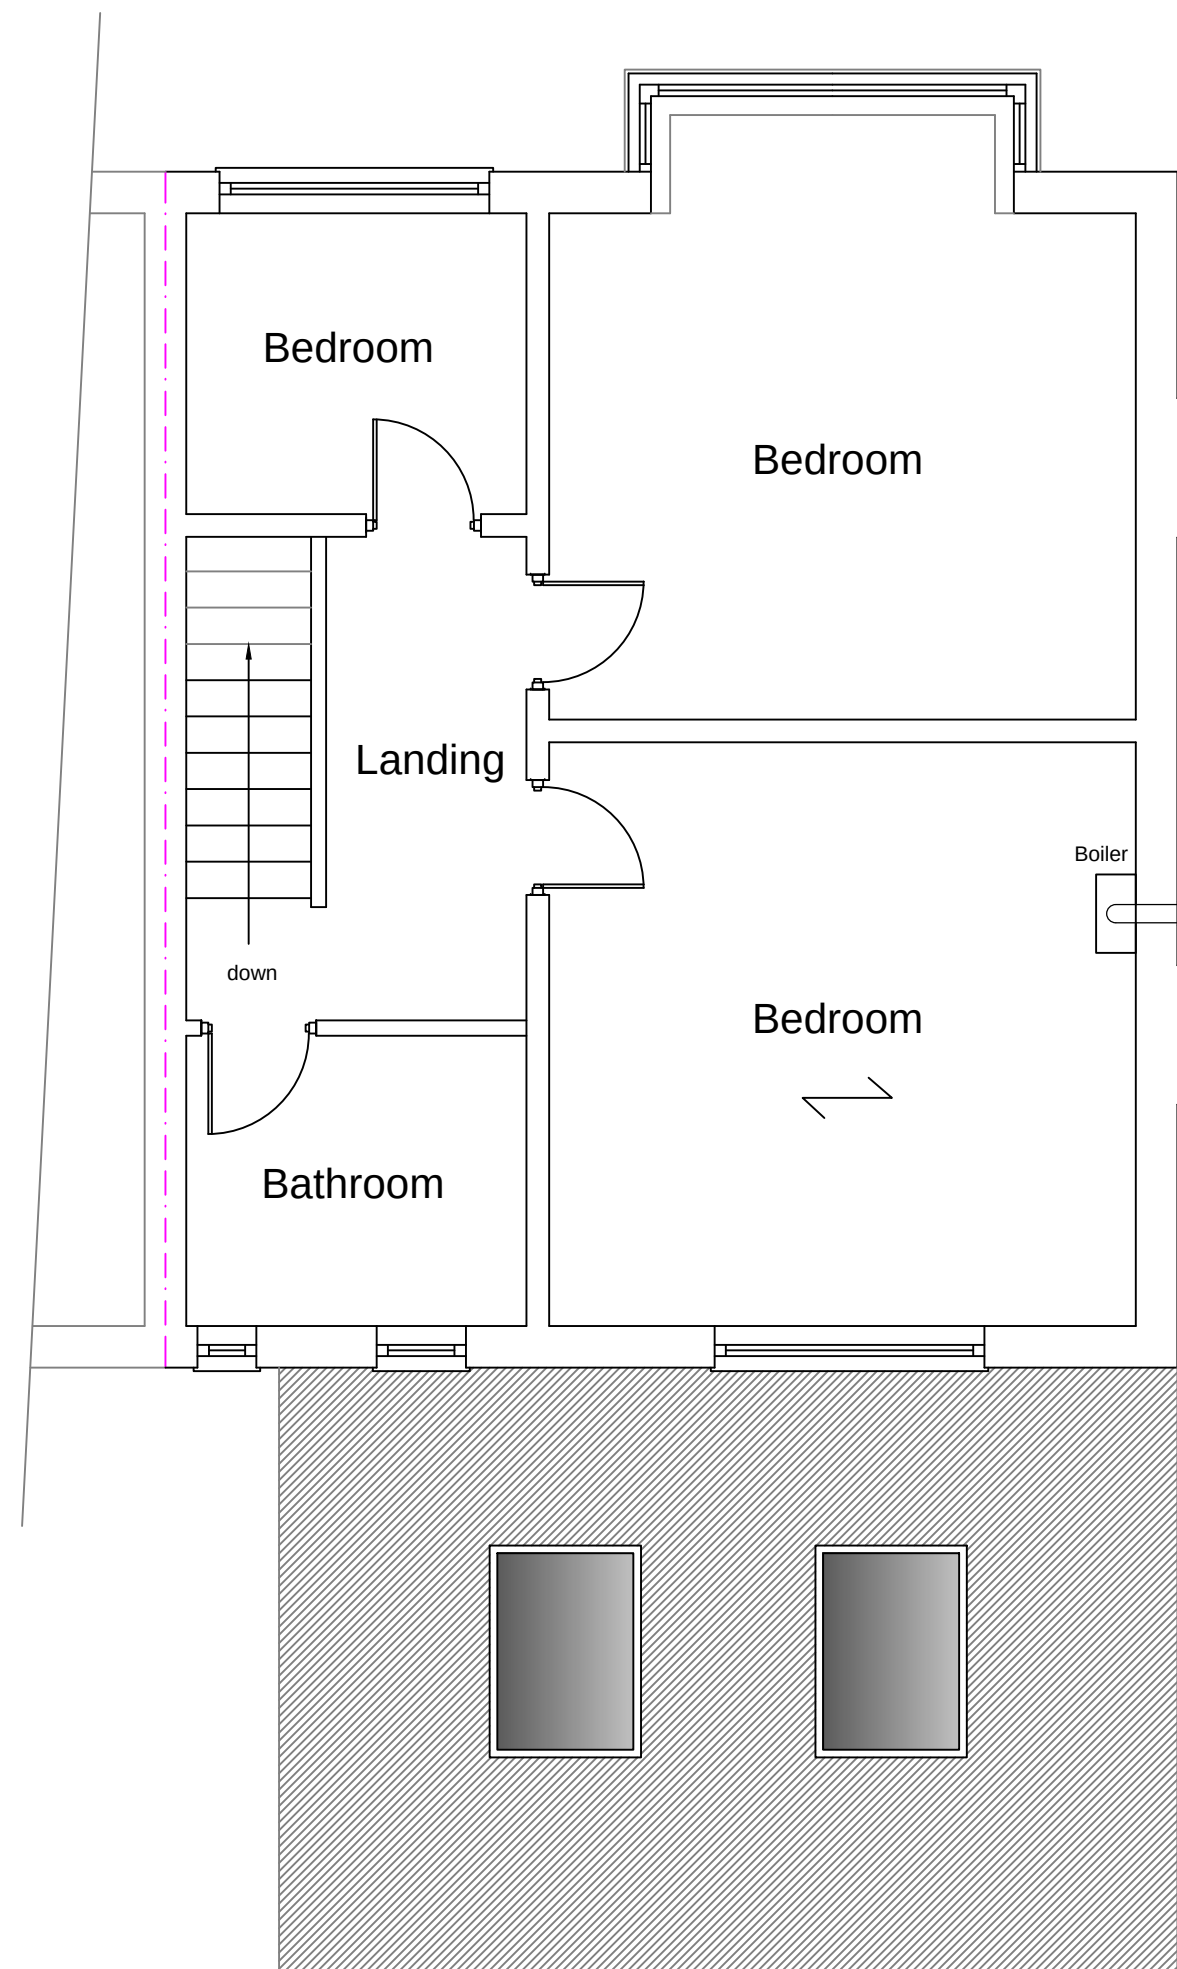

Proposed First Floor Plan

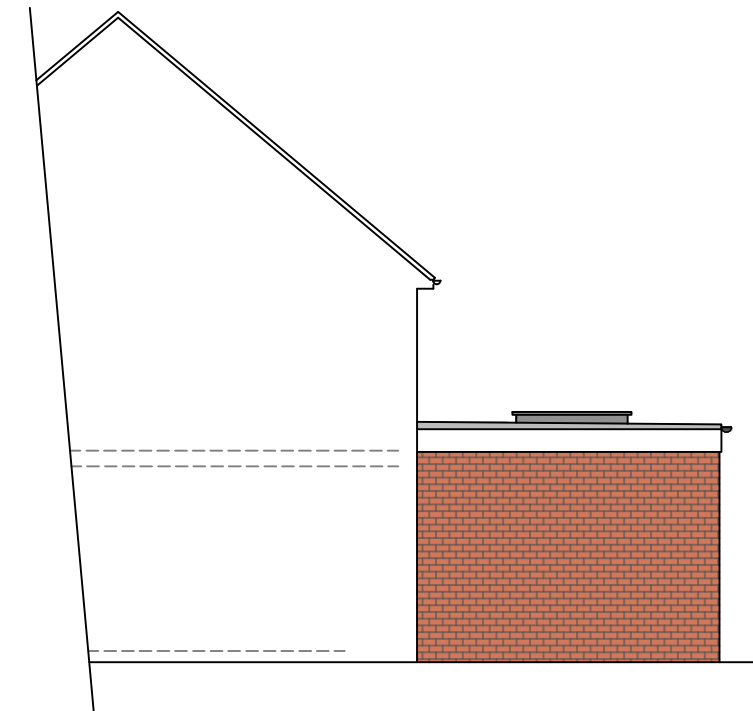


Proposed Side Elevation

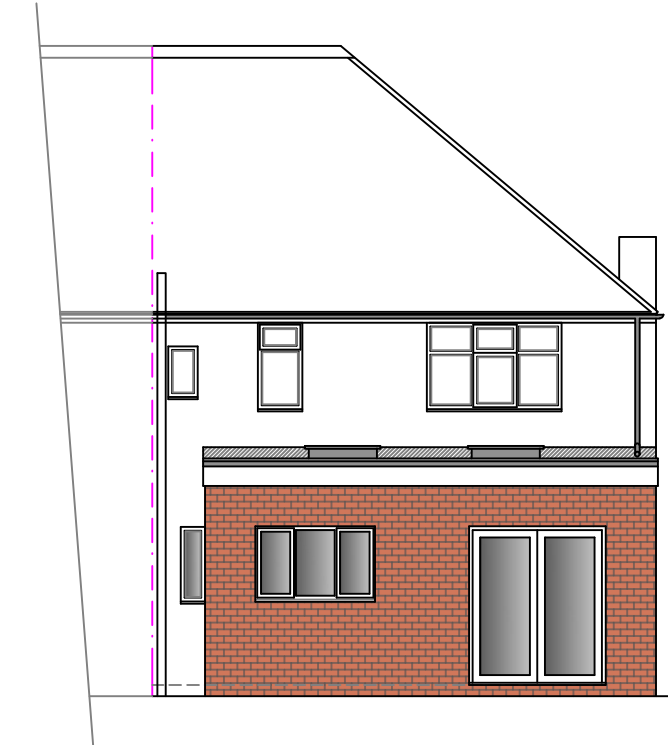

Proposed Rear Elevation

1:100

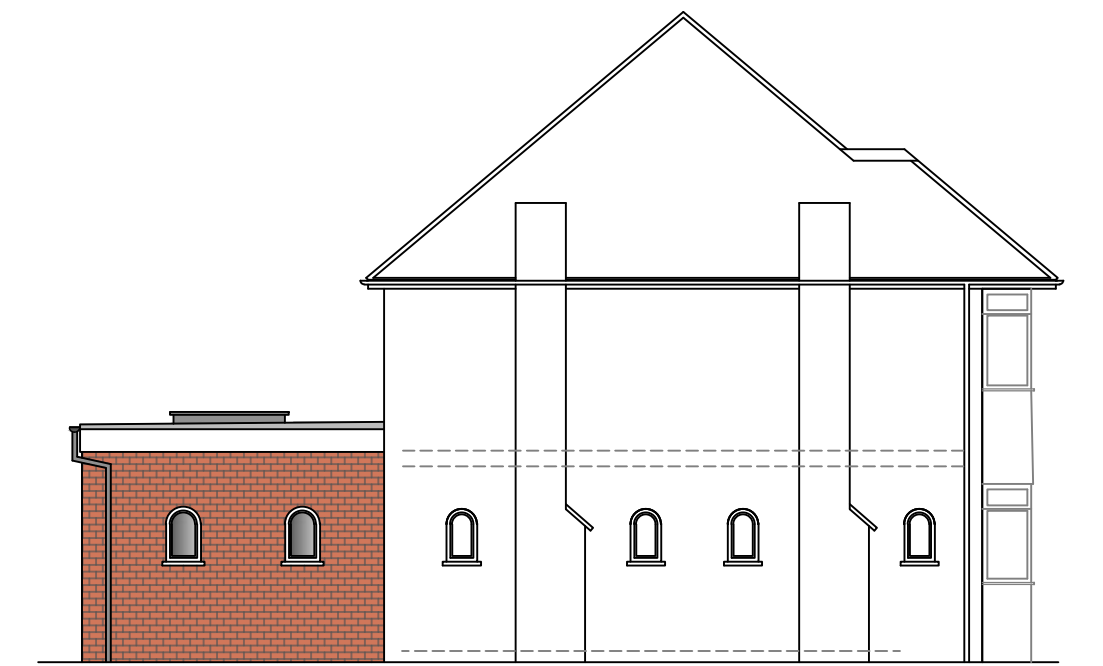

Proposed Side Elevation

Stage :-				Householder Planning			
Project Title :- Proposed Single Storey Rear Extension							
Drawing Title :- Existing & Proposed Plans & Elevations							
Client :- Mr & Mrs Greenbaum							
Drwg No :-				Date :-		Rev :-	
07/22/90		1 of 2		July '22			
Scale :-				Drawn:-		Checked :-	
1:100 & 1:50@A1				SCM			
Site Address :- 12 Moorland Rd, Didsbury, Manchester, M20 6BD							