



COMMERCIAL BIN STORE

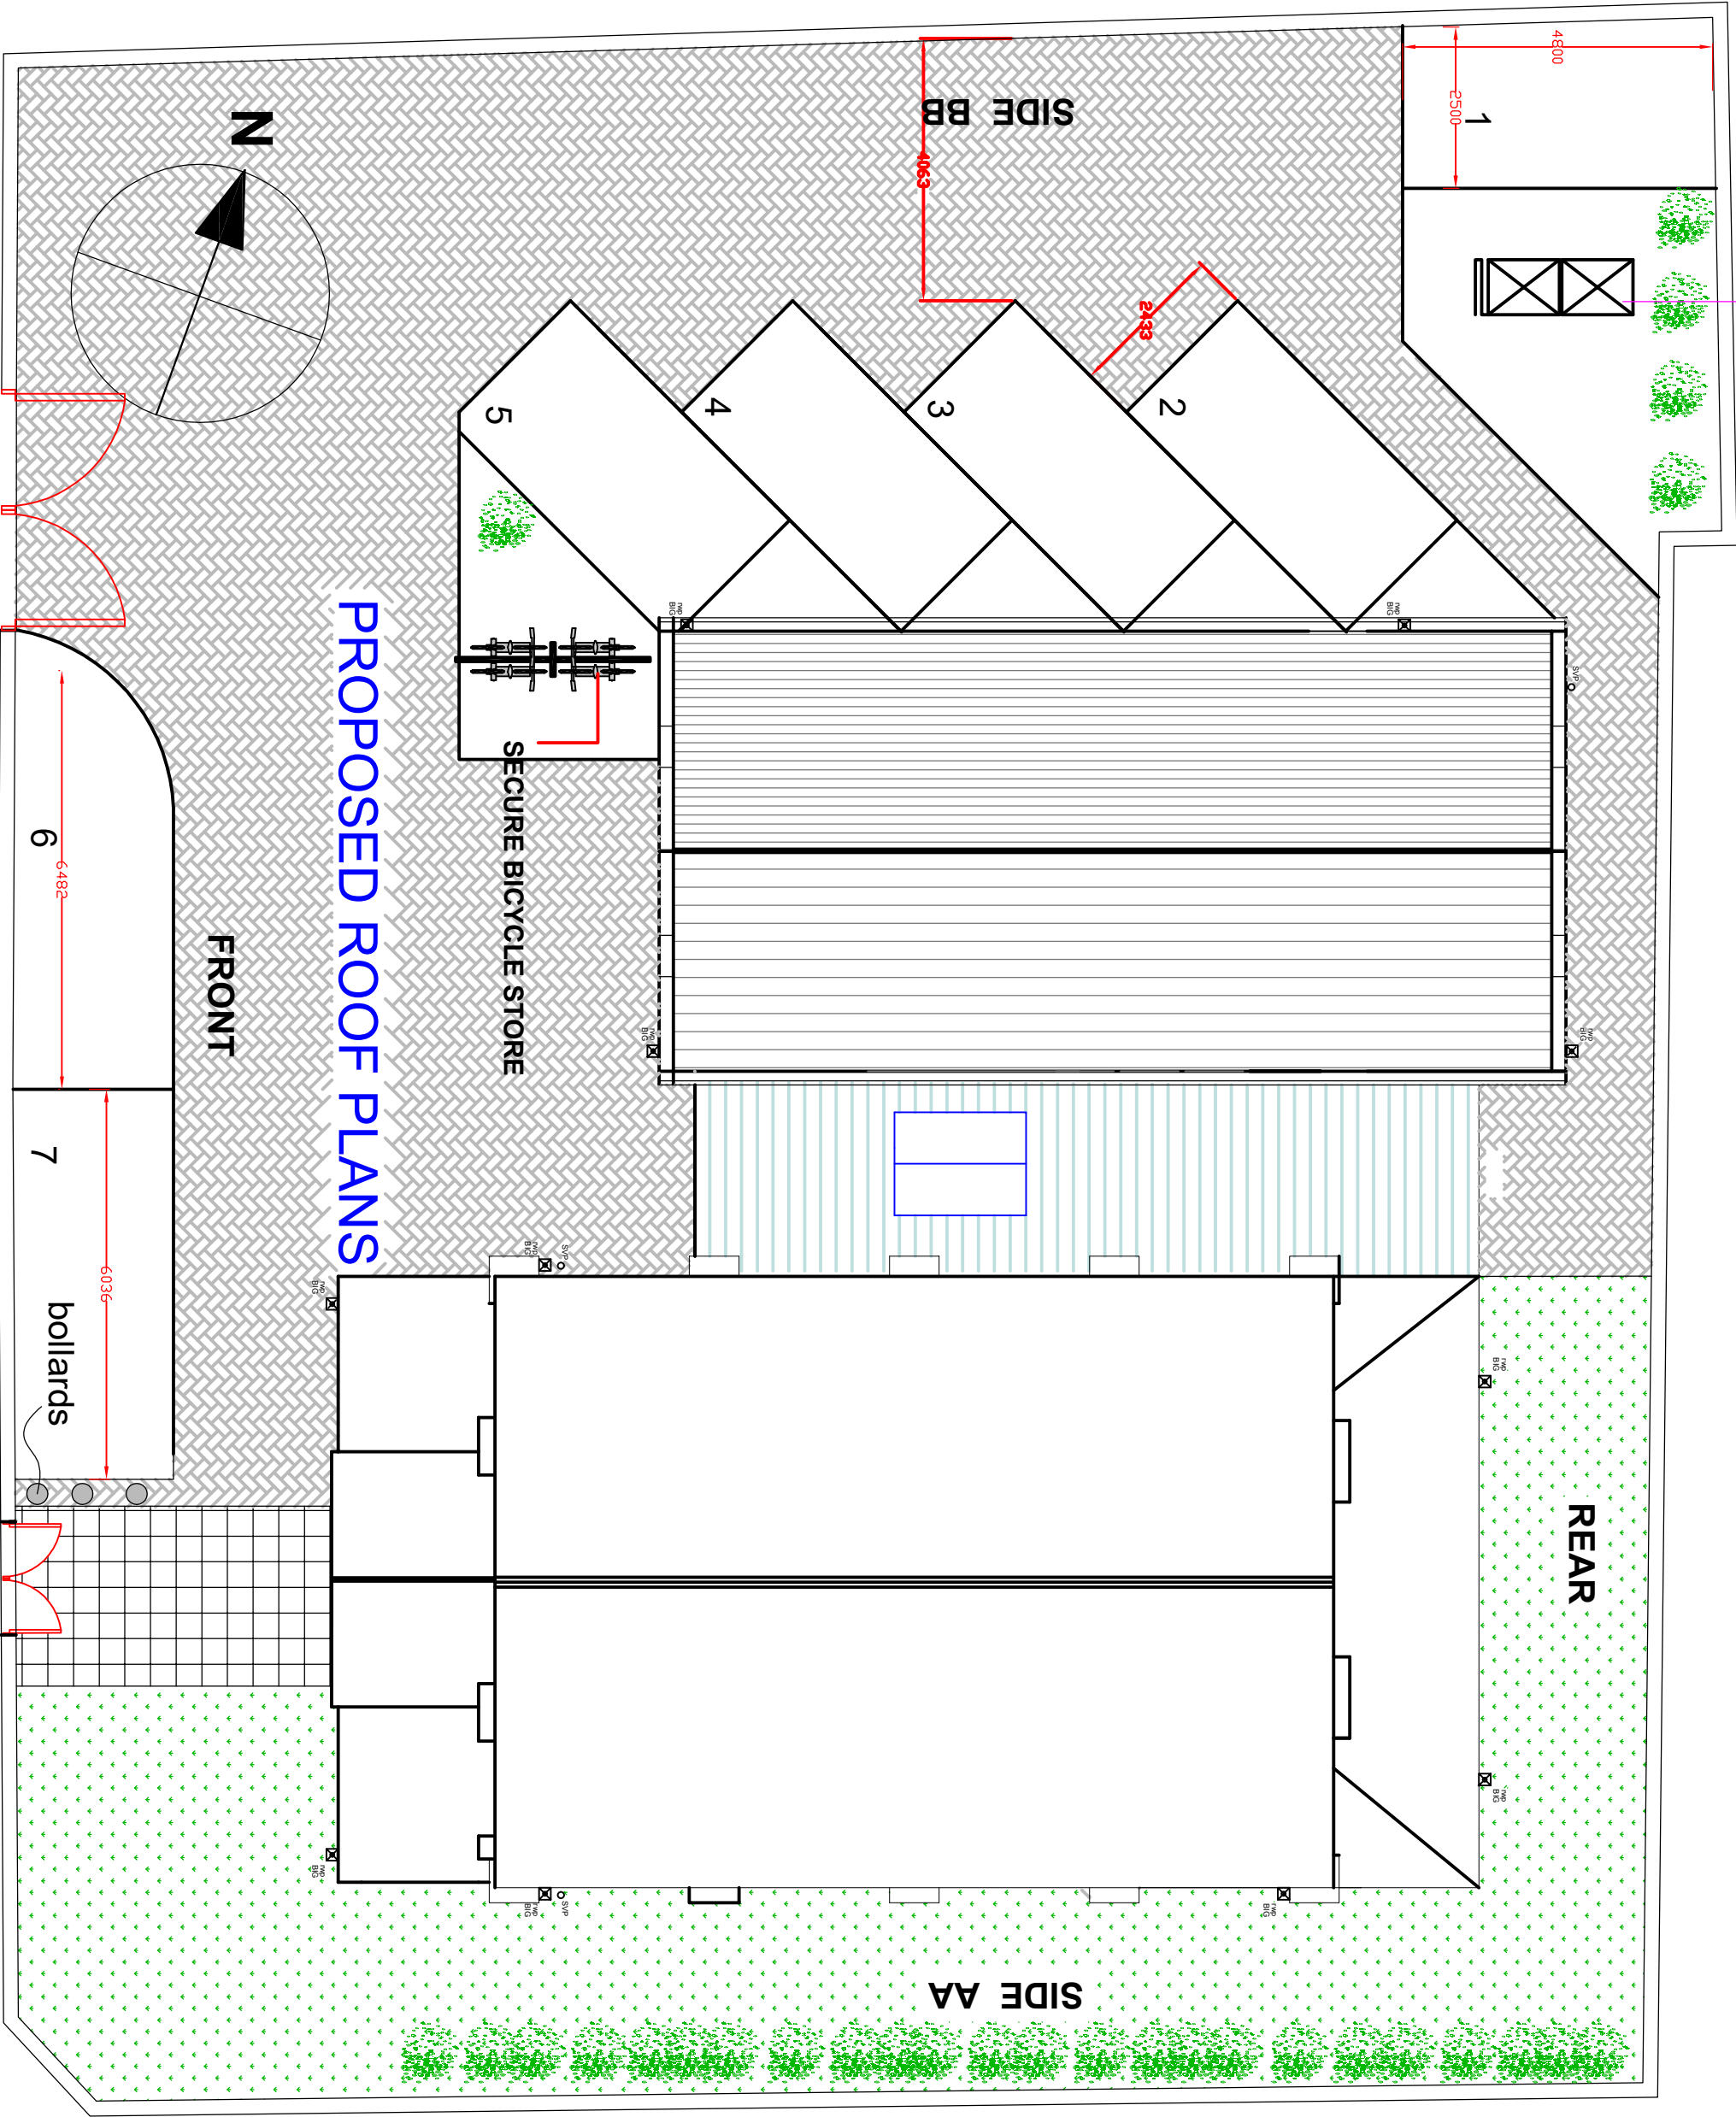

PROPOSED

Dimensions to suit overall existing dimensions
Applicant to confirm boundary.
Drawings to be read in conjunction.
This drawing is for the purpose of obtaining Local Authority approvals only and may not contain a full specification of the works.
Do not scale off this drawing.
All dimensions to be checked on site prior to commencing works.
Applicant should be aware that The Party Wall Act may apply where building work is on or near the boundary.

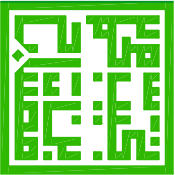

NGEDAL
BA Hons Dip ARCH RIBA
ARCHITECT

REVISION A 21/8/2018
REVISION A 18/8/2018

CLIENT
NGM Islamic Centre
Beresford Road
Longsight
Manchester

Architects
N Gadal
4 Rutters Lane
Hazel Grove
Stockport
SK7 5AY
Tel: 0161-419-9757
nalgadalarchitects@hotmail.com

DRAWING TITLE
Proposed Roof Plans

DRAWING No – BBJ 06
SCALE DATE
1:100@A3 04/01/2018