



VISUAL SCALE 1:100 @ A3

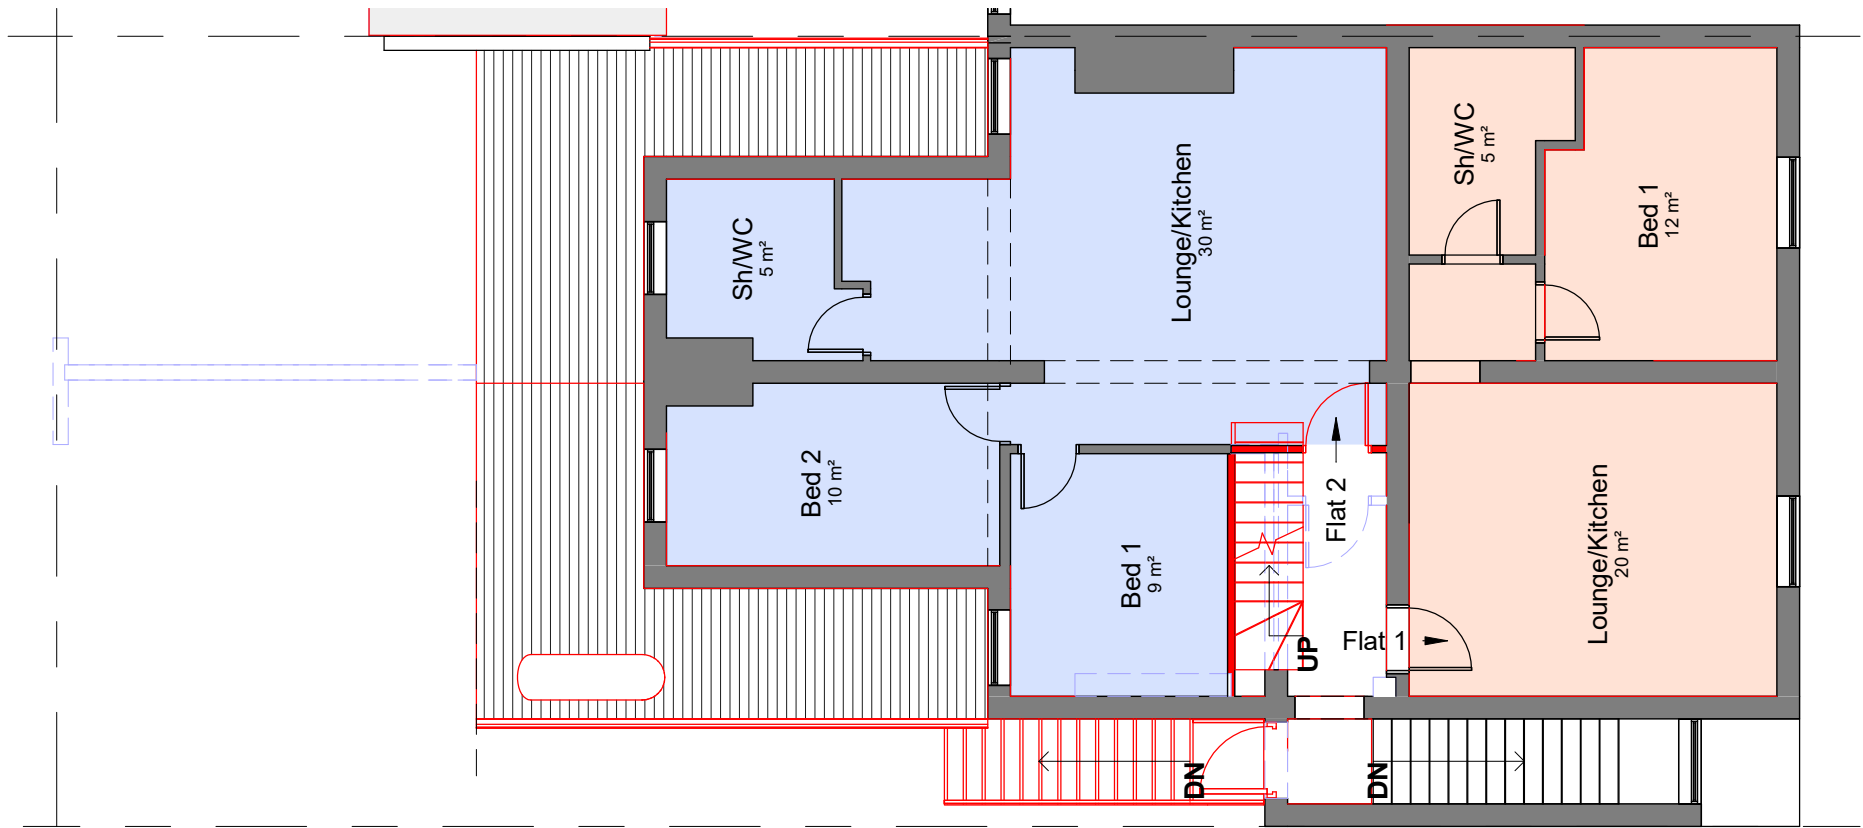

- Existing Flat 1
- Existing Flat 2

01-P-First Floor  
1 : 100

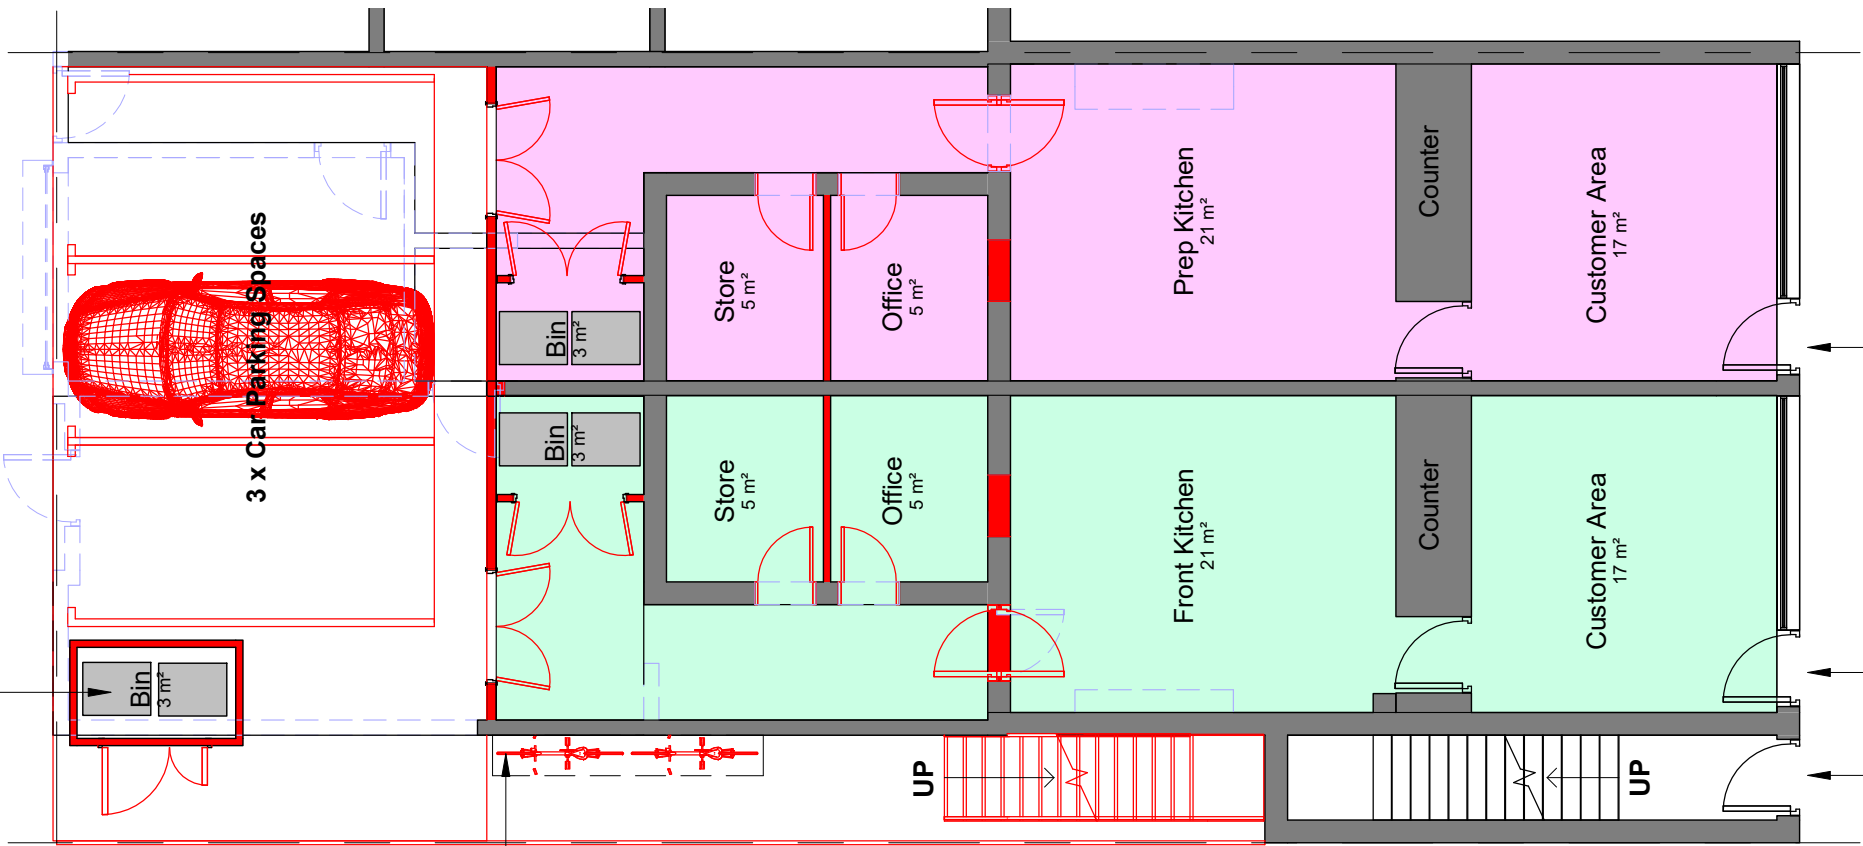

- Unit 1 - 31 Old Church St
- Unit 2 - 29 Old Church St

00-P-Ground Floor  
1 : 100

Bin store for upper floor flats

Wall Mount Bike Rack

COPYRIGHT © ALL RIGHTS RESERVED BY VIKAS ALYAS LTD. DO NOT SCALE FROM DRAWING. DRAWING INDICATES DESIGN INTENT ONLY. REPORT ANY DISCREPANCIES TO CLIENT / VA LTD. NOT TO BE USED FOR CONSTRUCTION UNLESS STATED SO. TO BE READ IN CONJUNCTION WITH OTHER DRAWINGS OR SPECIFICATION WHERE PROVIDED.

ARCHITEK

BUILDING DESIGN CONSULTANCY

0161 511 8479

vikas@architek.uk

916 Stockport Road, Levenshulme, Manchester, M19 3AB

| No. | Description | Date |
|-----|-------------|------|
|     |             |      |
|     |             |      |
|                                                                                               |                               |                                                        |  |                             |                        |                         |     |
|-----------------------------------------------------------------------------------------------|-------------------------------|--------------------------------------------------------|--|-----------------------------|------------------------|-------------------------|-----|
| PROJECT<br><br>Rear new roof + Loft conversion and<br>Roof Dormer Extension and 1x 2 bed flat |                               | ADDRESS<br><br>29-31 Old Church St, Manchester M40 2JN |  | CLIENT<br><br>Mr Imran Butt |                        |                         |     |
|                                                                                               |                               |                                                        |  | Date<br>27.09.2021          | Project number<br>2024 | Scale (@ A3)<br>1 : 100 |     |
| Manchester City Council                                                                       | PURPOSE OF ISSUE<br><br>Draft | SHEET<br><br>Proposed Floor Plans                      |  | Drawn by<br>VA              | DRAWING NUMBER         |                         | REV |
|                                                                                               |                               |                                                        |  | Checked by<br>VA            | A104                   |                         |     |