


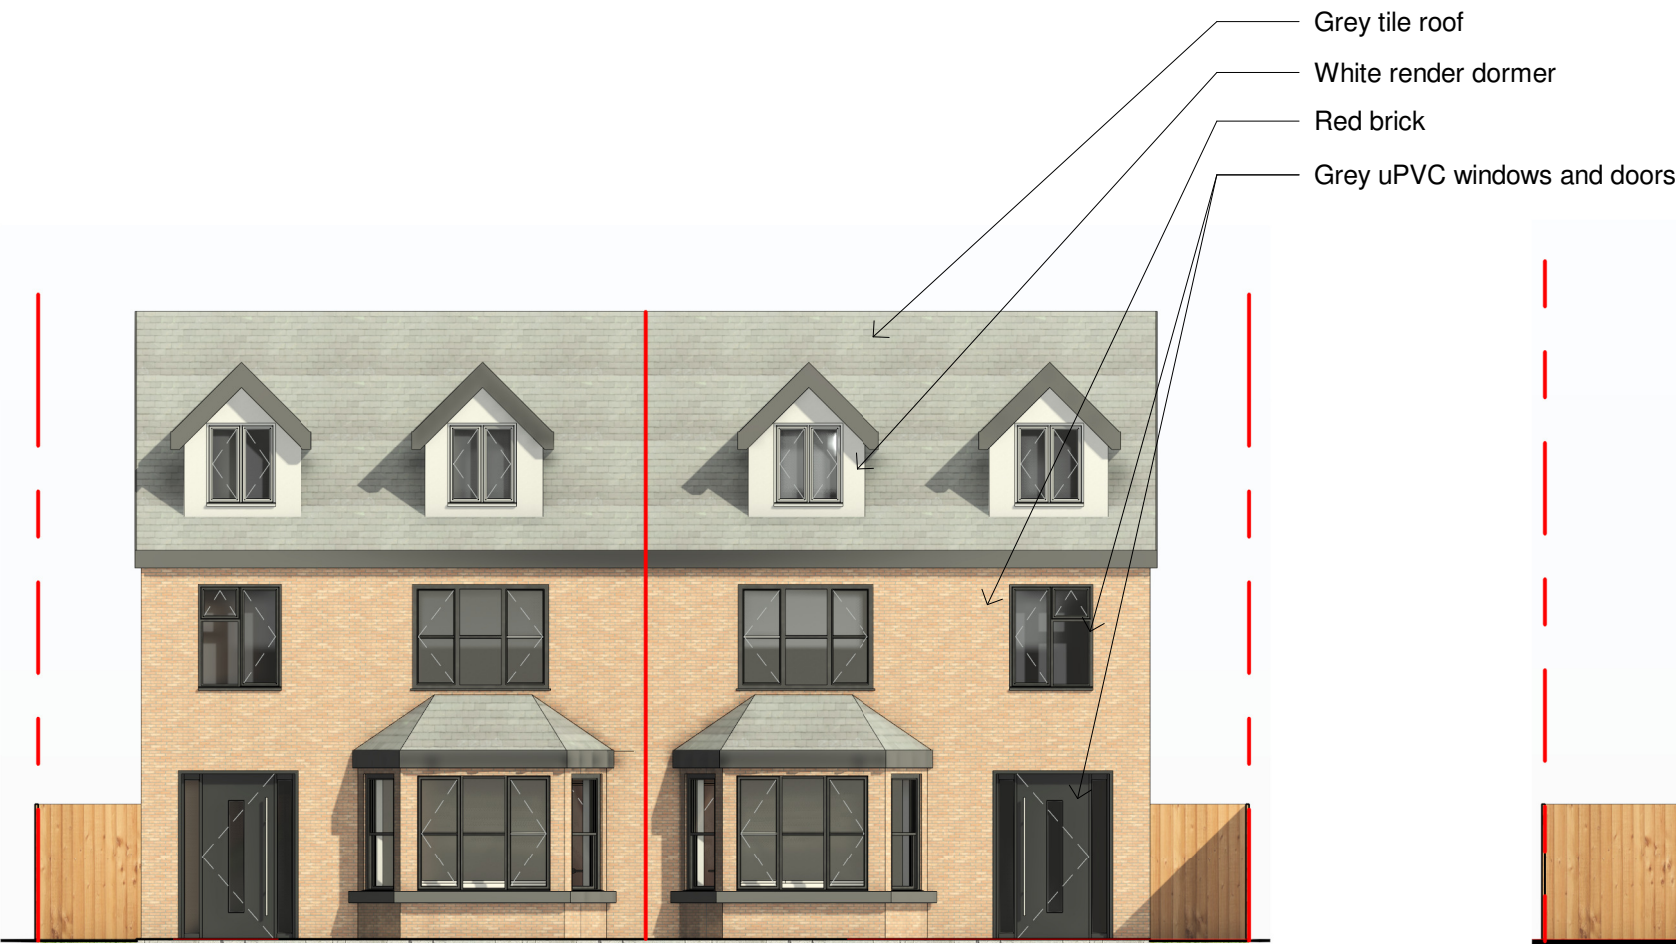

Proposed Front Elevation
1 : 100



Proposed Gable Side 1
1 : 100



Proposed Rear Elevation
1 : 100



Proposed Gable Side 2
1 : 100



Notes

The Contractor is to check all dimensions and conditions on site before commencing. Do not scale from this drawing.

This drawing remains the copyright of Extend Ur Home.

Scale Bars		TO BE USED ONLY AS GUIDANCE			
1:100	mm	1000	3000	5000	
1:200	mm		5000	8000	
1:500	M	5	15	25	
1:1250	M	10	30	50	70

KEYPLAN

FOR PLANNING USE ONLY

Rev	Description	By	Date
Project Status PLANNING		Drawing Status	
This information, whether drawn or as a data file, is copyright and issued strictly for use on the project for which it is provided			
Client / Project Mr Ged Boylan & Rob Heavens			
Land off - Eastwood Road, New Moston, Manchester, M40 4TB			
Drawing Proposed Elevations			
Date	02/15/22	Scale	1 : 100 @ A2
3D Coord		Drawn By	-
		Checked	-
Extend Ur Home Facebook: Extend Ur Home Instagram: @Extendurhome www.extendurhome.co.uk			
BS Ref	FDG Ref	Project Number-A102	Rev
A102			