




PARK STREET 495 - Kitchens

ARCHITECTURAL EMPORIUM Ltd
EMAIL: mail@architectural-emporium.co.uk
WEB: www.architectural-emporium.co.uk
ADDRESS: 13 Hope St, Liverpool, L1 9BQ
PHONE: +44 (0)151 363 0000

0 0.5 1 2 5




- North Point

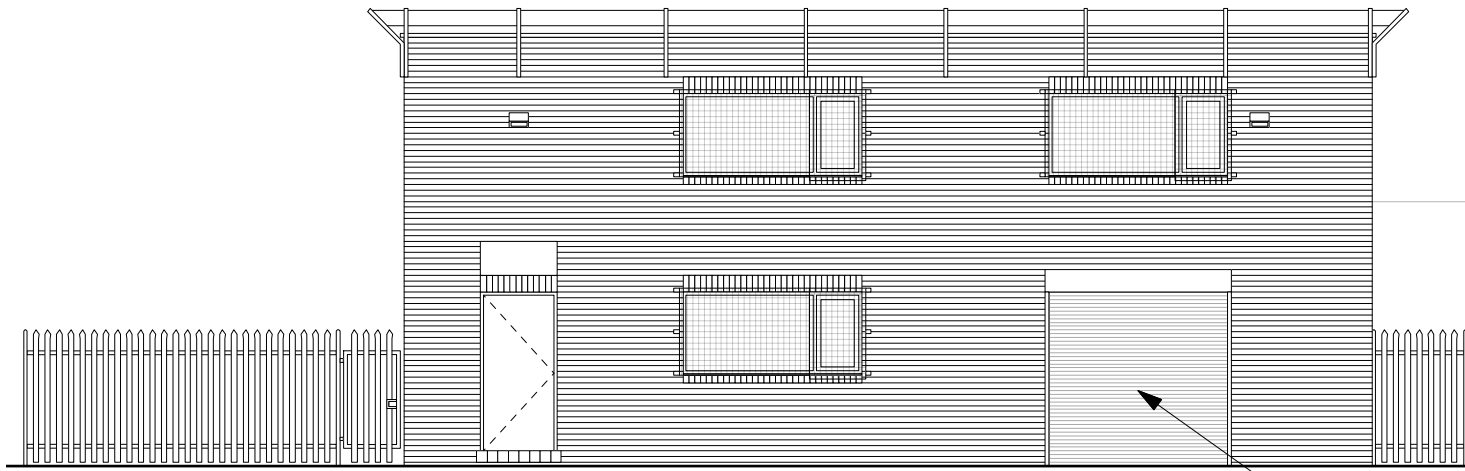


FRONT ELEVATION A-A'

Existing metal roller shutters

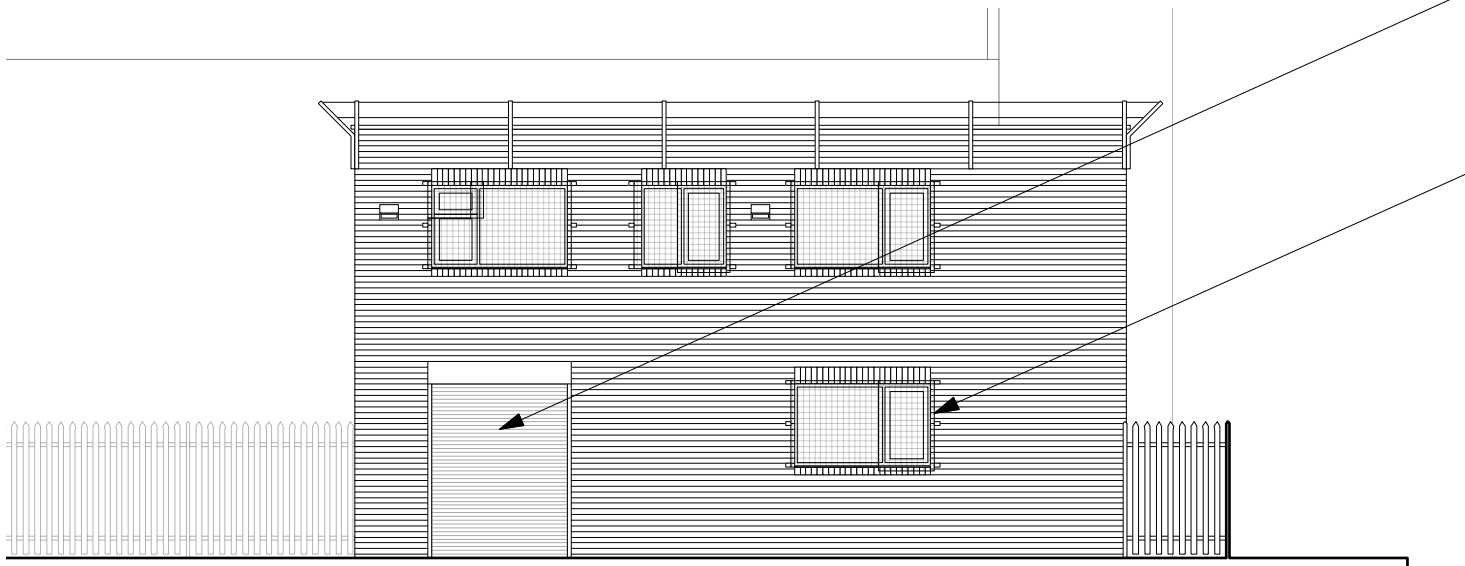

SIDE ELEVATION B-B'


All the windows are covered by security mesh

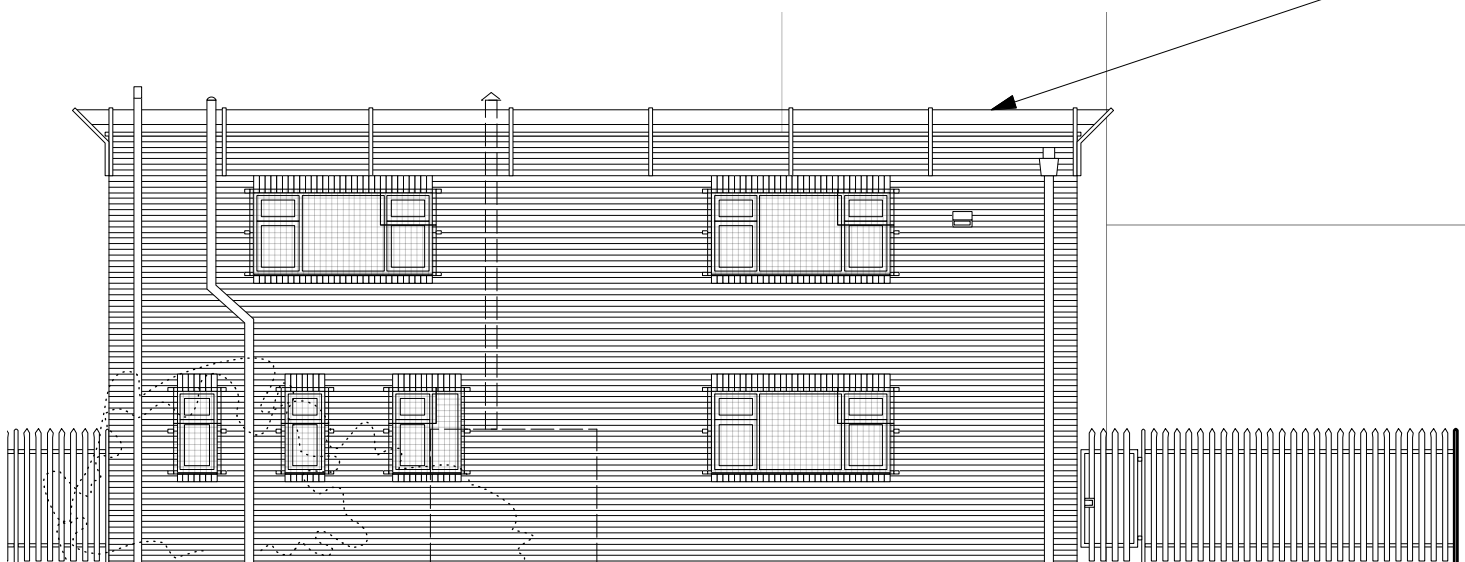


REAR ELEVATION C-C'

Security wire to the top of the building

Foul pipe assumed to drain to the rear of the building

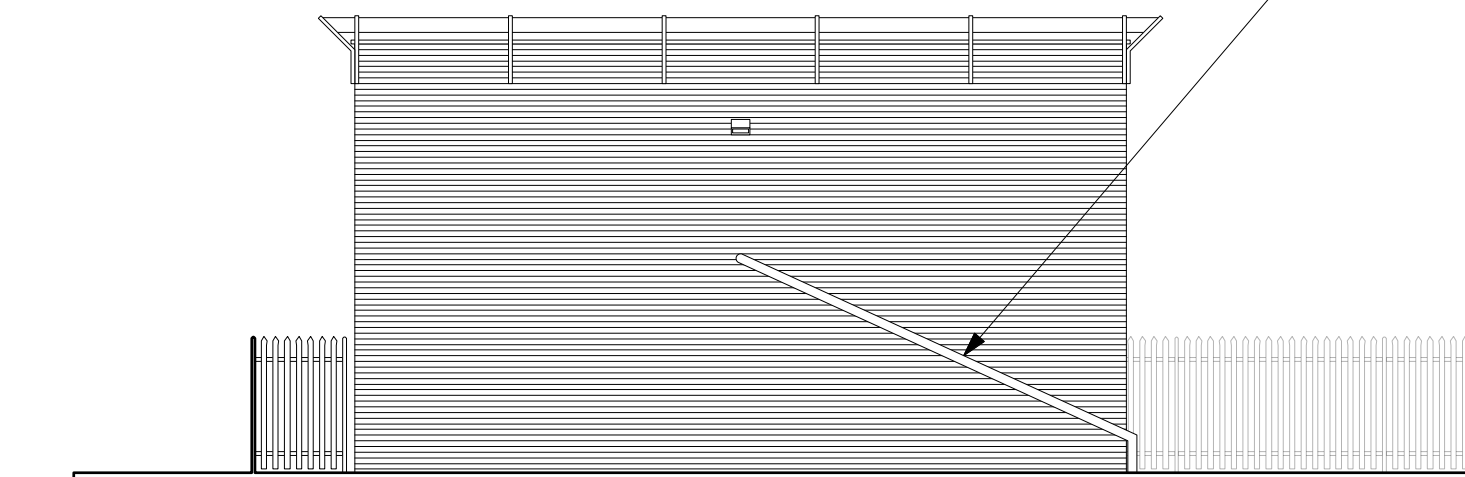

SIDE ELEVATION D-D'

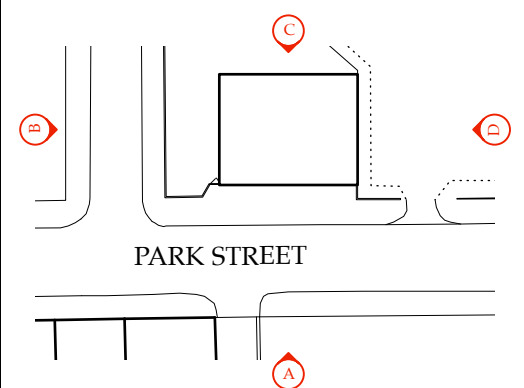

Rev*: First Issue

FOR: PLANNING
CHECKED BY: TW | DRAWN BY: AK
SCALE: 1:100
PAPER SIZE: A3
JOB: PARK STREET 495 - Kitchens

K-0.200_Rev*

FIRST ISSUE: 14.02.22

EXISTING ELEVATIONS