

PROJECT REF	22032
DRAWING REF	210
SCALE	1:50 @ A1
DATE	MAY '22
CLIENT	MR & MRS BRITTON 15 WHALLEY GROVE WHALEY RANGE MANCHESTER M16 8DN


PROJECT
SINGLE STOREY REAR EXTENSION
INTERNAL REMODELLING

PROPOSED ELEVATIONS


DRAWING TITLE

PLANNING


- 1 FACING BRICK
- 2 GREY SLATE TILE
- 3 WHITE UPVC WINDOWS
- 4 BROWN DOOR
- 5 BLACK ALUMINIUM DOORS
- 6 GREY COPING
- 7 BROWN UPVC WINDOWS
- 8 WHITE RENDER

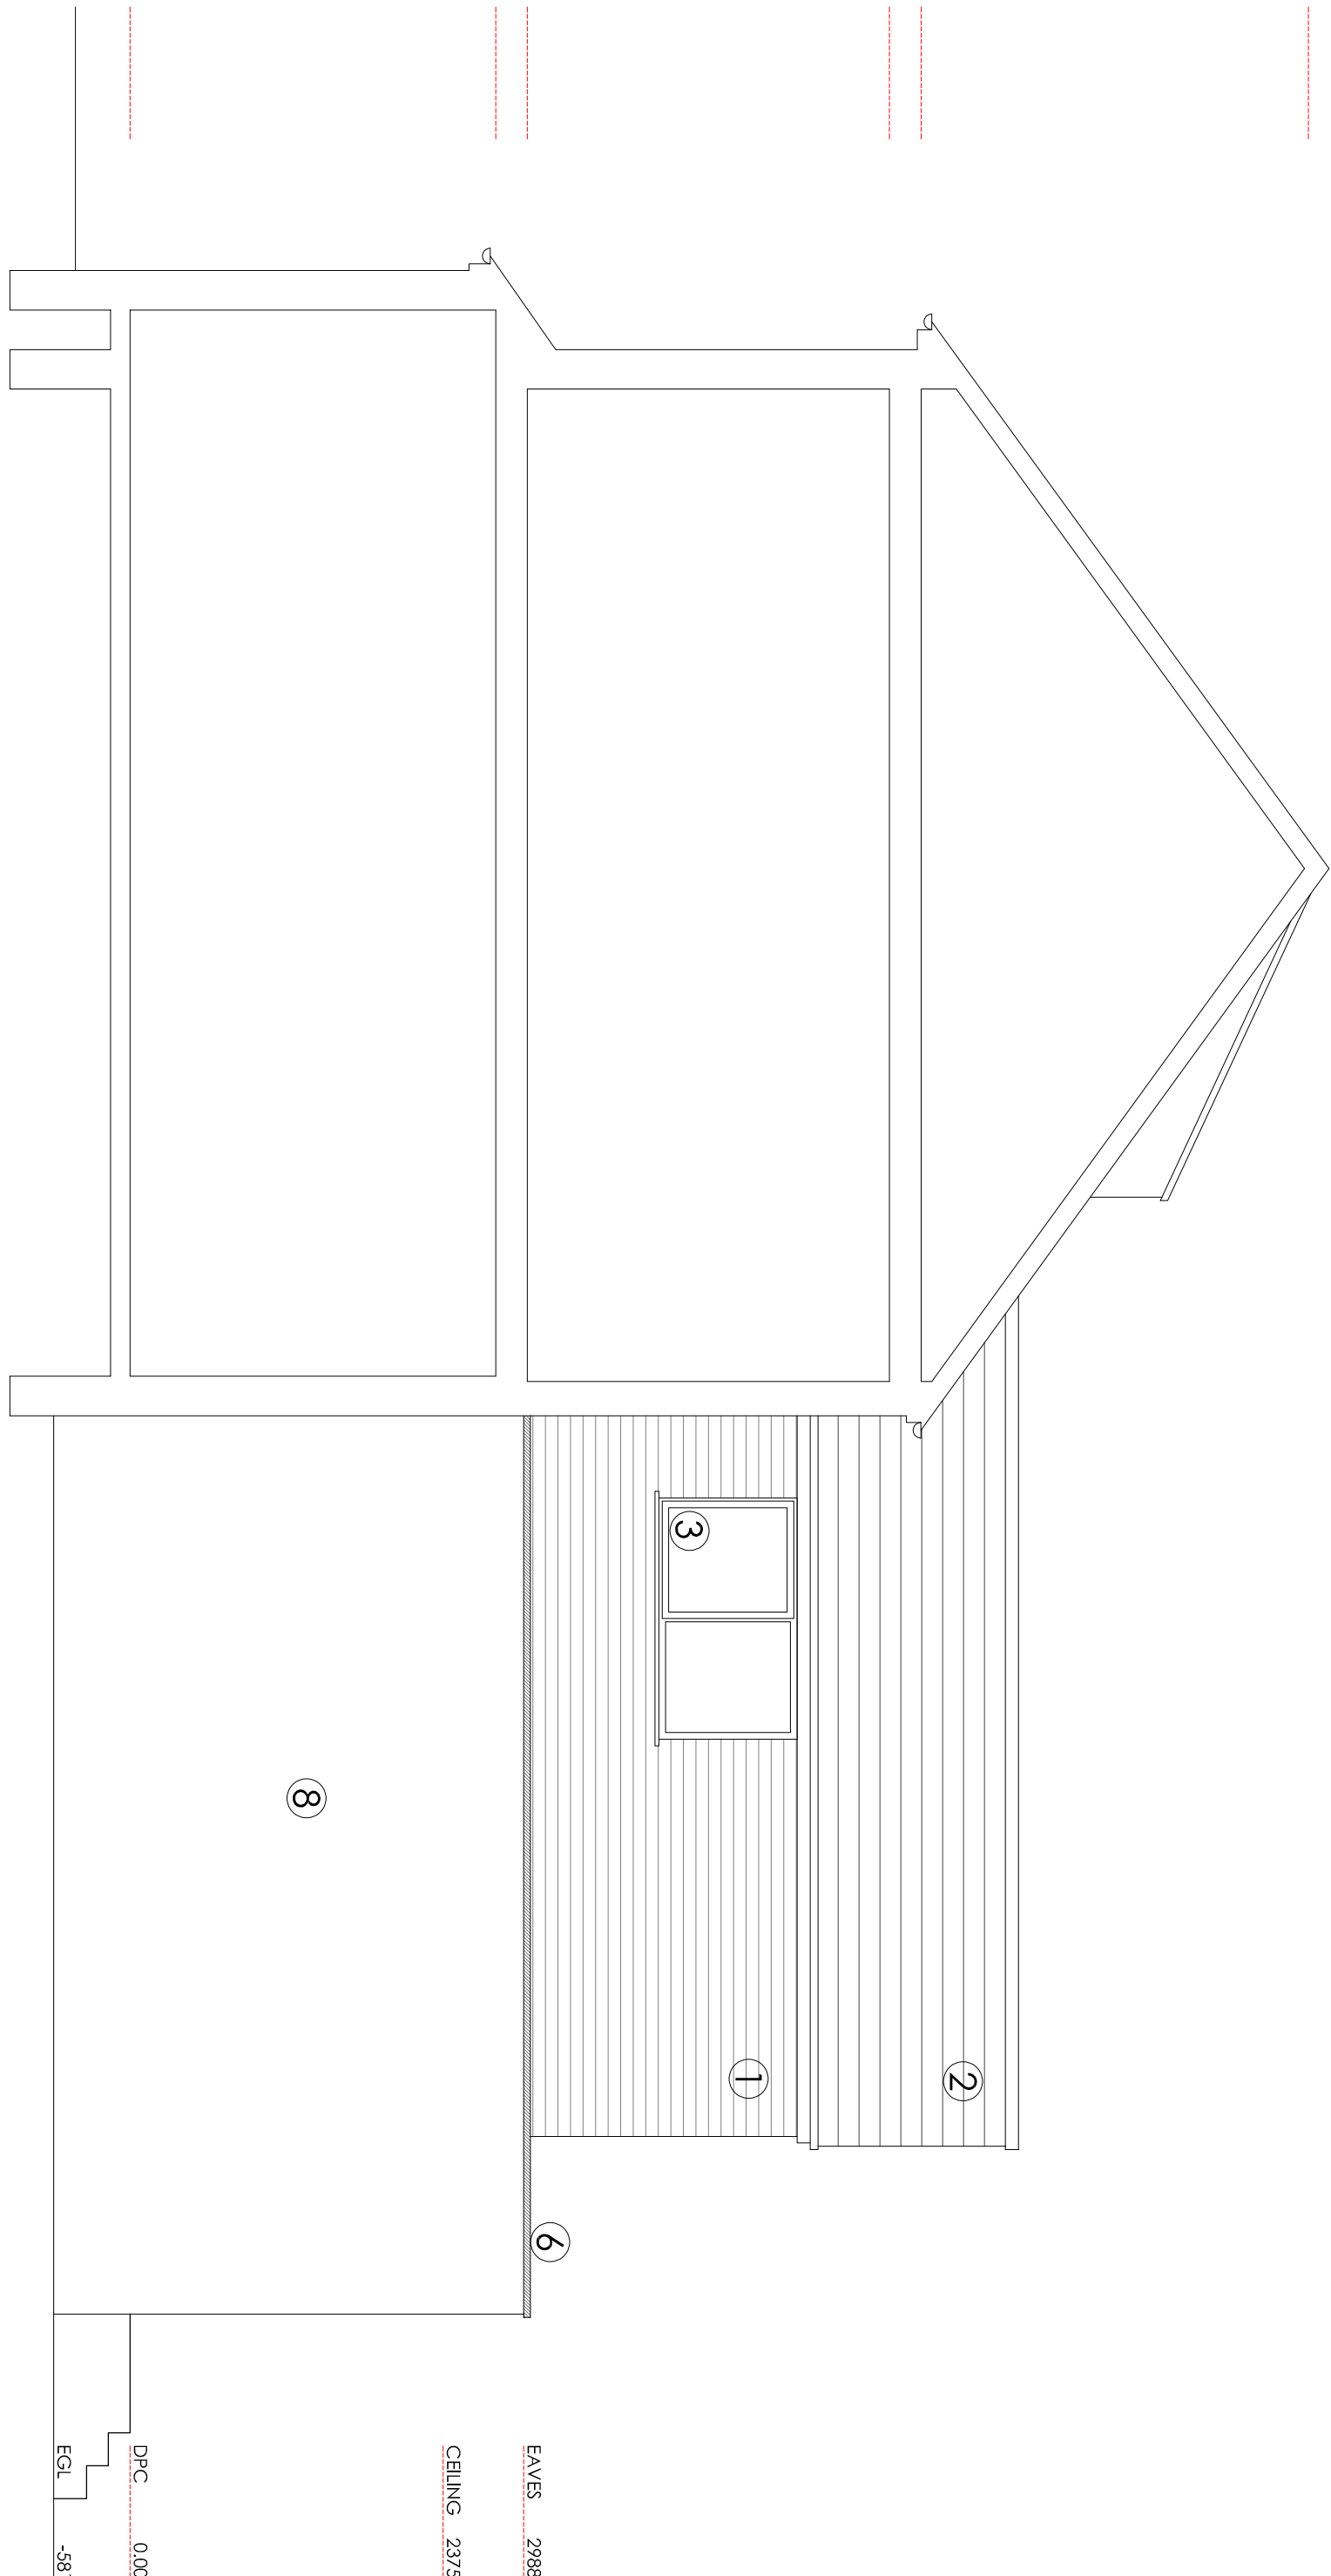


SECTION THRU (WEST)

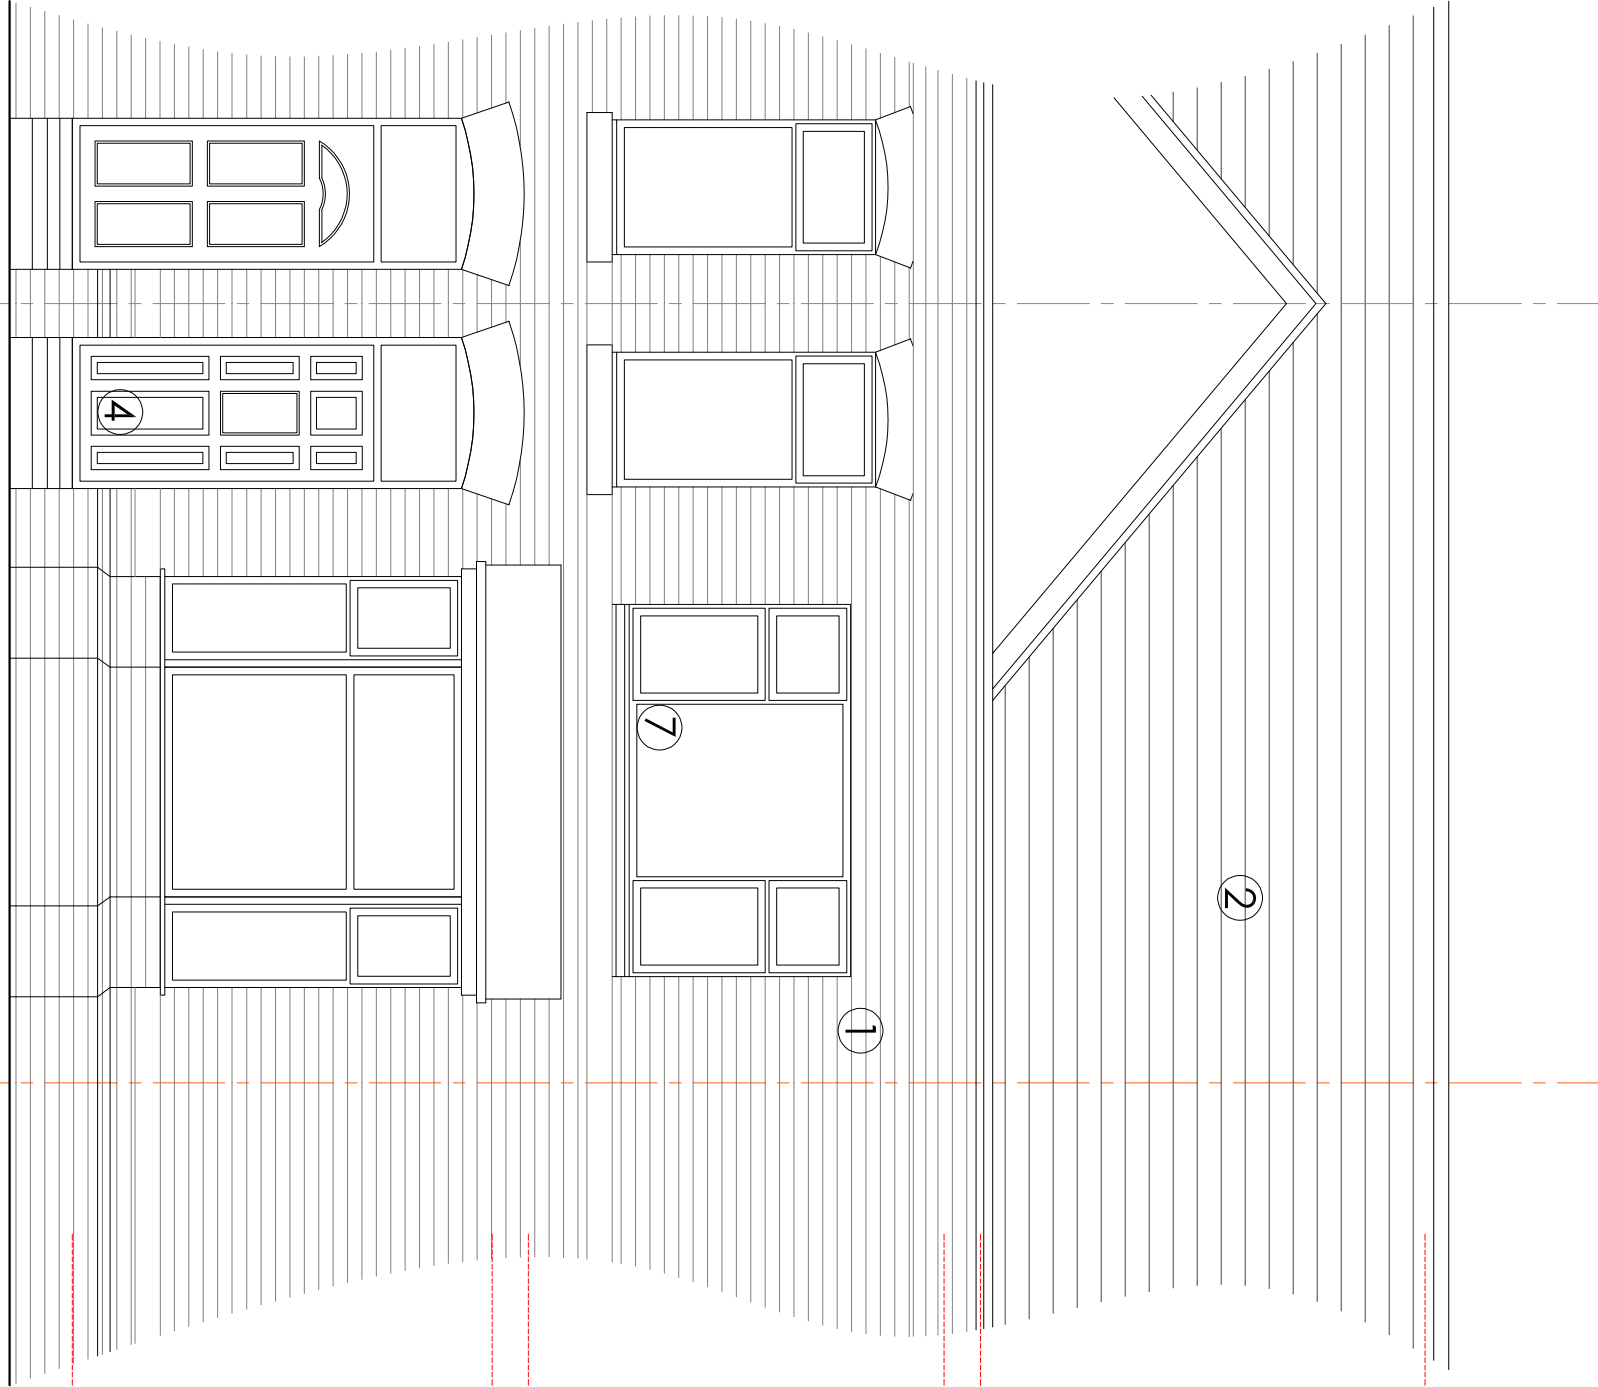


FRONT ELEVATION (NORTH)

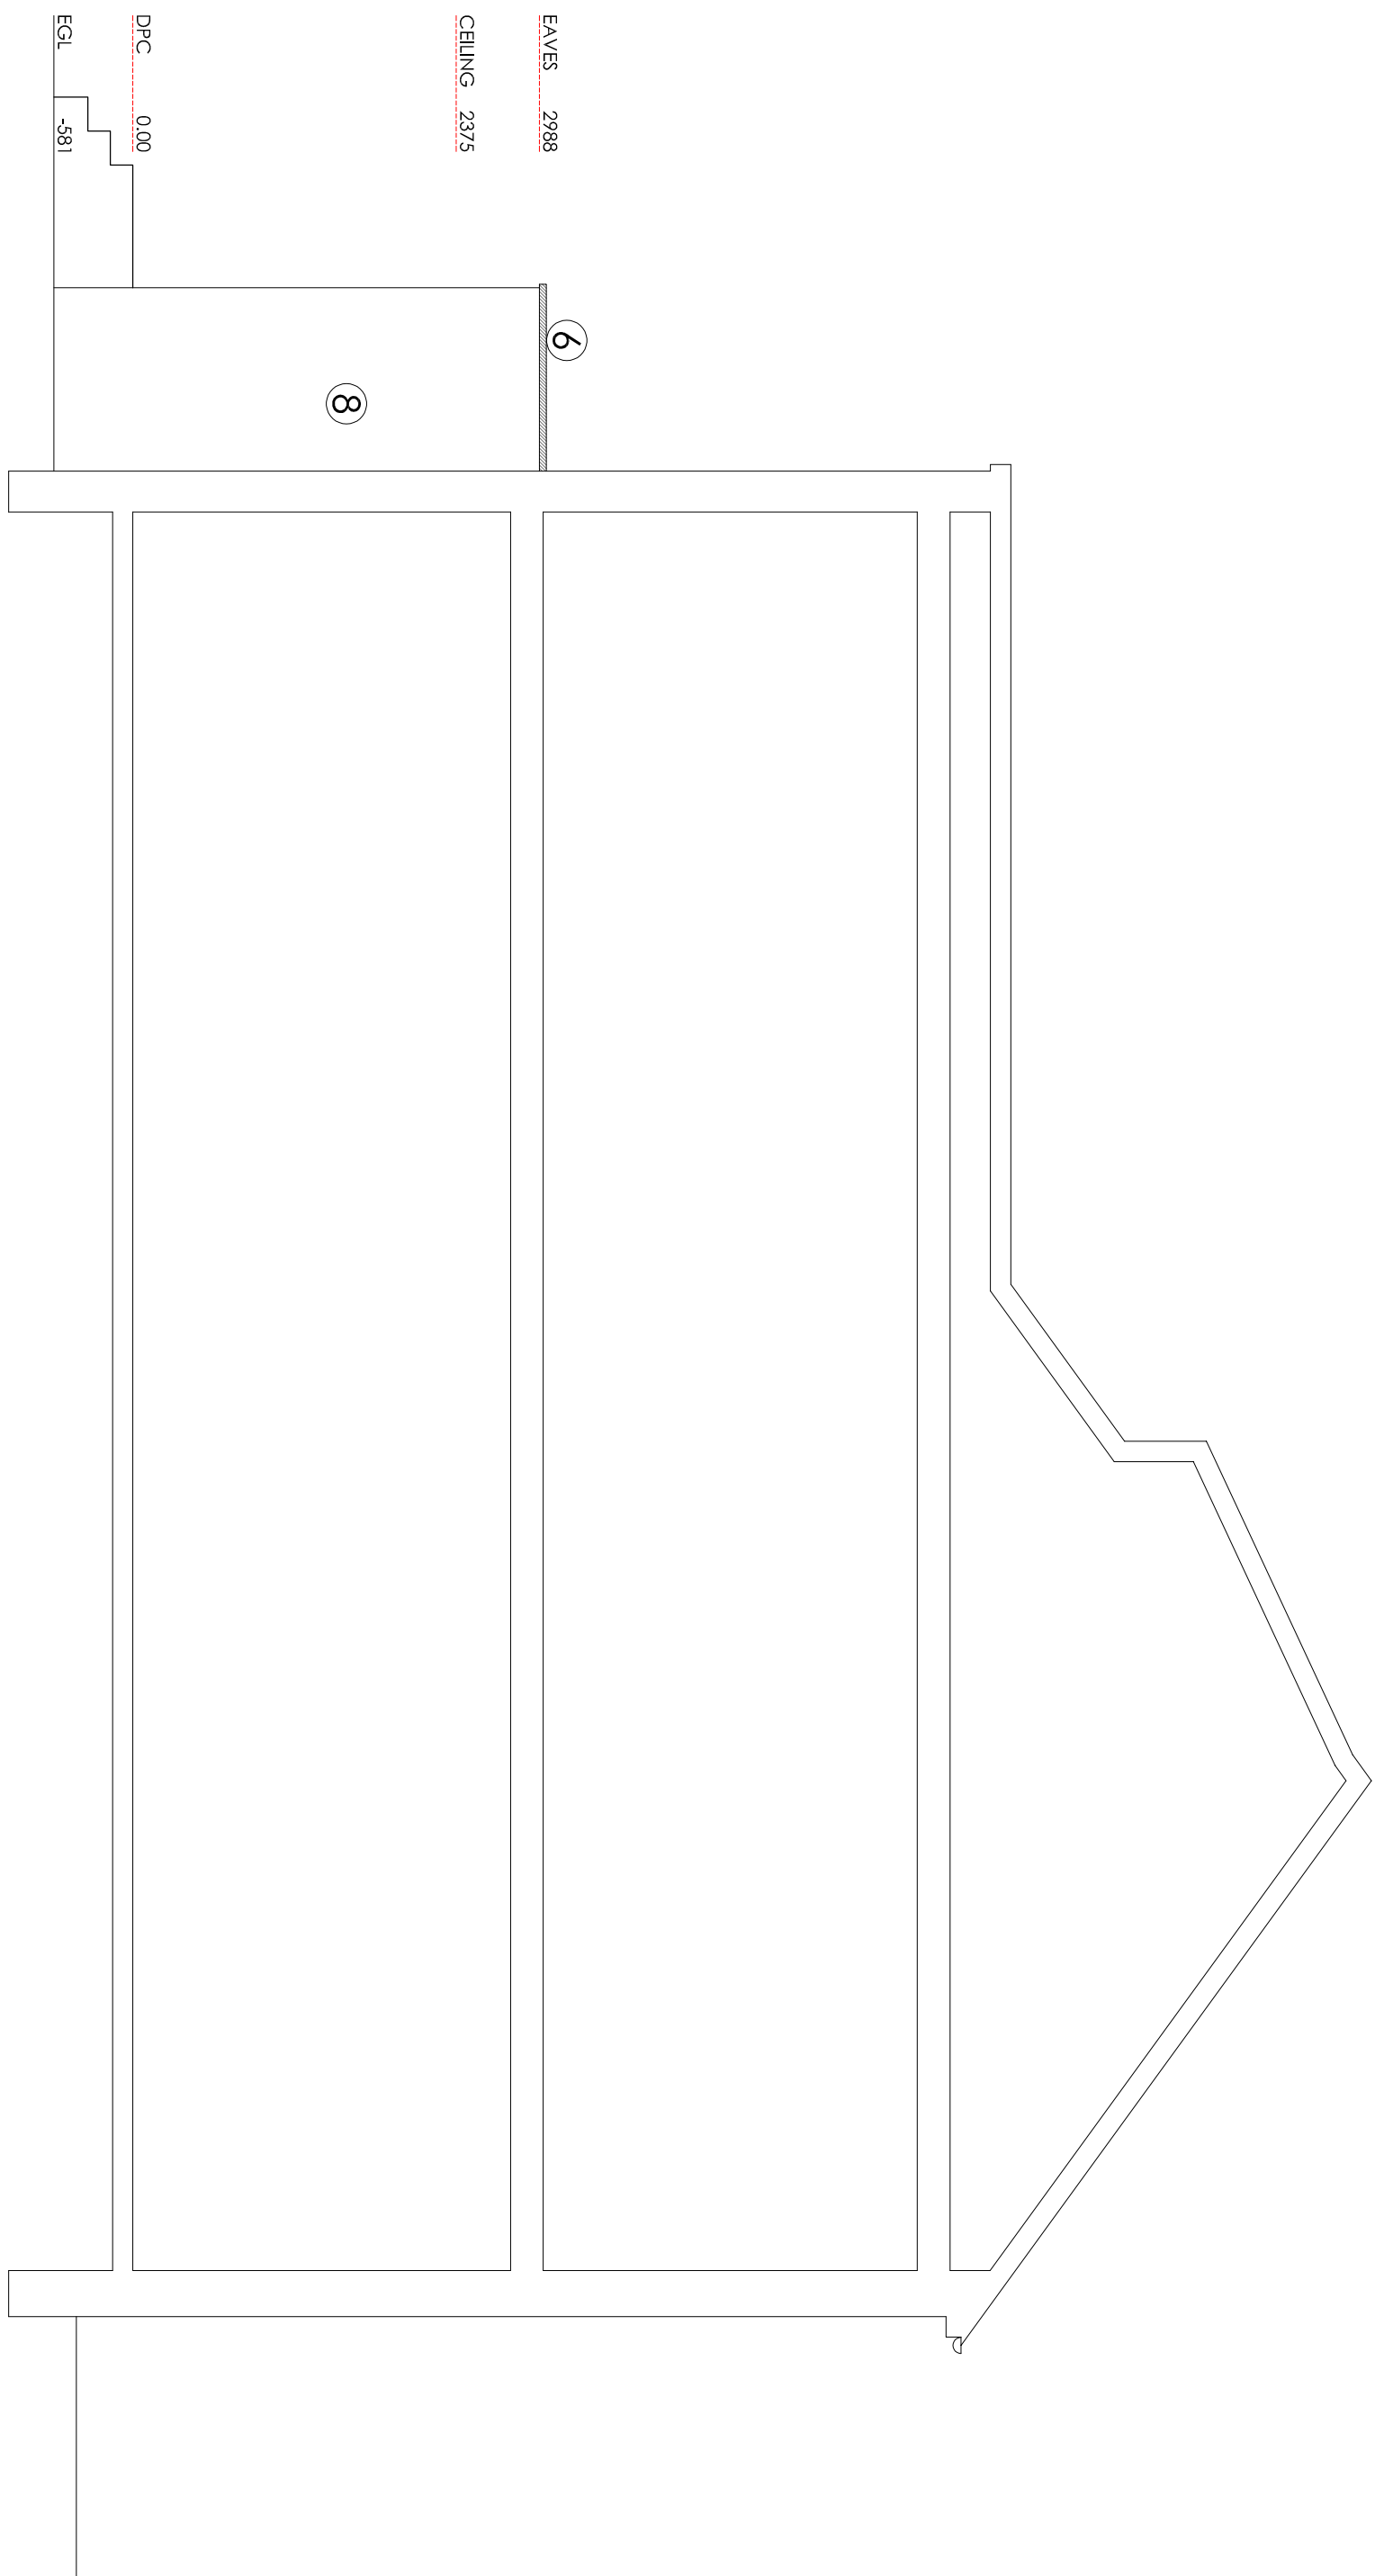

SECTION THRU (EAST)

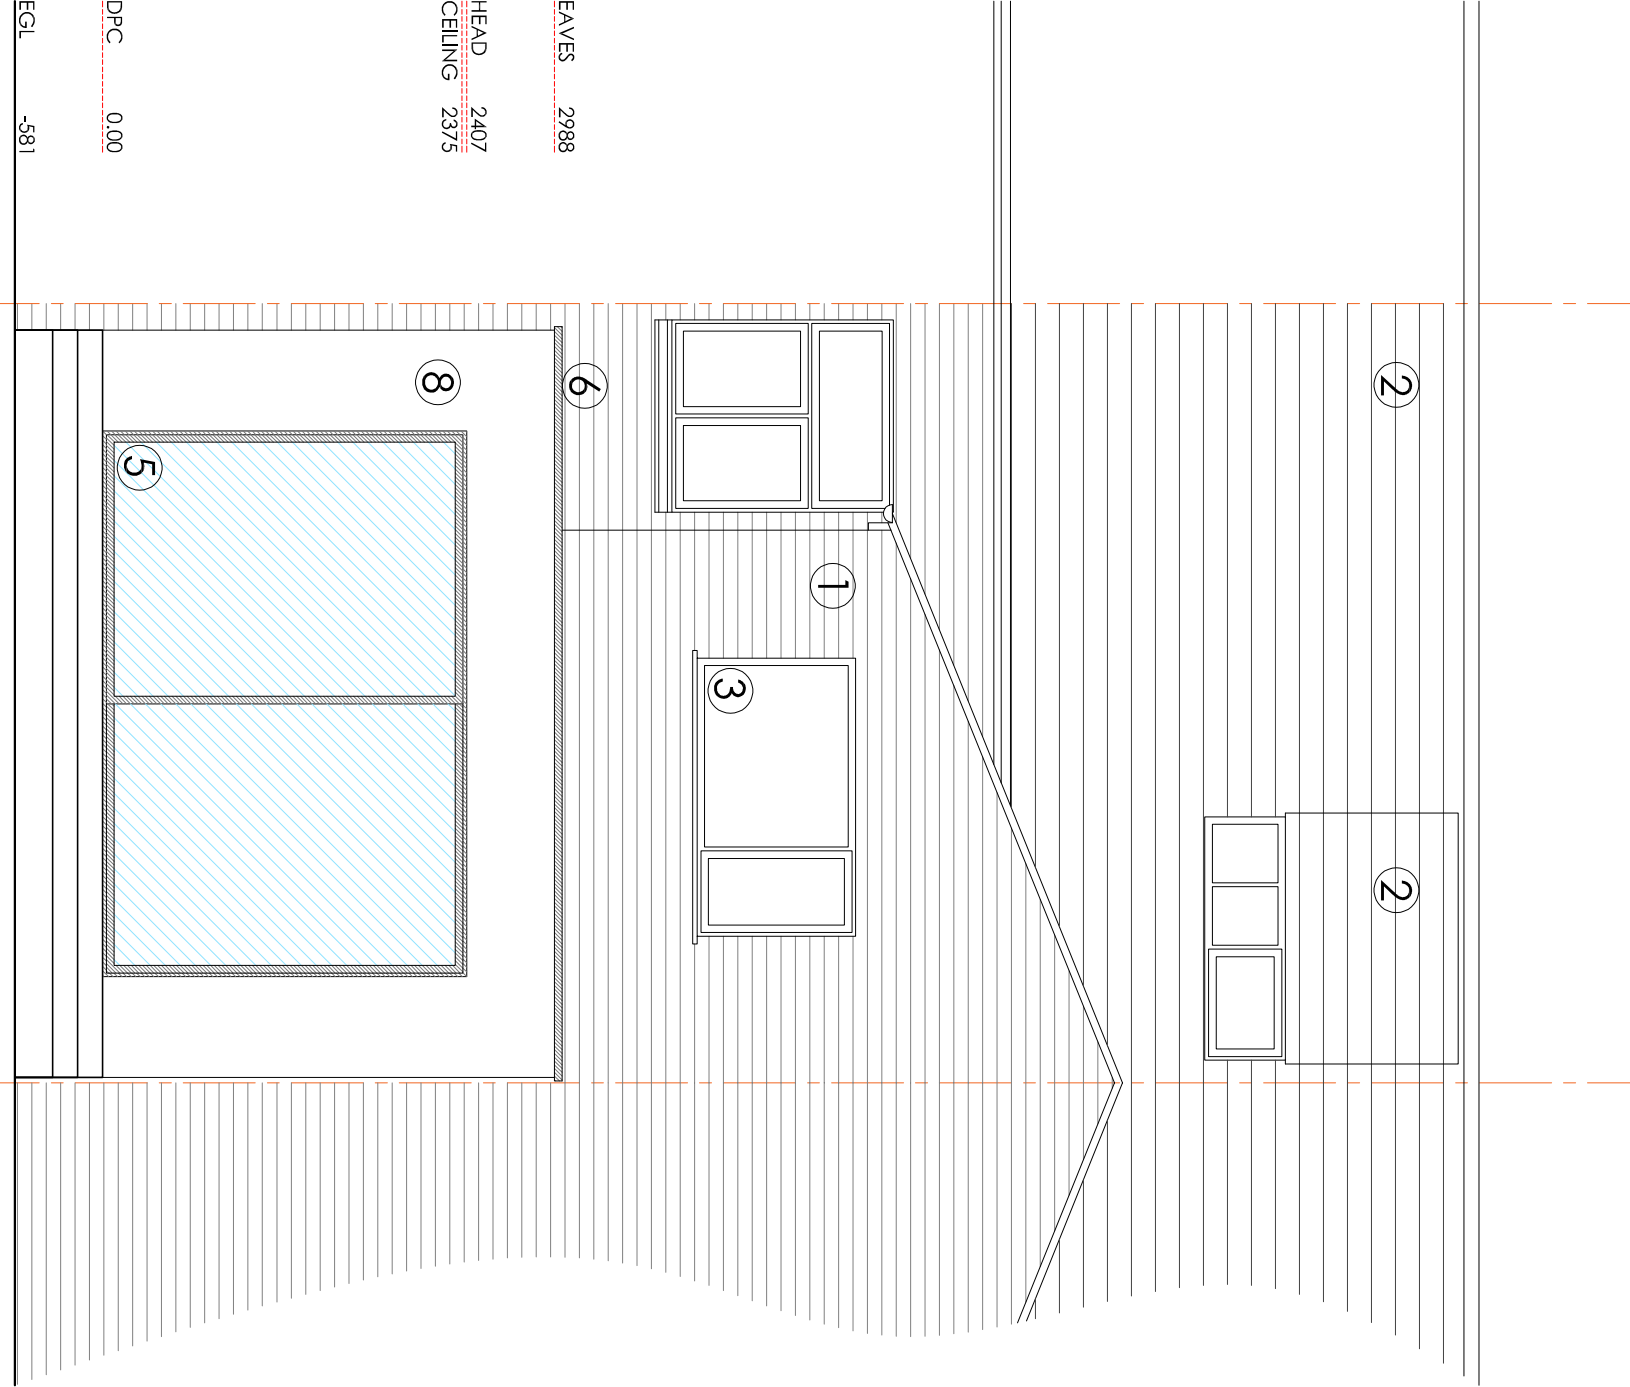

REAR ELEVATION (SOUTH)

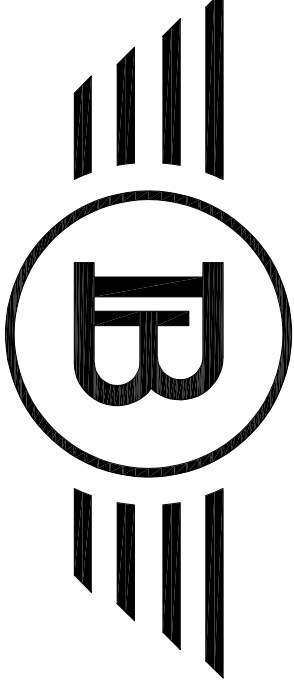

BLUECHIP ARCHITECTURE

07999 294 675

DESIGN@BLUECHIP-ARCHITECTURE.CO.UK
WWW.BLUECHIP-ARCHITECTURE.CO.UK

LOWRY MILL | LEB ST. | SWINTON | MANCHESTER | M27 6DB
DO NOT SCALE FROM THE DRAWING. COPYRIGHT PROTECTED & ISSUED
UNDER LICENCE TO THE CLIENT NAMED BELOW. ALL INFORMATION
CONTAINED HEREIN IS NON-TRANSFERABLE WITHOUT APPROVAL FROM
BLUECHIP ARCHITECTURE

ISSUED FOR PLANNING APPROVAL

27.07.22