


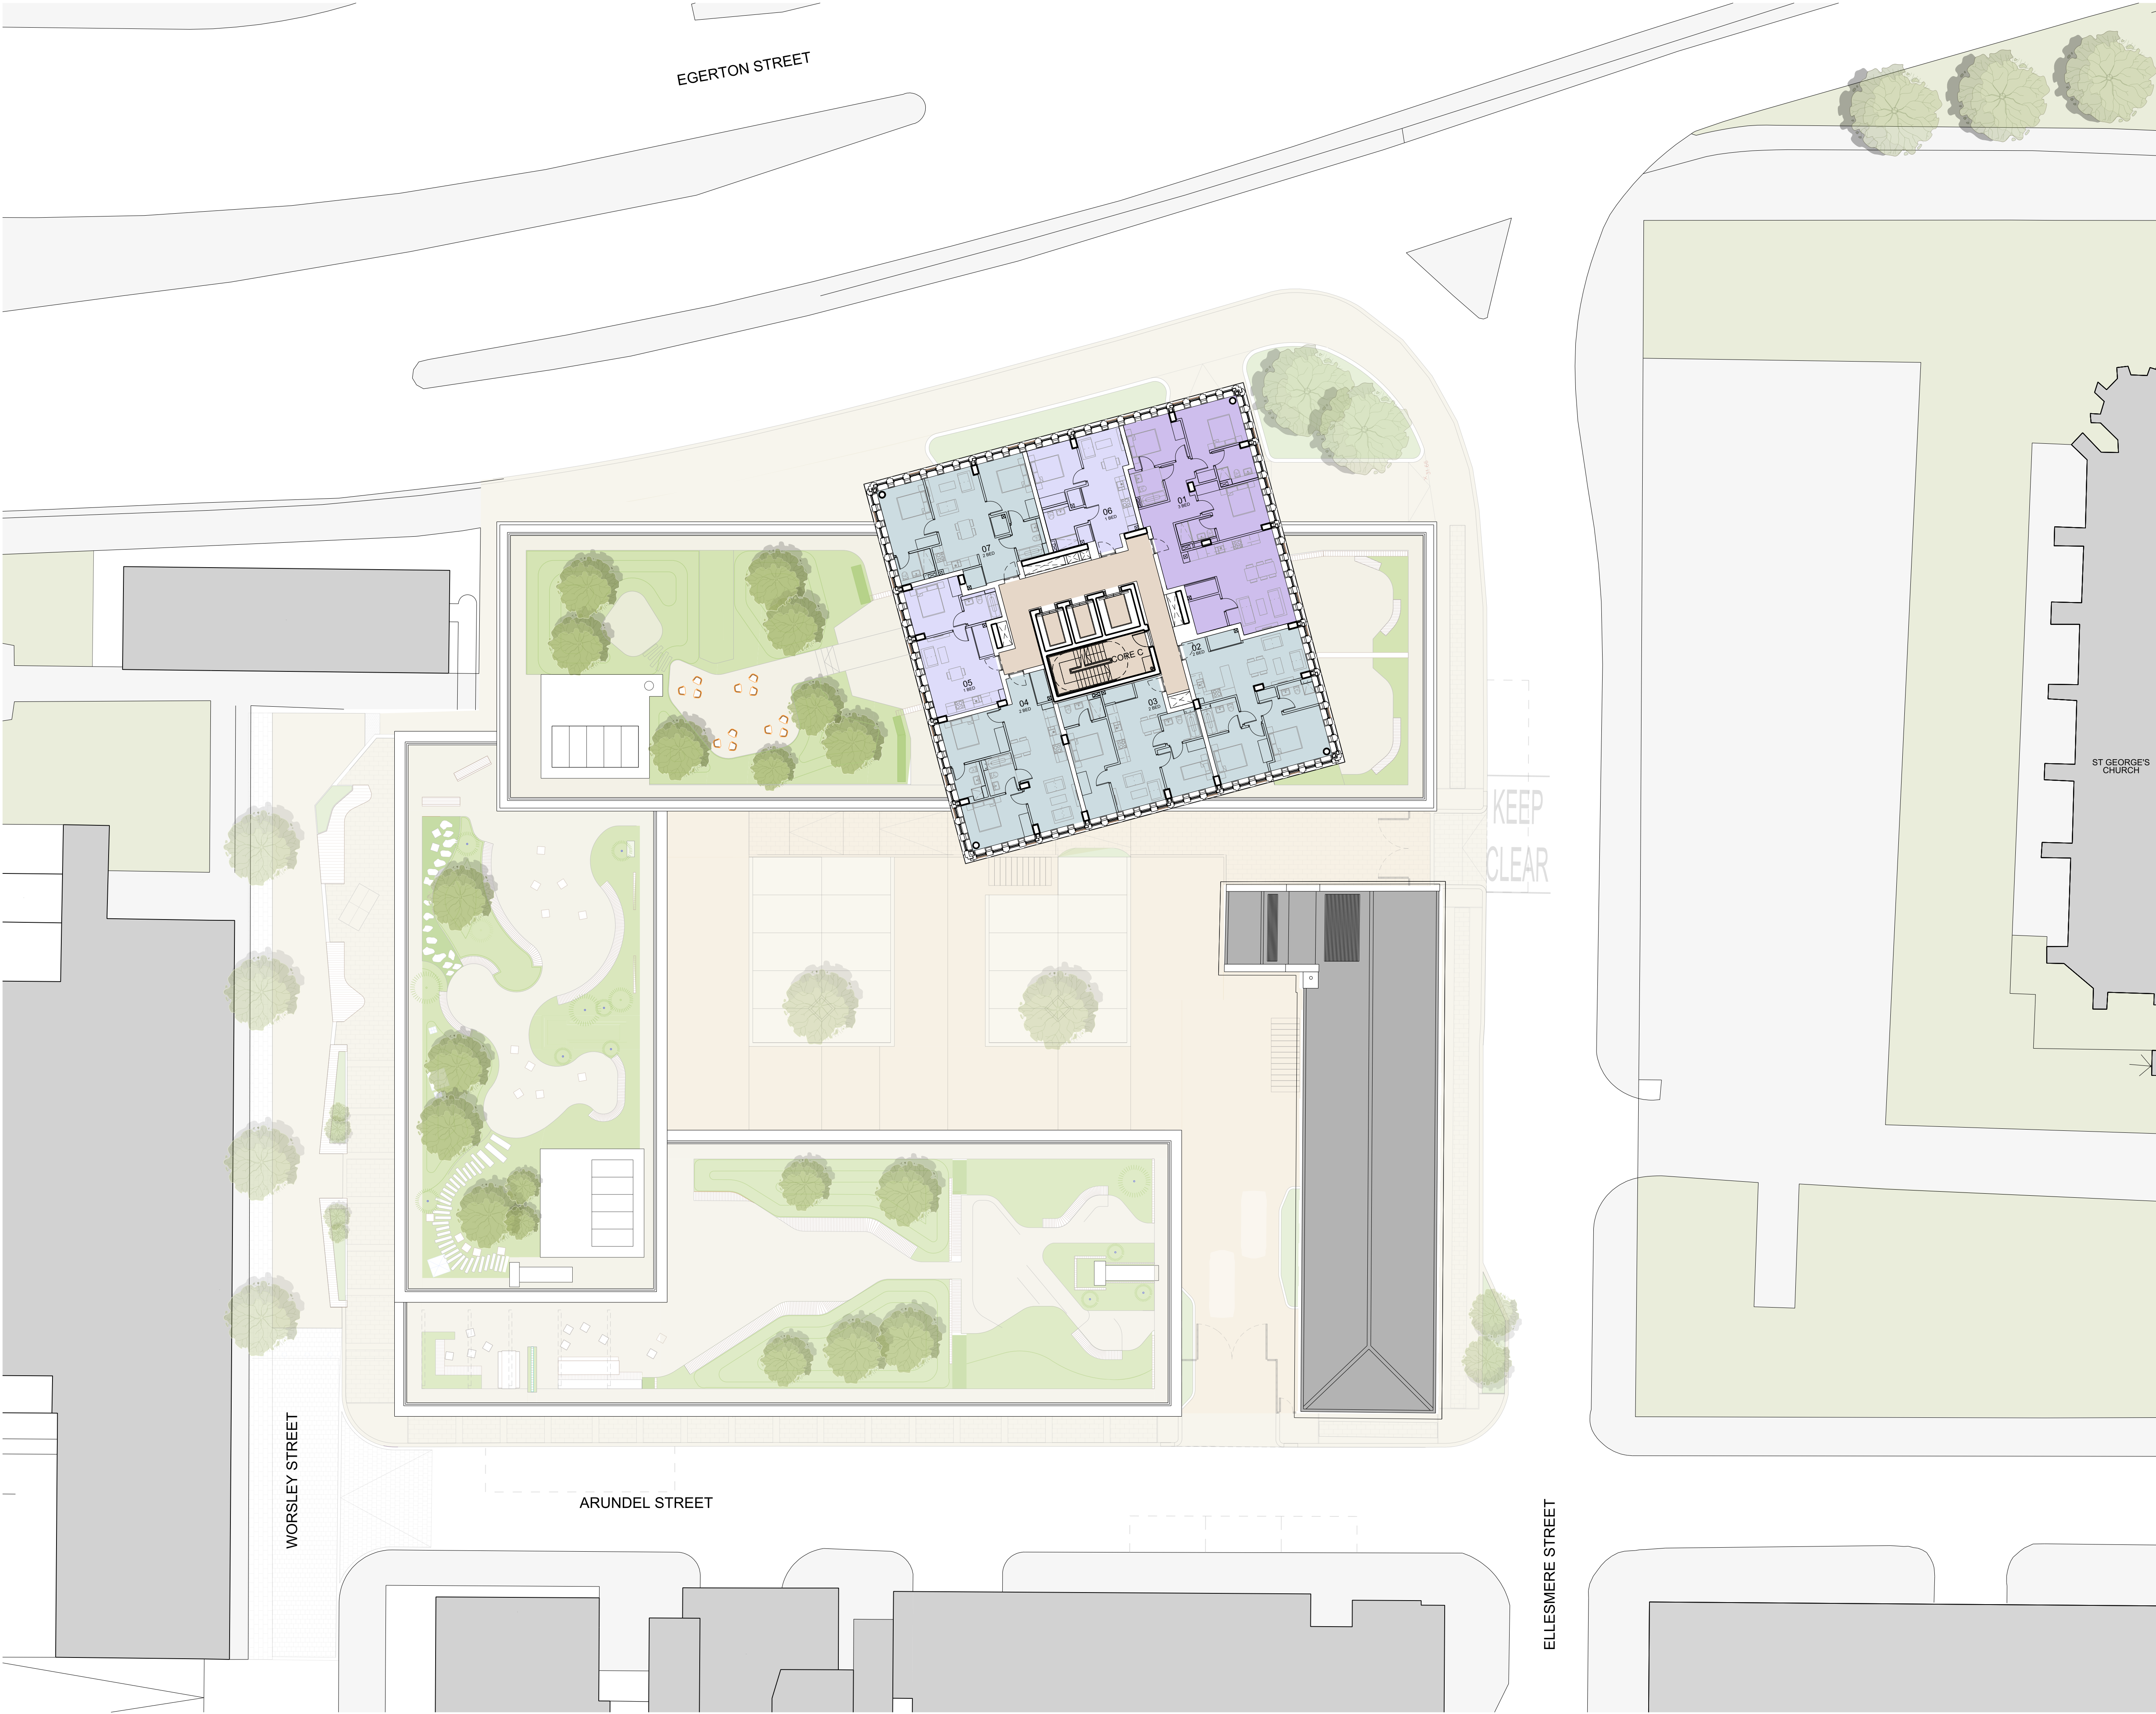

Note:
Whether in hardcopy or digital format, this drawing should not be used as a basis for measurement or setting-out unless specific dimensions have been provided. SimpsonHaugh and Partners will not be responsible for the accuracy of any dimension that is scaled or measured from this information.

North:

FLOOR PLAN KEY

- 1 Bed
- 2 Bed
- 3 Bed
- Lobby and FOH amenity
- Circulation and BOH
- Commercial space
- Access and services

1 0 1 2 3 4 5 10m

P2	April 2022	Planning Update
P1	03.04.2019	Planning Issue
Rev	Date	Description

Project Title
**ARUNDEL STREET
MANCHESTER
M15 4JZ**

Drawing Title
**Proposed Floor Plan
Level 13, 15, 17, 19
General Arrangement
April 2019 Planning Application**

Status
Planning

Job No 10090	Scale A1 - 1:200	Date 03/04/2019
------------------------	----------------------------	---------------------------

Drawing No 10090-1903-A-G200-P-113	Revision P2
--	-----------------------

simpsonhaugh

MANCHESTER
Riverside, 4 Commercial St
Manchester M15 4JZ
+44 (0)161 835 2345
www.simpsonhaugh.com

LONDON
5-8 Roberts Place
London EC1R 0BB
+44 (0)20 7549 4000
mail@simpsonhaugh.com