




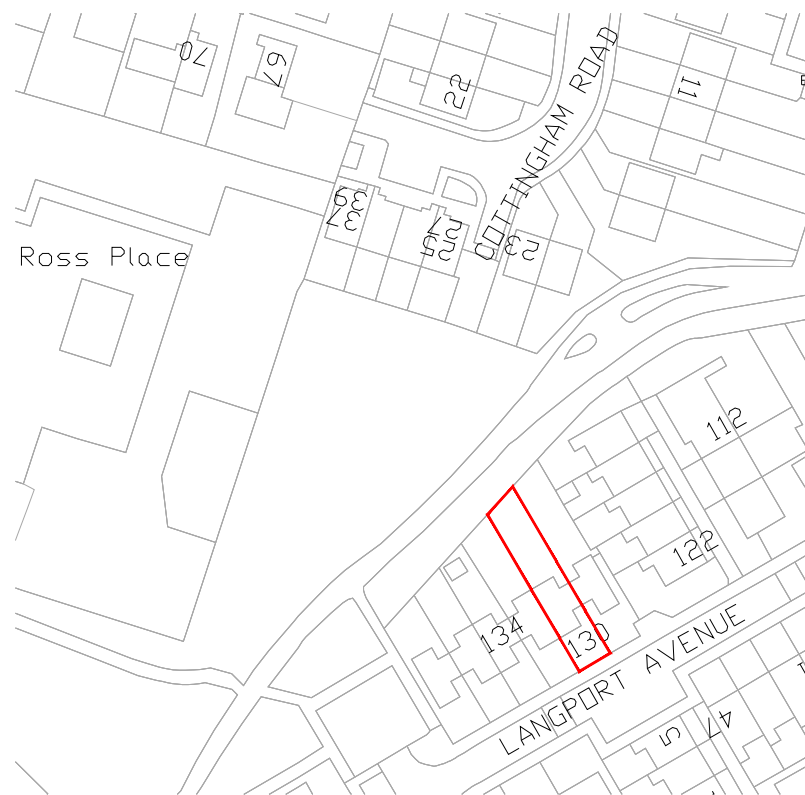

Location Plan
Scale 1:1250

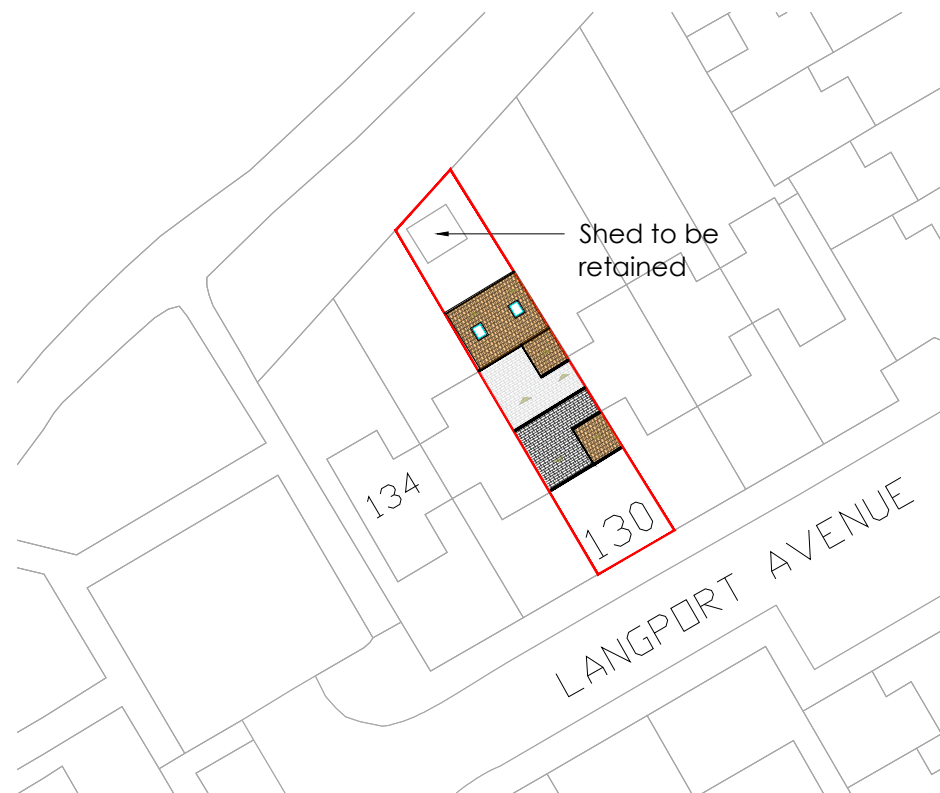

Proposed Site Plan
Scale 1:500

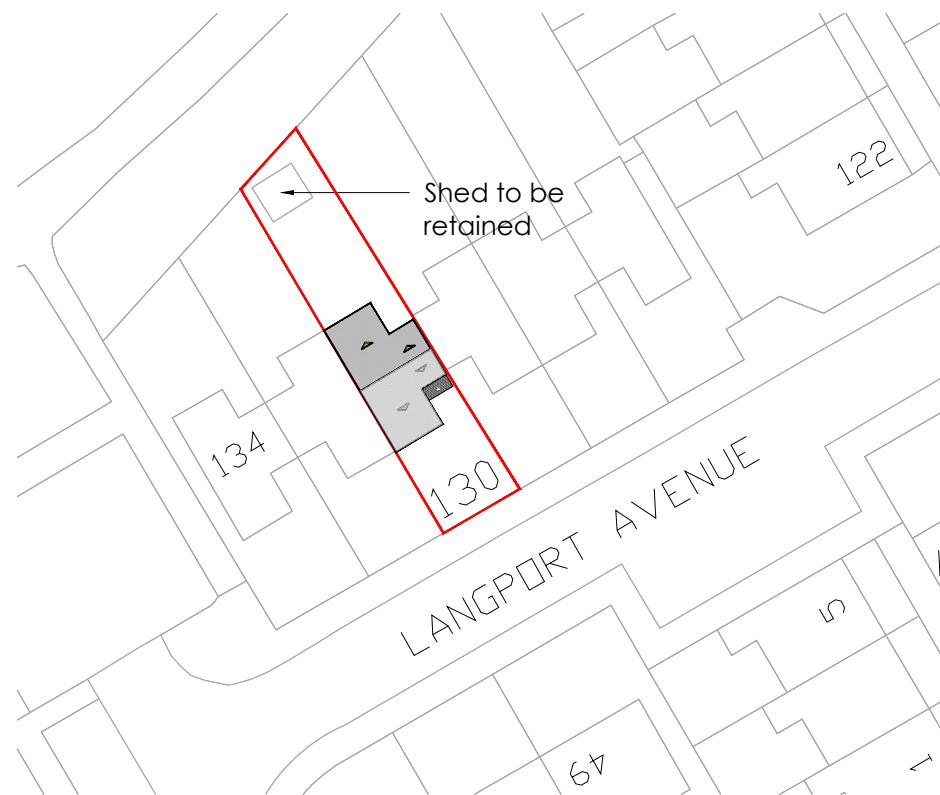

Existing Site Plan
Scale 1:500

PROJECT ADDRESS

130 Langport Avenue
Manchester
M12 4NR

PROJECT

Single storey rear extension
Part double storey rear extension
front porch installation and
internal alteration

DRAWING No.

PP61(1)/22

SCALE

1:1250
1:500

DATE

04/08/2022

DRAWN BY

AT

PAPER SIZE

A3

AT A. Design
12 Hastings Gardens
Stockport
SK5 8BF
ata_design@hotmail.com
07830039347