


APPROVED NORTH SECTION

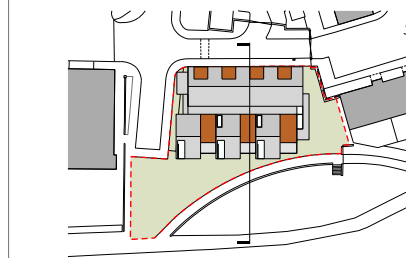


0 10 20 

Project	Rat G, Castlefield	Project No.	15-22	Rev.	
Drawn	PJL/10010	By	PC		
Date	September 14	Chk.	AJS		
Scale	1:100 @ A1	App.			
Architect: Ollier Smurthwaite Architects					

PROPOSED NORTH SECTION



SECTION KEY

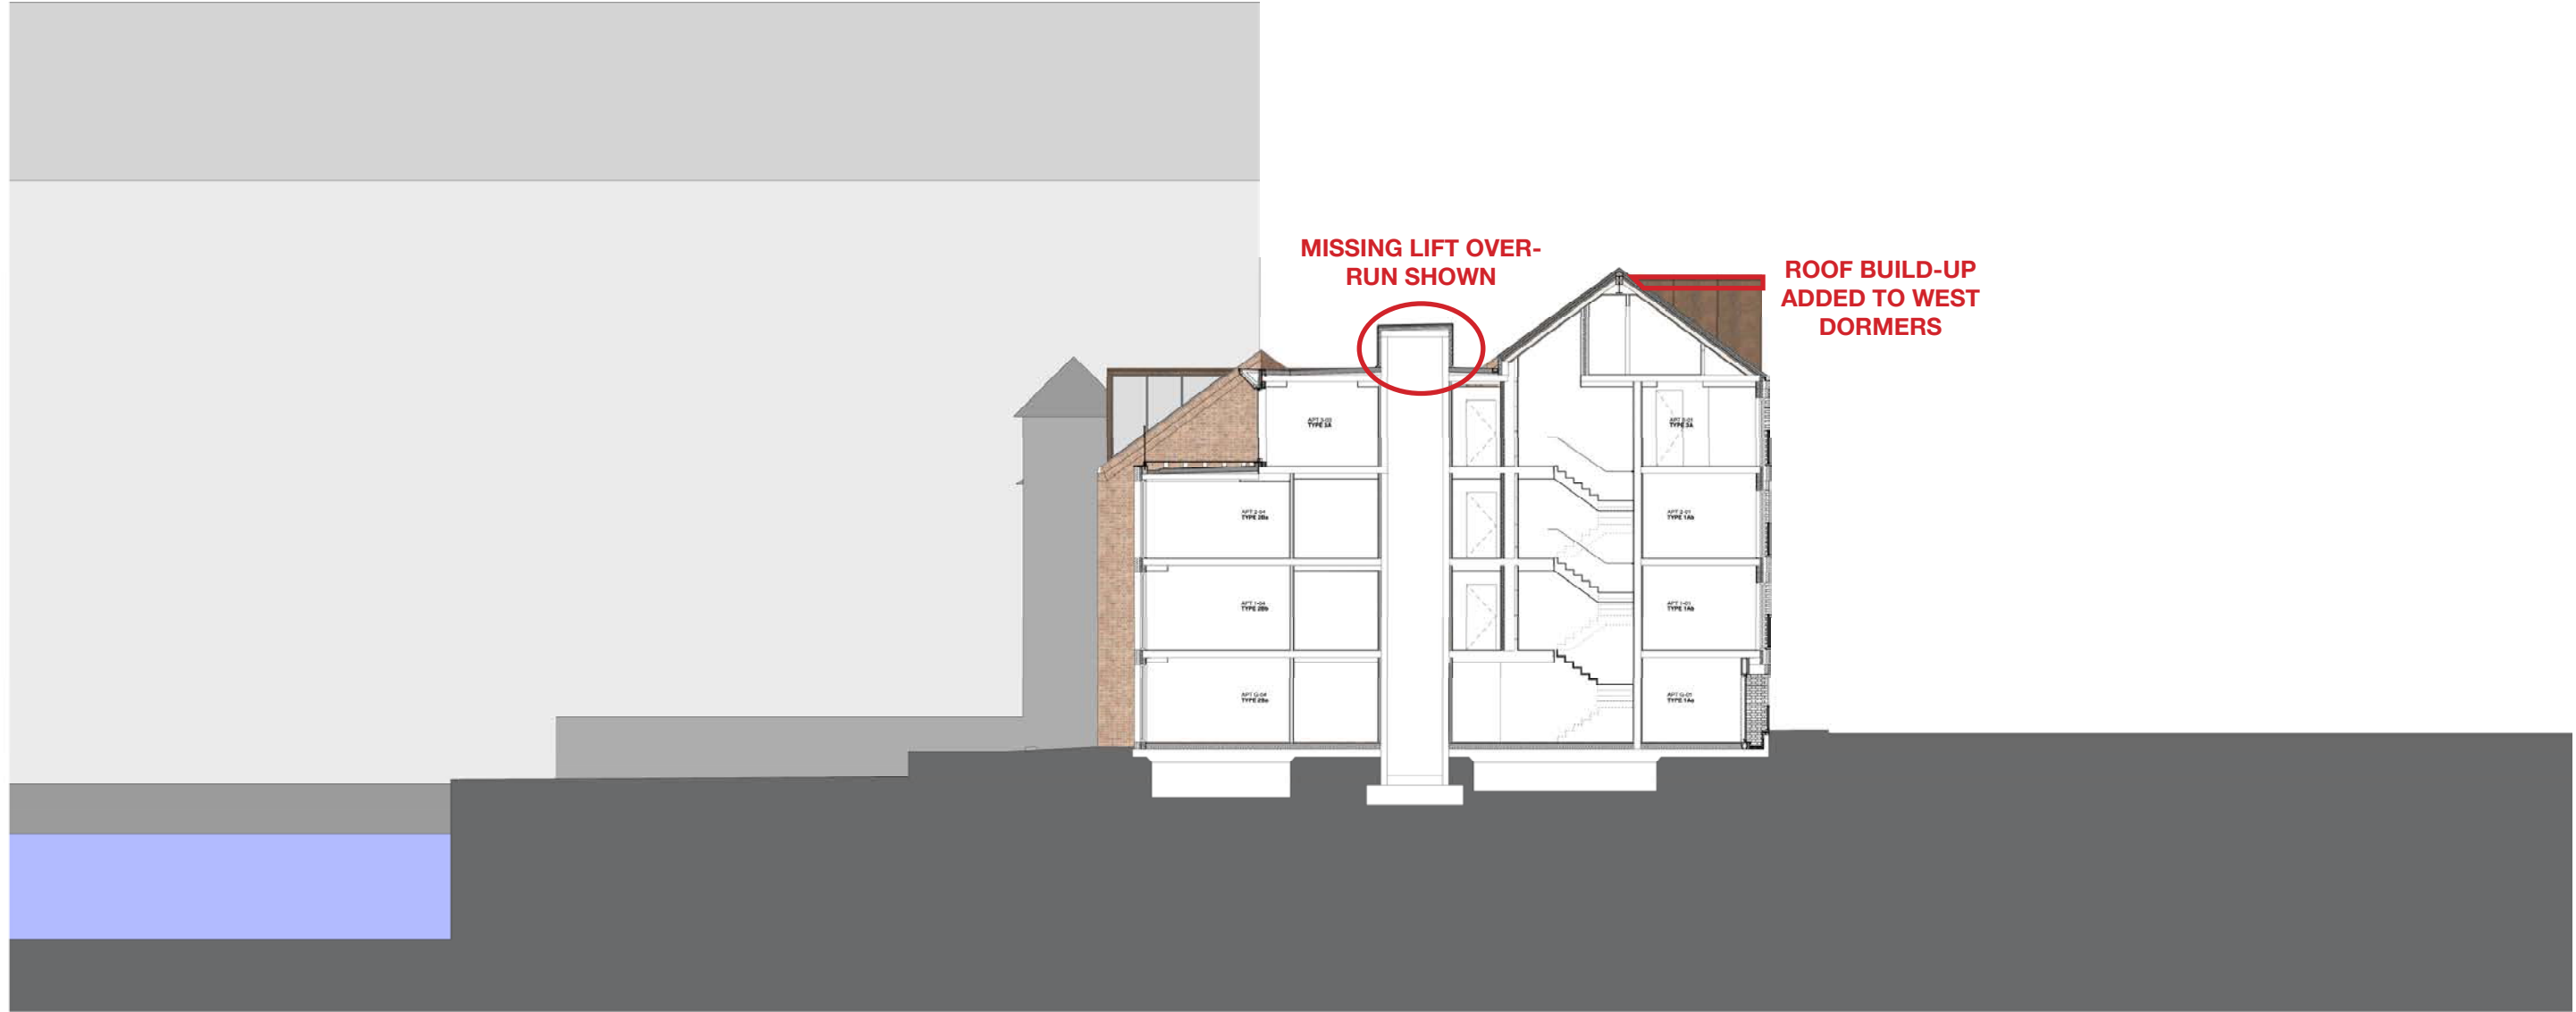

PROPOSED NORTH SECTION
1:100 @ A1

© Copyright Ollier Smurthwaite Architects


IMPORTANT NOTES

REVISION	DATE	DESCRIPTION
----------	------	-------------

CLIENT: PRESTISURY ESTATES
PROJECT: 15-22
ADDRESS: PLOT G, CASTLEFIELD
DRAWING TITLE: Proposed North Section
SCALE: 1:100 @ A1
DATE: MAY 2021
DRAWING NO.: P_1700012A


OLLIER SMURTHWAITE ARCHITECTS
40 King Street, Manchester, M2 6DA
T: 0161 883 0010
F: 0161 883 0020
E: enquiries@olliersmurthwaite.com

APPROVED DETAILED SECTION DD_EE

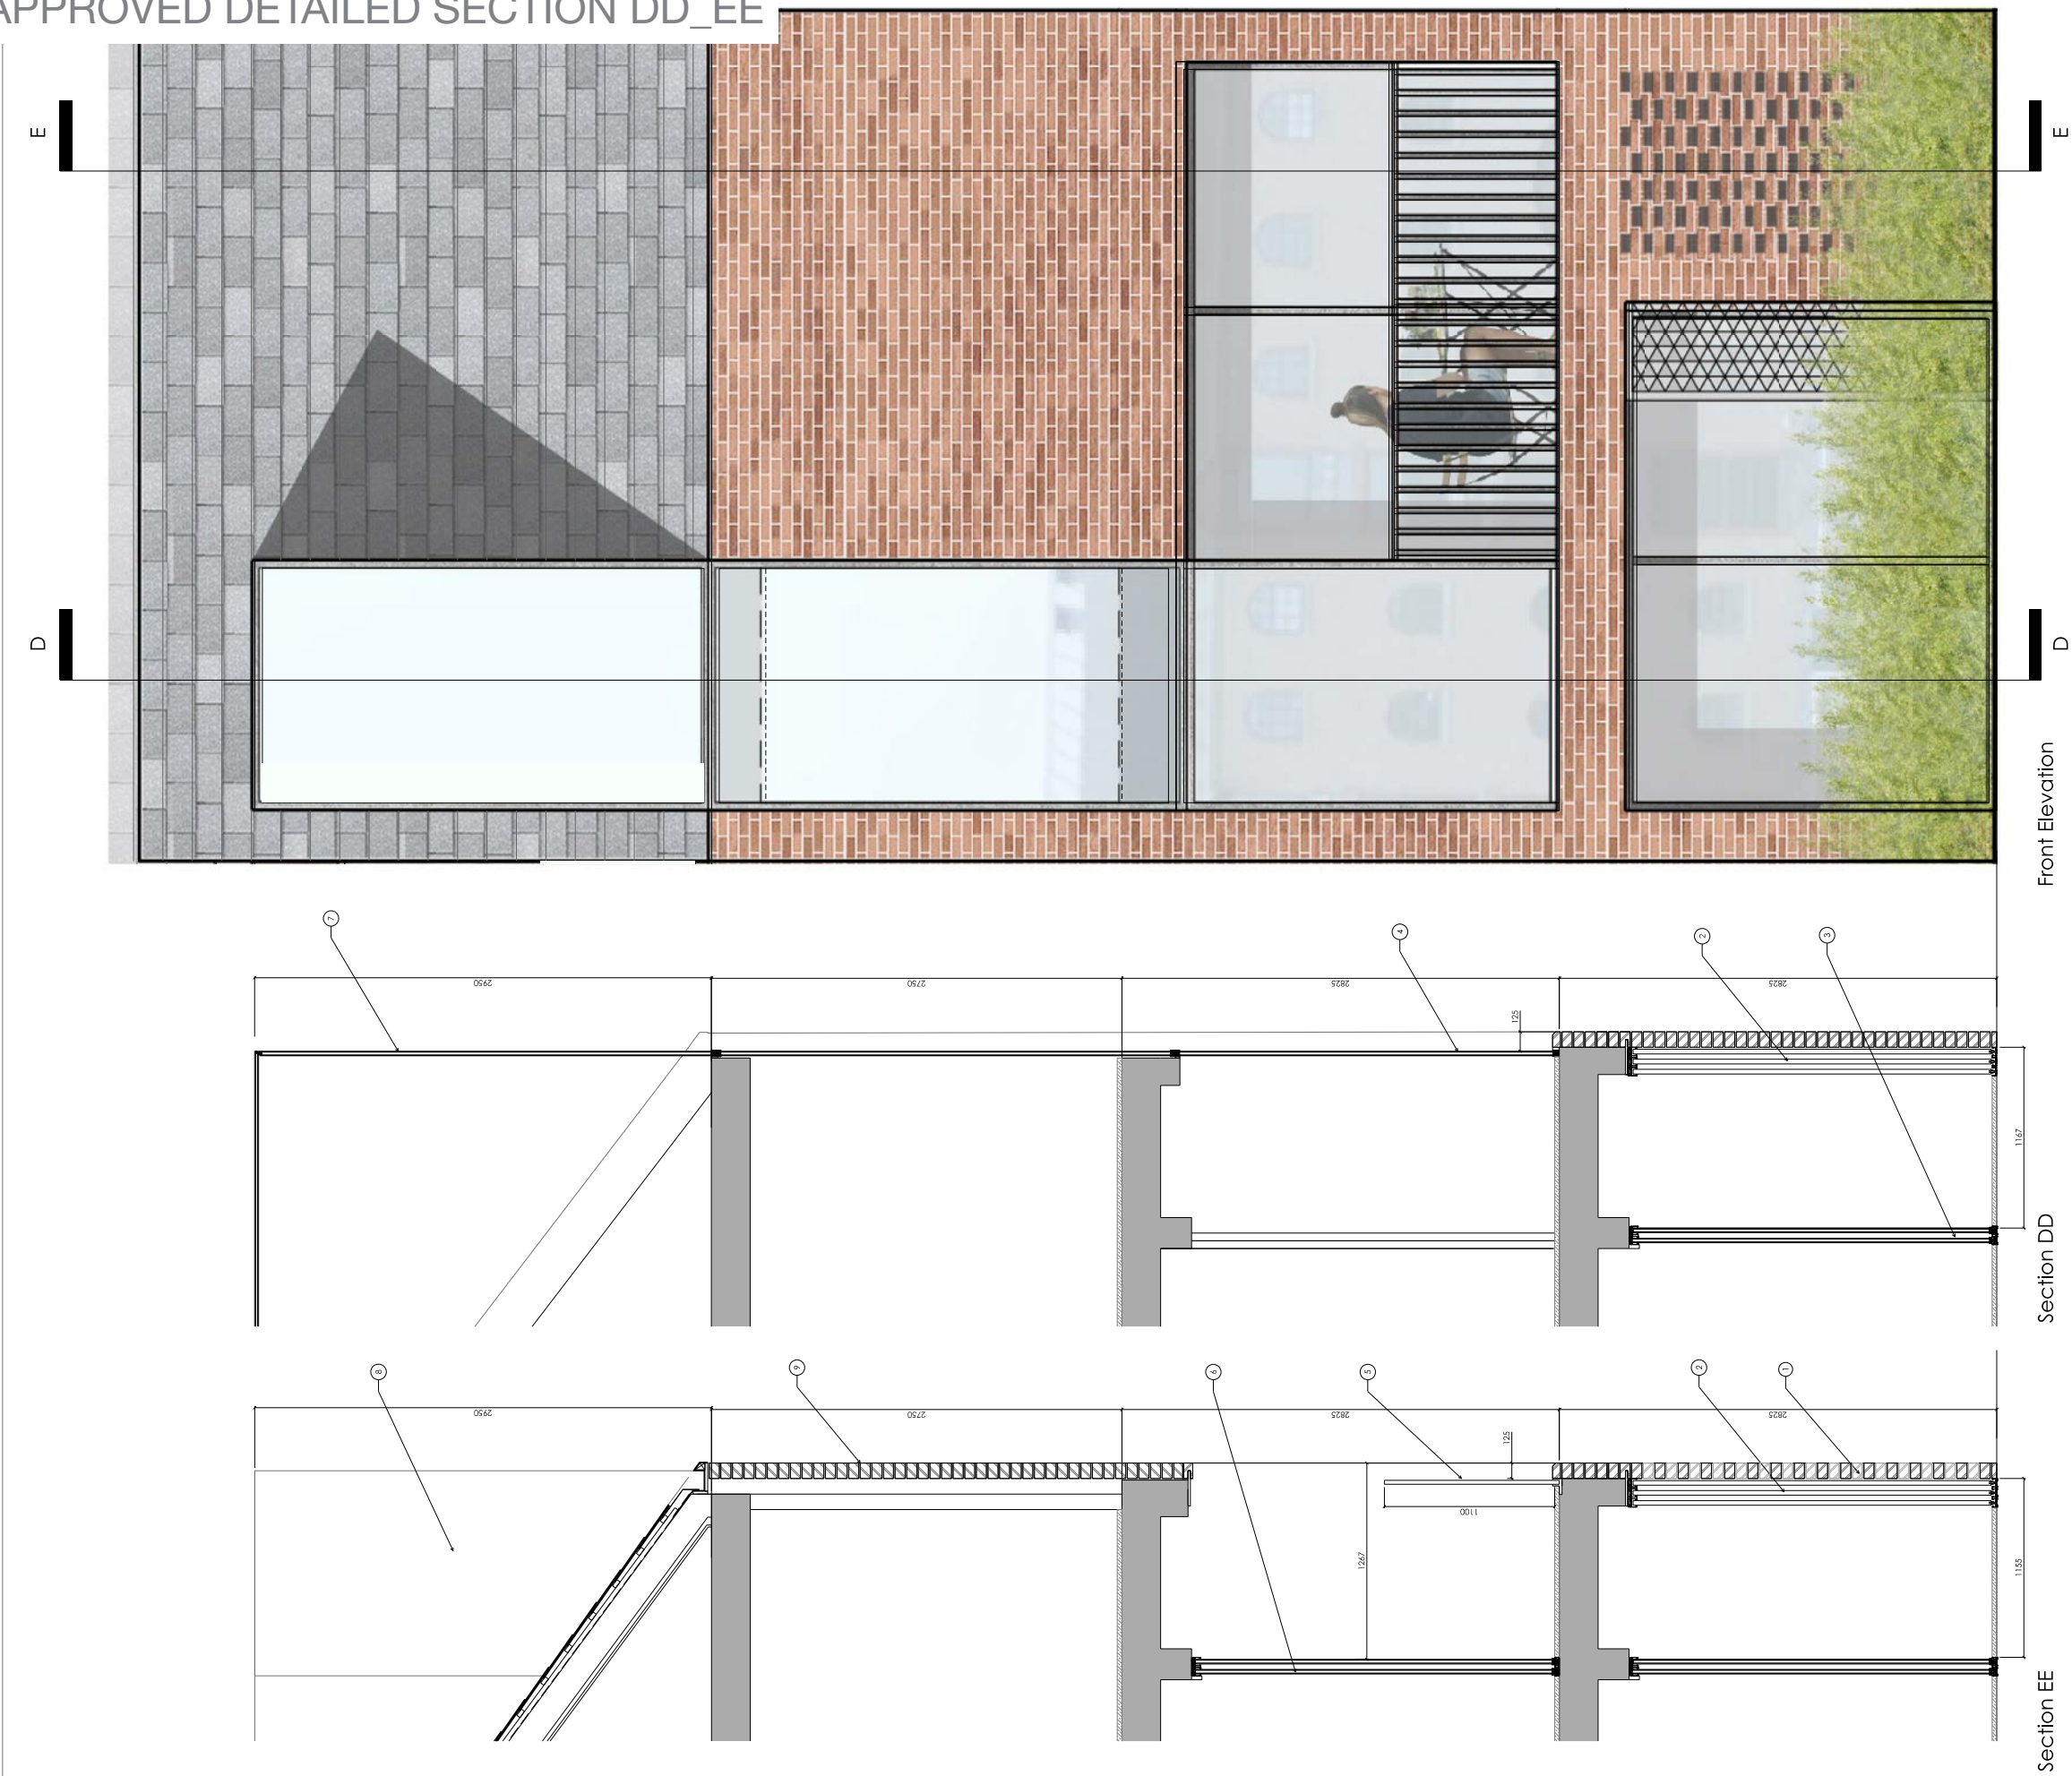


Front Elevation

Section DD

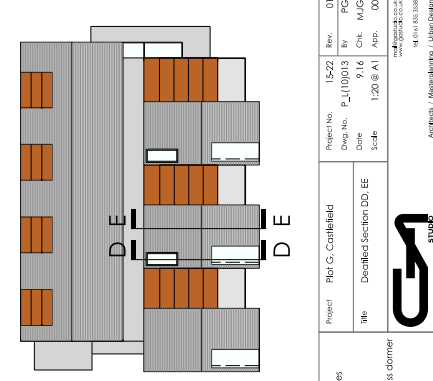[illegible][illegible]


PROPOSED DETAILED SECTION DD_EE

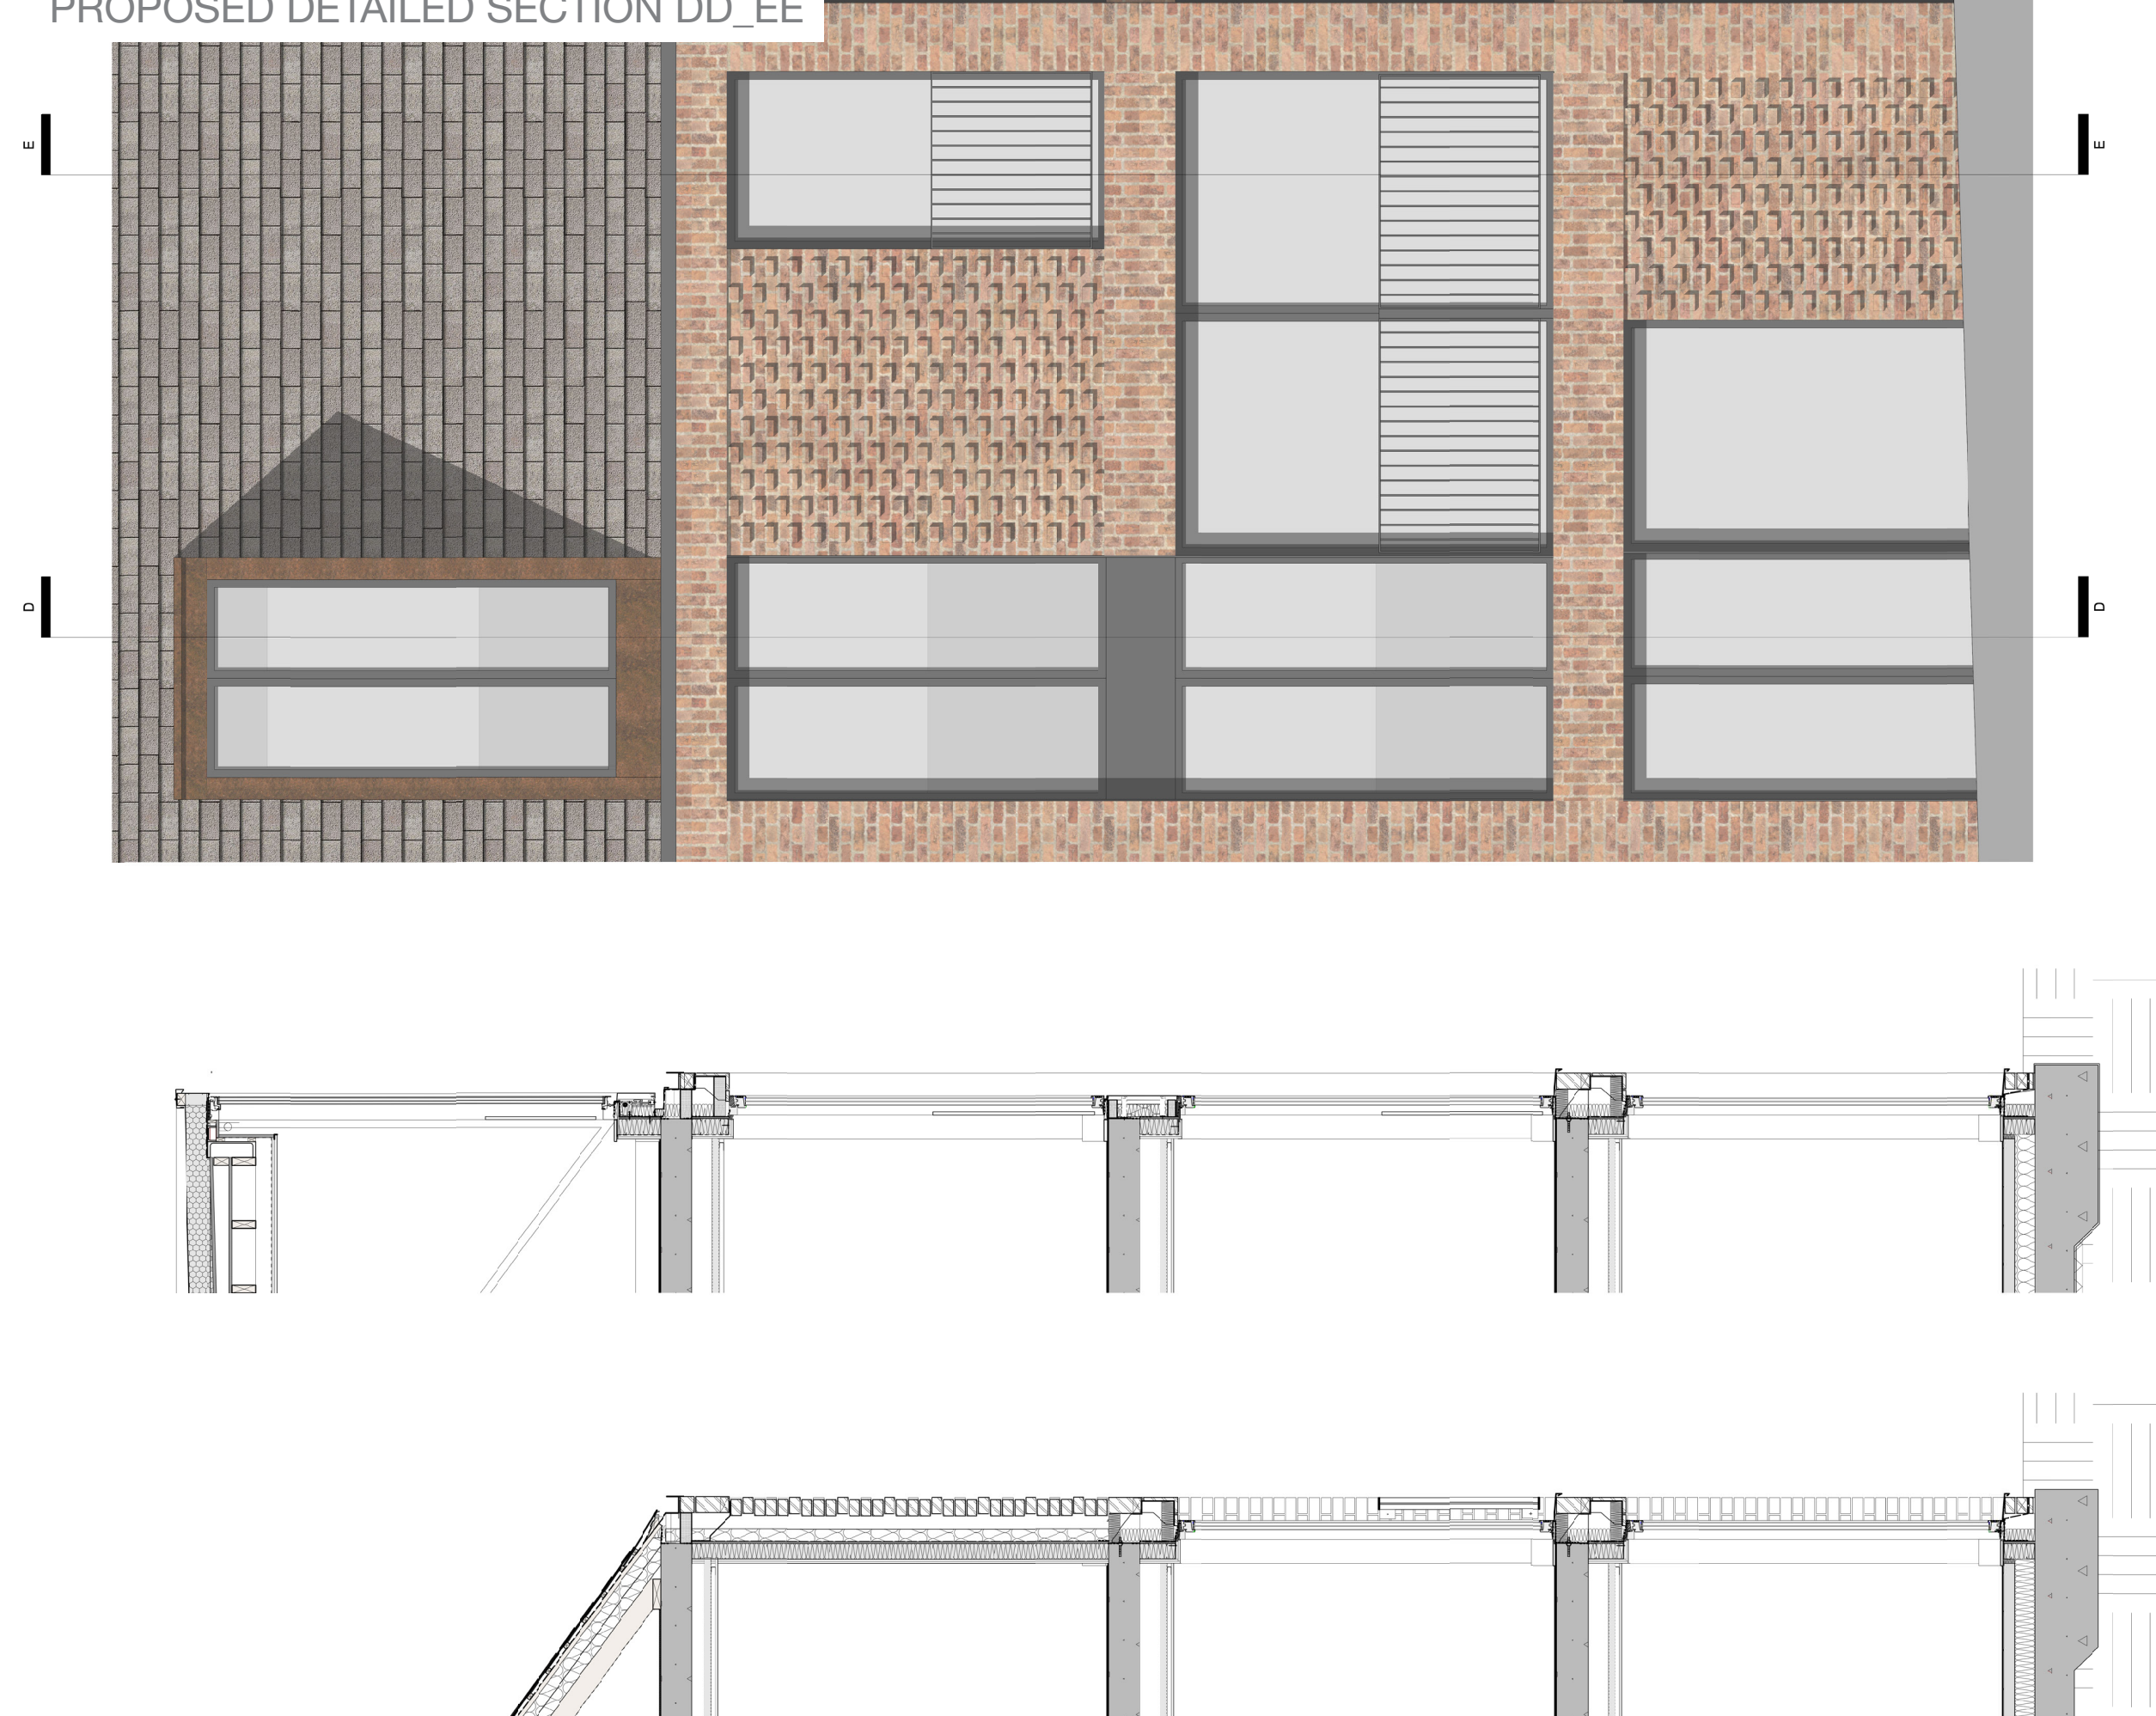

FRONT ELEVATION


SECTION DD

SECTION EE

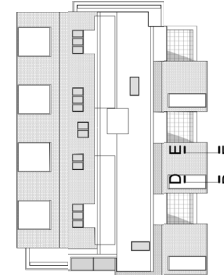

PROPOSED DETAILED SECTIONS EE & DD		1:20 @ A1	
INFORMATION NOTE			
	CLIENT: PRESIDENTIAL ISSUES		
	PROJECT: 15-22		
	ADDRESS: R/C 7 G, CASTLEFIELD		
	DRAWING TITLE: DETAILED SECTION, C/D		
	SCALE: 1/200A1	DATE: MAY 2021	
REVISION	DATE	DRAWING NO. P/15001A	
		DRAWING NO. P/15001A	

APPROVED EAST SECTION

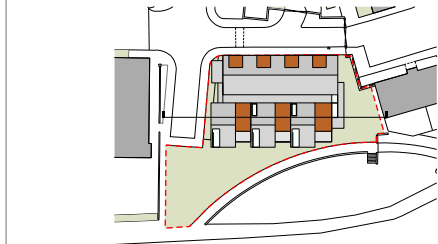

1:100 @ A1

Project	PLOT G, Castlefield	Project No.	15-22	Rev.	PC
Wk	Proposed E Section	Dwg No.	P_L170021A	Rev.	00
		Date	September 14	CSA	AUG
		Scale	1:100 @ A1	Ass.	00




Architects / Masterplanning / Urban Design

PROPOSED EAST SECTION



SECTION KEY

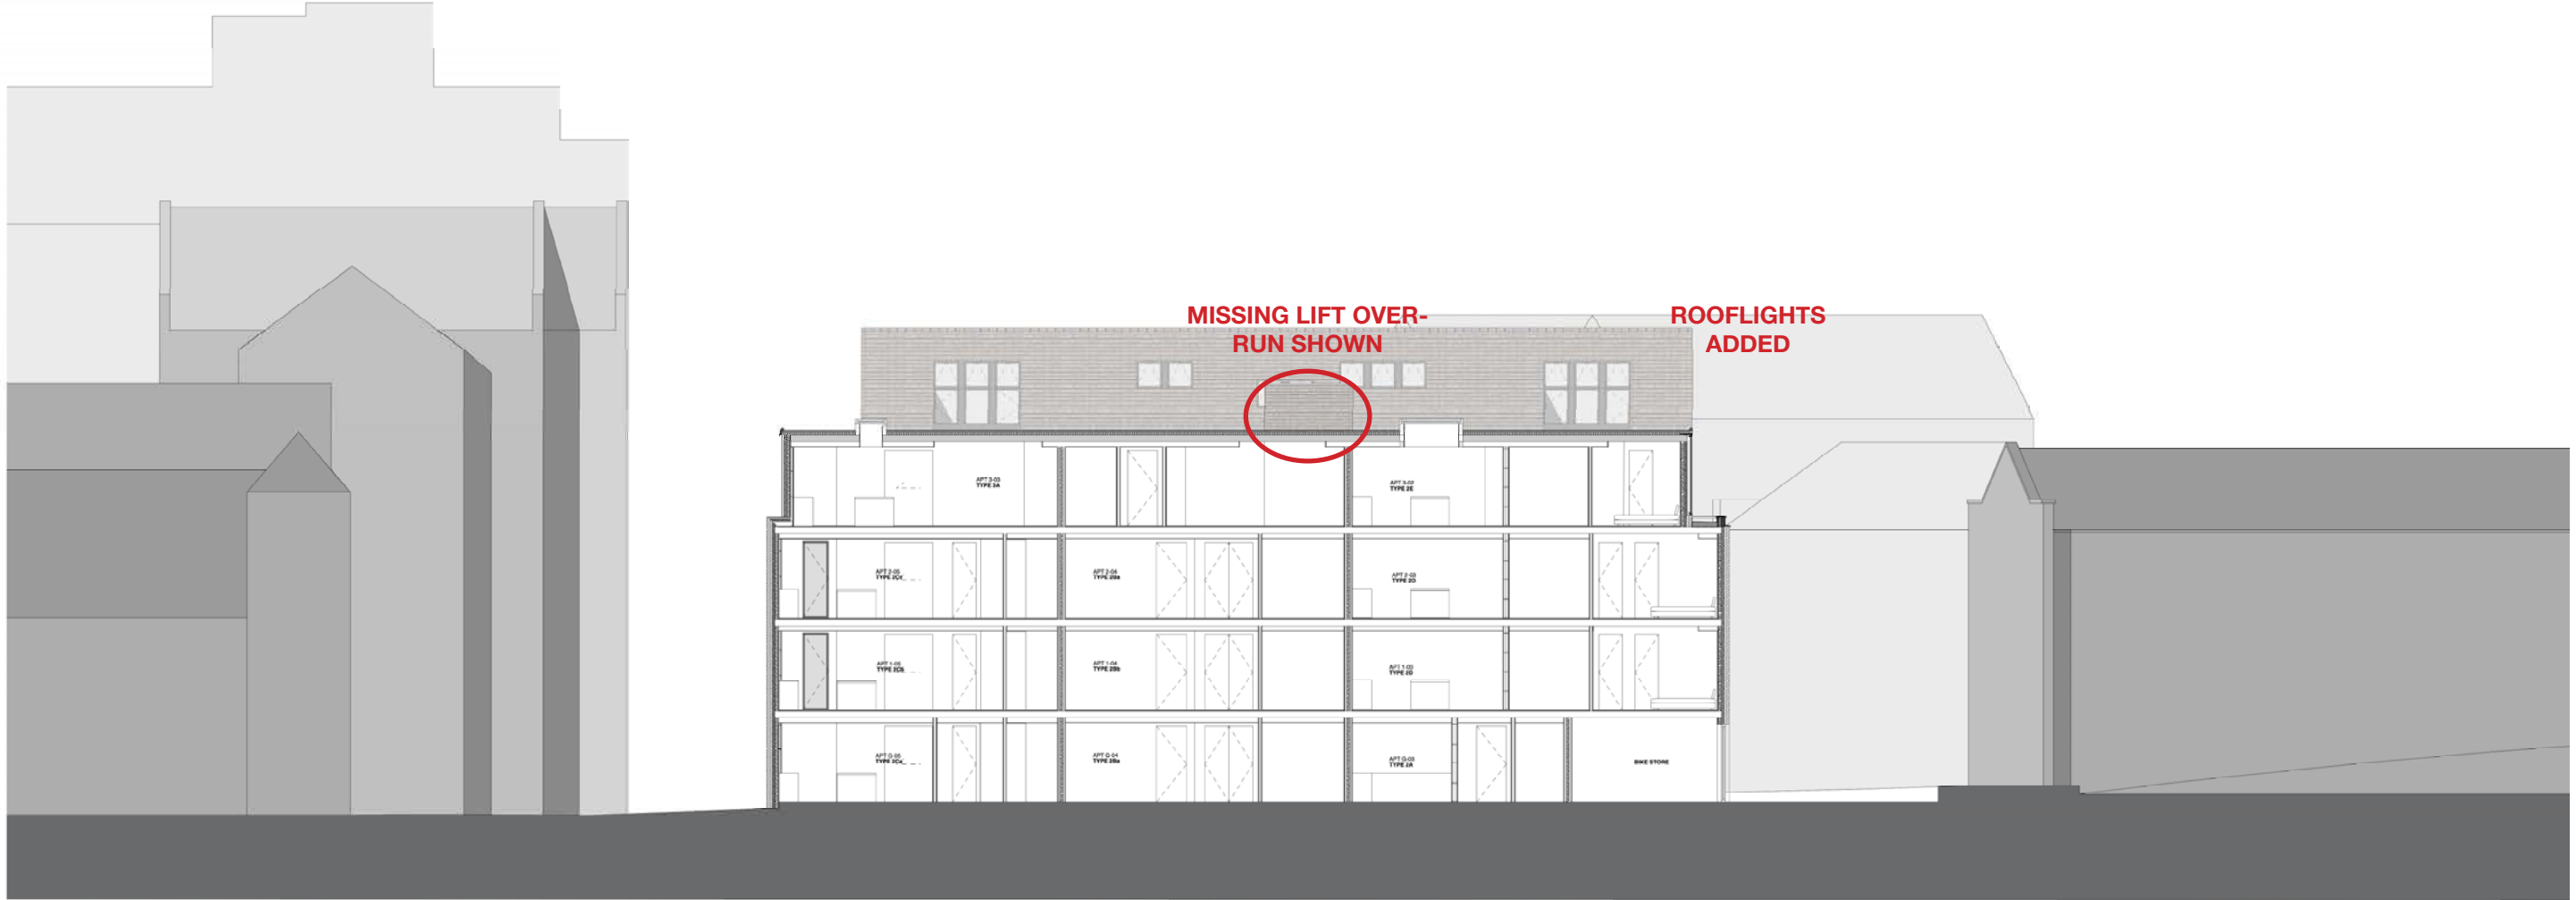

PROPOSED EAST SECTION
1:100 @ A1

© Copyright Ollier Smurthwaite Architects

IMPORTANT NOTES

REVISION	DATE	DESCRIPTION
1	14/07/21	SUBMITTED FOR NEIGHBOURHOOD MANAGEMENT APPLICATION

CLIENT: PRESTOLRY ESTATES
PROJECT: 15-22
ADDRESS: PLOT G, CASTLEFIELD
DRAWING TITLE: Proposed East Section
SCALE: 1:100 @ A1
DRAWING NO: P_L170021A

OLLIER SMURTHWAITE ARCHITECTS
40 King Street, Manchester, M2 6BA
T: 0161 883 0838
F: 0161 883 0839
E: info@olliersmurthwaite.com


APPROVED E ELEVATION



PROPOSED E ELEVATION



ELEVATION KEY

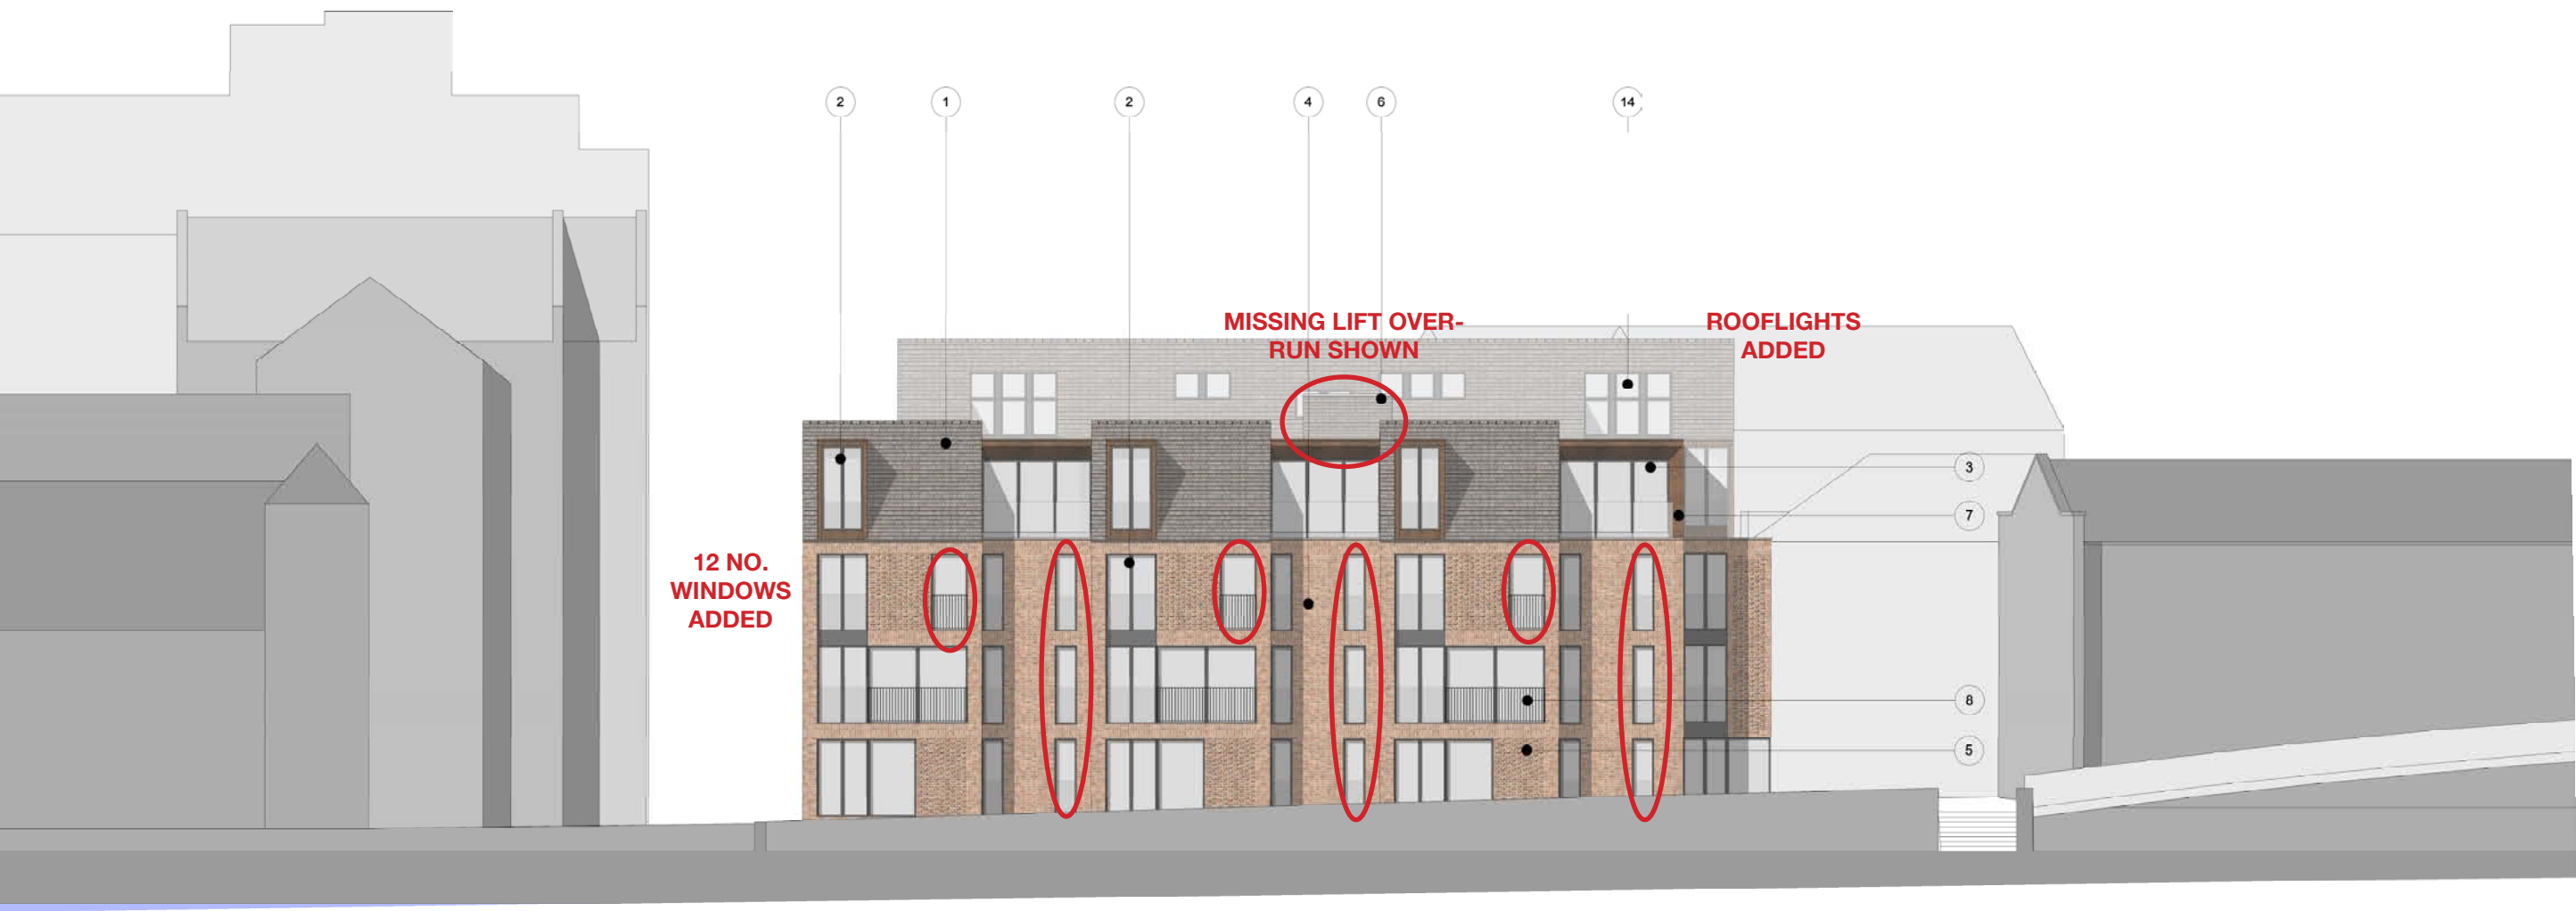

PROPOSED EAST ELEVATION
1:100 @ A1

MULLIONS ADDED TO GLAZING TO
ENABLE NATURAL VENTILATION

IMPORTANT NOTES

REVISION	DATE	DESCRIPTION
1	15/02/2021	Submitted for consideration, subsequent application

CLIENT: PRESTON ESTATES
PROJECT: TS-02
ADDRESS: PLOT G, CASTLEFIELD
DRAWING TITLE: Proposed East Elevation
SCALE: 1:100 @ A1
DATE: MAY 2021
DRAWING NO: P_1502011A

OLLIER SMURTHWAITE ARCHITECTS
45 King Street, Manchester, M2 0SA
T: 0161 883 0633
F: 0161 883 0633
E: mail@olliersmurthwaite.com

APPROVED N ELEVATION



PROPOSED N ELEVATION



ELEVATION KEY



PROPOSED NORTH ELEVATION
1:100 @ A1

© Copyright Ollier Smurthwaite Architects

MATERIAL KEY:

1. ROOF SLATES TO MATCH SURROUNDING BUILDINGS
2. DARK GREY ALUMINIUM/TIMBER COMPOSITE TRIPLE GLAZED WINDOW
3. DARK GREY ALUMINIUM/TIMBER COMPOSITE TRIPLE GLAZED SLIDING DOOR
4. BRICK TYPE 1 - RED BRICK
5. BRICK TYPE 2 - PROJECTING RED BRICK DETAILING
6. LIFT OVER-RUN (SET BACK IN CENTRE OF ROOF)
7. COR-TEN CLADDING
8. DARK GREY POWDER COATED STEEL BALUSTRADES
9. PERFORATED METAL VENTILATION PANELS TO PLANT ROOM
10. COR-TEN PLANTERS
11. OBSCURED GLAZING
12. LOUVERED ALUMINIUM DOORS TO BIN STORE AND PLANT ROOM
13. SIGNAGE - LETTERING LASER CUT INTO COR-TEN
14. ROOFLIGHTS

APPROVED S ELEVATION



1:100	1:100	1:100
1:100	1:100	1:100
1:100	1:100	1:100


Project	Plot G, Castlefield	Project No.	15-22	Rev.	01
Drawn	P. L. (2003)	Drawn	P. L. (2003)	Rev.	01
Date	March 14	Scale	1:100 @ A1	App.	00
Scale	1:100 @ A1	App.	00		



PROPOSED S ELEVATION



ELEVATION KEY

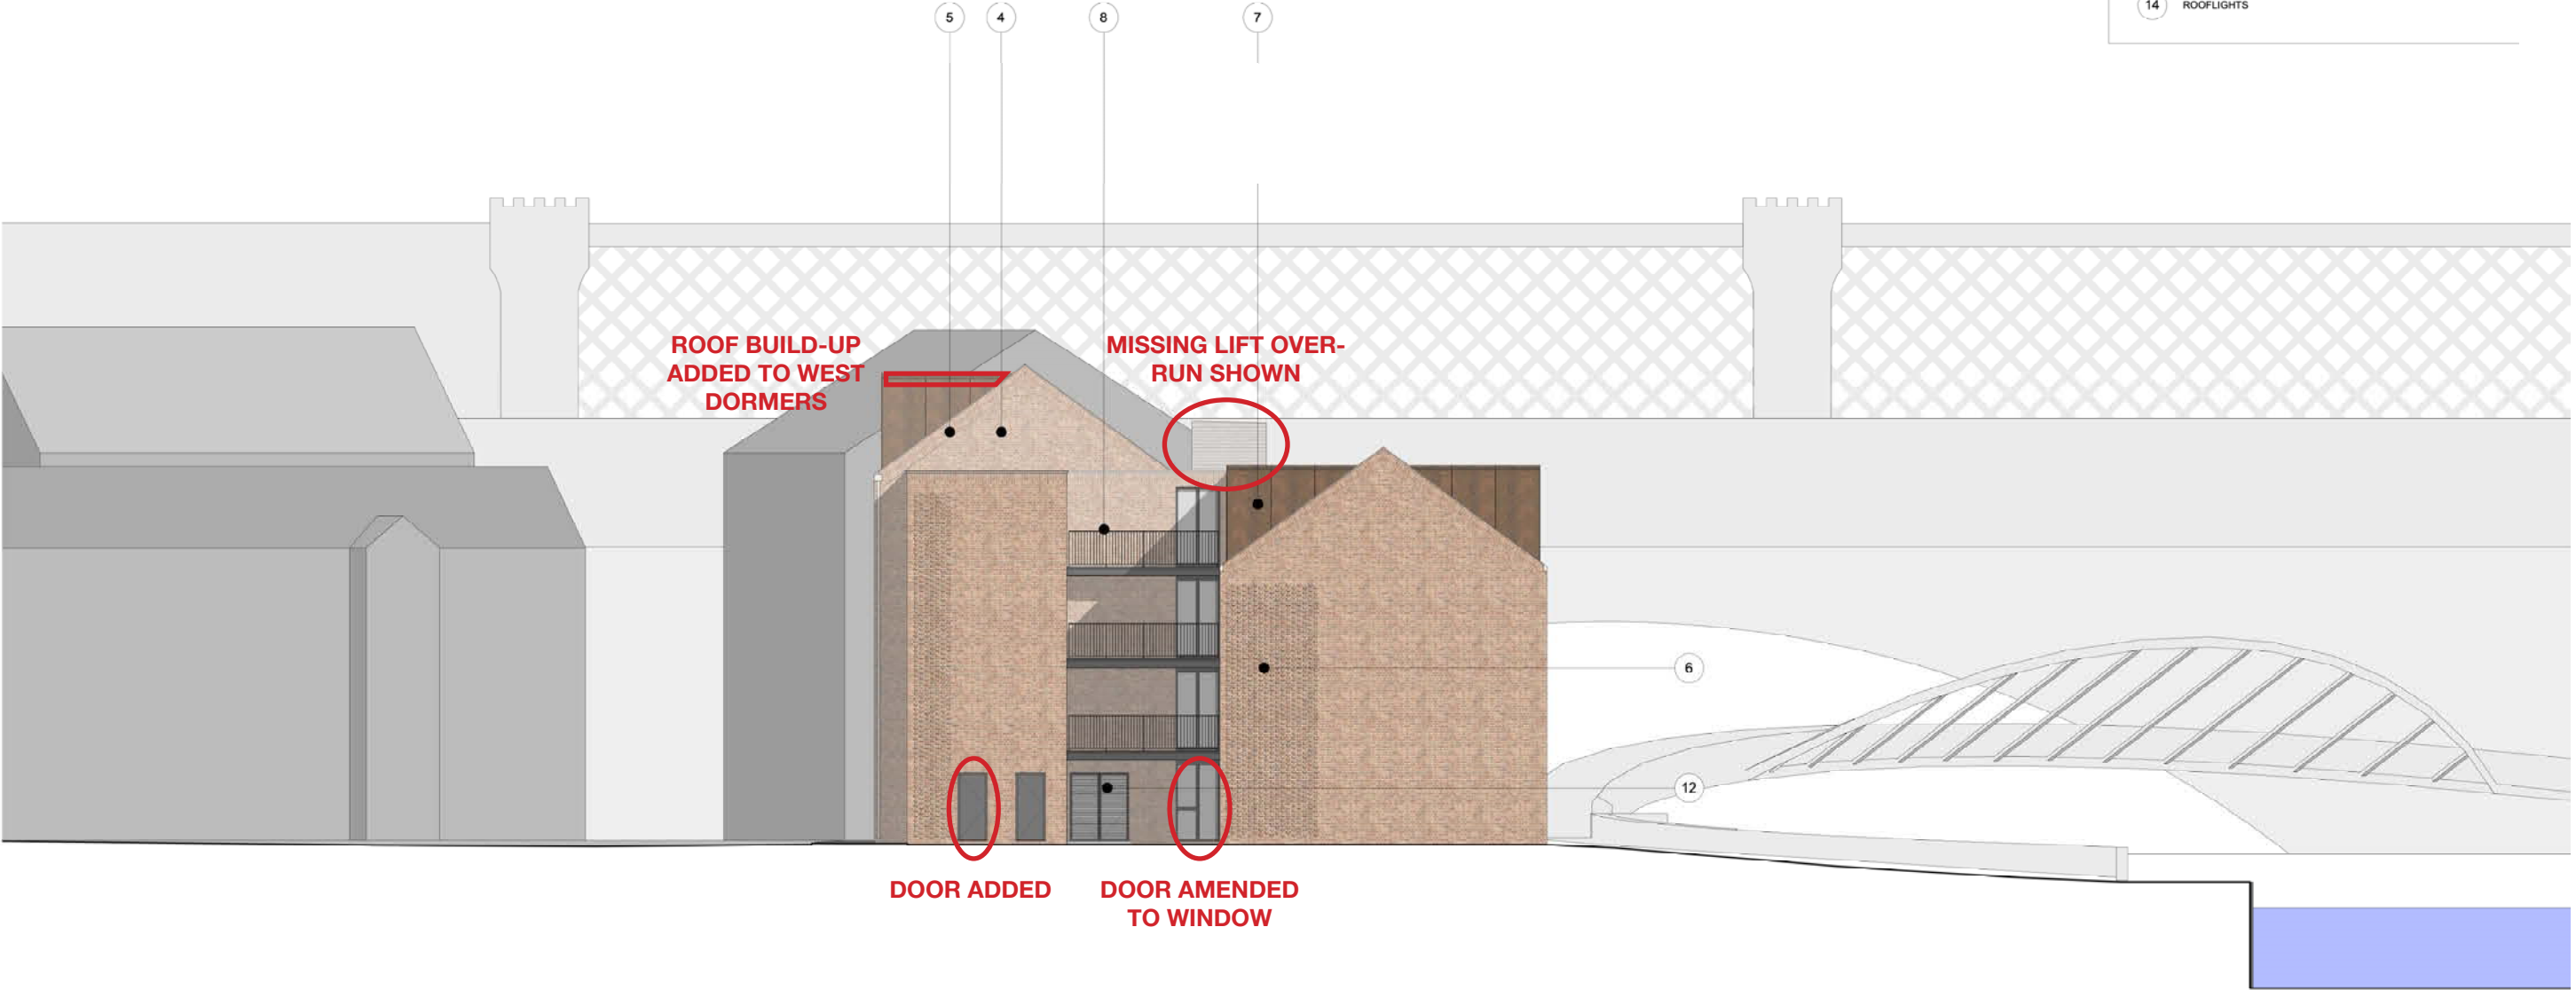

MATERIAL KEY:

- 1 ROOF SLATES TO MATCH SURROUNDING BUILDINGS
- 2 DARK GREY ALUMINIUM/TIMBER COMPOSITE TRIPLE GLAZED WINDOW
- 3 DARK GREY ALUMINIUM/TIMBER COMPOSITE TRIPLE GLAZED SLIDING DOOR
- 4 BRICK TYPE 1 - RED BRICK
- 5 BRICK TYPE 2 - PROJECTING RED BRICK DETAILING
- 6 LIFT OVER-RUN (SET BACK IN CENTRE OF ROOF)
- 7 COR-TEN CLADDING
- 8 DARK GREY POWDER COATED STEEL BALUSTRADES
- 9 PERFORATED METAL VENTILATION PANELS TO PLANT ROOM
- 10 COR-TEN PLANTERS
- 11 OBSCURED GLAZING
- 12 LOUVRED ALUMINIUM DOORS TO BIN STORE AND PLANT ROOM
- 13 SIGNAGE - LETTERING LASER CUT INTO COR-TEN
- 14 ROOFLIGHTS

PROPOSED SOUTH ELEVATION
1:100 @ A1

IMPORTANT NOTES:

REVISION	DATE	DESCRIPTION
1	15-03	ISSUED FOR INFORMATION, NO ARCHITECTURAL APPLICATION

CLIENT	PRESTONBY ESTATES
PROJECT	15-22
ADDRESS	Plot G, Castlefield
DRAWING TITLE	Proposed South Elevation
SCALE	1:100 @ A1
DATE	MAY 2021
DRAWING NO.	P_1502021A

OLLIER SMURTHWAITE ARCHITECTS
40 King Street, Manchester, M2 0SA
T 0161 881 0838
F 0161 881 0839
E mail@olliersmurthwaite.com

APPROVED W ELEVATION



PROPOSED W ELEVATION



APPROVED NORTH EAST VISUAL



PROPOSED NORTH EAST VISUAL



APPROVED SOUTH EAST VISUAL



PROPOSED SOUTH EAST VISUAL

