


Notes :
1. This drawing should not be scaled, figured dimensions only to be taken
2. should any discrepancies be found with this drawing, please inform this office.
3. Copyright of this drawing is owned by JM Architects.

Structural information indicative only. To be confirmed by Structural Engineer.

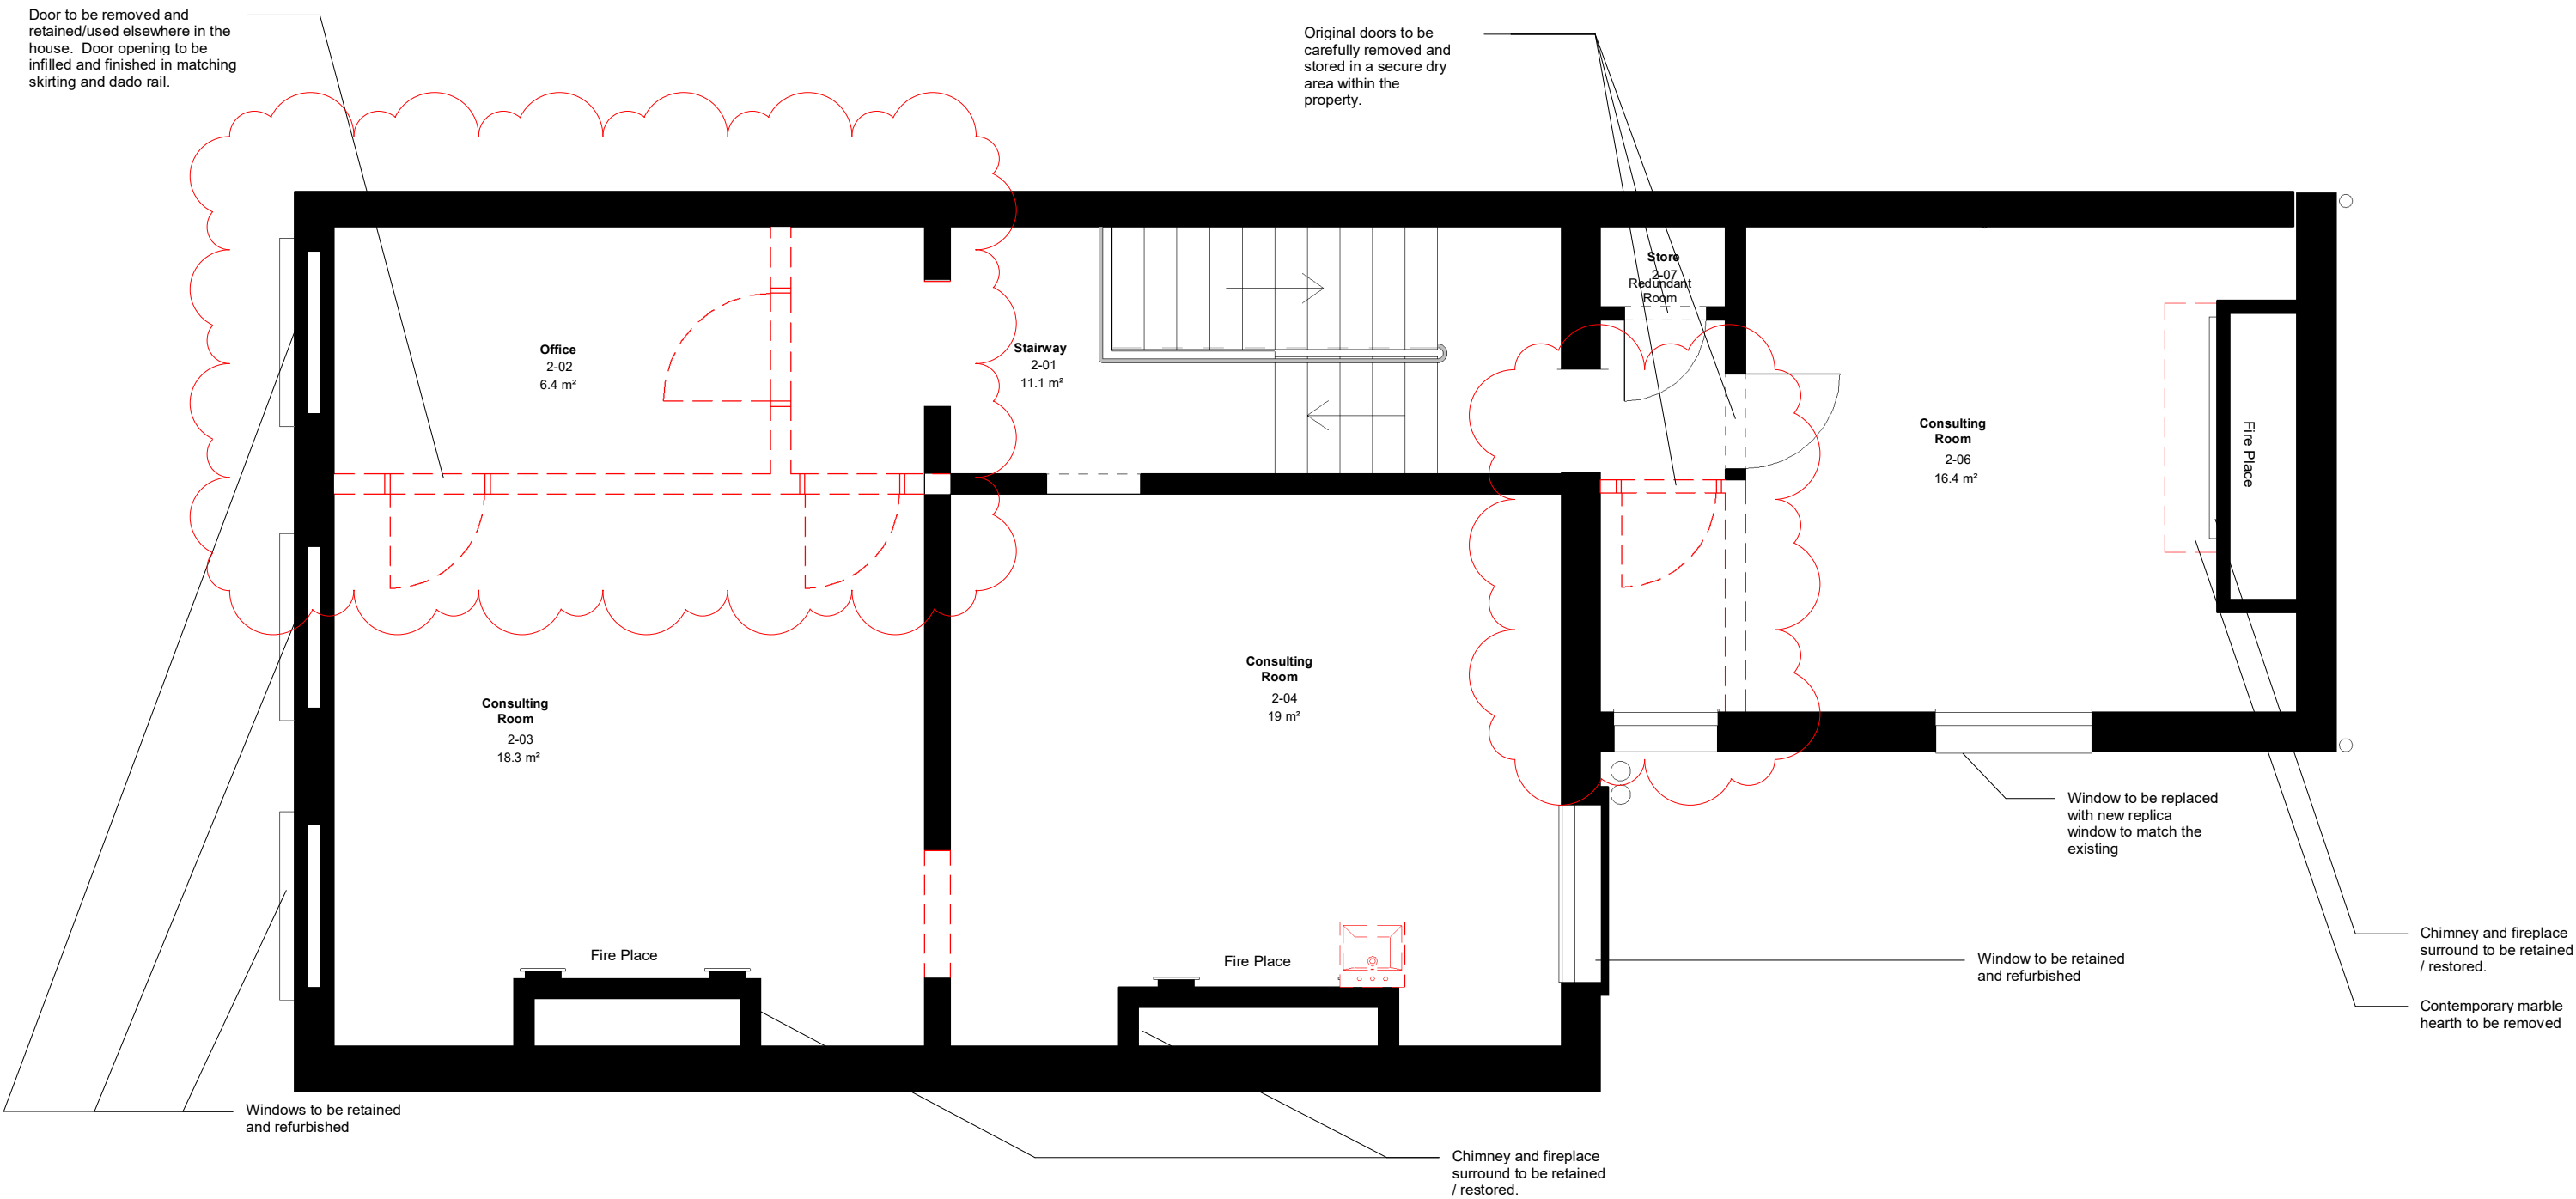

P08 Plans revised to suit client changes	2022.05.18	OV	APR
P07 Notes added/updated to suit revised layouts.	2022.02.25	OV	APR
P06 Notes revised/added.	2022.01.24	OV	APR
P05 Existing elements to be retained	2022.01.18	OV	APR
P04 Issued for information	2021.09.09	PW	AR
P03 Issued for comments	2021.07.01	EH	AR
P02 Floor plans amended	2021.03.08	PW	AR
P01 Issued for information	2021.03.08	PW	AR
REV. DESCRIPTION	DATE	DRN BY	CKD BY

Project 17 St. John Street
Title Demolition Plan - Second Floor
Client Zerum

Purpose : For Comments	Scale : 1 : 50@A3	JMA Project Number : 6849
Drawing Number	Status S2	Revision P08
Project - Originator - Volume - Level - Type - Role - Class - Number		
6849 -JMA- 01 -02 -DR- A- 00 -0010		