


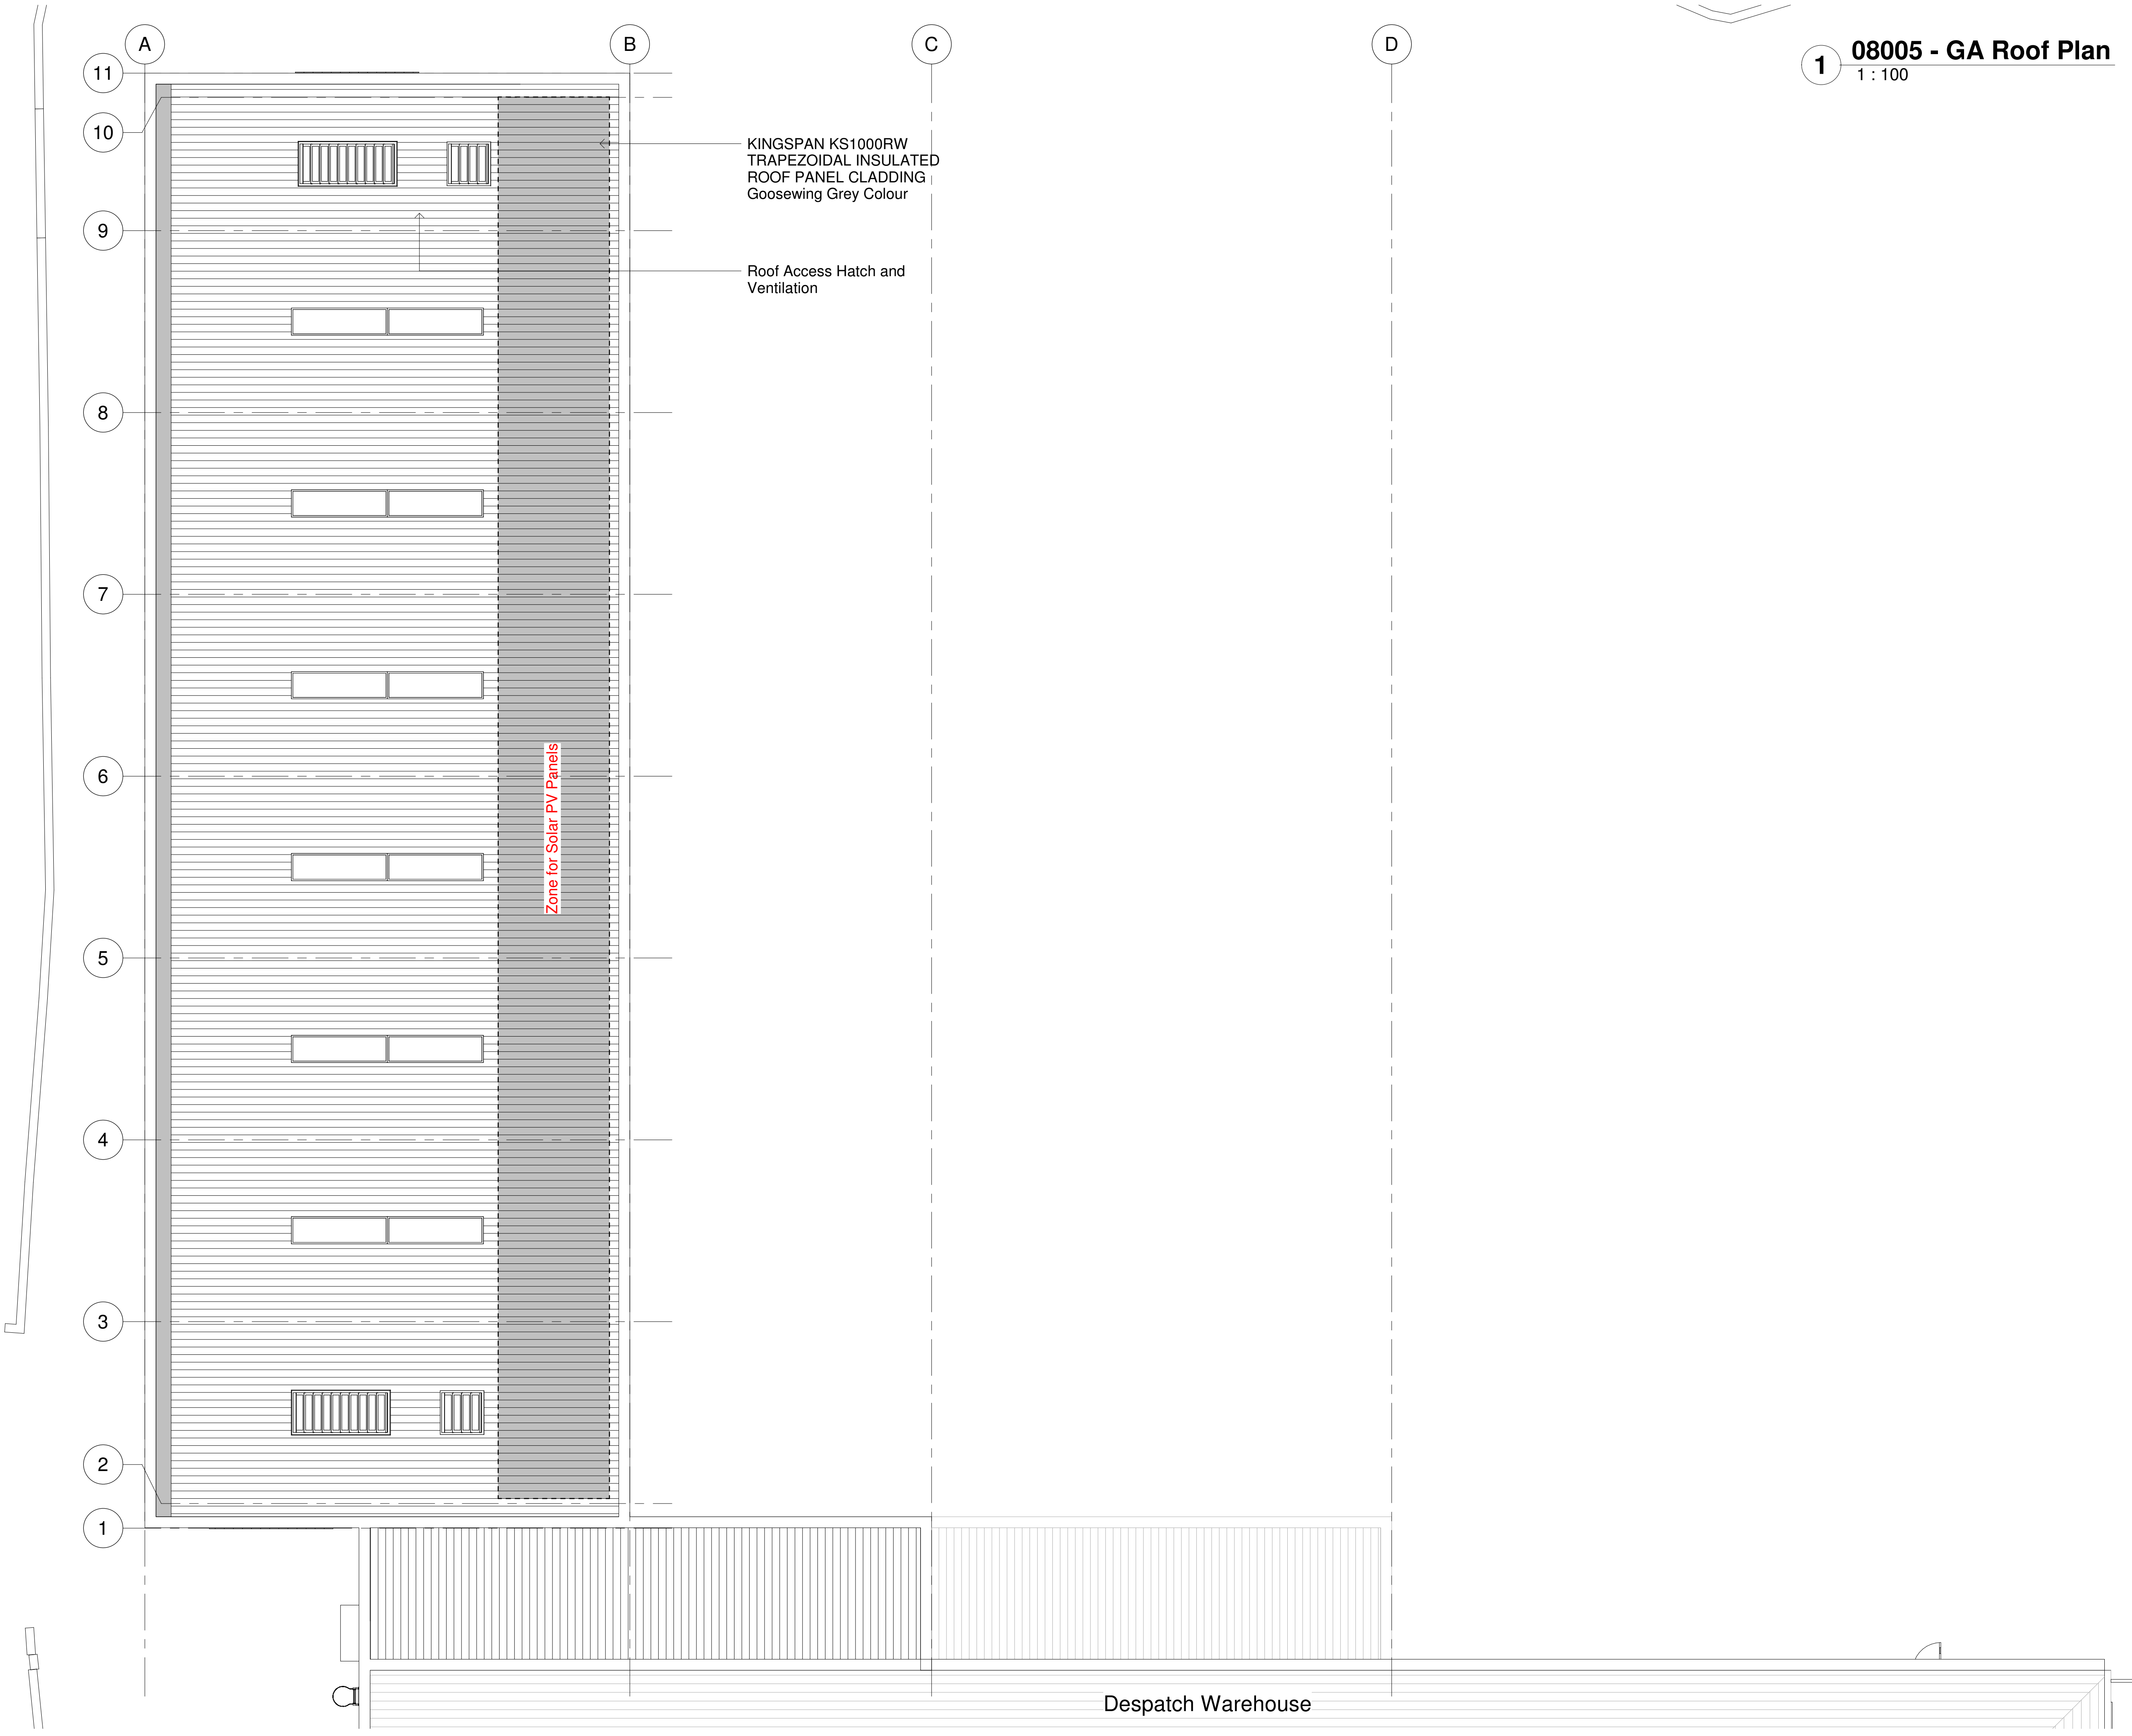

1

08005 - GA Roof Plan

1 : 100

Notes

The Contractor is to check all dimensions and conditions on site before commencing. Do not scale from this drawing.

This drawing remains the copyright of FAIRHURSTS DESIGN GROUP.

Scale Bars

TO BE USED ONLY AS GUIDANCE


1:100 mm 1000 5000 5000

1:200 mm 5000 8000 5000

1:500 M 5 15 25

1:1250 M 10 30 50 70

KEYPLAN

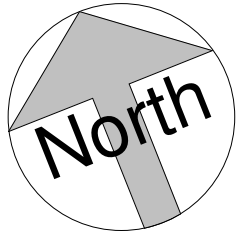

Note:

Weir Overflows placed at Key Drainage Locations

Mansafe System and Shipsladder to West Elevation

Aluminium Gutter and RWP'S to suit roof design
Colour: RAL 7035 Light Grey

Roof Light locations to be confirmed upon coordination with structural engineering design.

Rev	Planning Issue	AS	14/07/22
Rev	Description	By	Date
Project Status		Drawing Status	
Stage 2		S4	
This information, whether drawn or as a data file, is copyright and issued strictly for use on the project for which it is provided			
Client / Project			
HMG Paints			
Project Crystal			
Drawing			
GA Roof Plan			
Date	30/06/22	Scale	1 : 100 @ A1
Drawn By	MCA	AS	IRC
Checked		Checked	
Manchester: 55 King Street Manchester M2 4LQ +44 (0)161 831 7300			
Southampton: Manor Park Minstead Southampton SO43 7FY +44 (0)23 6081 7300			
Cambridge: CB1 Business Centre 20 Station Road Cambridge CB1 2JD +44 (0)1223 803 868			
www.fairhursts.com			
Rev	7703-08005	Status	1
7703-FDG-DR-XX-03-A-08005-1			



Despatch Warehouse