



This drawing is the property of Technical Signs and must not be reproduced in part or in full without prior consent of Technical Signs.

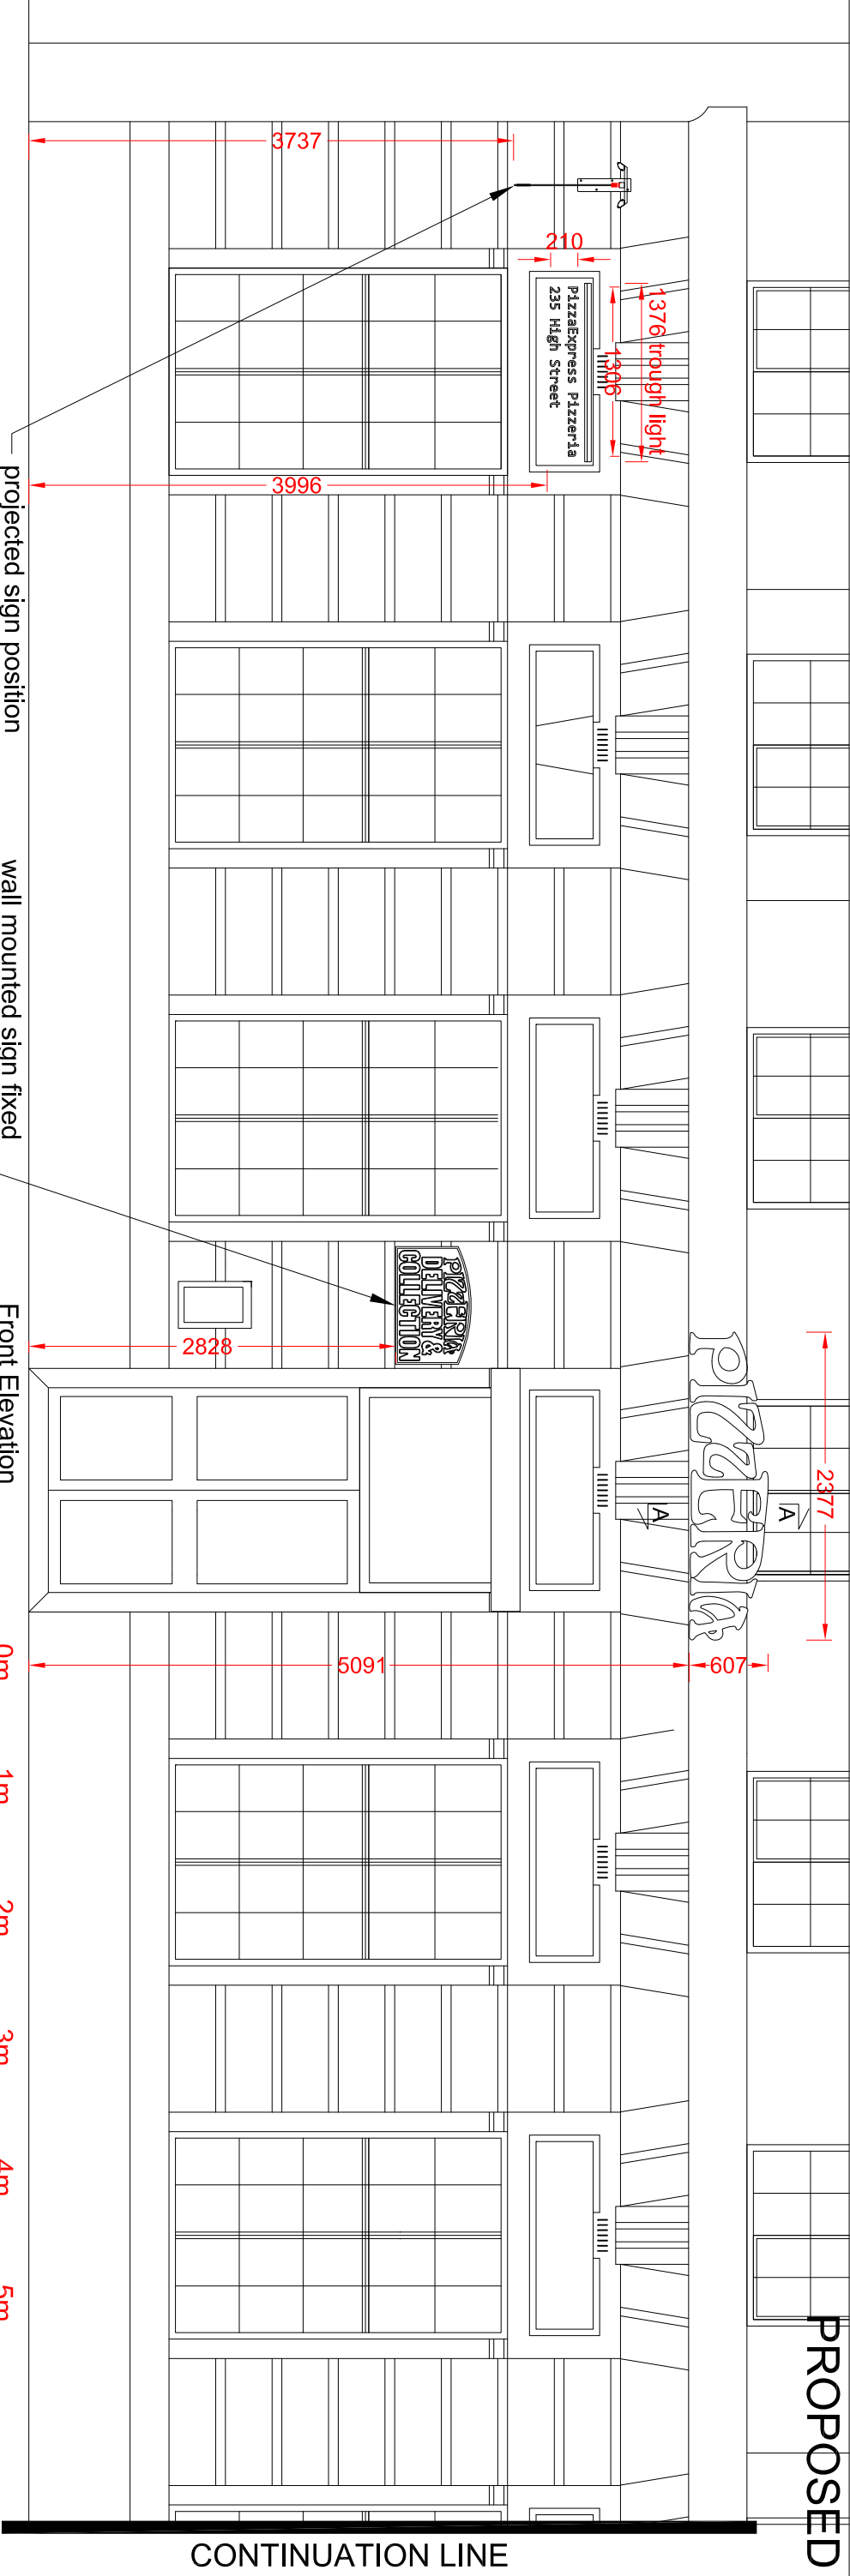

CONTINUATION LINE

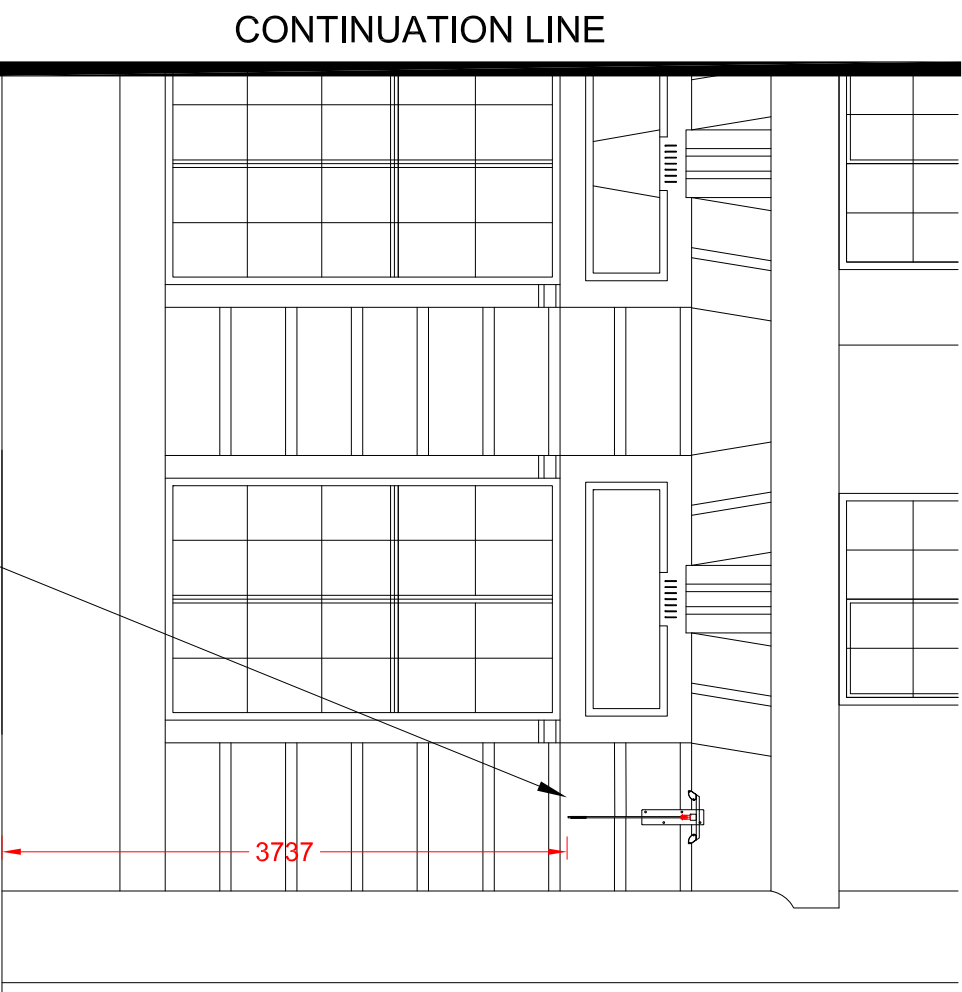


projected sign position

wall mounted sign fixed
next to the entrance

Front Elevation
Scale 1:50

Entrance Sign - 1 off
Scale 1:10
2.5mm aluminium front rim
and folded or welded
returns are finished black.
Rim holds a 5mm clear
acrylic panel face which
have reverse applied vinyl
as a black background with
warm white letters.
Internally illuminated by
warm white LEDs.
Screw fixed to the wall.

0m 0.5m

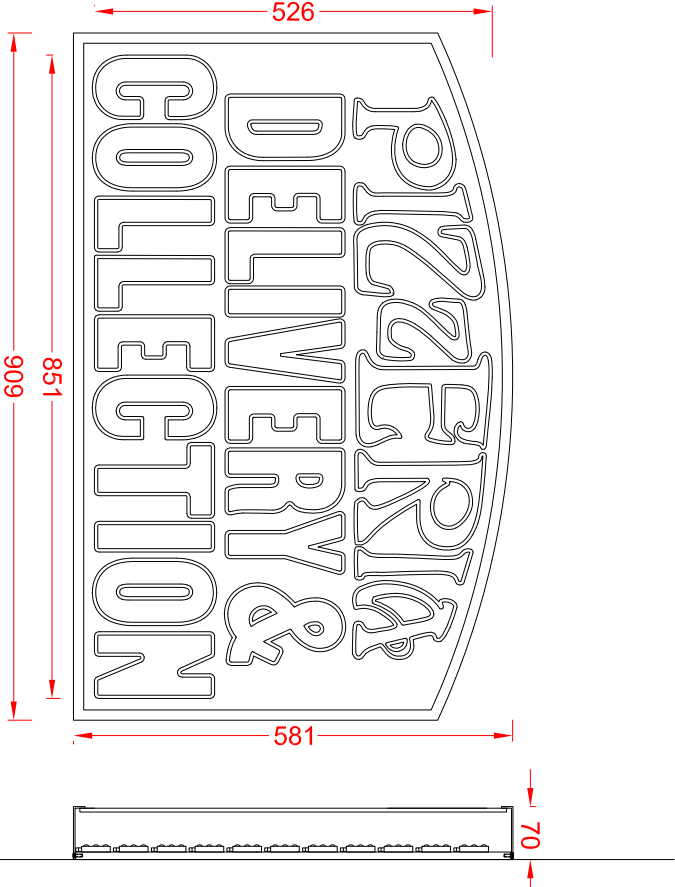

70

projected sign position

Front Elevation
Scale 1:50

0m 1m 2m 3m 4m 5m

	
Technical Signs Floor 1 - Unit 3 Hille Business Centre 132 St Albans Road Watford, Herts, WD24 4AE Tel: 01923 811999 Fax: 01923 811998 E-mail: info@technicalsigns.co.uk	
Client: Pizza Express	
Address/job details 95 Lapwing Lane West Didsbury M20 6UR	
Proposed Signage	
Job No	
Drawn by DN	Date 16/07/22
Scale As specified (A3)	Drawing No 596608-3
	Rev