



HEAVY DUTY GRASS  
PAVER

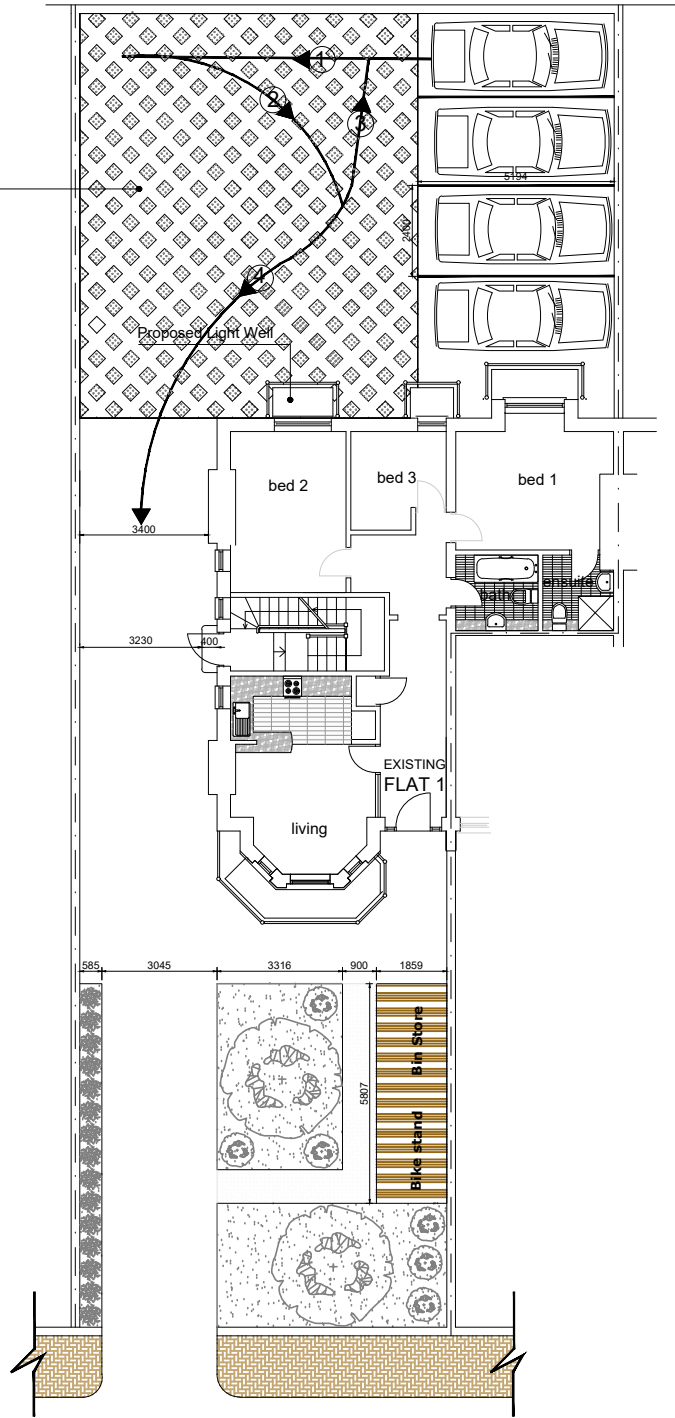

GROUND FLOOR PROPOSED

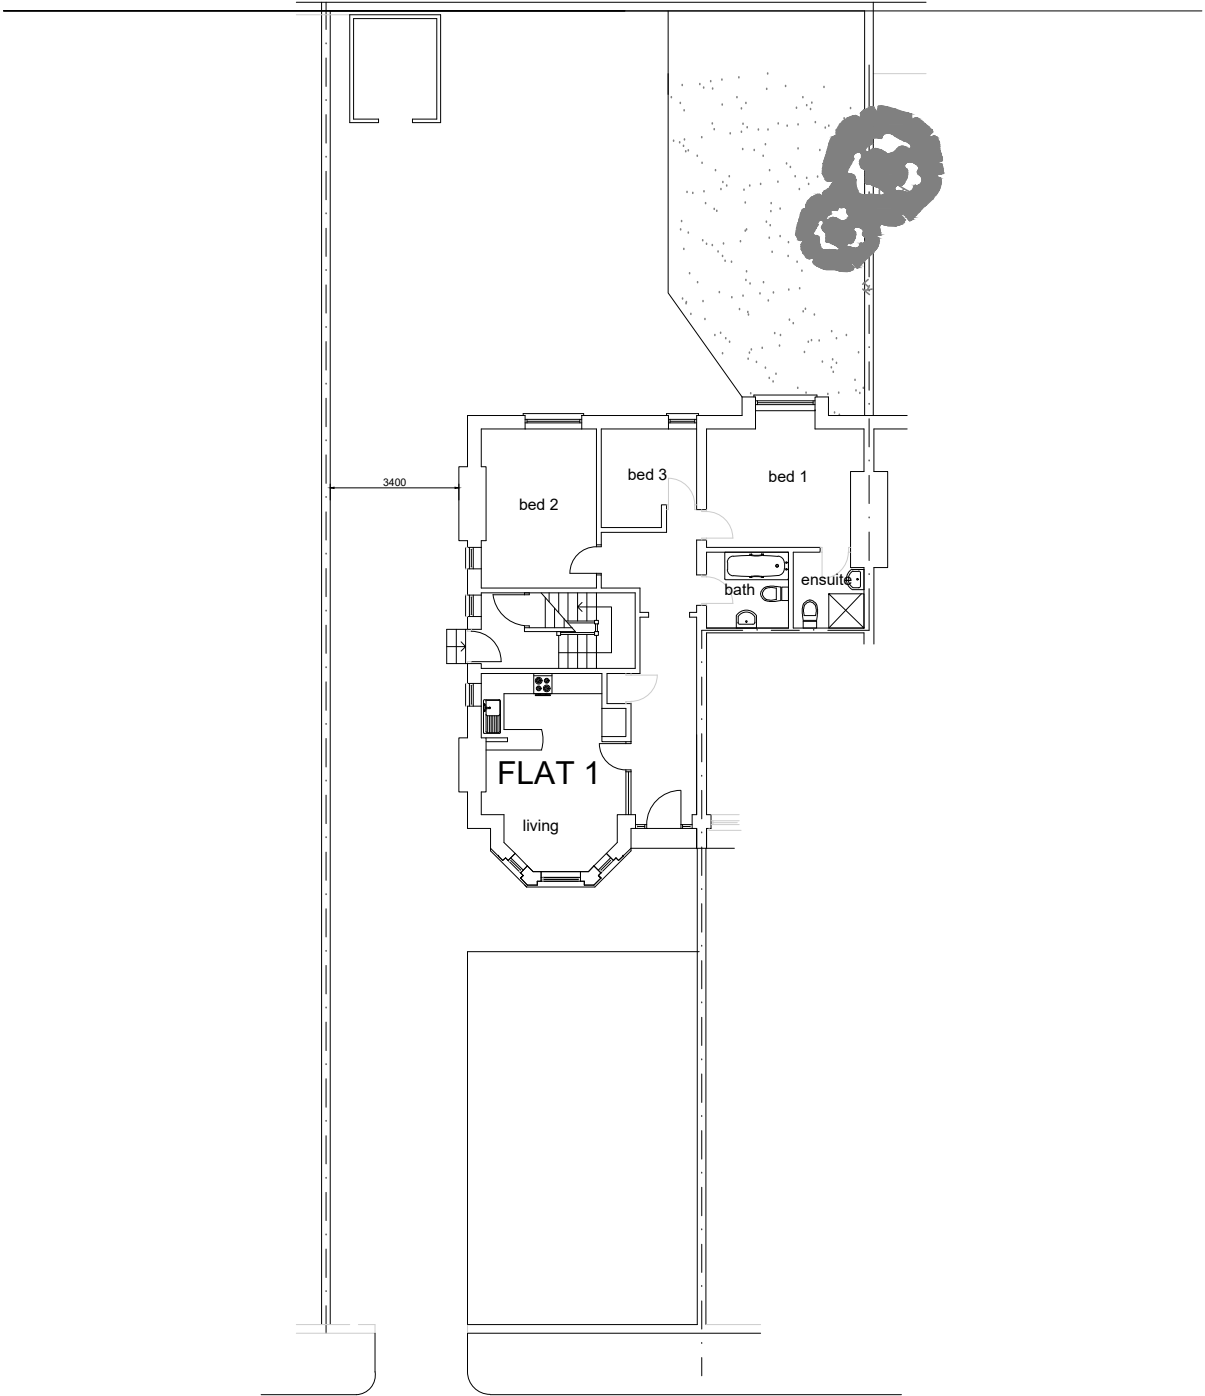

GROUND FLOOR EXISTING



Scale - 1: 200@A3

General Notes

All site dimensions shall be verified by the Contractor on site prior to commencing any works.

Do not scale from this drawing.

Only work to written dimensions.

This drawing is property of EBB Limited and copyright is reserved by them. The drawing is not to be copied or disclosed by or to any unauthorised persons without the prior written consent of EBB Limited.

|           |             |          |
|-----------|-------------|----------|
|           |             |          |
| P1        | First Issue | 20/09/21 |
| Mod       | Description | Date     |
| REVISION: |             |          |

DATE: 20/09/21 DRAWN BY: JJ SCALE 1:200 (A3)

BASEMENT CONVERSION  
286 Burton Road  
West Didsbury  
Manchester  
M20 2NB

PROJECT: Basement Conversion  
CLIENT: Imad Salam & Hesham Salam  
TITLE: EXISTING & PROPOSED SITE PLAN  
DRG No. EBB889-01-005