


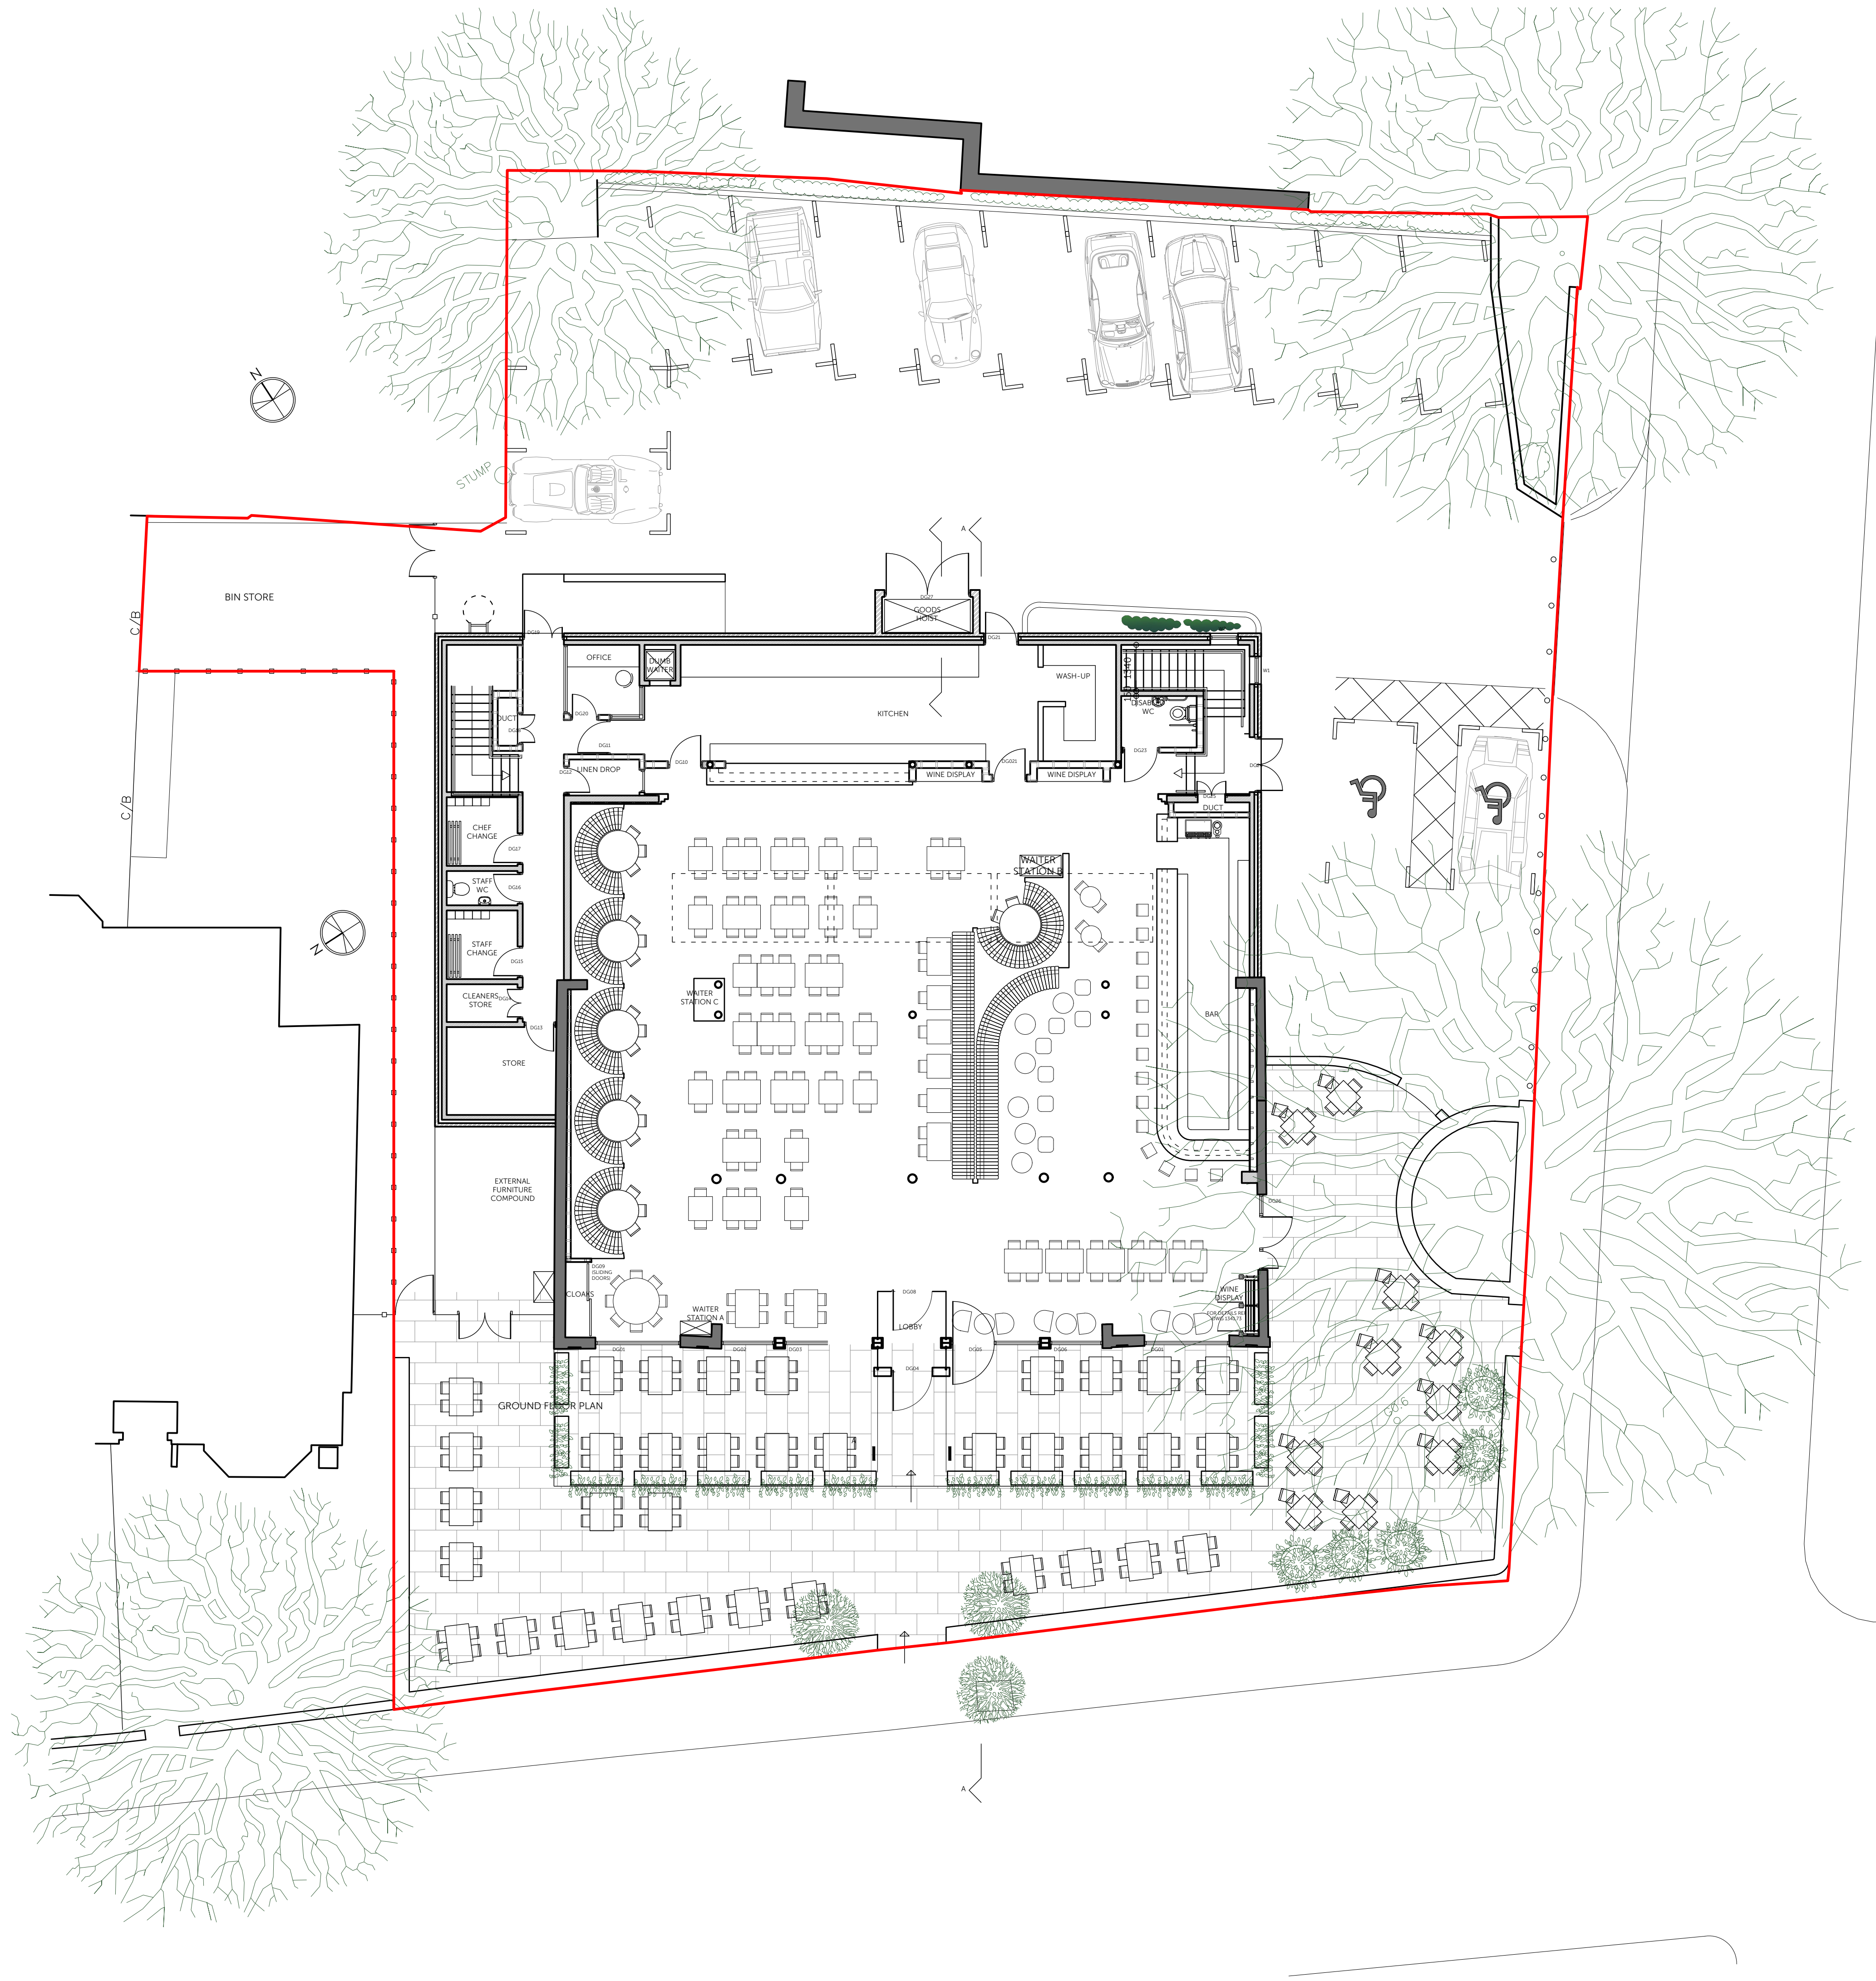

Amendments:



**FASCIATO
ARCHITECTS**

architecture & interiors

14a Regent Road, Altrincham, WA14 1RP
T: 0161 233 0668 @fasciato_design
architects@fasciato.co.uk fasciato.co.uk

SCALE AS INDICATED AT A1

Scale of Drawing: Date: 01.2022

Project: ALBERT'S DIDSBURY

120-122 BARLOW MOOR ROAD

Drawing Title: EXISTING

GROUND FLOOR PLAN / SITE PLAN

Drawing Number: 1842.EX01

NOTE:

© Fasciato Architects. Do not scale off this drawing.

All dimensions to be verified / checked before

commencement of construction/fabrication