

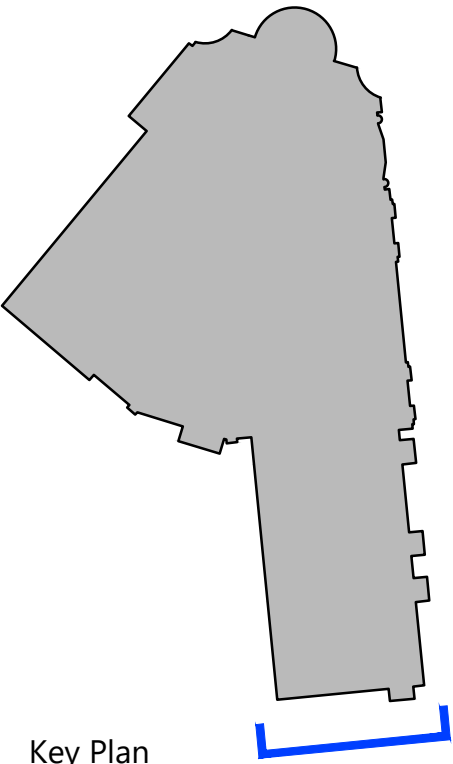


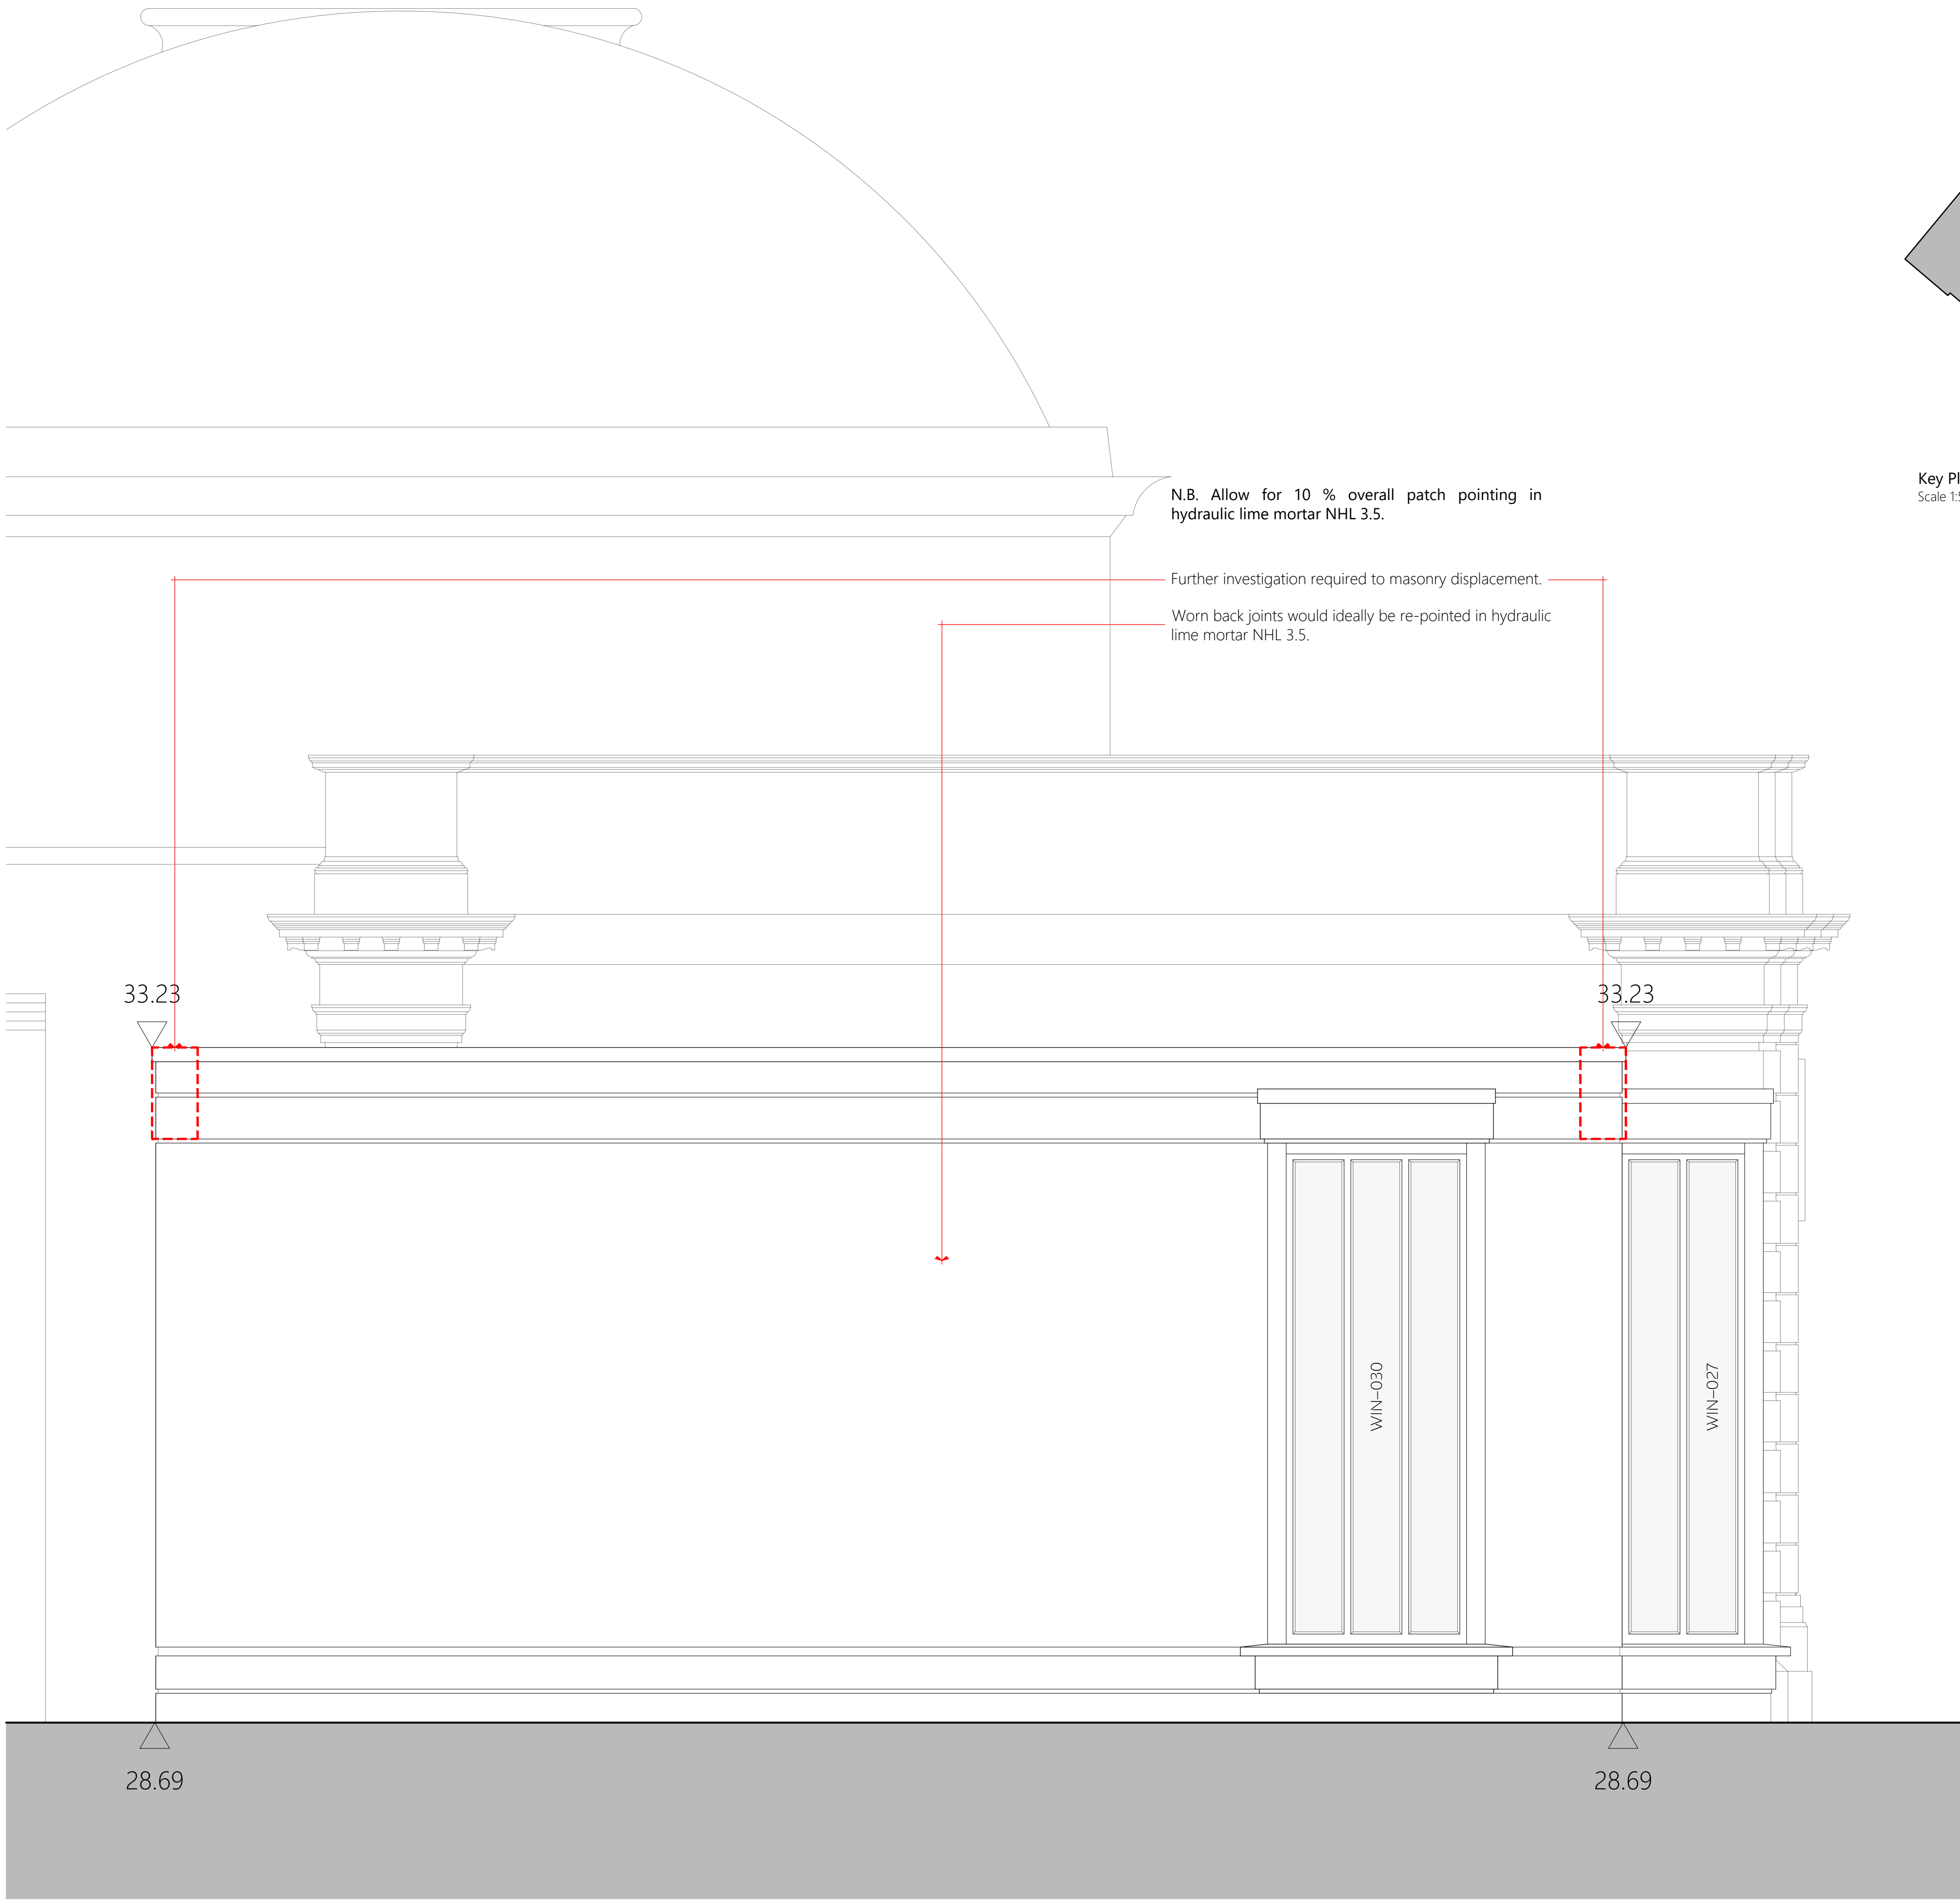

Key Plan
Scale 1:500

KEY	
	CAT. B
	CAT. C
	CAT. D
	CAT. E
	CAT. F
	CAT. G
	CAT. H

(SEE FR 011 FOR KEY TO MASONRY REPAIRS)

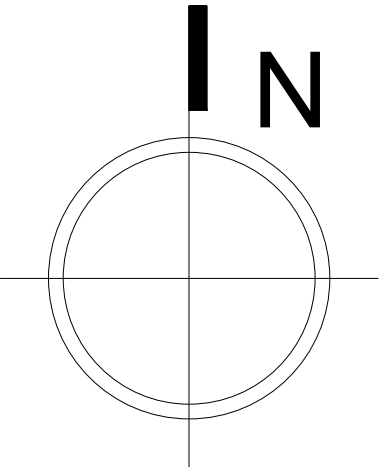

1. DO NOT SCALE FROM THIS DRAWING - USE FIGURED DIMENSIONS ONLY.
2. READ IN CONJUNCTION WITH ALL OTHER CONSULTANTS / SPECIALISTS DRAWINGS, REPORT ANY DISCREPANCIES BEFORE AFFECTED WORK COMMENCES.
3. ALL SETTING OUT DIMENSIONS TO BE CHECKED ON SITE BY CONTRACTOR BEFORE WORK COMMENCES.
4. THIS DRAWING REMAINS COPYRIGHT OF KEPczyk PEARCE SANDERSON LTD. COPY / DISTRIBUTE ONLY WITH CONSENT OF THE AUTHOR.

Contract Open Libraries Development		Fabric Repairs to South Elevation as Proposed			
Client Manchester City Council		Contract No. 2141	Drawn LMC	Drawing No. FR 012	
Building / Structure Chorlton District Library, Chorlton-cum-Hardy		Date Apr 2022	Revision -	Scale 1:25 @ A1	
KEPCZYK PEARCE SANDERSON ARCHITECTS, SURVEYORS & HISTORIC BUILDING CONSULTANTS		Address: Tel 75 Wilmslow Road, Handforth, Cheshire SK9 3EN 01625 400103			