


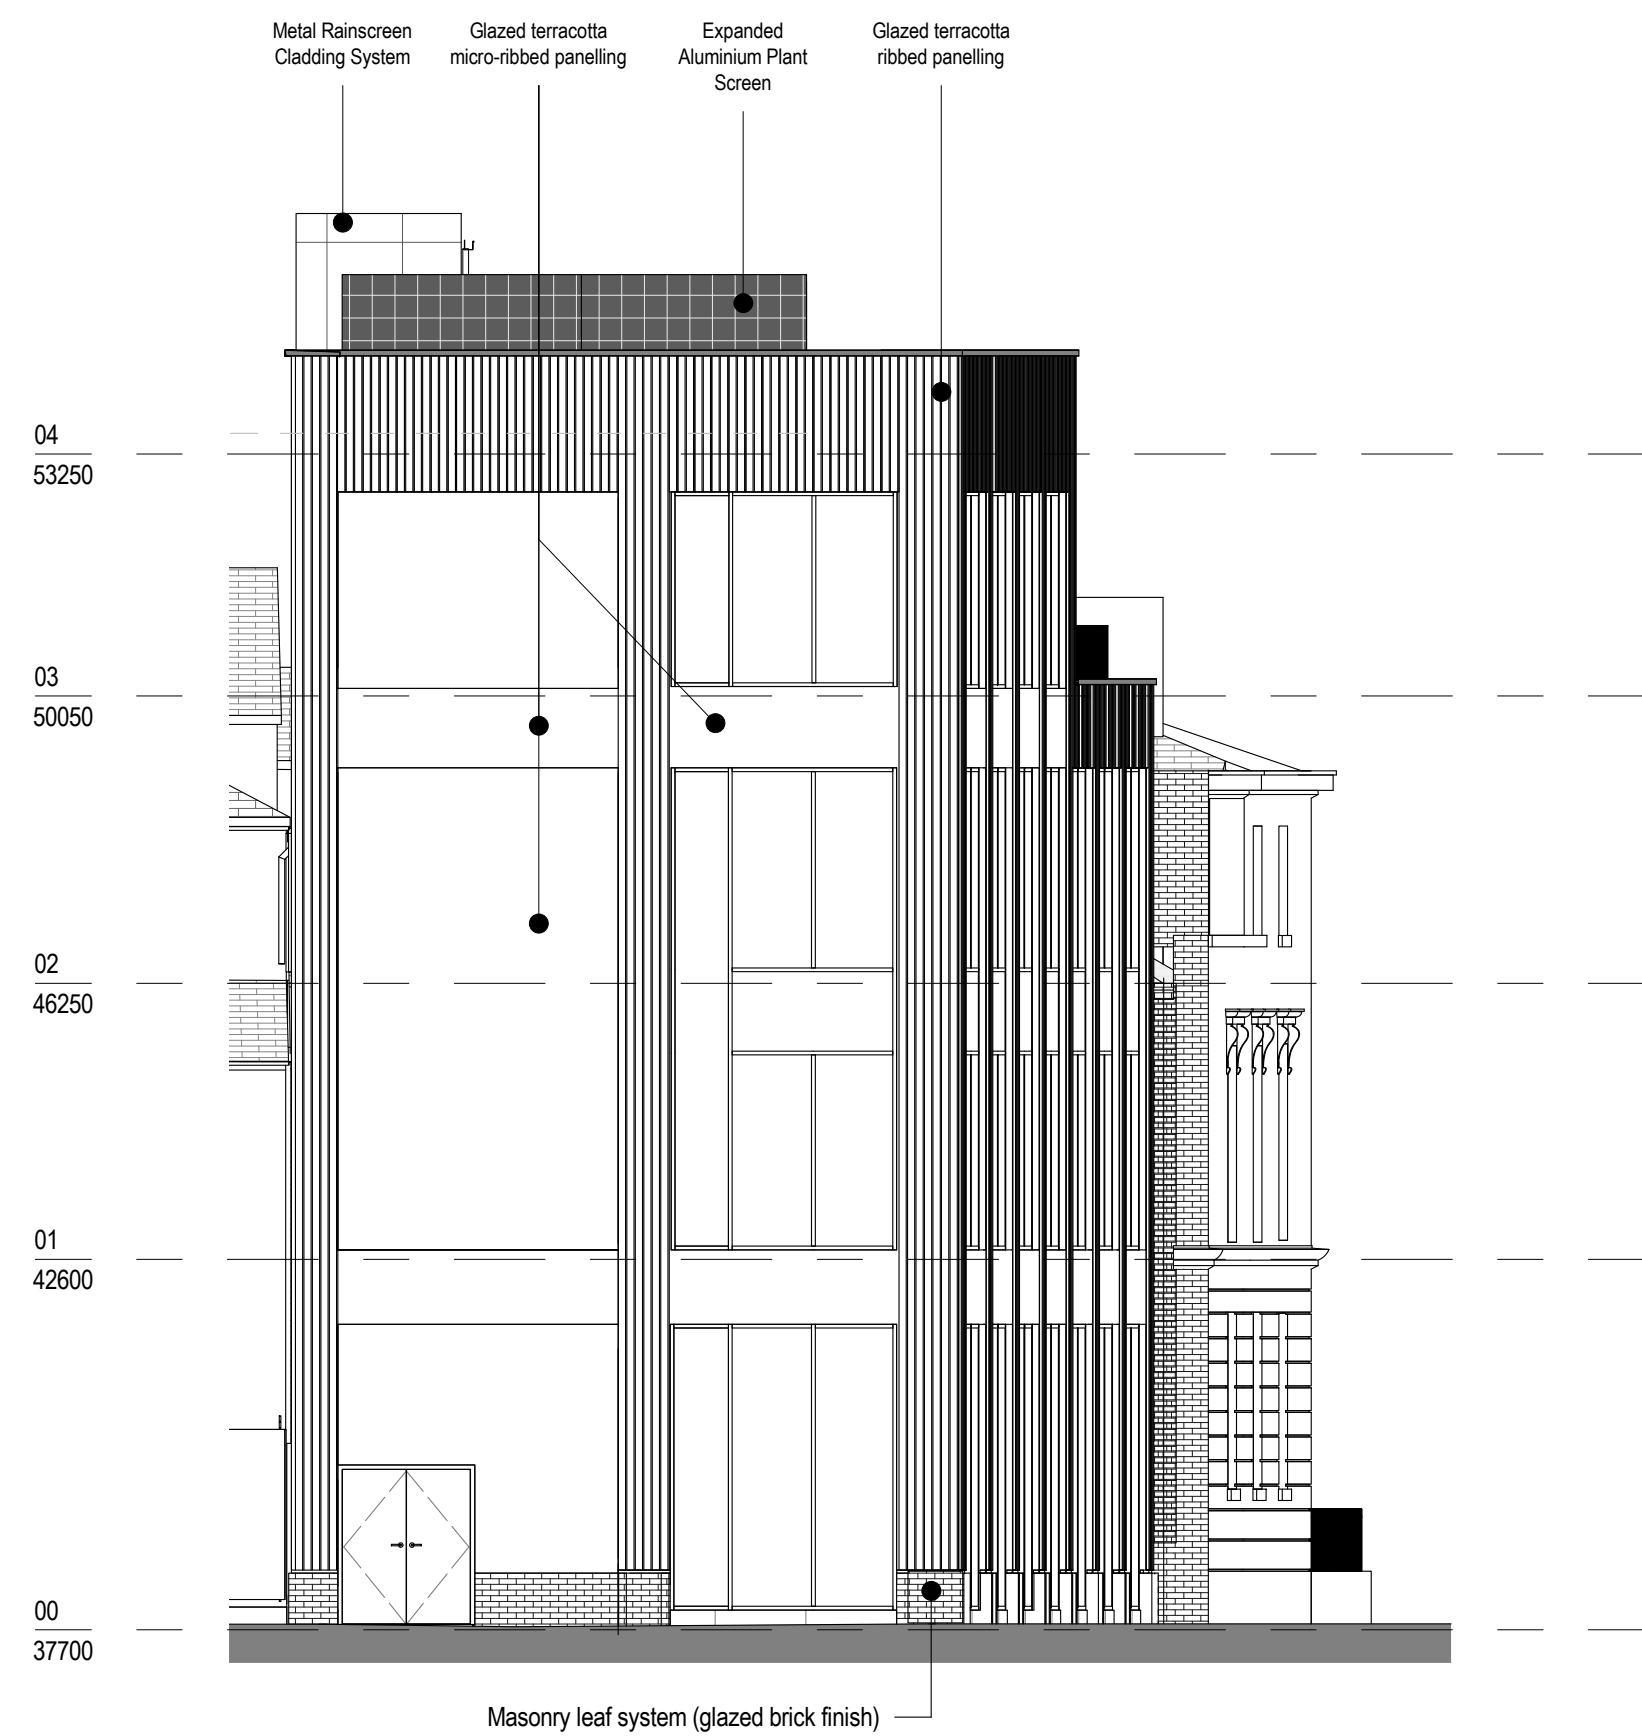

1 PROPOSED EAST ELEVATION
1 : 100



2 PROPOSED WEST ELEVATION
1 : 100



3 PROPOSED NORTH ELEVATION
1 : 100

CONSTRUCTION

REVISION	DATE	DESCRIPTION	ARCHITECT	PARTNER
S2 P 1	21/04/22	Issued for Planning	KA	ADP

CHECK ALL DIMENSIONS AND VERIFY ON SITE. REPORT ANY ERRORS OR OMISSIONS

adp
1 Portland Street
Manchester
M1 3BE
T +44 (0) 161 238 9460
E manchester@adp-architecture.com
www.adp-architecture.com

JOB TITLE:
**UNIVERSITY OF MANCHESTER
CHRISTABEL PANKHURST
INSTITUTE**

DRAWING TITLE:
**GENERAL ARRANGEMENT
PROPOSED ELEVATIONS - PLANNING**

SCALE:		DRAWING SHEET SIZE:	
1 : 100		A1	
JOB CODE:	DRAWING NUMBER:	REVISION:	
001327	ADP-00-ZZ-DR- A-1240	S2 P 1	