


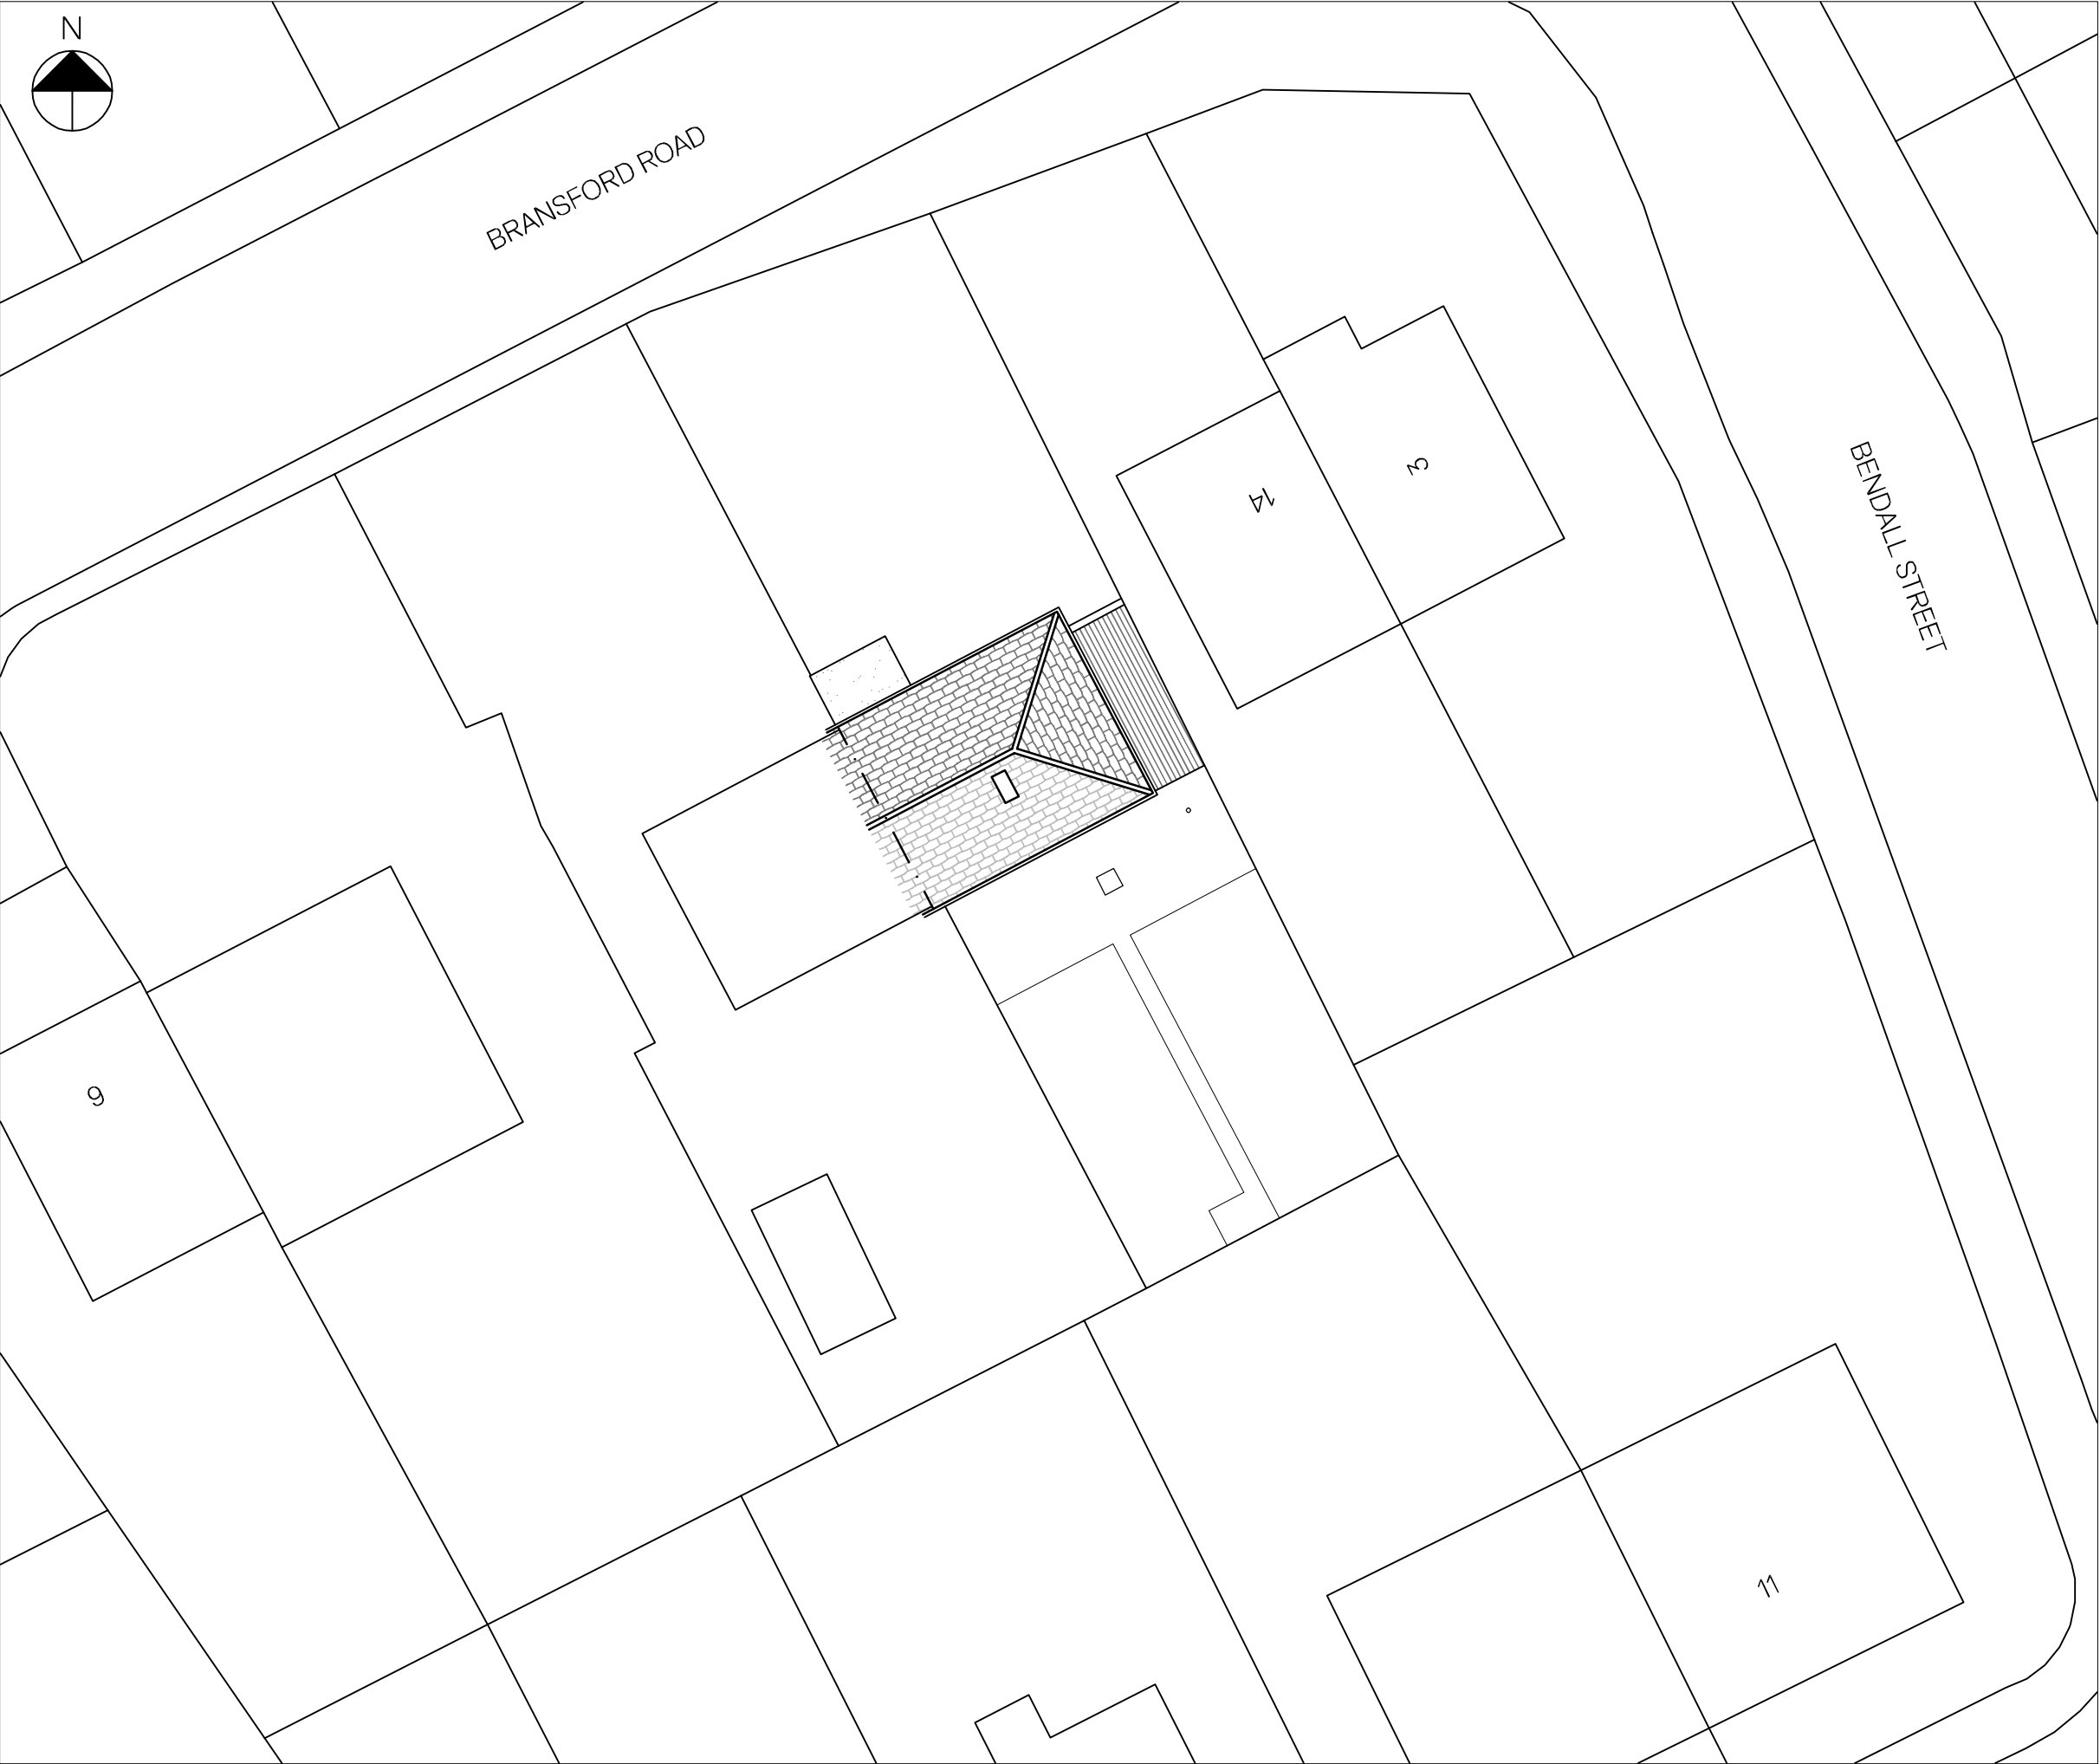

Site Plan as Existing
Scale - 1:200



NOTES

Drawings are to be used for obtaining planning permission & building regulations approval only. All measurements to be checked on site. Approved drawings are to be read in conjunction with the written specification. Any discrepancies within the project documentation are to be reported to this Practice for resolution.
© AG Architectural Solutions Ltd.
Note that the 'Party Wall etc. Act 1996' should be considered prior to the commencement of work.

+

AG Architectural Solutions


19 Hillbrook Road, Offerton, Stockport, SK14JW
0161 355 5880
enquiries@ag-solutions.co.uk

Mr Abdul Khaliq
12 Bransford Road
Openshaw
Manchester
M11 1DN




CIAT
Registered Practice

PROJECT : Single Storey Rear Extension	SHEET 1
DRAWING : Site Plan as Existing	
DRAWING NO. : MAN.F.23.P1	SCALE 1:200 @ A3
DATE : March 2022	

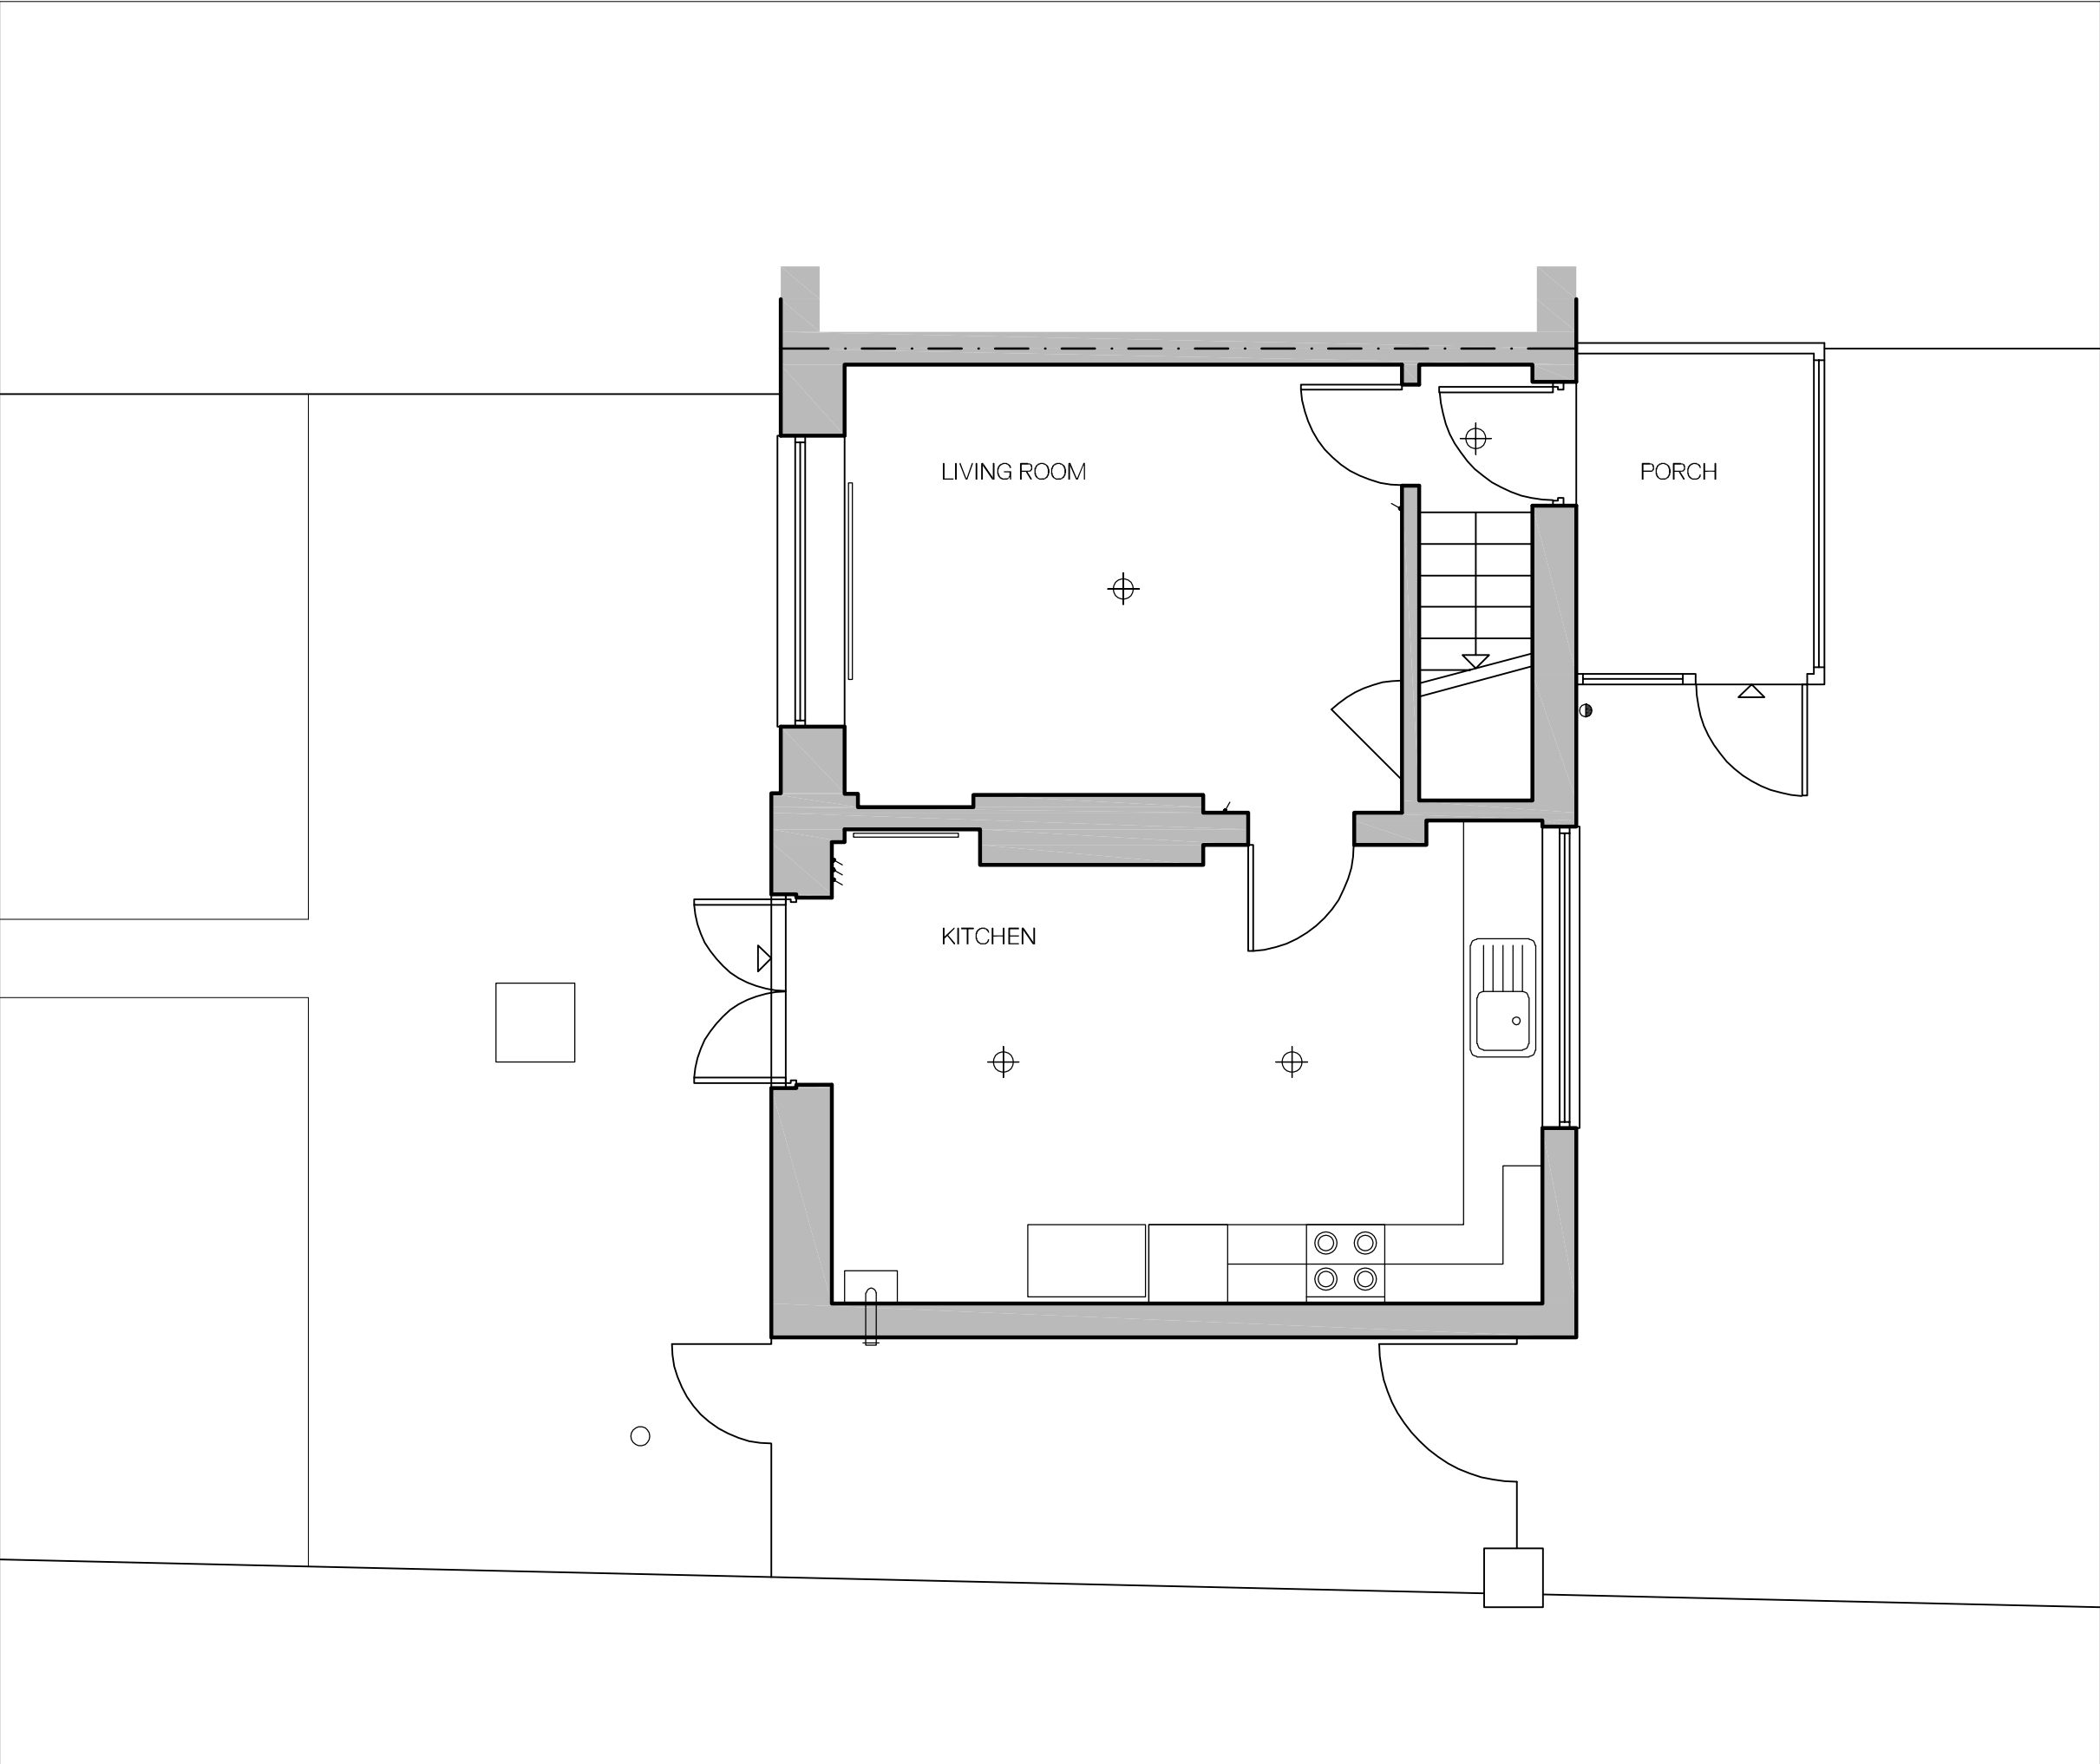

Ground Floor Plan as Existing
Scale - 1:50

 

NOTES

Drawings are to be used for obtaining planning permission & building regulations approval only. All measurements to be checked on site. Approved drawings are to be read in conjunction with the written specification. Any discrepancies within the project documentation are to be reported to this Practice for resolution.

© AG Architectural Solutions Ltd.
Note that the 'Party Wall etc. Act 1996' should be considered prior to the commencement of work.

AG Architectural Solutions

19 Hillbrook Road, Offerton, Stockport, SK14JW
0161 355 5880
enquiries@ag-solutions.co.uk

Mr Abdul Khaliq
12 Bransford Road
Openshaw
Manchester
M11 1DN




CIAT
Registered Practice

PROJECT : Single Storey Rear Extension	SHEET 2
DRAWING : Ground Floor Plan as Existing	
DRAWING NO. : MAN.F.23.P2	SCALE 1:50 @ A3
DATE : March 2022	




Front Elevation as Existing
Scale - 1:100

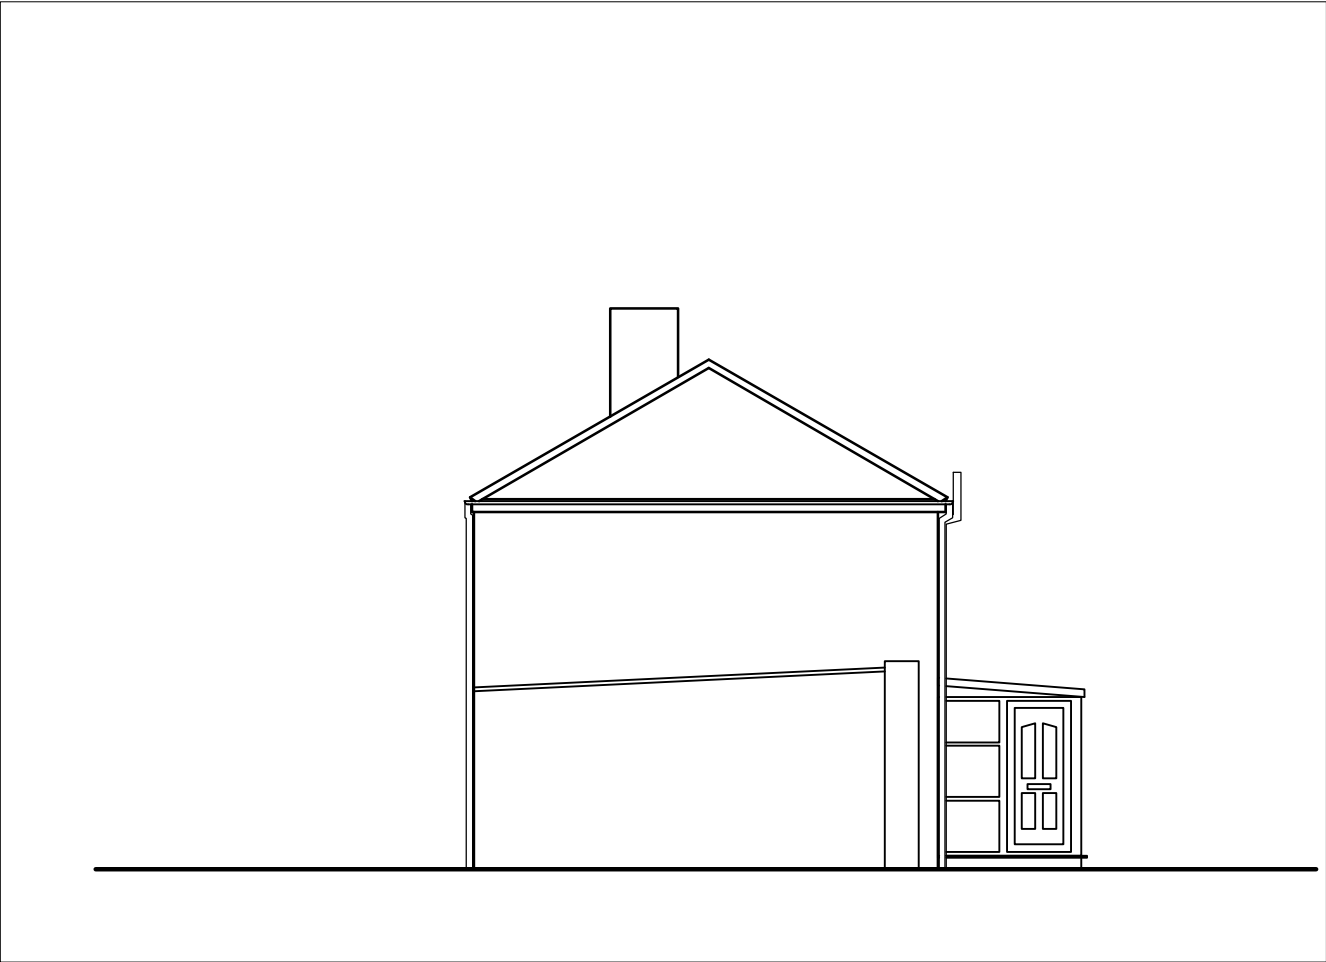

Side Elevation as Existing
Scale - 1:100



Rear Elevation as Existing
Scale - 1:100

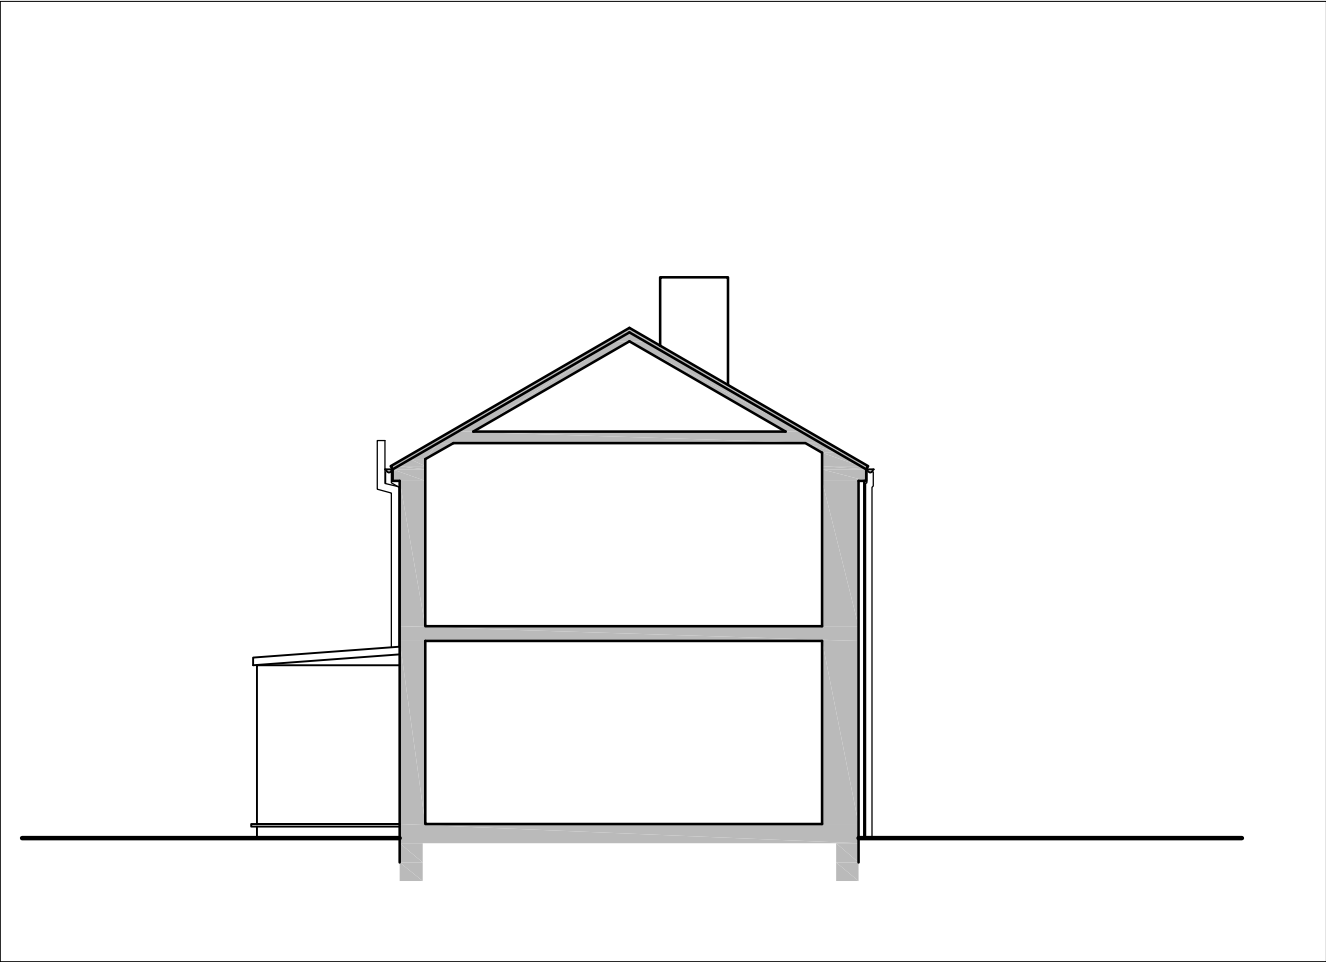

Side Elevation as Existing
Scale - 1:100



NOTES

Drawings are to be used for obtaining planning permission & building regulations approval only. All measurements to be checked on site. Approved drawings are to be read in conjunction with the written specification. Any discrepancies within the project documentation are to be reported to this Practice for resolution.

© AG Architectural Solutions Ltd.

Note that the 'Party Wall etc. Act 1996' should be considered prior to the commencement of work.

AG Architectural Solutions

19 Hillbrook Road, Offerton, Stockport, SK1 4JW
0161 355 5880
enquiries@ag-solutions.co.uk

Mr Abdul Khaliq
12 Bransford Road
Openshaw
Manchester
M11 1DN



CIAT
Registered Practice

PROJECT : Single Storey Rear Extension	SHEET 3
DRAWING : Elevations as Existing	
DRAWING NO. : MAN.F.23.P3	SCALE 1:100 @ A3
DATE : March 2022	



BENDALL STREET

a

Drawings are to be used for obtaining planning permission & building regulations approval only. All measurements to be checked on site. Approved drawings are to be read in conjunction with the written specification. Any discrepancies within the project documentation are to be reported to this Practice for resolution.

© AG Architectural Solutions Ltd.

Note that the 'Party Wall etc. Act 1996' should be considered prior to the commencement of work.

Revision A : May 2022
Addition of ramped access

19 Hillbrook Road, Offerton, Stockport, SK1 4JW
0161 355 5880
enquiries@ag-solutions.co.uk


12 Bransford Road
Openshaw
Manchester
M11 1DN



DATE : March 2022

4

1:200 @ A3

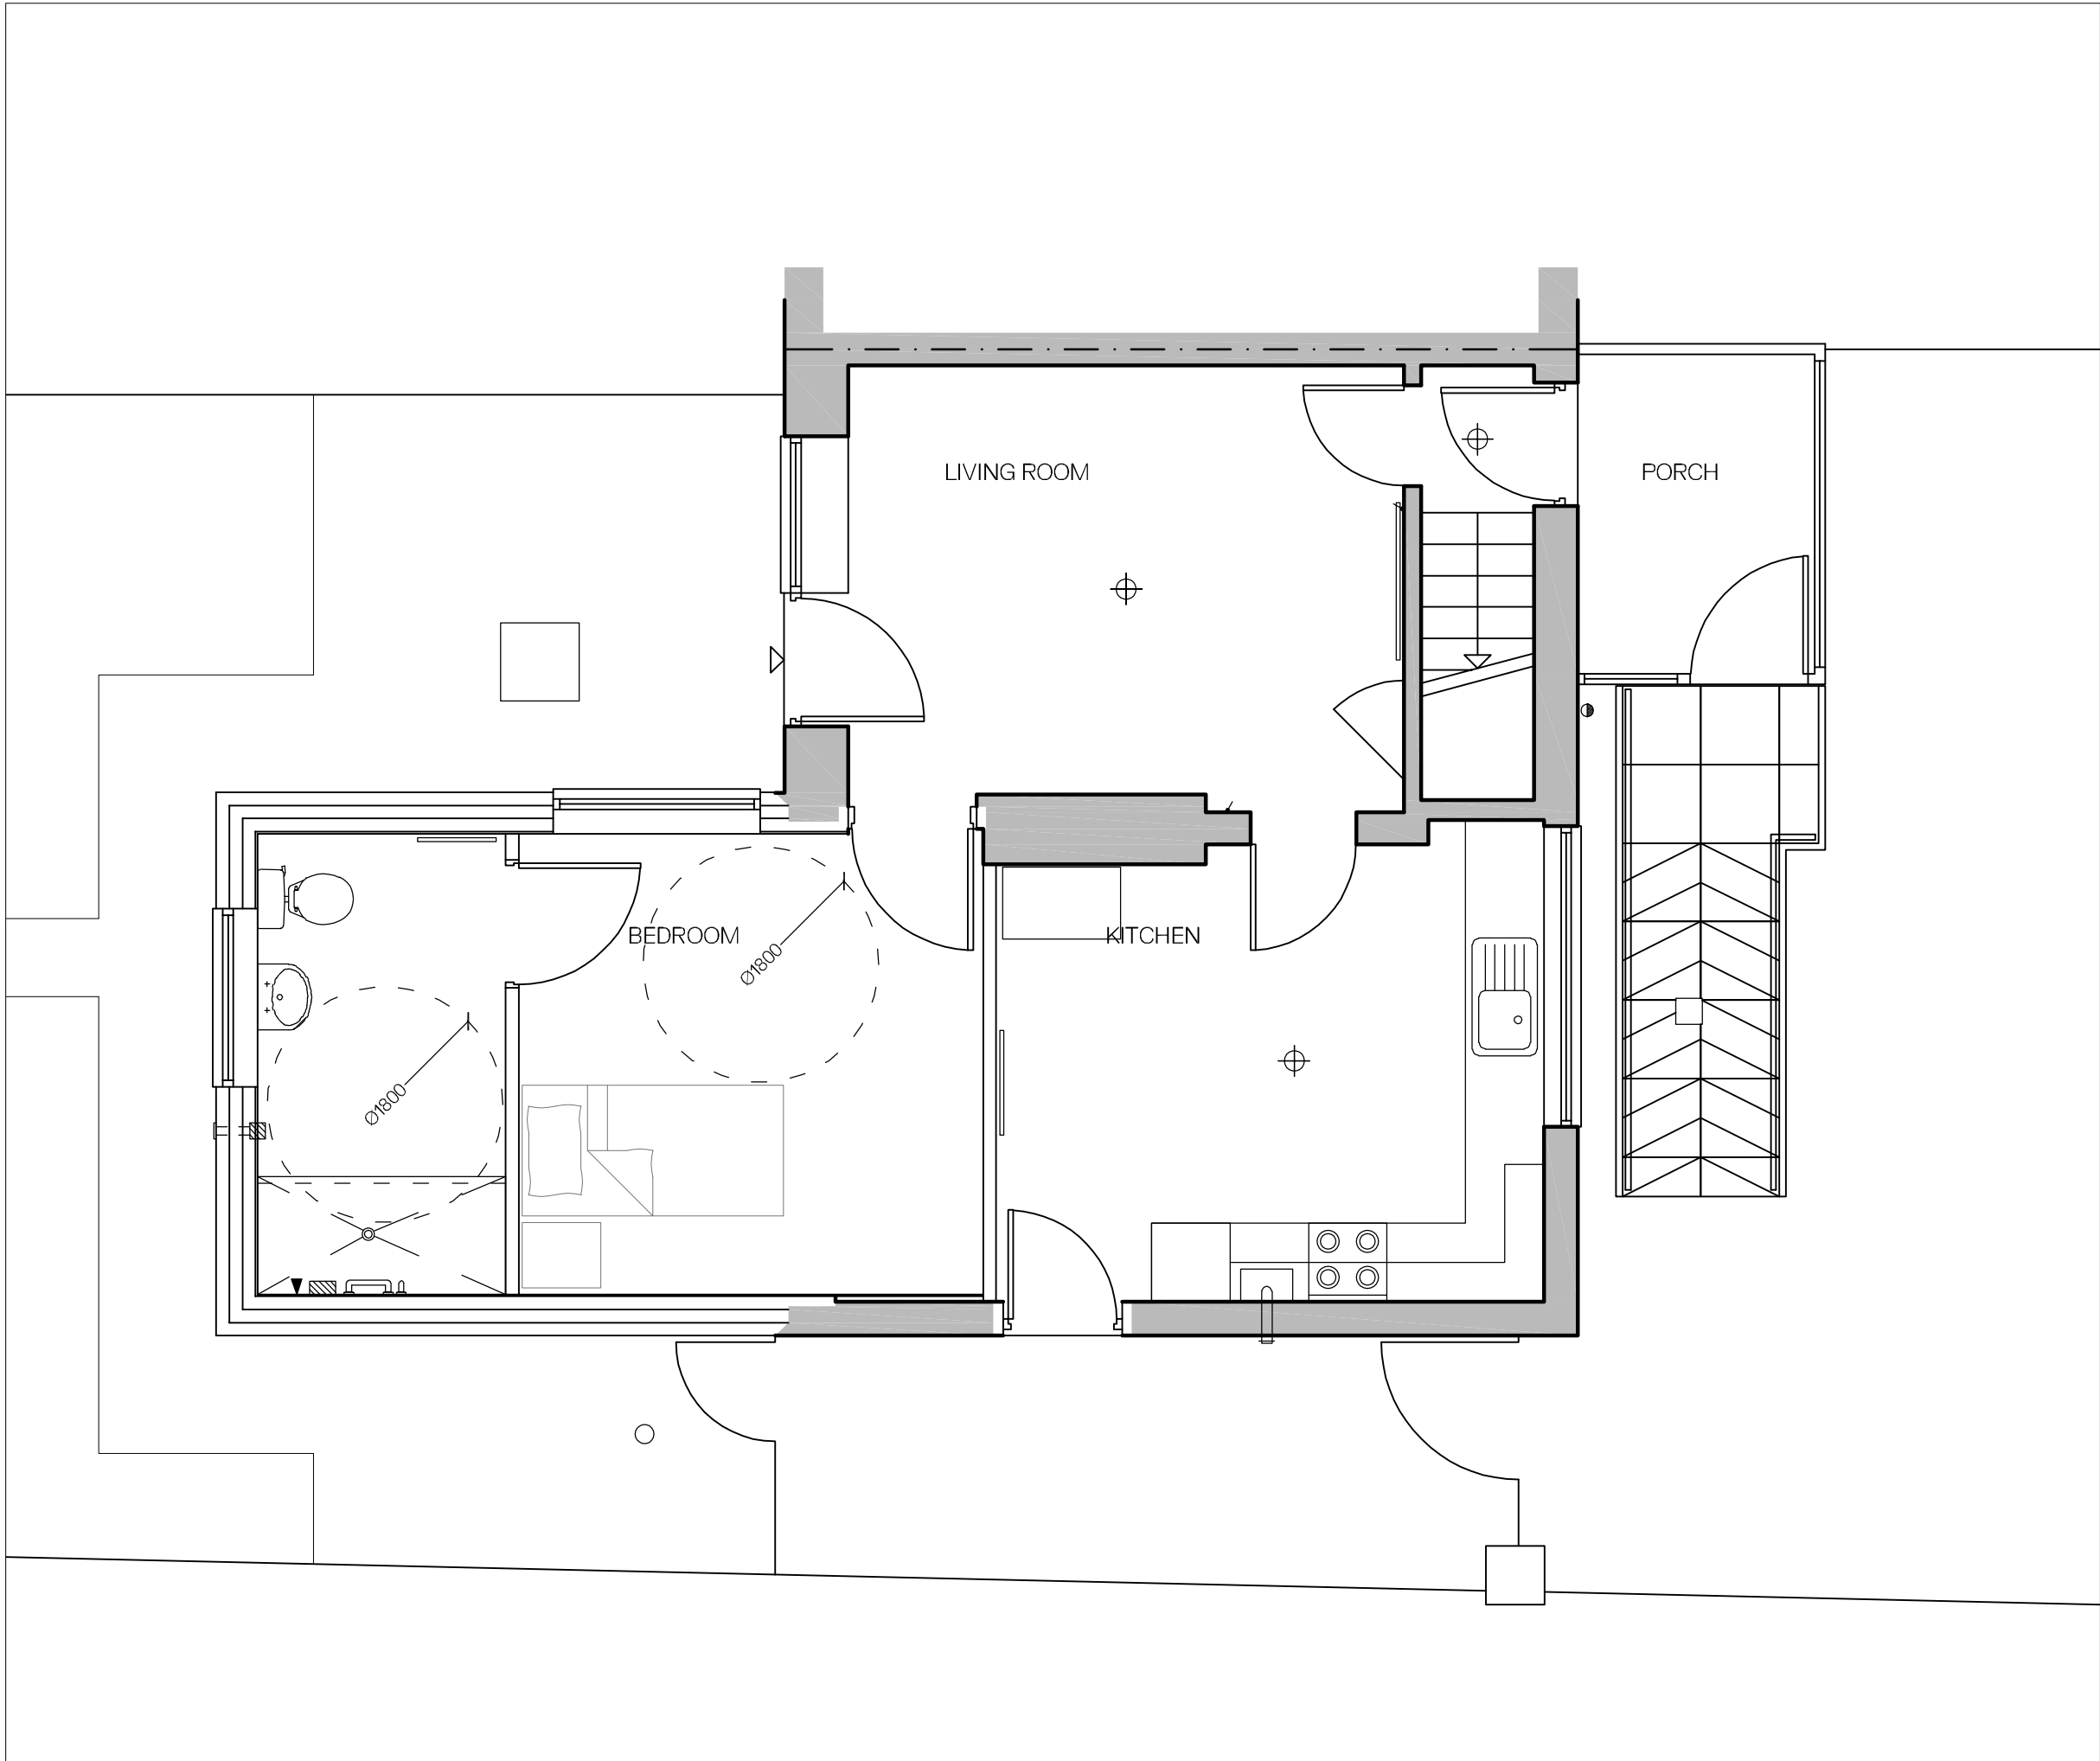

Ground Floor Plan as Proposed
Scale - 1:50

NOTES

Drawings are to be used for obtaining planning permission & building regulations approval only. All measurements to be checked on site. Approved drawings are to be read in conjunction with the written specification. Any discrepancies within the project documentation are to be reported to this Practice for resolution.
© AG Architectural Solutions Ltd.
Note that the 'Party Wall etc. Act 1996' should be considered prior to the commencement of work.

REVISIONS

Revision A : May 2022
Addition of ramped access.

+ AG Architectural Solutions

19 Hillbrook Road, Offerton, Stockport, SK14JW
0161 355 5880
enquiries@ag-solutions.co.uk

Mr Abdul Khaliq

12 Bransford Road
Openshaw
Manchester
M11 1DN



PROJECT: Single Storey Rear Extension

DRAWING: Ground Floor Plan as Proposed

DRAWING NO.: MAN.F.23.P5A

DATE: March 2022

SHEET


5

SCALE

1:50 @ A3




Front Elevation as Proposed
Scale - 1:100

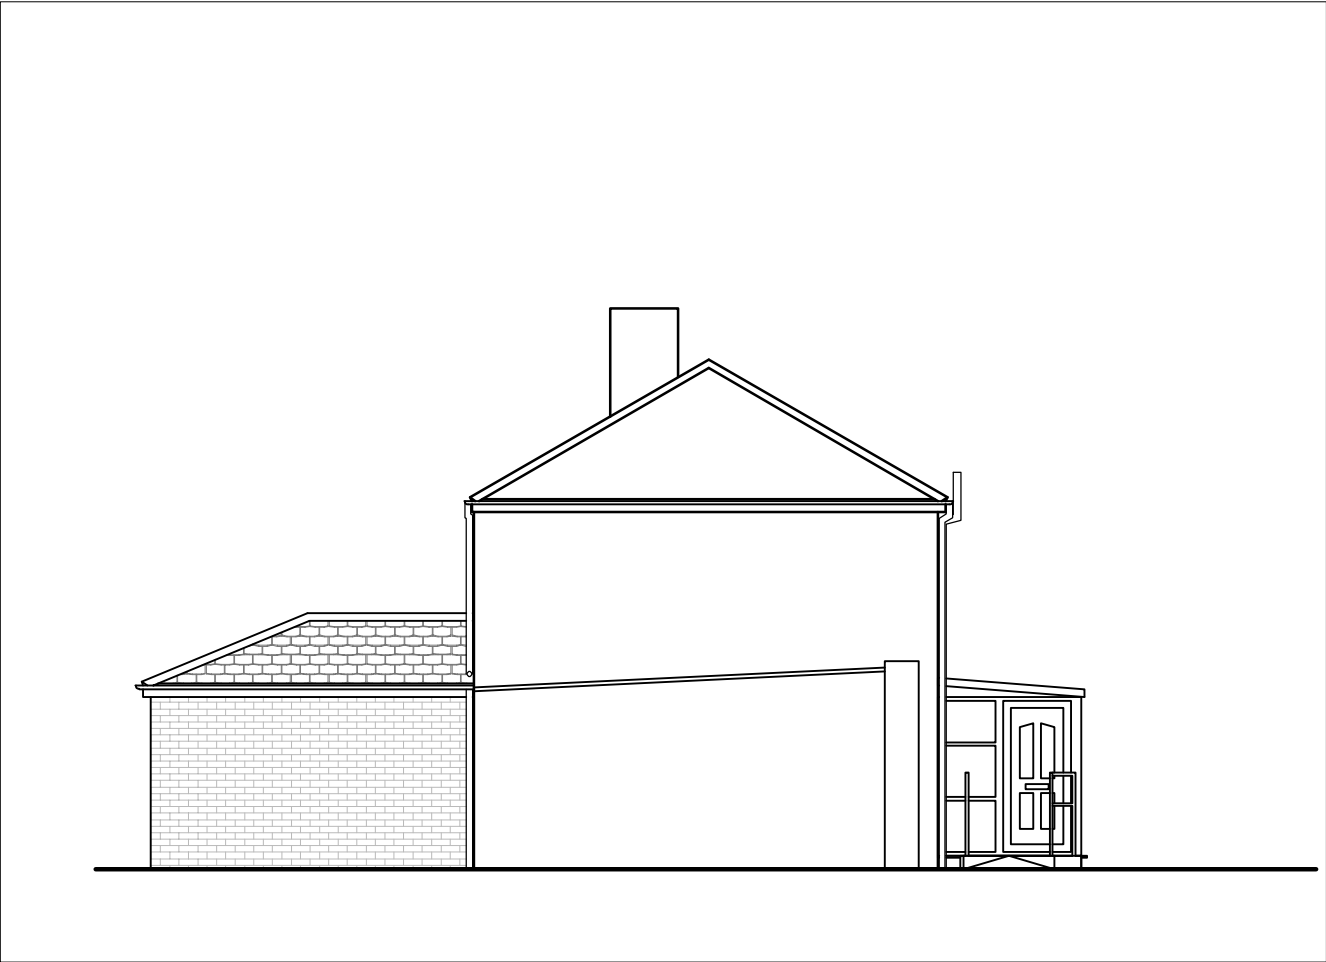

Side Elevation as Proposed
Scale - 1:100



Rear Elevation as Proposed
Scale - 1:100

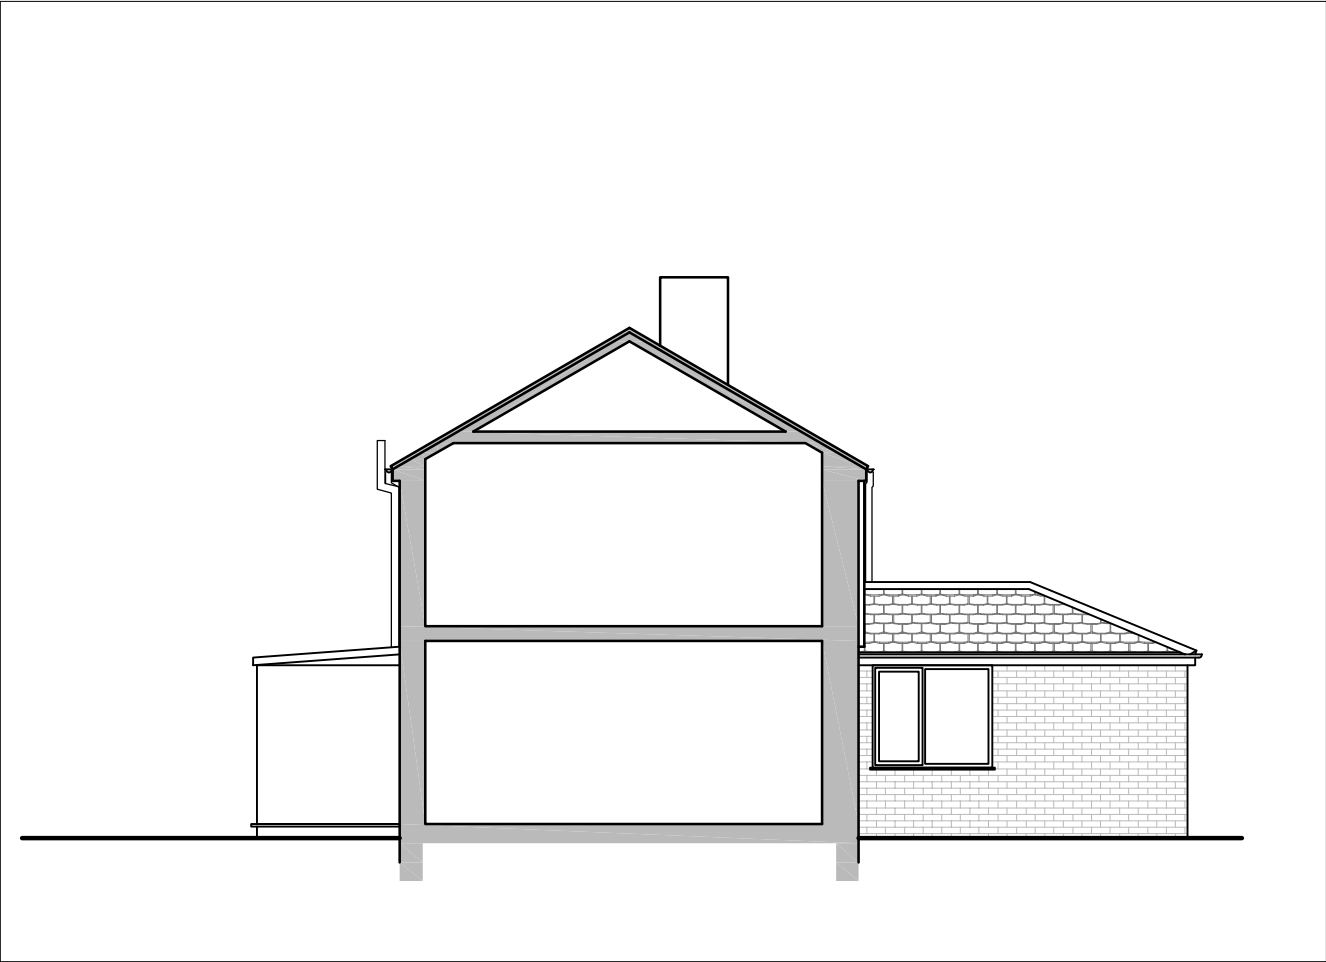

Side Elevation as Proposed
Scale - 1:100



NOTES

Drawings are to be used for obtaining planning permission & building regulations approval only. All measurements to be checked on site. Approved drawings are to be read in conjunction with the written specification. Any discrepancies within the project documentation are to be reported to this Practice for resolution.
© AG Architectural Solutions Ltd.
Note that the 'Party Wall etc. Act 1996' should be considered prior to the commencement of work.

REVISIONS

Revision A : May 2022
Addition of ramped access.

AG Architectural Solutions

19 Hillbrook Road, Offerton, Stockport, SK1 4JW
0161 355 5880
enquiries@ag-solutions.co.uk

Mr Abdul Khaliq

12 Bransford Road
Openshaw
Manchester
M11 1DN



PROJECT : Single Storey Rear Extension	SHEET 6
DRAWING : Elevations as Proposed	
DRAWING NO. : MAN.F.23.P6A	SCALE 1:100 @ A3
DATE : March 2022	