


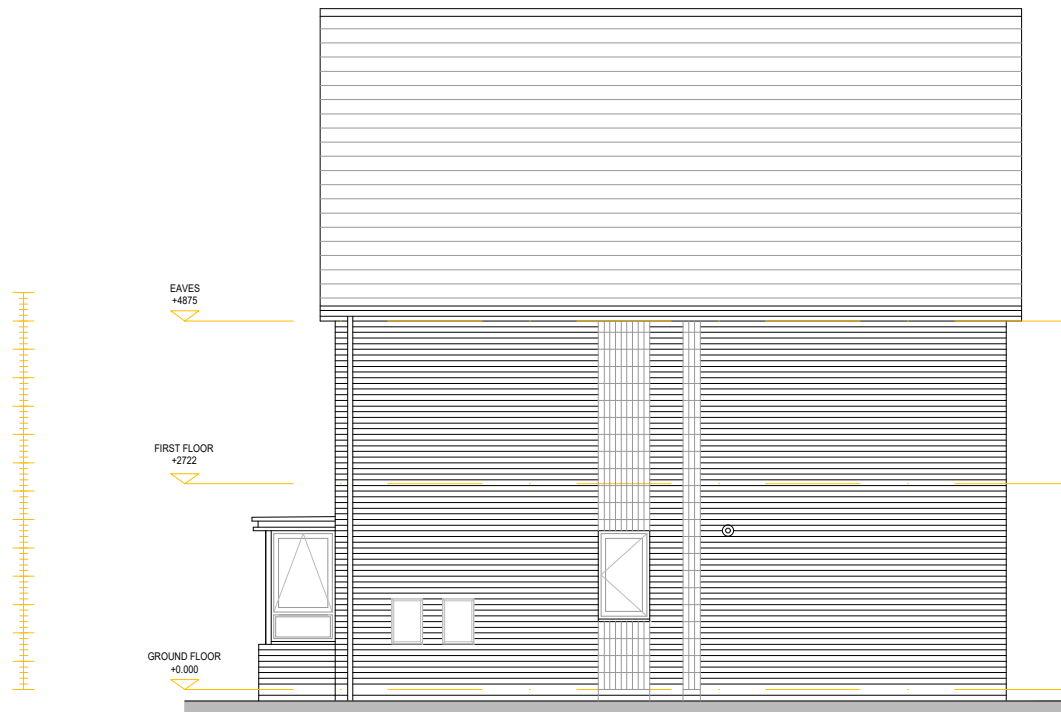

REAR ELEVATION

(GABLE WINDOWS ONLY WHERE GABLE INTERFACE PERMITS)

SCALE 1:100




SIDE ELEVATION

SCALE 1:100



FRONT ELEVATION

SCALE 1:100

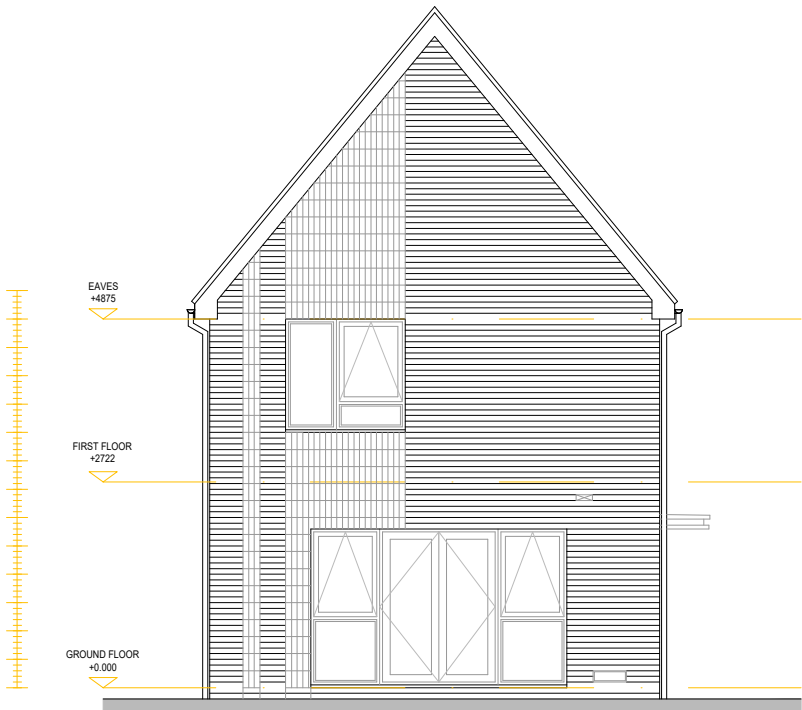

SIDE ELEVATION

SCALE 1:100

B	14.07.22	GENERAL ARRANGEMENTS	UL
A	22.06.22	GENERAL ARRANGEMENTS	AG
Revision	Date	Amendment	Initials

Development	BENNETT STREET		
Location	BENNETT STREET, MANCHESTER		
Marketing Name	---		
Drawing Title	PROPOSED FLOOR PLANS - ACACIA		
Drawing Number	22041 (PL) 300		
Revision	B	Scale @ A3	1:100
Drawn By	AG	Date Started	01.07.22
Checked by		Date Checked	DATE

1st Floor, 103 Dalton Avenue, Birchwood Park,
Warrington WA3 6YE
T: 01925 363108 W: www.kellenhomes.com



KELLEN
HOMES