


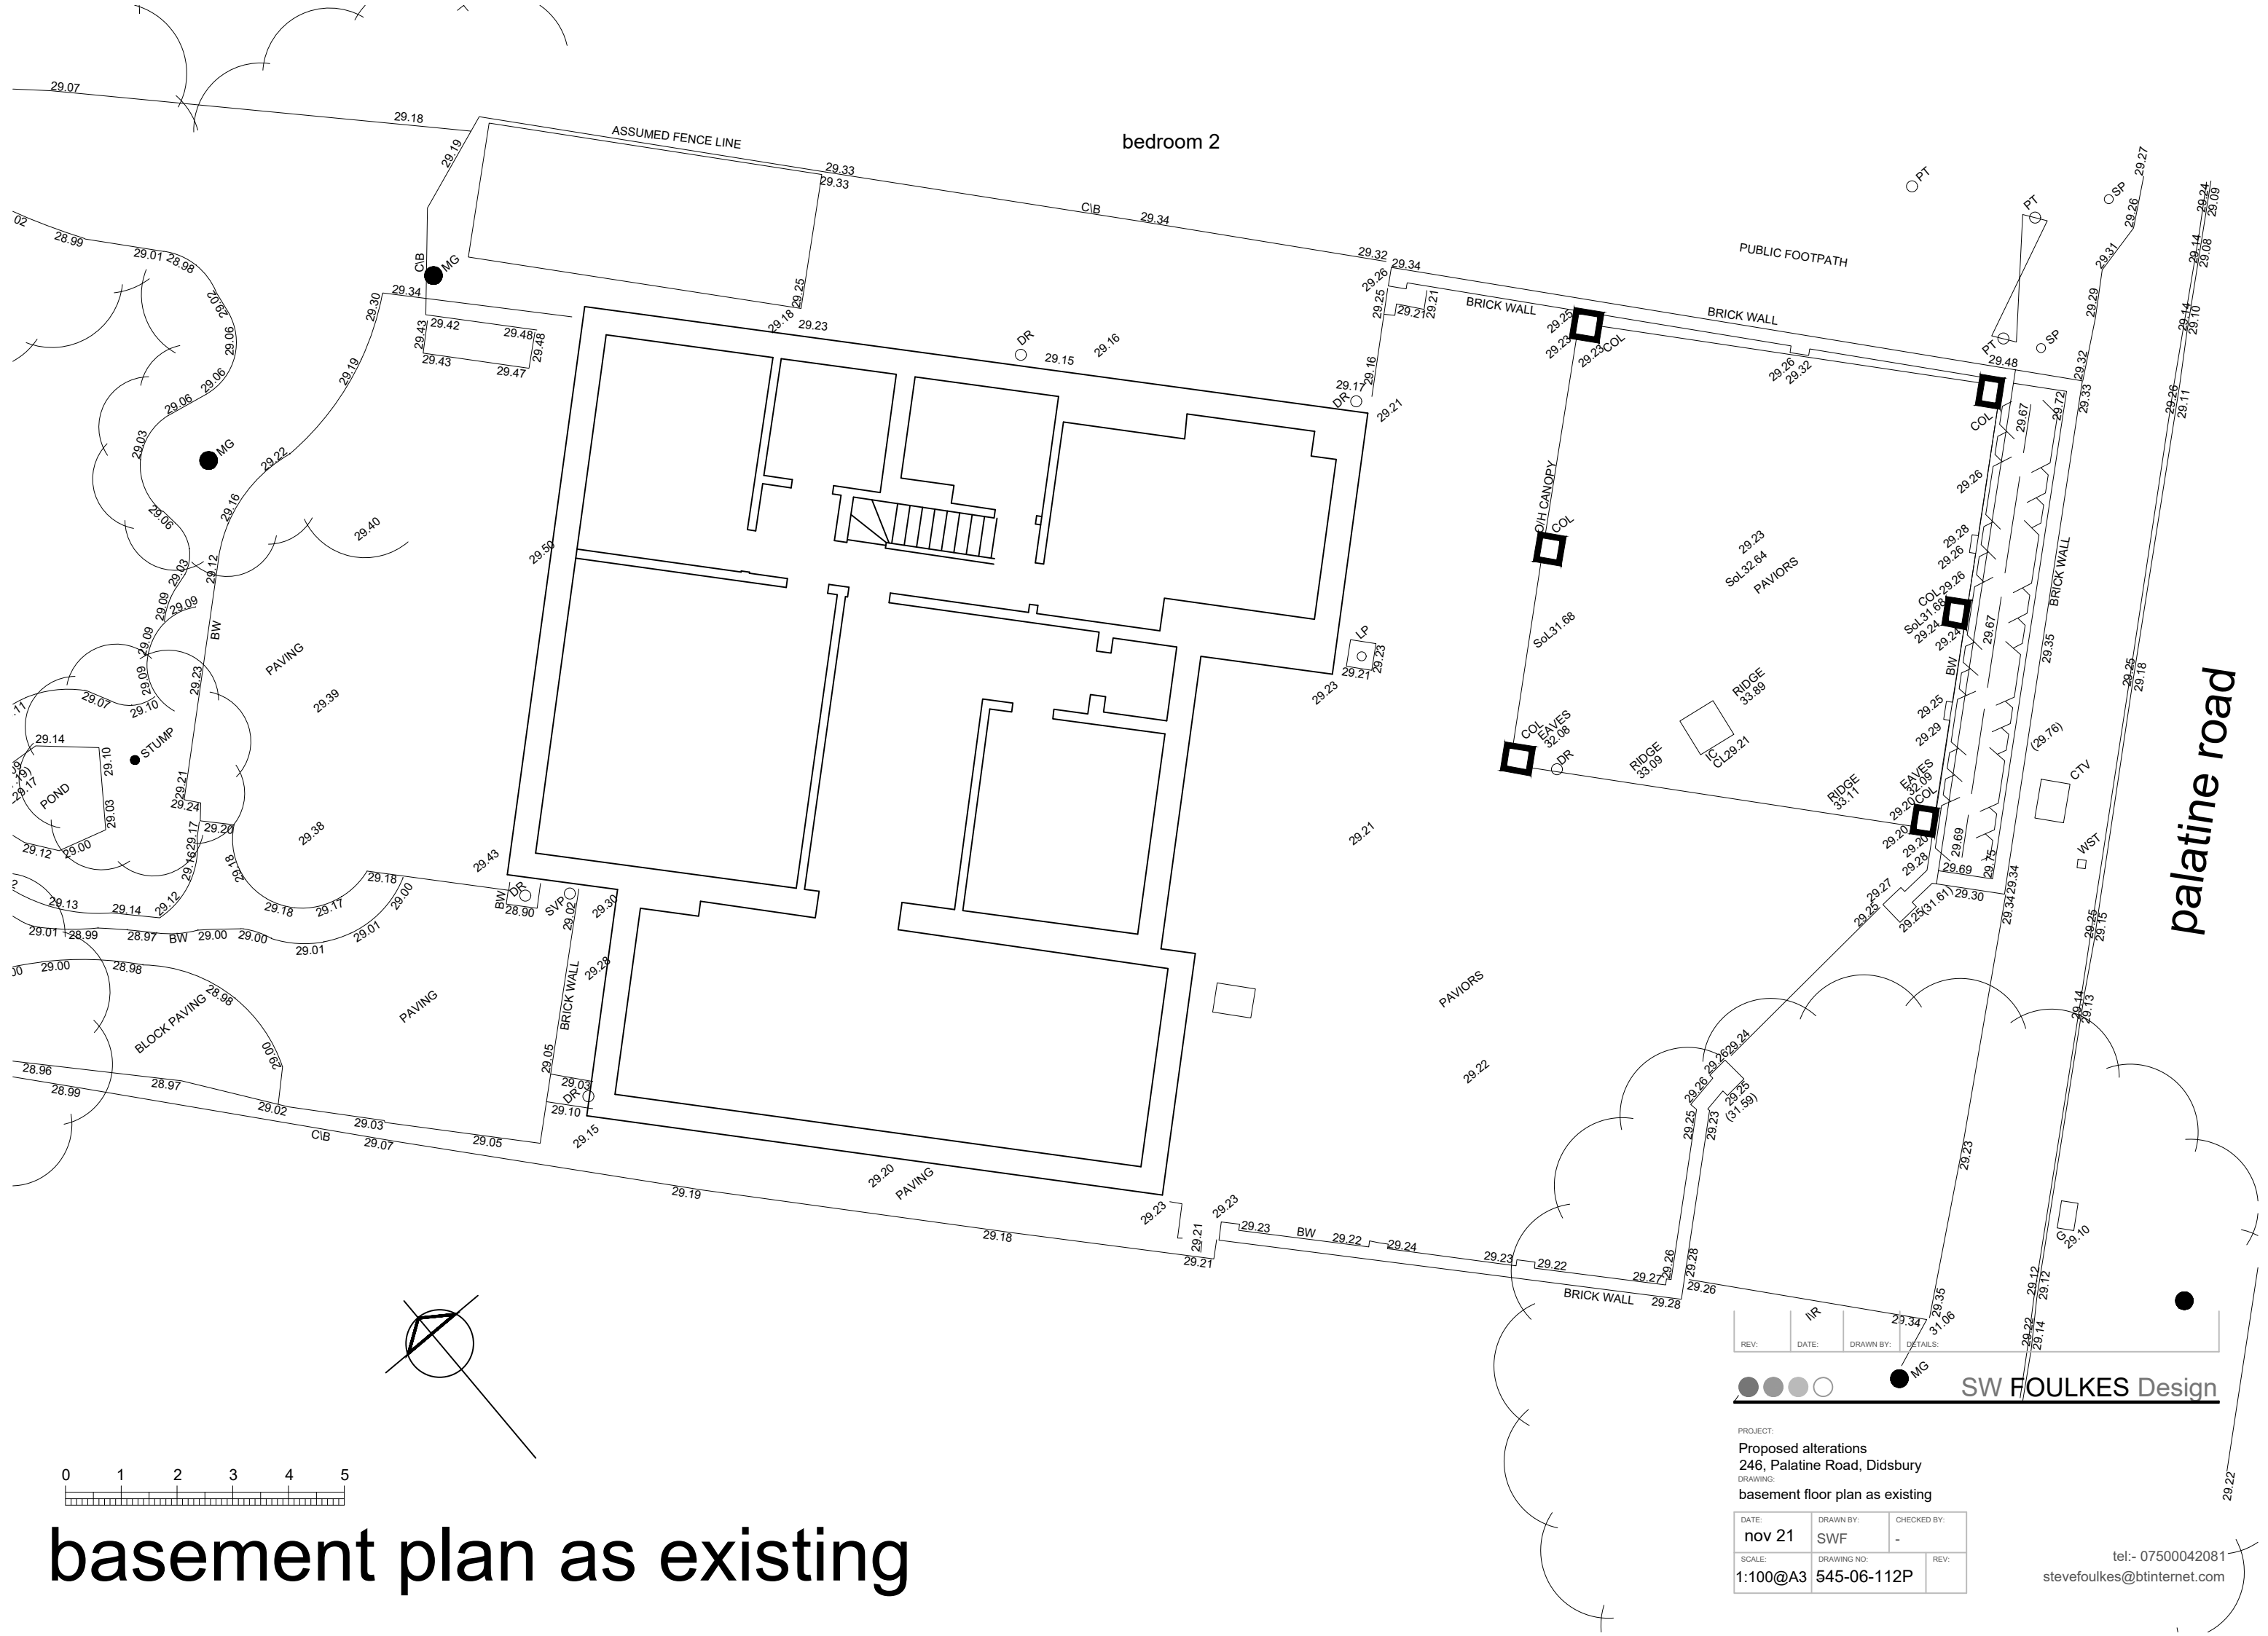

basement plan as existing

palatine road

REV:

DATE:

DRAWN BY:

DETAILS:

IR

29.34

31.06

MG

SW FOULKES Design

PROJECT:

Proposed alterations
246, Palatine Road, Didsbury

DRAWING:

basement floor plan as existing

DATE: nov 21	DRAWN BY: SWF	CHECKED BY: -
SCALE: 1:100@A3	DRAWING NO: 545-06-112P	REV:

tel:- 07500042081

stevefoulkes@btinternet.com