


DO NOT SCALE DIMENSIONS FROM DRAWING - ALL DIMENSIONS TO BE CHECKED ON SITE PRIOR TO FABRICATION - ALL WORKS TO BE APPROVED BY BUILDING CONTROL

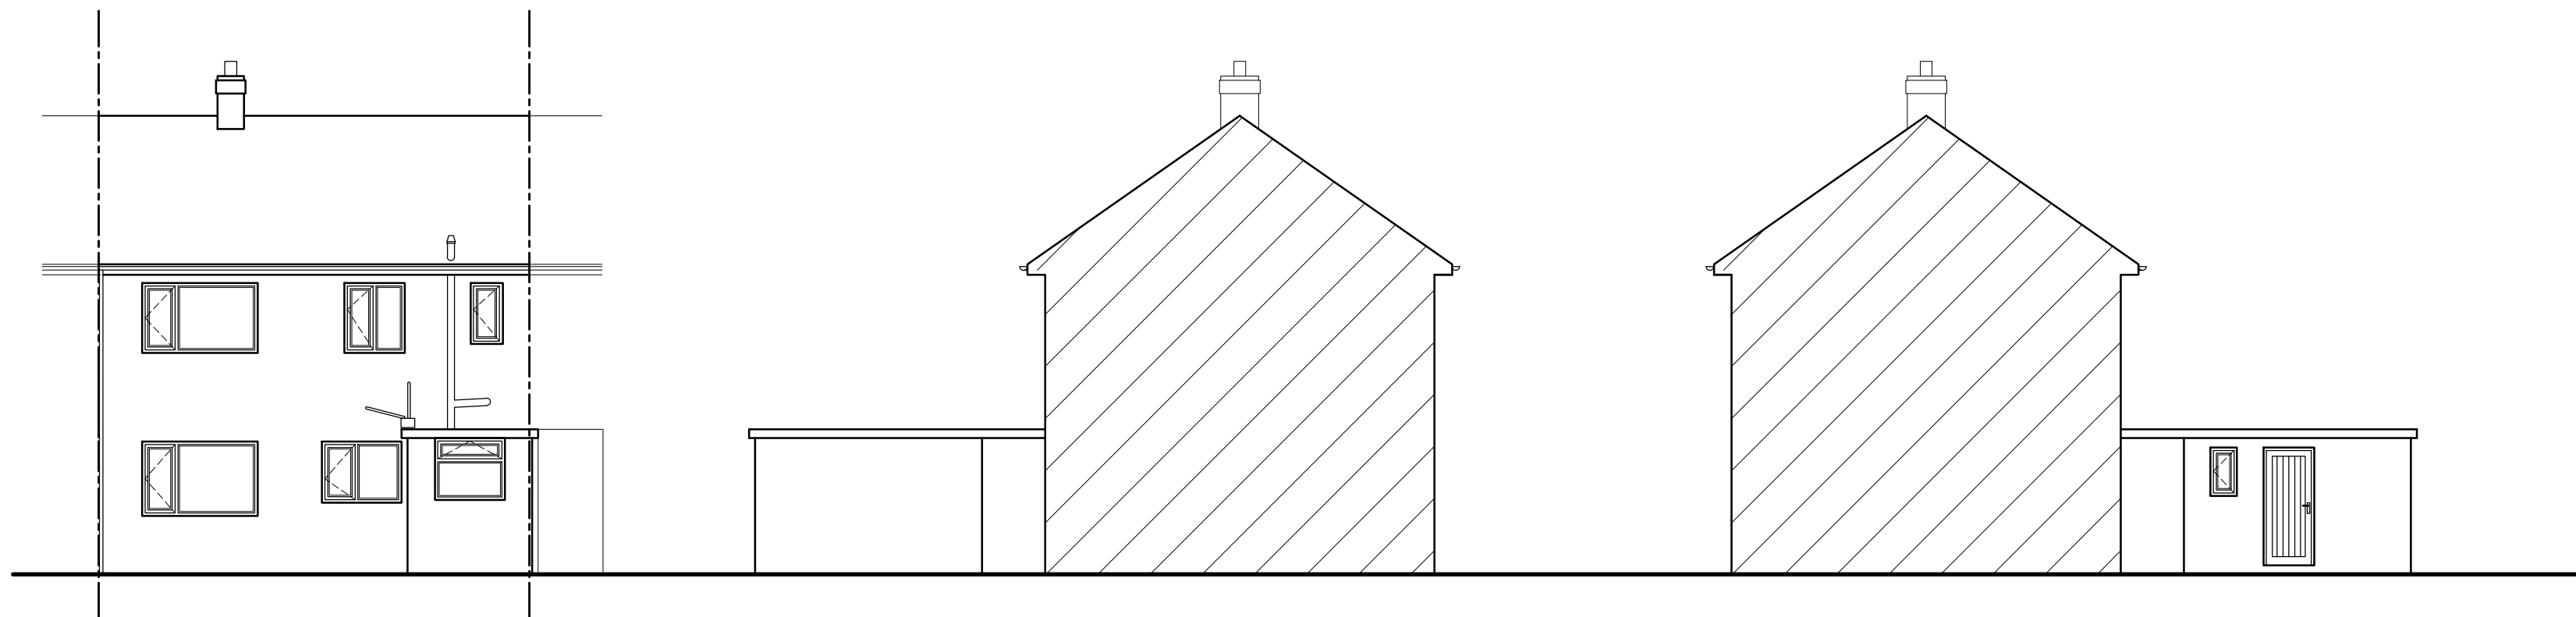


ELE 1 WEST ELEVATION
SCALE 1:100

ELE 2 SOUTH ELEVATION
SCALE 1:100


ELE 3 NORTH ELEVATION
SCALE 1:100



PLAN 3 SITE LOCATION PLAN
SCALE 1:1250

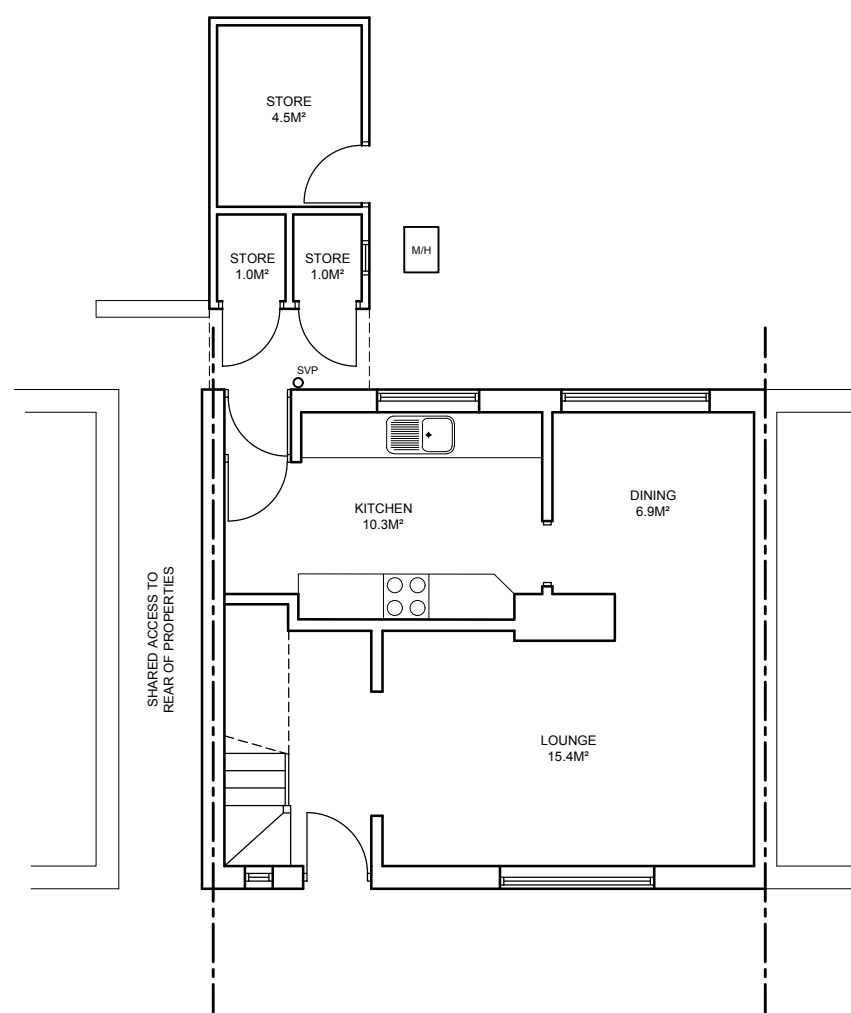

PLAN 1 GROUND FLOOR PLAN
SCALE 1:100

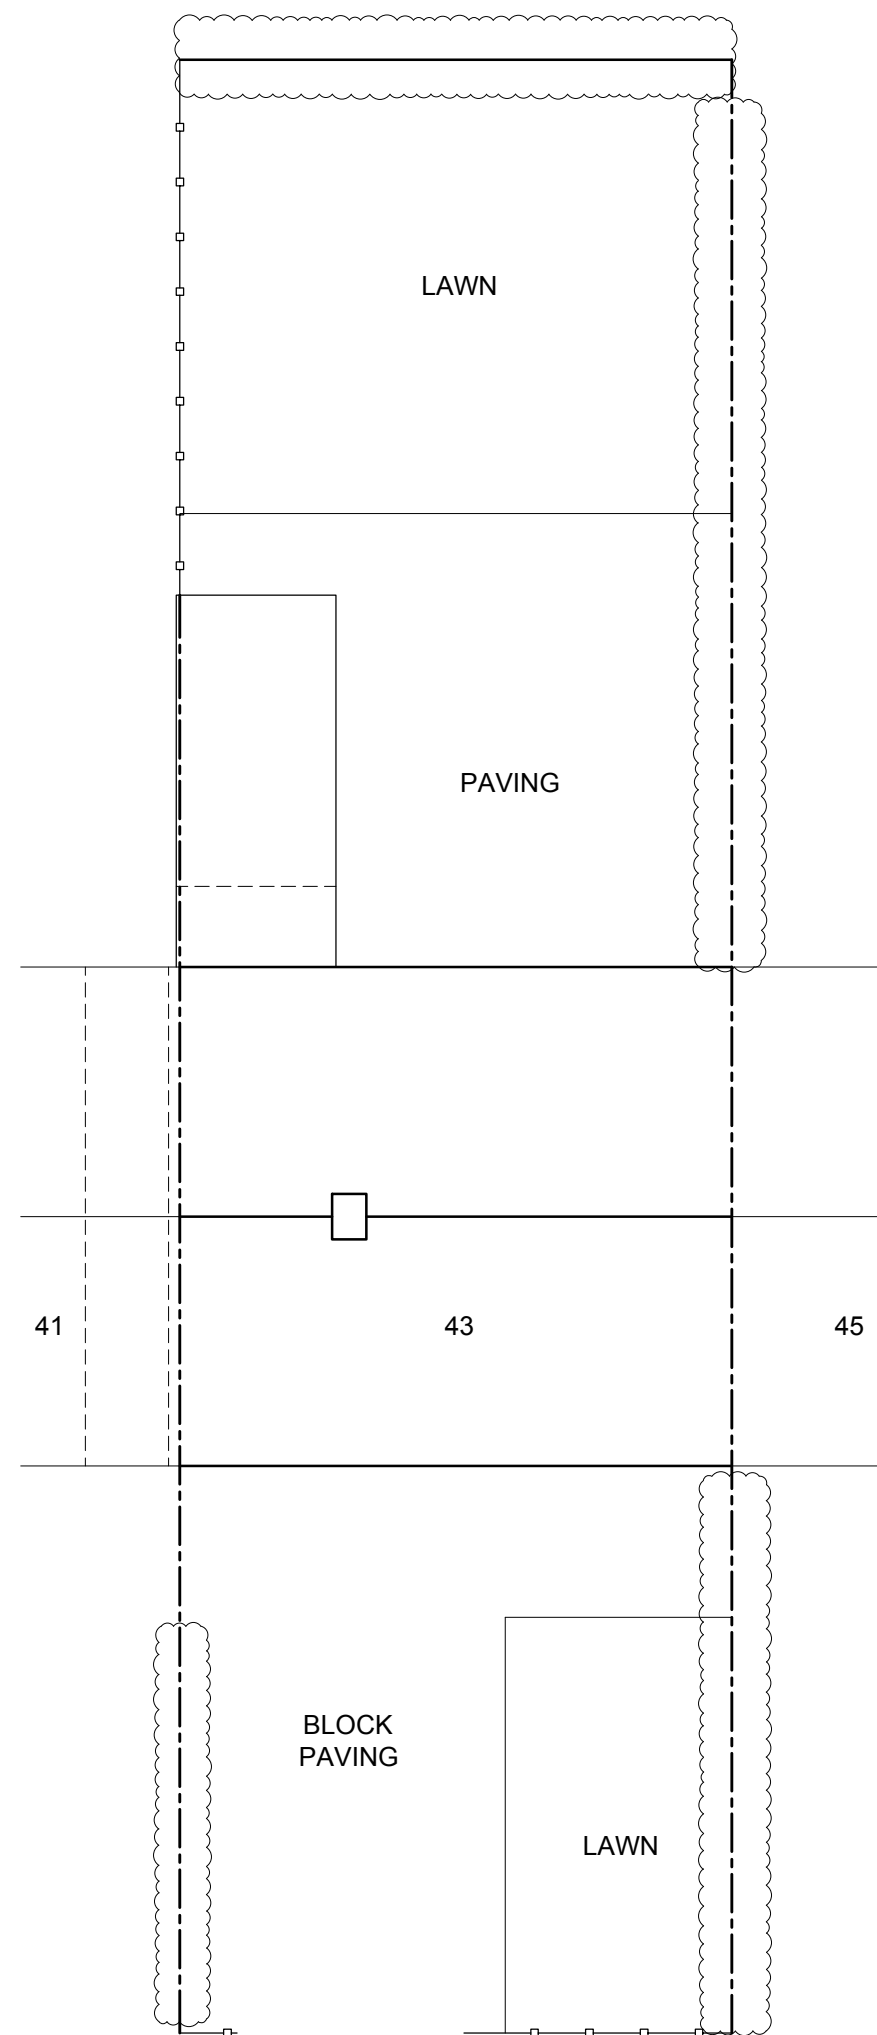

PLAN 2 SITE PLAN
SCALE 1:100

MATERIAL SPECIFICATION

ROOF CLADDING:
Red Rosemary Tile

EXTERNAL WALLS:
Rough Faced Red Brick

WINDOWS & DOORS:
Double Glazed White uPVC Windows

FACIA & EAVES BOARDS:
White uPVC

RAINWATER GOODS:
Black uPVC

PROJECT ADDRESS:
43 Prinknash Road, Woodhouse Park,
Manchester,
M22 0FE

PROJECT DESCRIPTION:
Single Storey Rear Extension

DRAWING DESCRIPTION:
Existing Plans

Date: 23/07/22

Scale: As Indicated @ A1

Drawing No: EX01

Revision:

