






1 Front (Main) Elevation
1 : 50

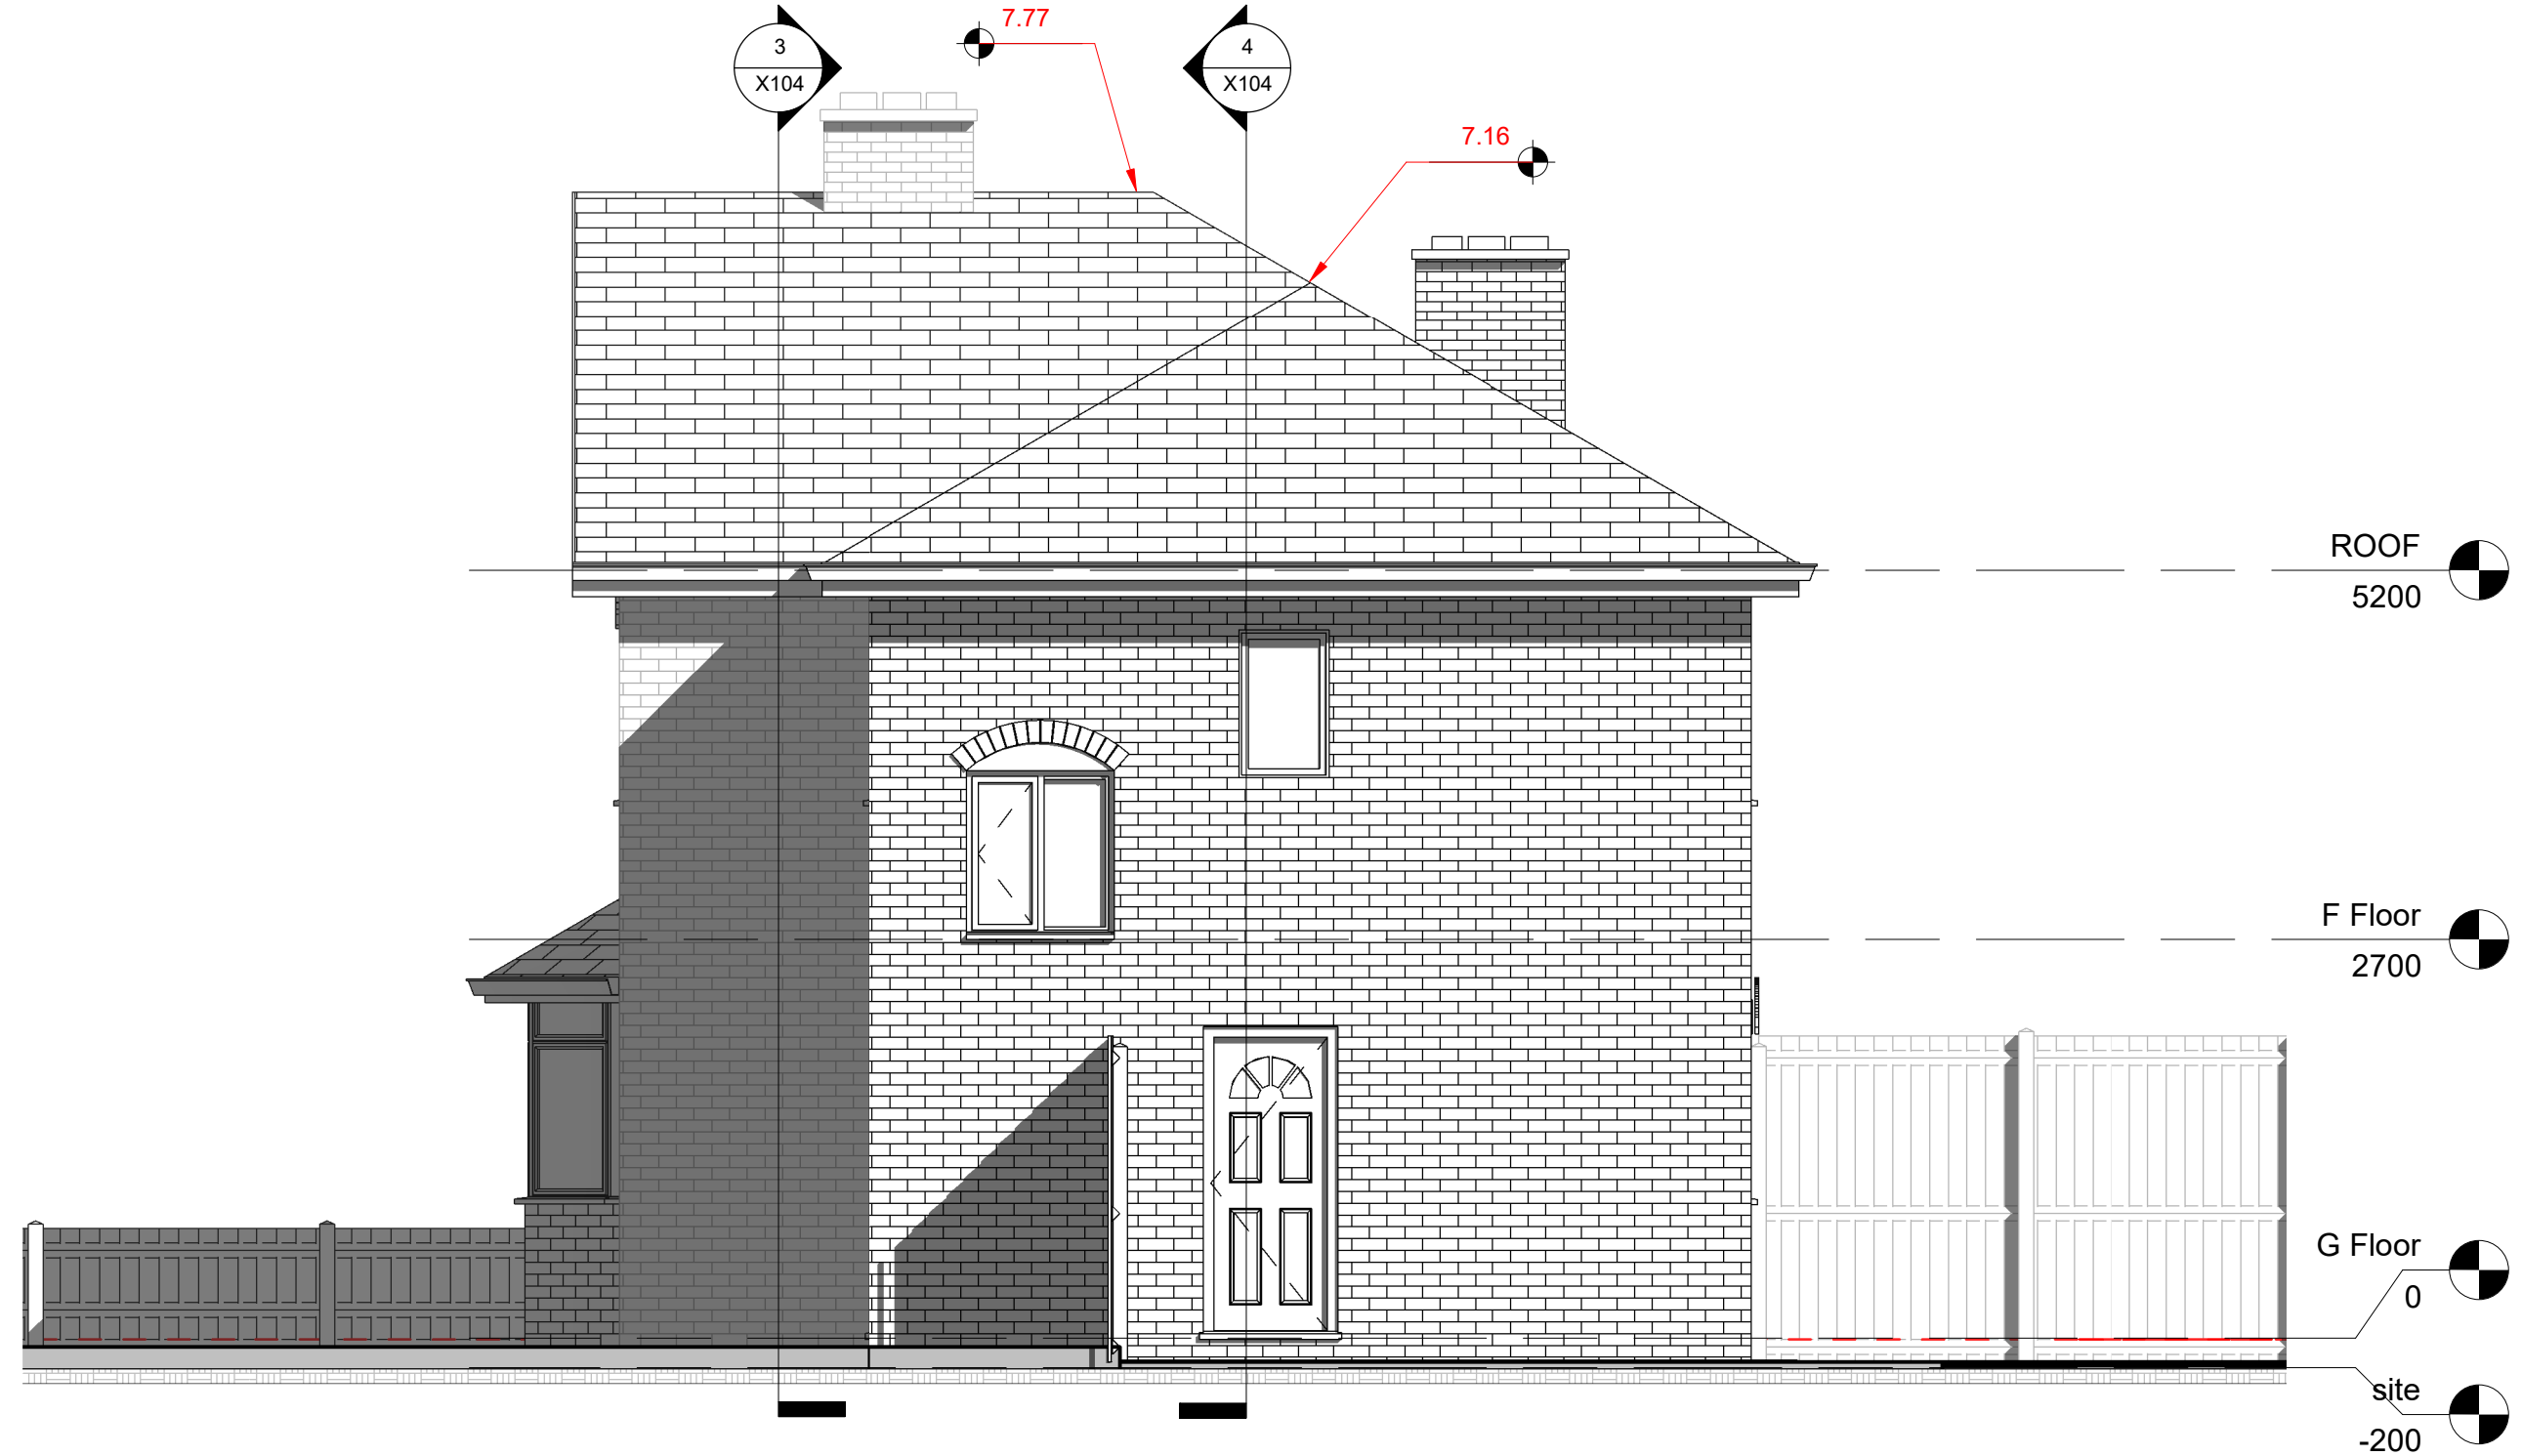

3 Right Side Elevation
1 : 50

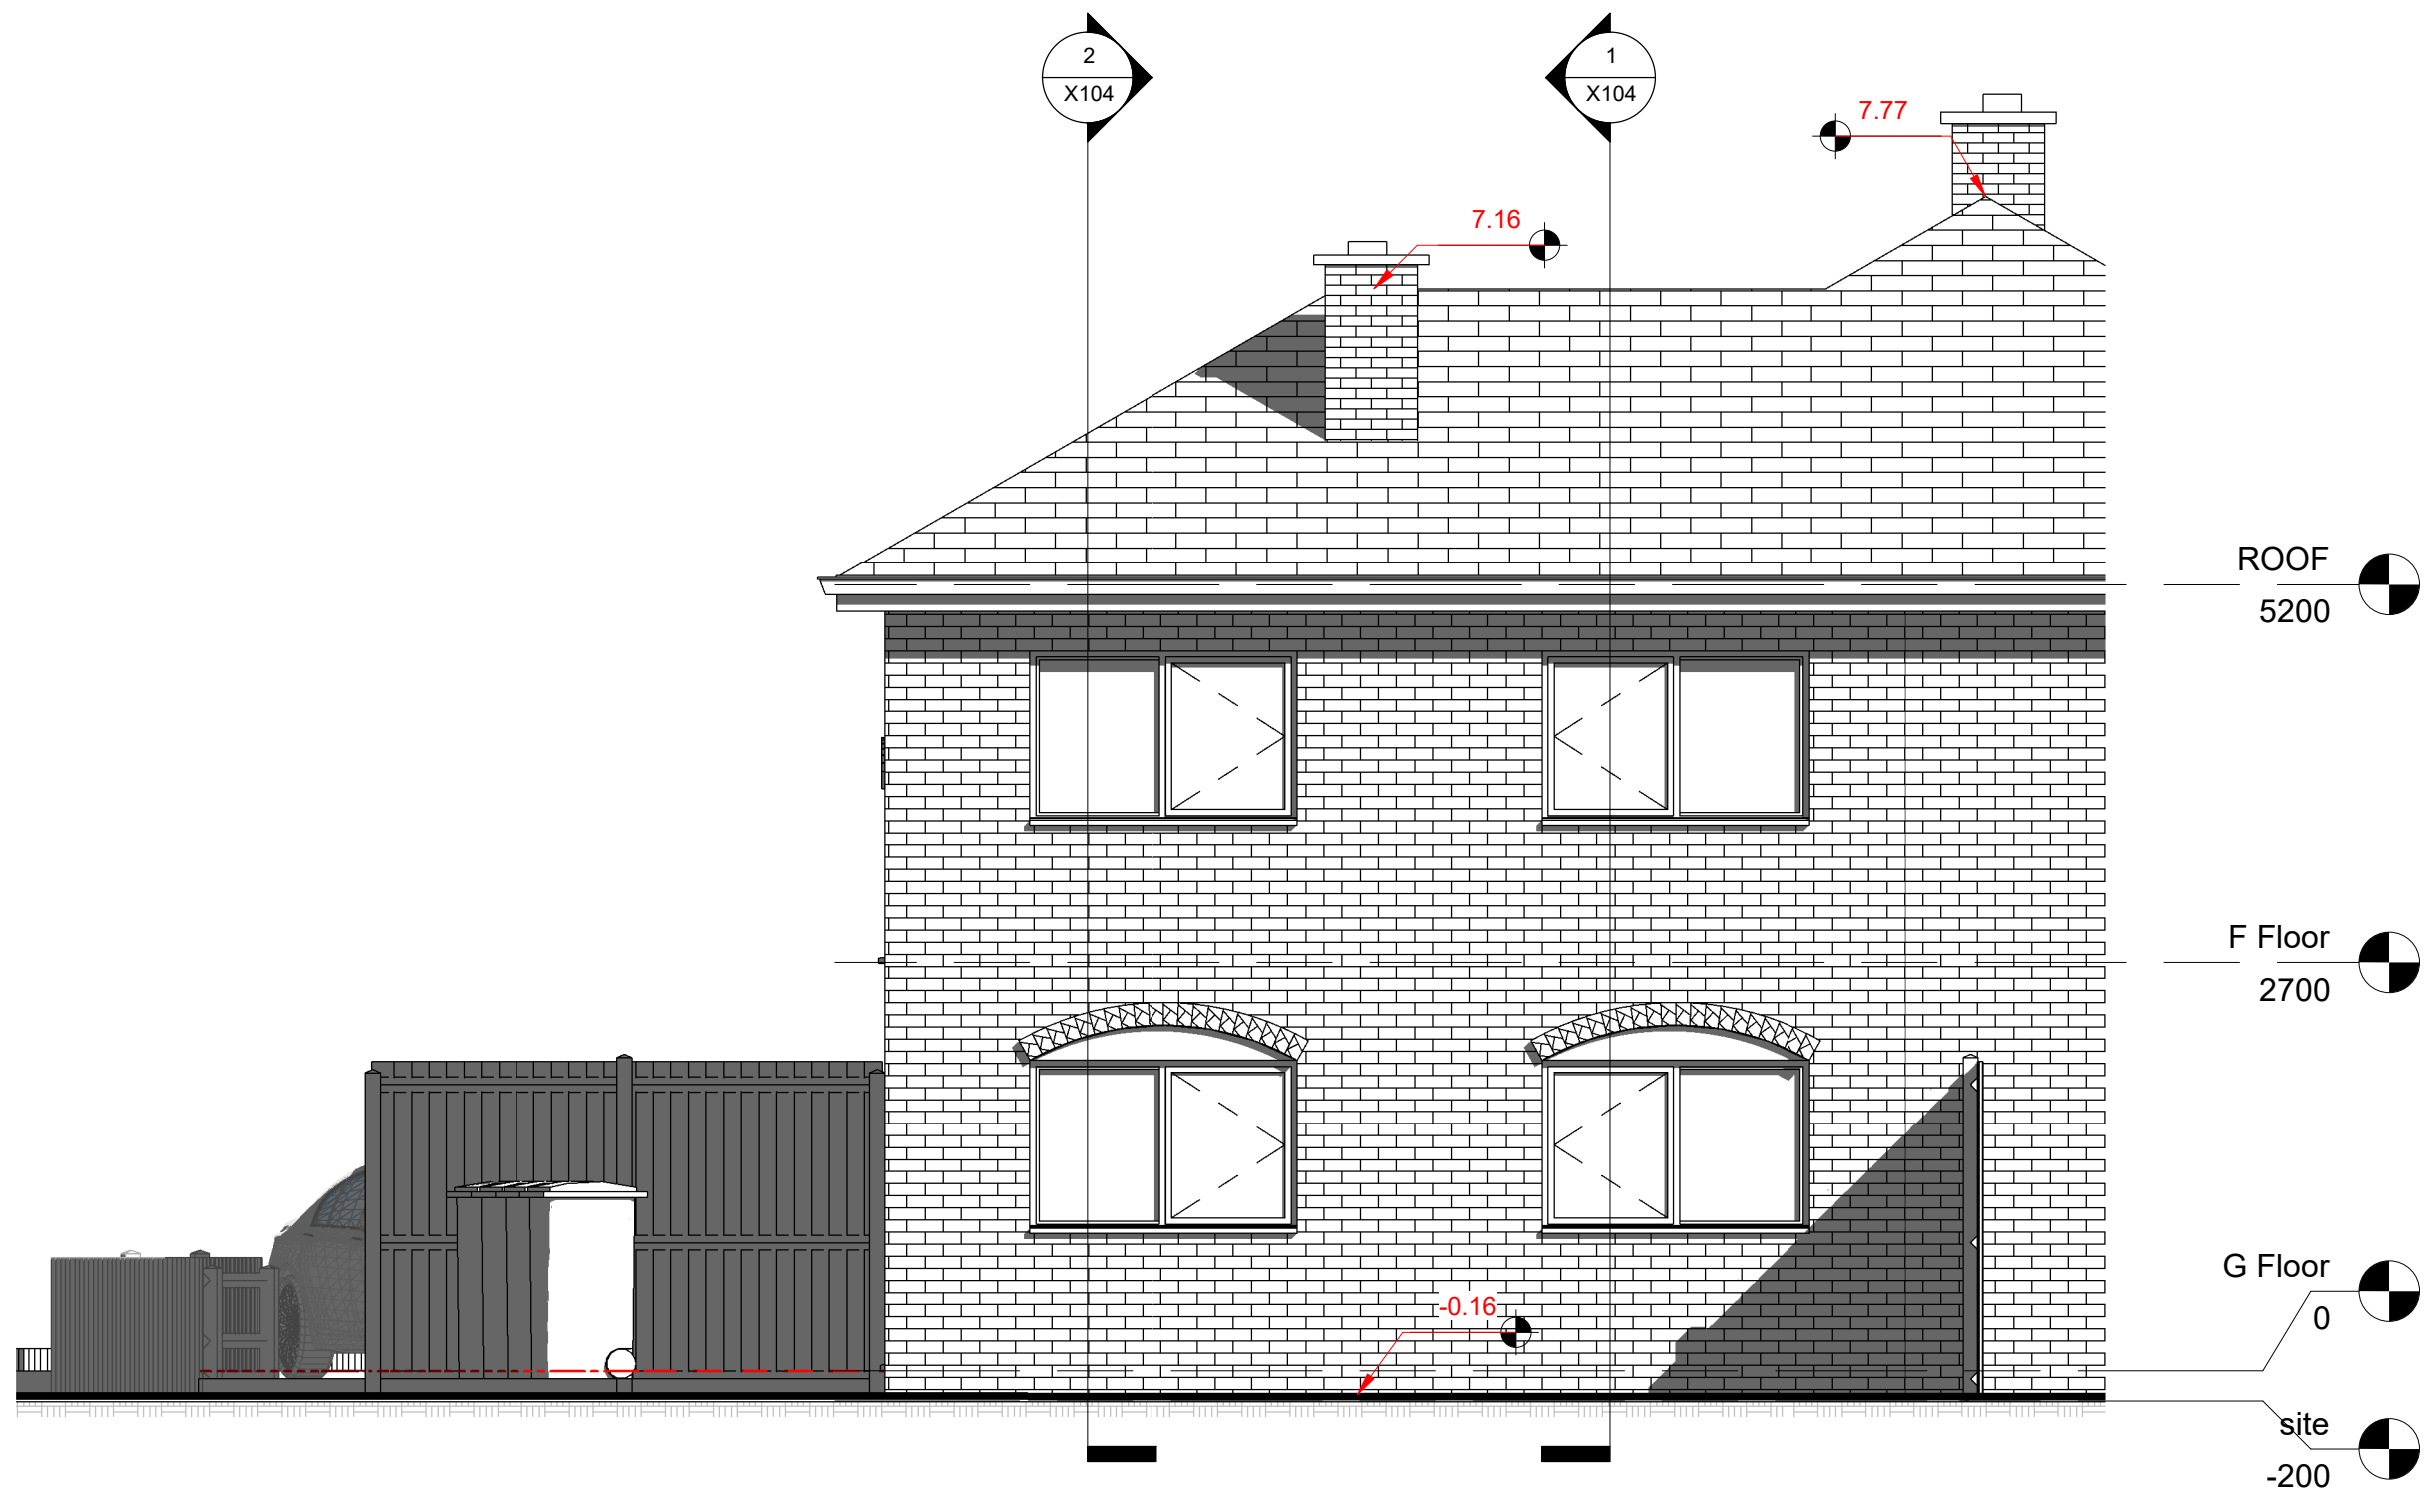

2 Rear Elevation
1 : 50

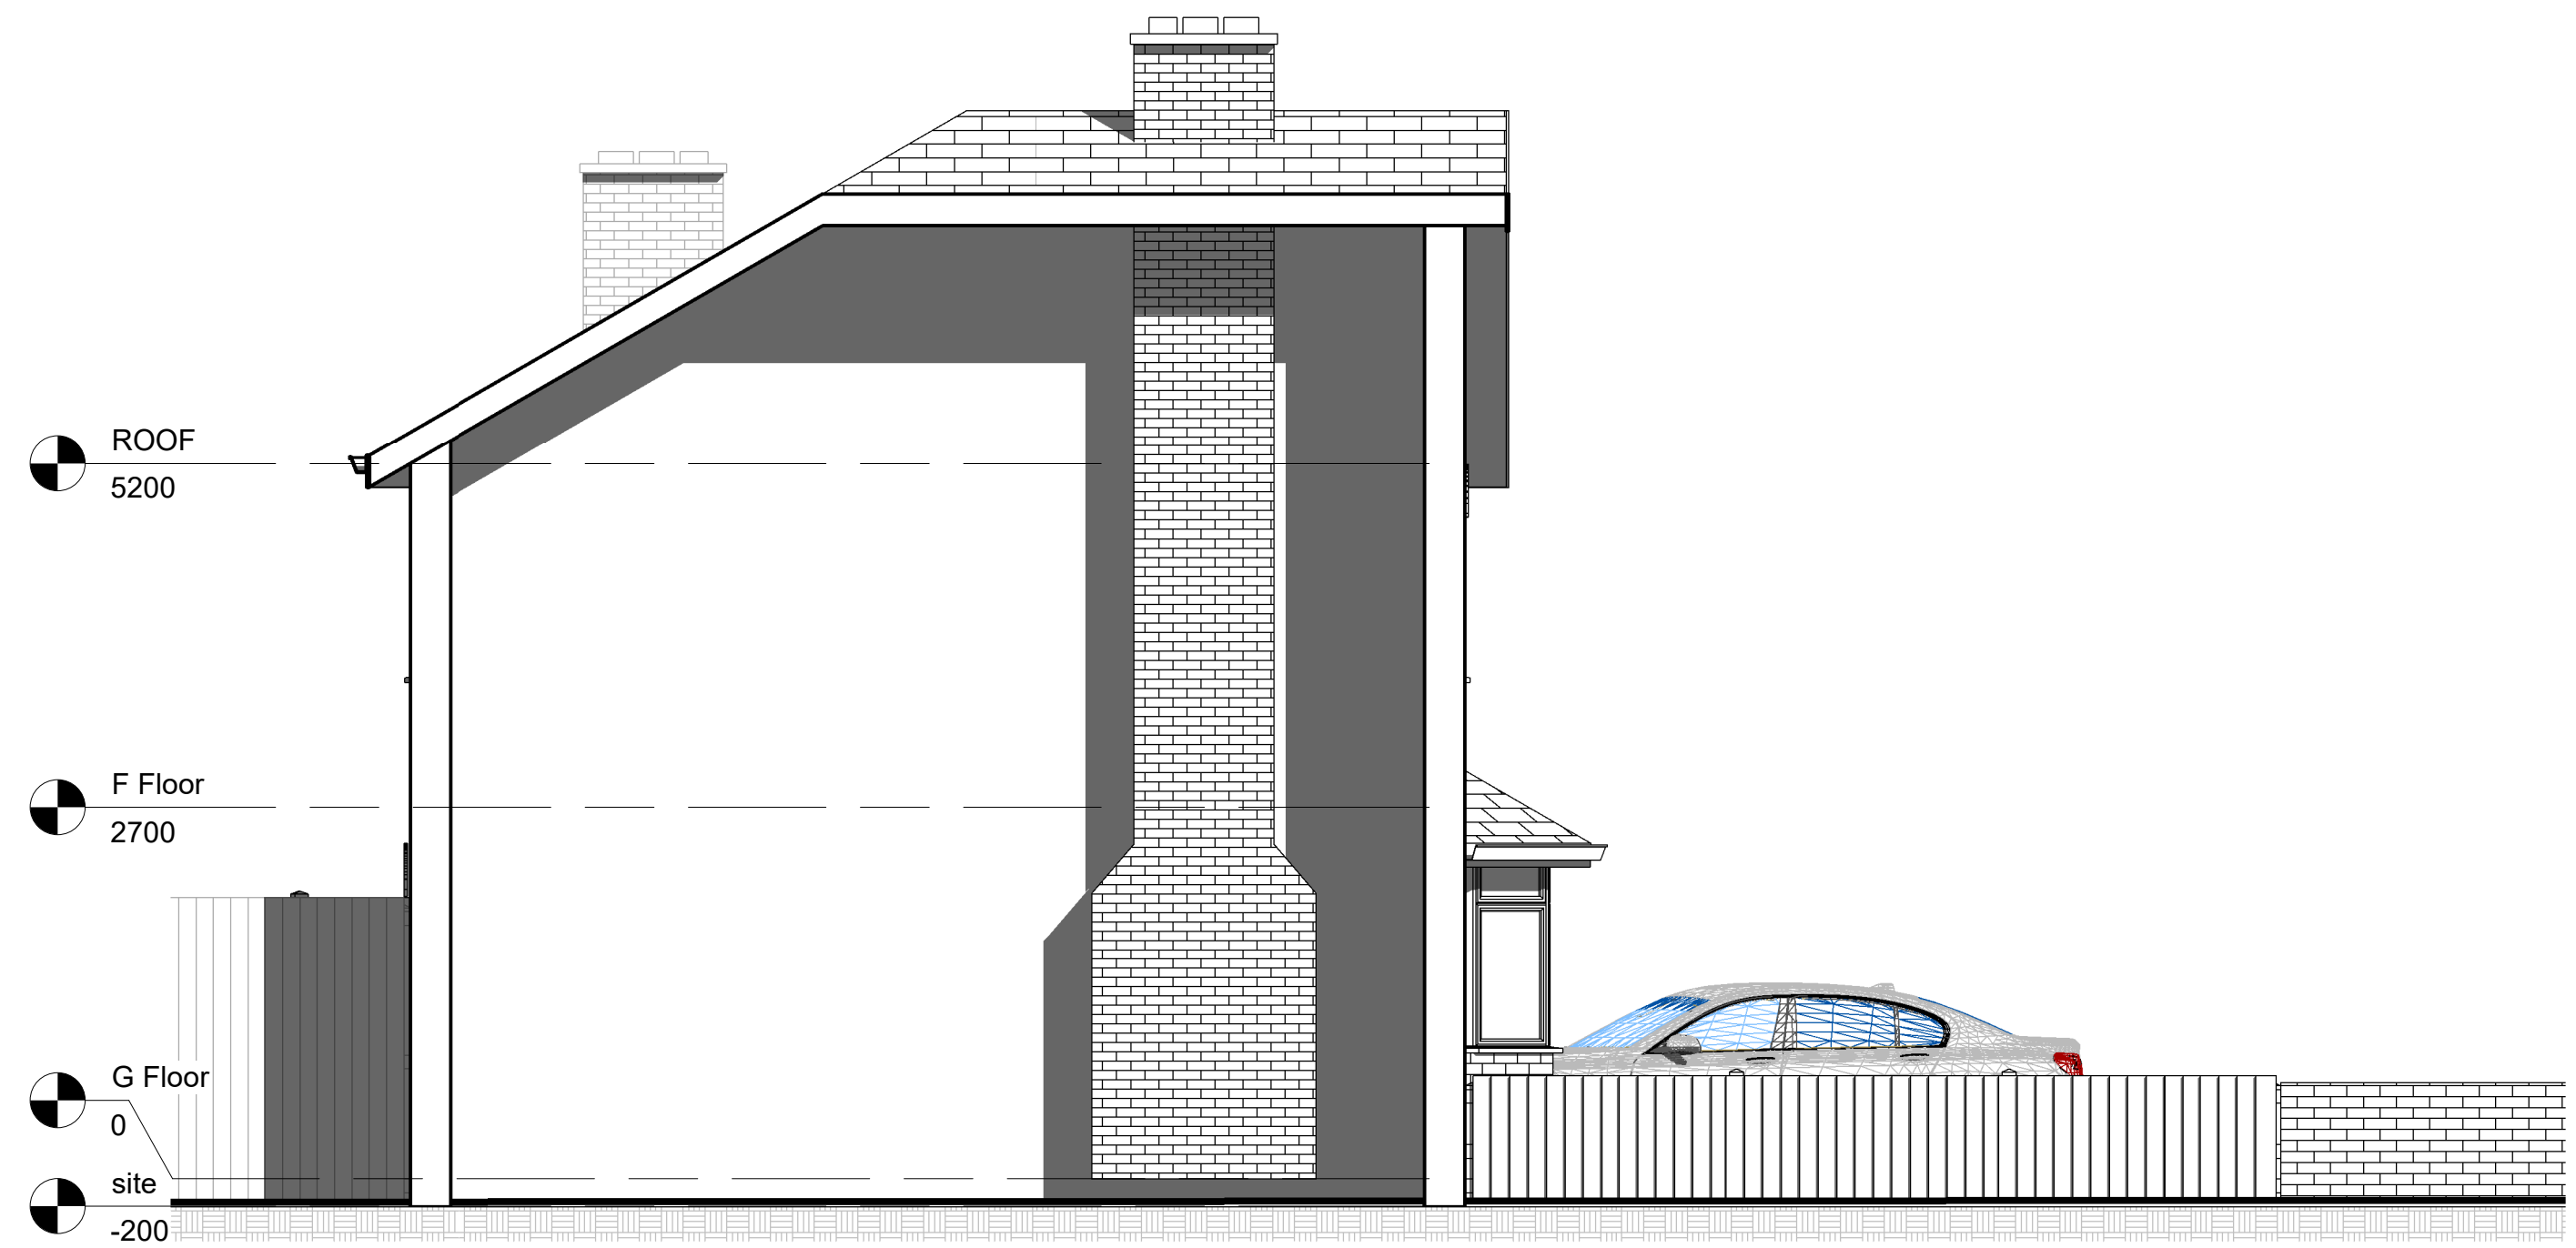

4 Left Side Elevation
1 : 50

NOTES

Copyright in this drawing remains with AECDesign. Do not scale from this drawing, work to figured dimensions. Check all dimensions on-site. In the event of any discrepancy, please refer query to AECDesign.

No.	Description	Date
1	Surface of Front Garden updated to show Gravel	07/2022

Revision

AEC ARCHITECTURE
DESIGN ENGINEERING &
CONSTRUCTION
Commitment to Design Excellence

Contact:
Tel: 07424723798
Email: aecdesign.co.uk@outlook.com
www.aecdesign.co.uk

Project Name
**House Front, Side and Rear Ground
and First Floor Extension**

Project No. **AECD_M20 1BU_2022_0001**

Drawing No. **M201BU_2022_X105_01**

Date Issue Date Drawn-by AECDesign

Status Proposal Checked by AECDesign

Sheet Size **A1** Approved by AECDesign

Sheet Name
Elevations (Existing)

Scale 1 : 50

Client Name **Khaled Muwahed**

Project Address **479 Princess Road
Manchester
M20 1BU** Sheet No. **X105**