


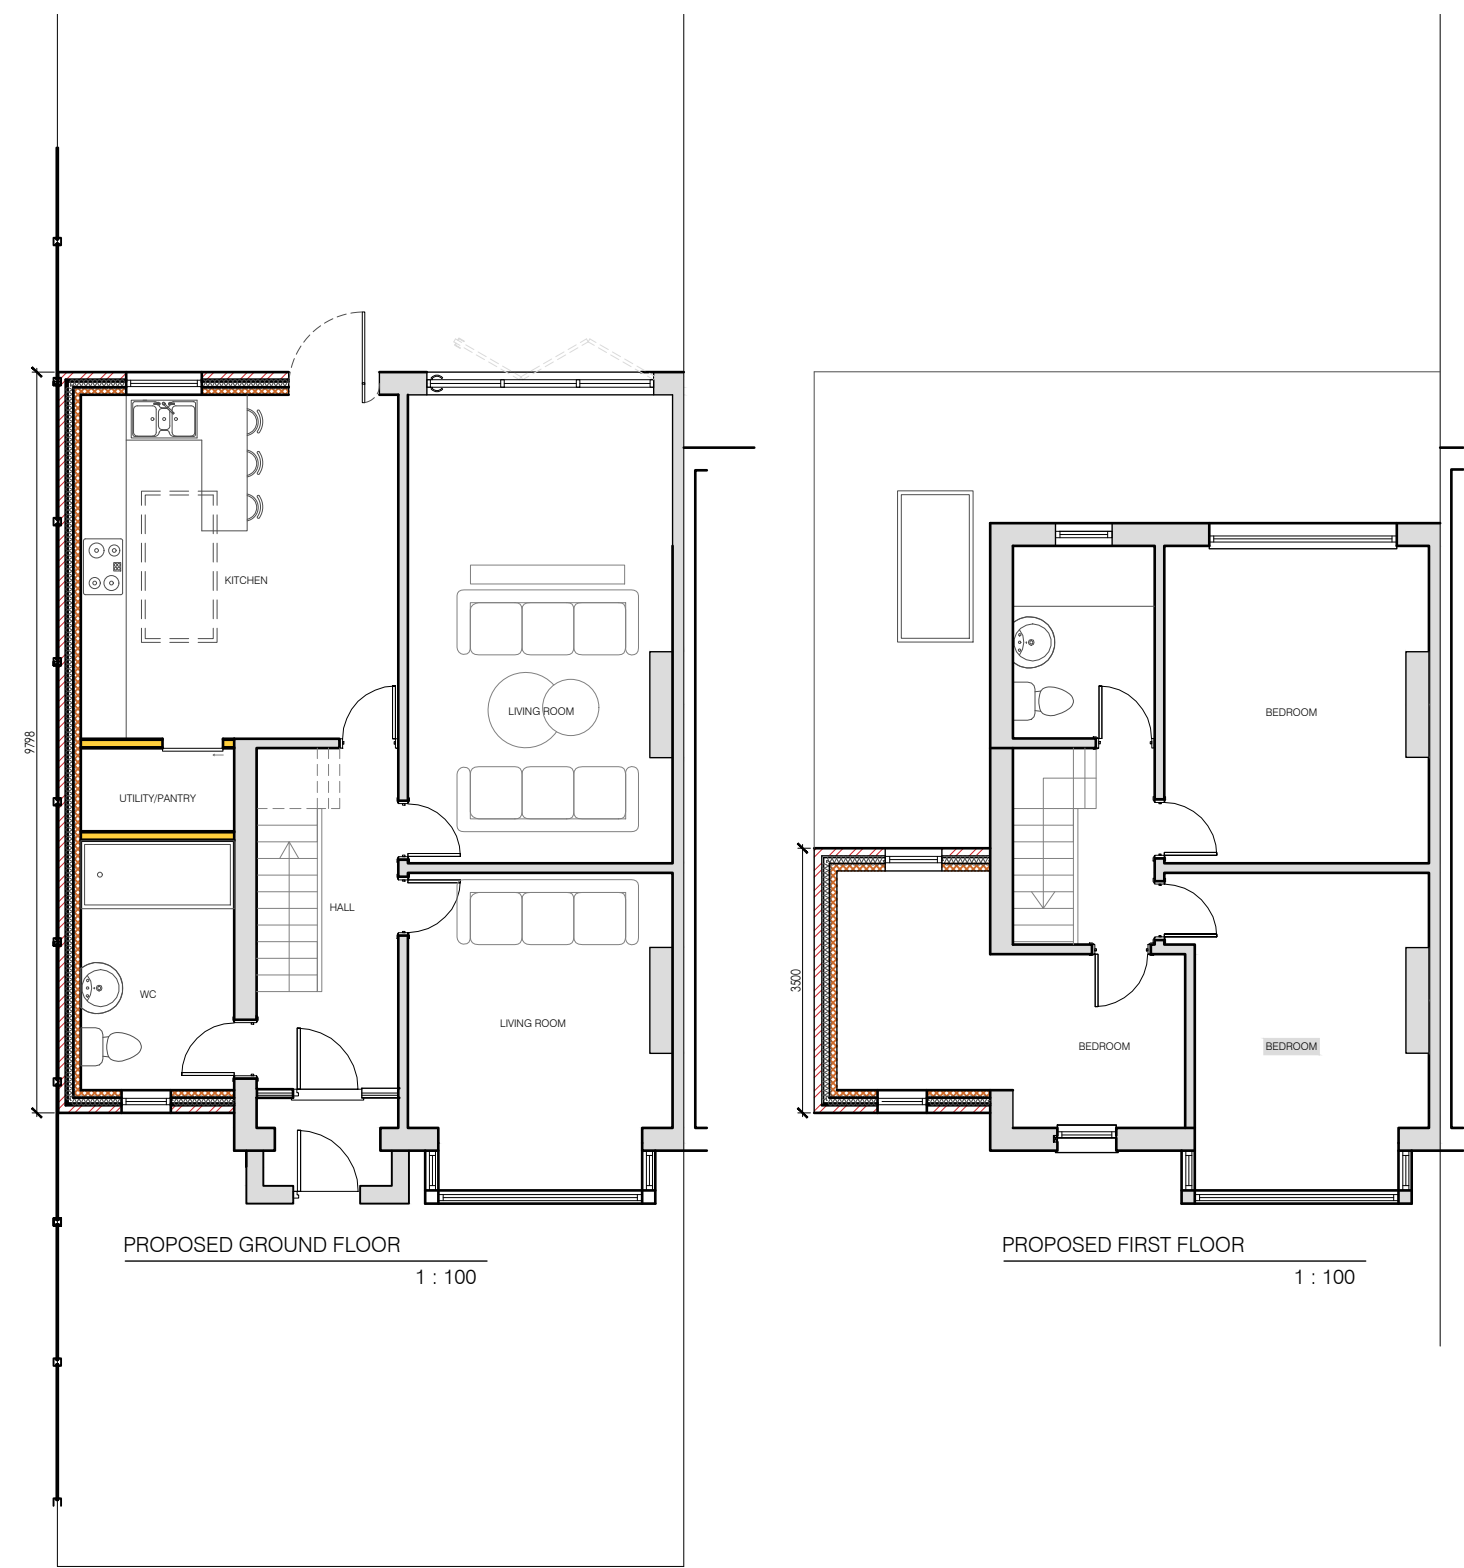

Key

Existing Structure

Proposed

Stud wall Proposed

Removals

Detail Above (e.g. rooflight, bulk head)

Assumed Boundary Line

0

1


5m




Proposed Front Elevation  
1 : 50



Proposed Rear Elevation  
1 : 50

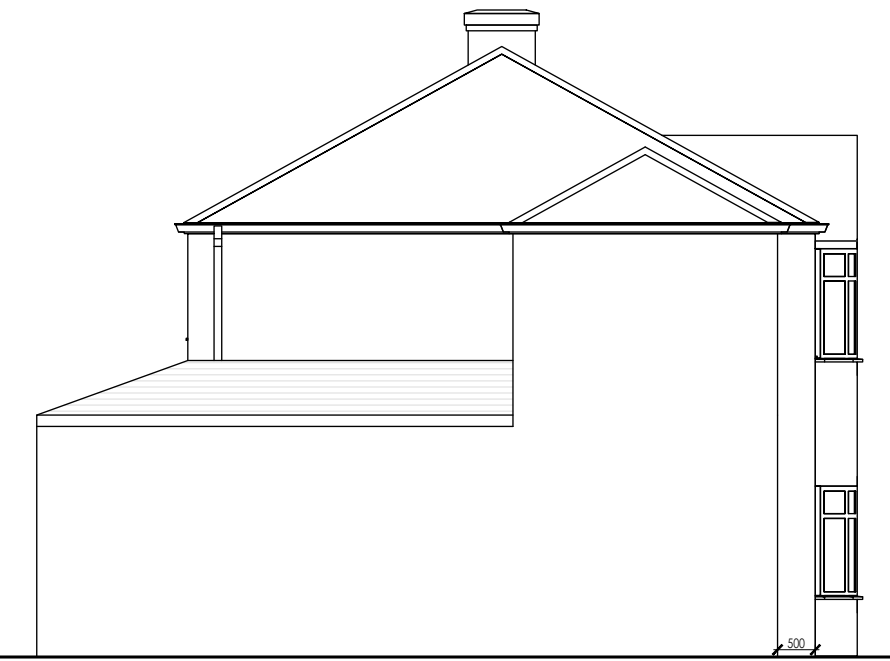

Proposed Side Elevation  
1 : 50

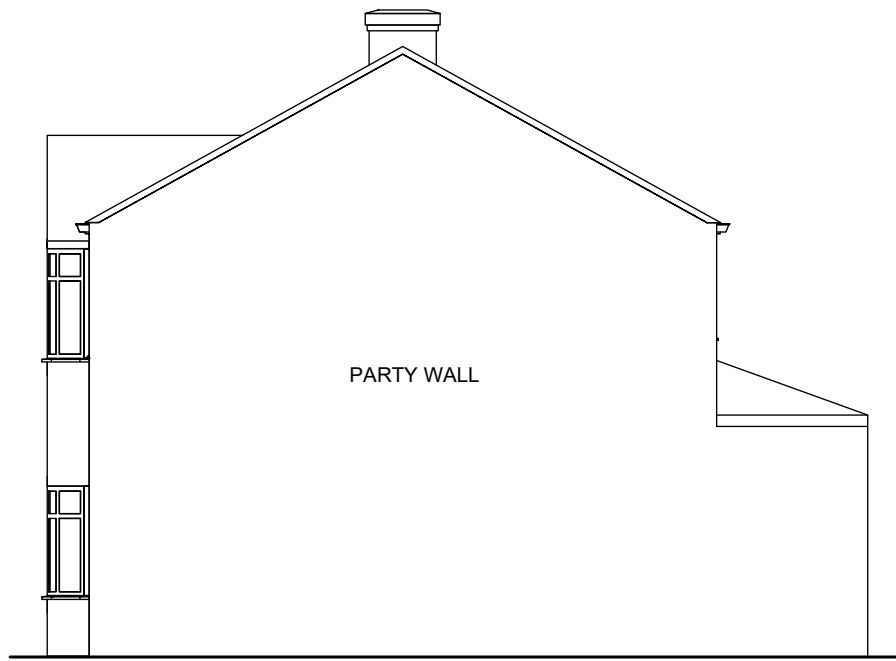

Proposed Side Elevation  
1 : 50

FOR PLANNING



Project

51 Talbot Rd,  
M14 6TA

Drawing

PROPOSED PLAN &  
ELEVATIONS

| Date           | Scale | Drawn By |  |
|----------------|-------|----------|--|
| 29/07/2022     | 1.100 | WB       |  |
| Drawing no     |       | Rev      |  |
| WBDS-00002/002 |       |          |  |