

KEY

- CUSTOMER AREA
- GARDEN AREA
- TOILETS
- STORES
- BACK OF HOUSE (KITCHEN, STAFF ECT)
- UNDEVELOPED AREAS

- CELLAR DELIVERY ROUTE
- KITCHEN DELIVERY ROUTE
- BIN ROUTE
- FIRE ESCAPE ROUTE


SCHEDULE OF ACCOMMODATION

ROOM	AREA m²	AREA SqFt
GROUND FLOOR CUSTOMER AREA	475	5117
FIRST FLOOR CUSTOMER AREA	220	2378
SECOND FLOOR CUSTOMER AREA	89	962
ROOF GARDEN	175	1892
TOTAL CUSTOMER AREA (INC GARDEN)	959	10349
BAR (TOTAL)	86	937
KITCHEN	74	800

All dimensions to be checked on site prior to manufacture and construction. This drawing is the property of Harrison Ince Holdings Limited and should not be reproduced without permission. All discrepancies to be brought to the attention of the architect immediately. This drawing is to be read in conjunction with the specification / bill of quantities and related drawings.

REVISIONS

-	FIRST ISSUE	02.08.2021	NS
A	UPDATED FOLLOWING OPS ZOOM CALL	20.09.2021	OC

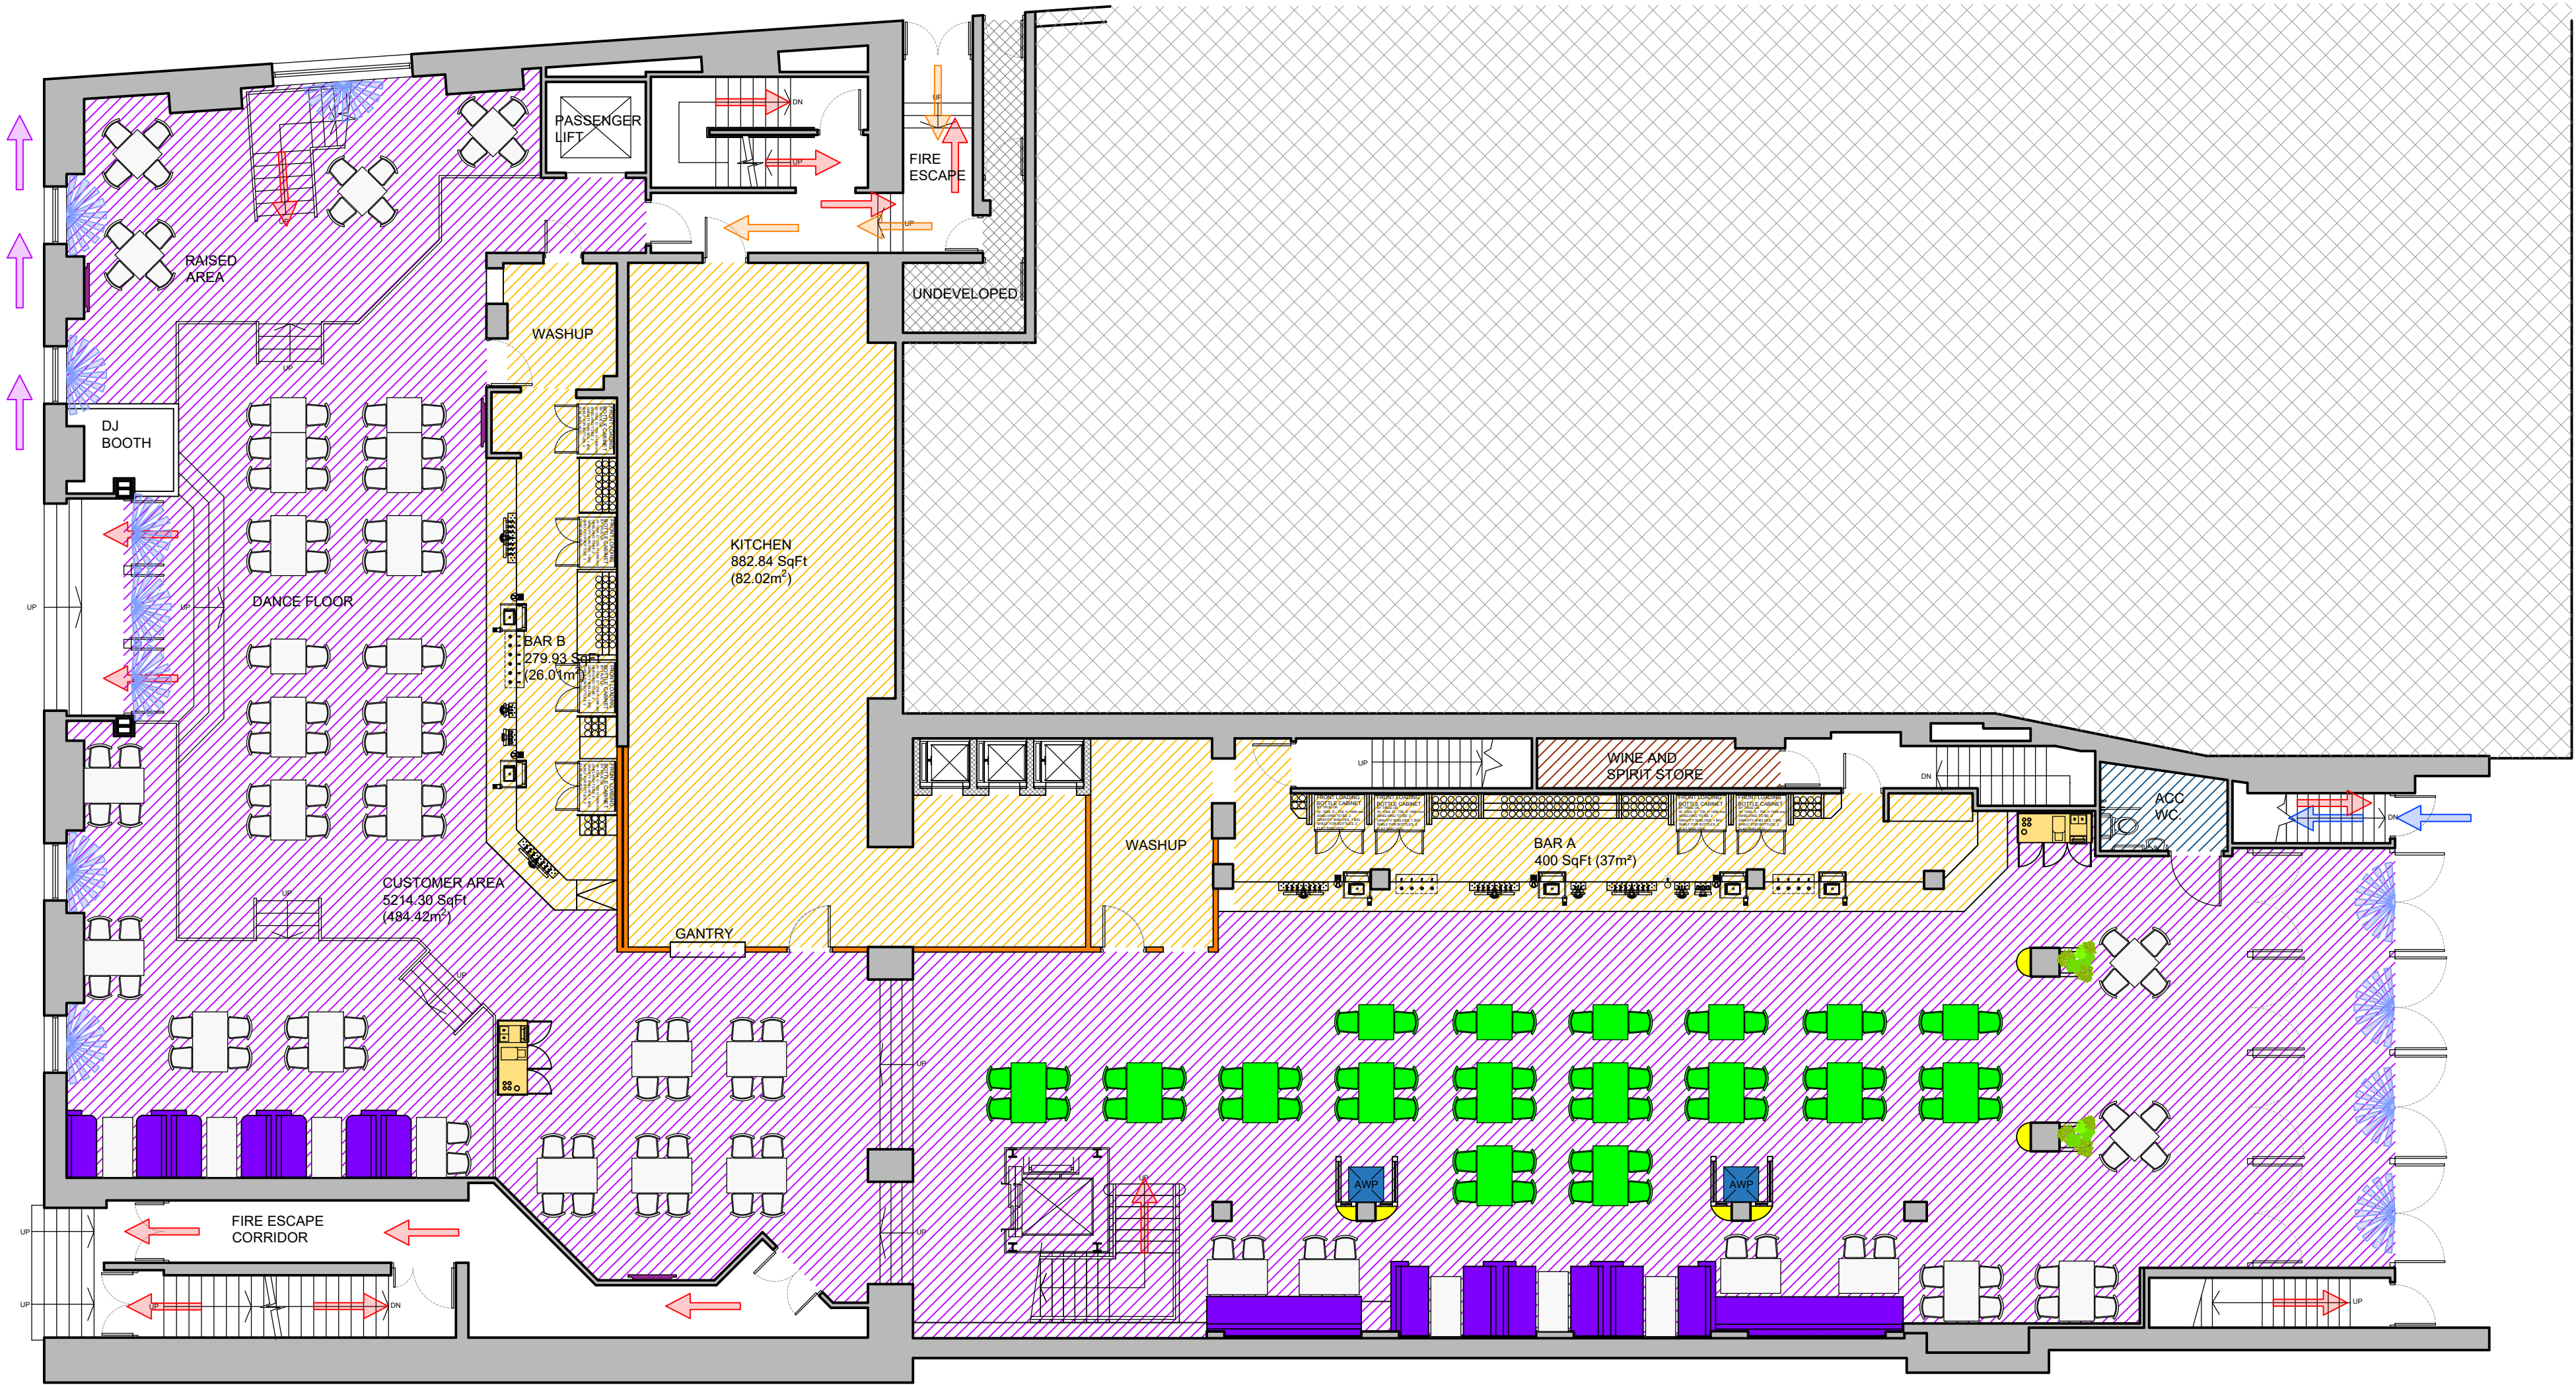

FURNITURE KEY


- FIXED SEATING
- COFFEE STATION
- AWP
- DRINKS SHELVES
- POSEUR HEIGHT FURN
- CONDIMENT / CUTLERY STATION
- LED TV
- DAYLIGHT

FEASIBILITY / DAG PLAN CHECKLIST

ITEM	YES / NO / N/A
GENERAL PLAN	
NORTH POINT SHOWN	YES
AREAS TABLE SHOWN	YES
SCALE BAR SHOWN	YES
DAG COLOURS / KEY ON PLAN	YES
WINDOW DAY LIGHT SHOWN	YES
FIRE DOOR CALCS SHOWN	YES
FRONT OF HOUSE	
DISABLED ACCESS TO ALL AREAS	NO
REAR LOADING FRIDGES	YES
2 BAR FLAPS / ENTRANCES	YES
OVER BAR GLASS RACK	NO
STANDARD BAR LAYOUT	NO
STANDARD BACK BAR	NO
6 TILLS	NO
BAR LENGTH 17 METERS	YES
WINE AND SPIRITS NEXT TO BAR	YES
SECOND BAR IF FIRST FLOOR > 1000 SqFt (OR APP BAR)	YES
SECOND GLASS WASHER FOR COFFEE	YES
REAL FIRE	YES
FUEL STORE	YES
HIGH/ LOW TABLES DIFFERING COLOURS VDA	YES
6 BOOTHS (MIN)	YES
PLASMA / PROJECTOR SCREEN	YES
NO PLASMAS IN DINING / ABOVE BOOTHS	YES
DRINKS SHELVES TO COLUMNS	NO
NUMBER OF AWP'S	YES
WC LOBBY DOORS	YES
OPEN KITCHEN	NO
SHUTTERS OVER KITCHEN GANTRY	N/A
3 NO FOOD HOSTS IF KITCHEN ON ANOTHER FLOOR	YES
STANDARD COFFEE STATION	YES
ALLERGEN SCREEN SHOWN	YES
GARDEN / PAVEMENT LICENCE	
PAVEMENT LICENCE AREA NEEDED / OBTAINED	YES
FRONT GARDEN NON SMOKING	YES
LOBBY ON REAR GARDEN SMOKING AREAS	YES
BOOTH SEATING TO GARDEN	YES
CANOPY / COVERED AREA TO GARDEN	YES
BACK OF HOUSE	
OFFICE WITH SUITABLE FILE STORAGE	YES
STANDARD BIN STORE	YES
OPEN CELLAR	NO
4 STAFF WCS	YES
4 STAFF CHANGE	YES
DELIVERIES TO KITCHEN SHOWN	YES
DELIVERIES TO CELLAR SHOWN	YES
BIN COLLECTION ROUTE SHOWN	YES
FIRE ROUTES SHOWN	YES
DOORS ON LIFT HOIST AREA	N/A
HOTEL	
SHOWERS IN ALL HOTEL ROOMS	N/A
ACCESSIBLE HOTEL ROOM	N/A
ZIPLINK ROOMS WITH TWIN BEDS	N/A
HOTEL ROOM BREAKDOWN	N/A

FOR PLANNING

@1:100 scale

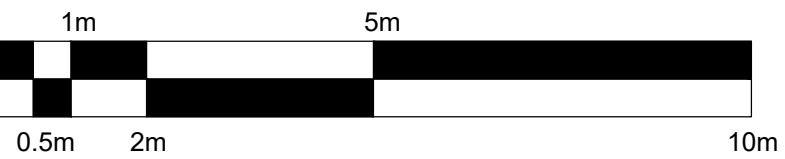

HARRISON INCE


ARCHITECTS INTERIOR DESIGNERS

JD WETHERSPON PLC

THE MOON UNDER WATER (PN193)
68-74 DEANS GATE, MANCHESTER, M3 3FN

PROPOSED GROUND FLOOR PLAN

DATE	AUGUST 2021	SCALE	1:100@A1
JOB NO.	PN193-13	DWG. NO.	AK01 - A
DRAWN	CAD/NS	CHECKED	

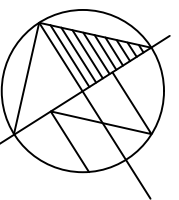

2-4 LITTLE PETER STREET
KNOTT MILL
MANCHESTER
M15 4PS
TEL: 0161 236 3050
EMAIL: enquiries@harrison-ince.co.uk